


NOTES

- DENOTES PROPOSED LINED PERMEABLE PAVING
- DENOTES PROPOSED ATTENUATION TANK
- DENOTES PROPOSED MANHOLE
- DENOTES PROPOSED COLLECTOR DRAIN
- DENOTES PROPOSED SURFACE WATER DRAIN
- RWP ●

DENOTES PROPOSED RAINWATER PIPE

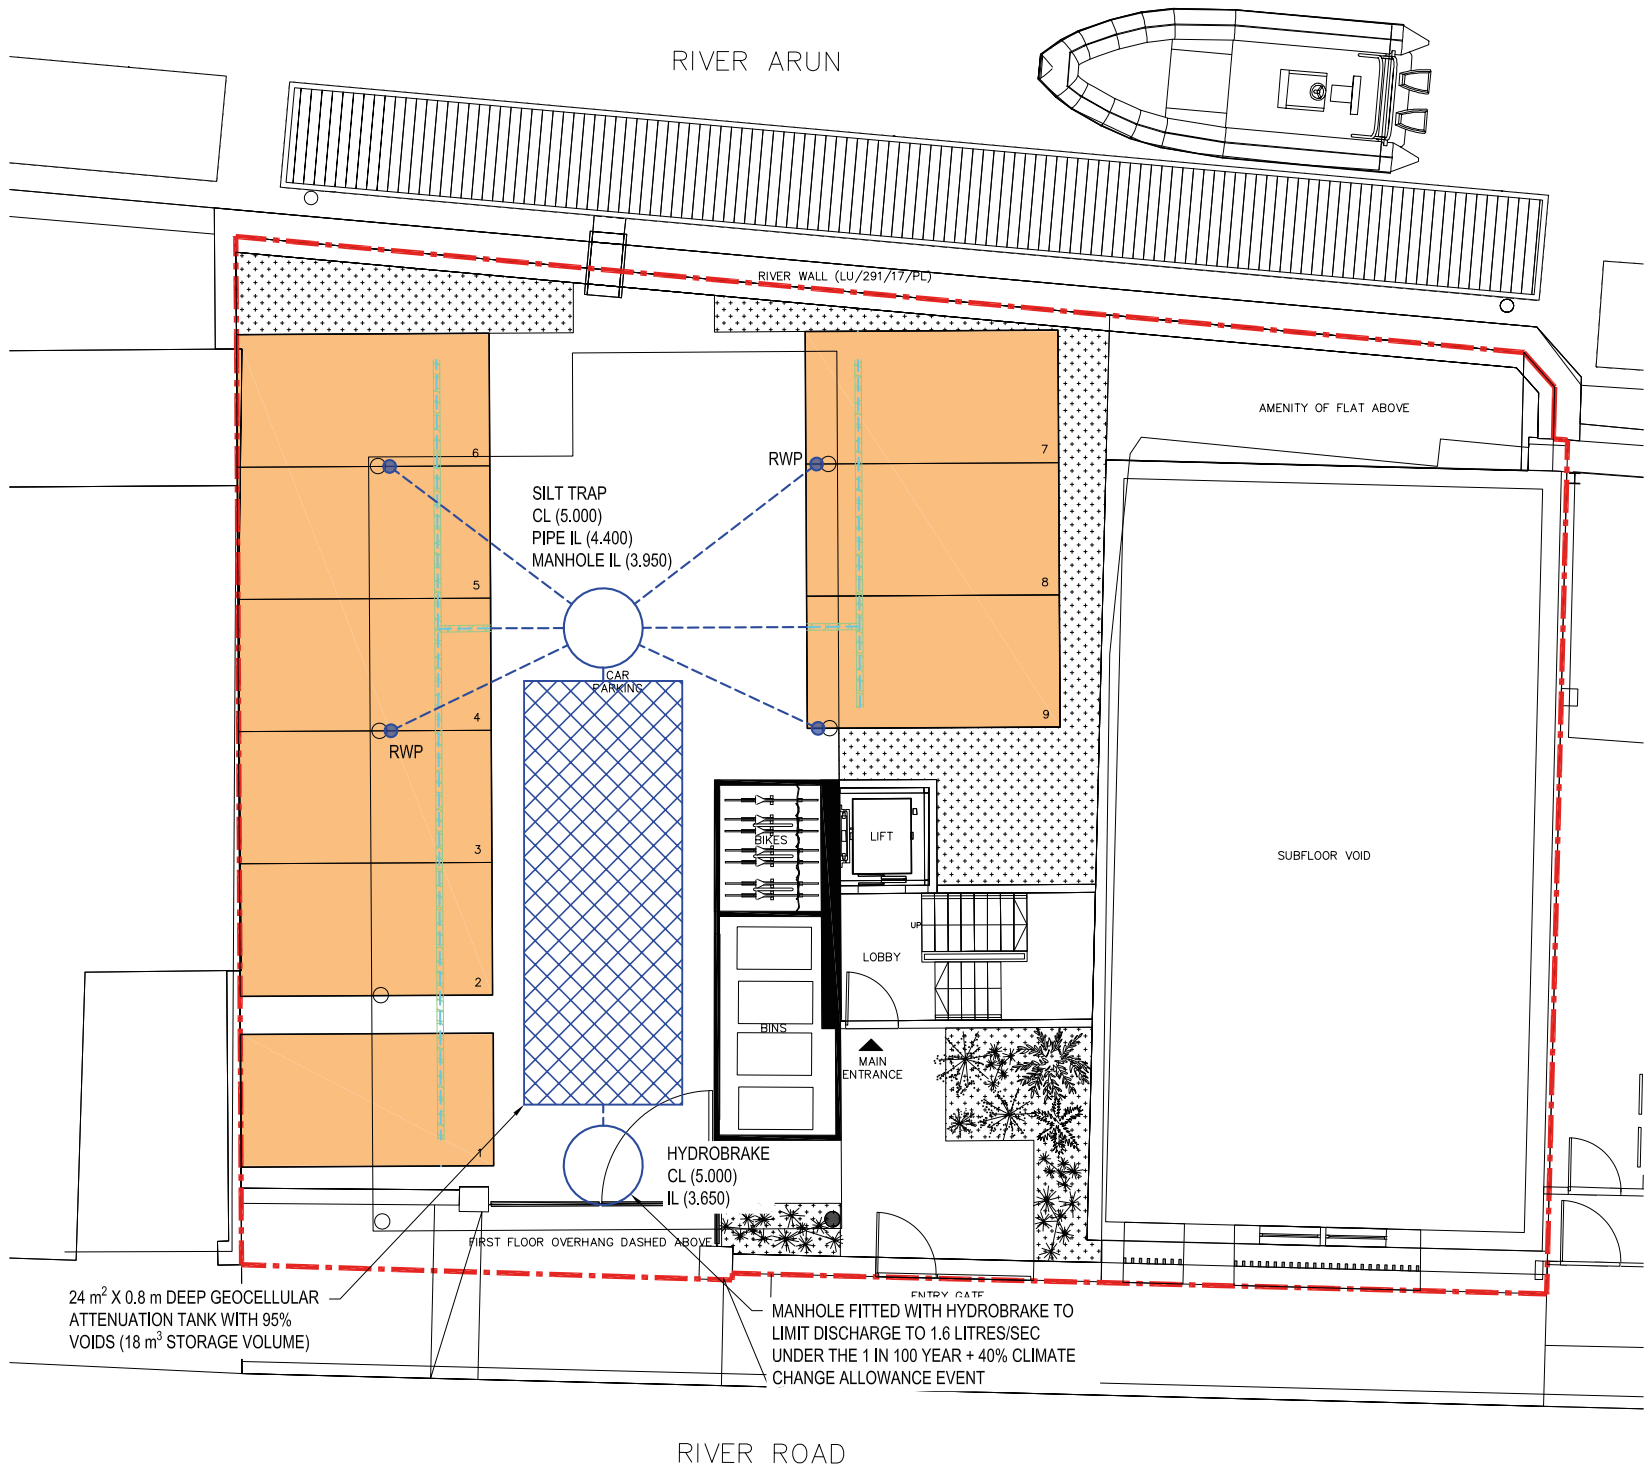


P01	16/06/26	PRELIMINARY ISSUE	MD	HL
REV	DATE	DESCRIPTION	BY	CHECKED

S2 - FOR INFORMATION

SHEET STATUS

WHERE DIGITAL MODELS/FILES ARE ISSUED, THESE ARE PROVIDED FOR INFORMATION ONLY TO ASSIST OTHER PARTIES DEVELOP THEIR DESIGNS/DRAWINGS DOCUMENTATION. THIS INFORMATION IS OUTSIDE OUR CONTRACTED SCOPE OF SERVICES AND AKT II ACCEPT NO RESPONSIBILITY FOR THE ACCURACY OF THE DIGITAL DATA SUPPLIED.

THE CONTRACTUAL DRAWINGS/INFORMATION PRODUCED BY AKT II UNDER OUR APPOINTMENT ARE LIMITED TO THE 2D PDF DRAWING FILES/PAPER COPIES, WITH RESPECT TO DESIGN COORDINATION AND DIMENSIONAL SETTING OUT.

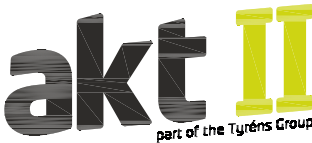

World-class interdisciplinary engineering.

White Collar Factory,
1 Old Street Yard,
London,
EC1Y 8AF

T +44 (0)20 7250 7777
E Info@akt-uk.com
W www.akt-uk.com

BROWNFIELD ESTATES

CLIENT	57 RIVER ROAD LITTLEHAMPTON BN17 5BF
PROJECT	


PROPOSED DRAINAGE LAYOUT

TITLE	MD	01.06.26	HL	2
DRAWN BY	DRAWN DATE	CHECKED BY	SHEET SIZE	
63781	STAGE 2	S2	1:100	
AKT PROJECT No.	PROJECT STAGE	STATUS CODE	SCALE	
63781	AKT XX XX DR C	510100	P01	
PROJECT ID	ORIGINATOR	ZONE	LEVEL	TYPE
				ROLE
				DRAWING No.
				REVISION

Appendix E

Southern Water Records



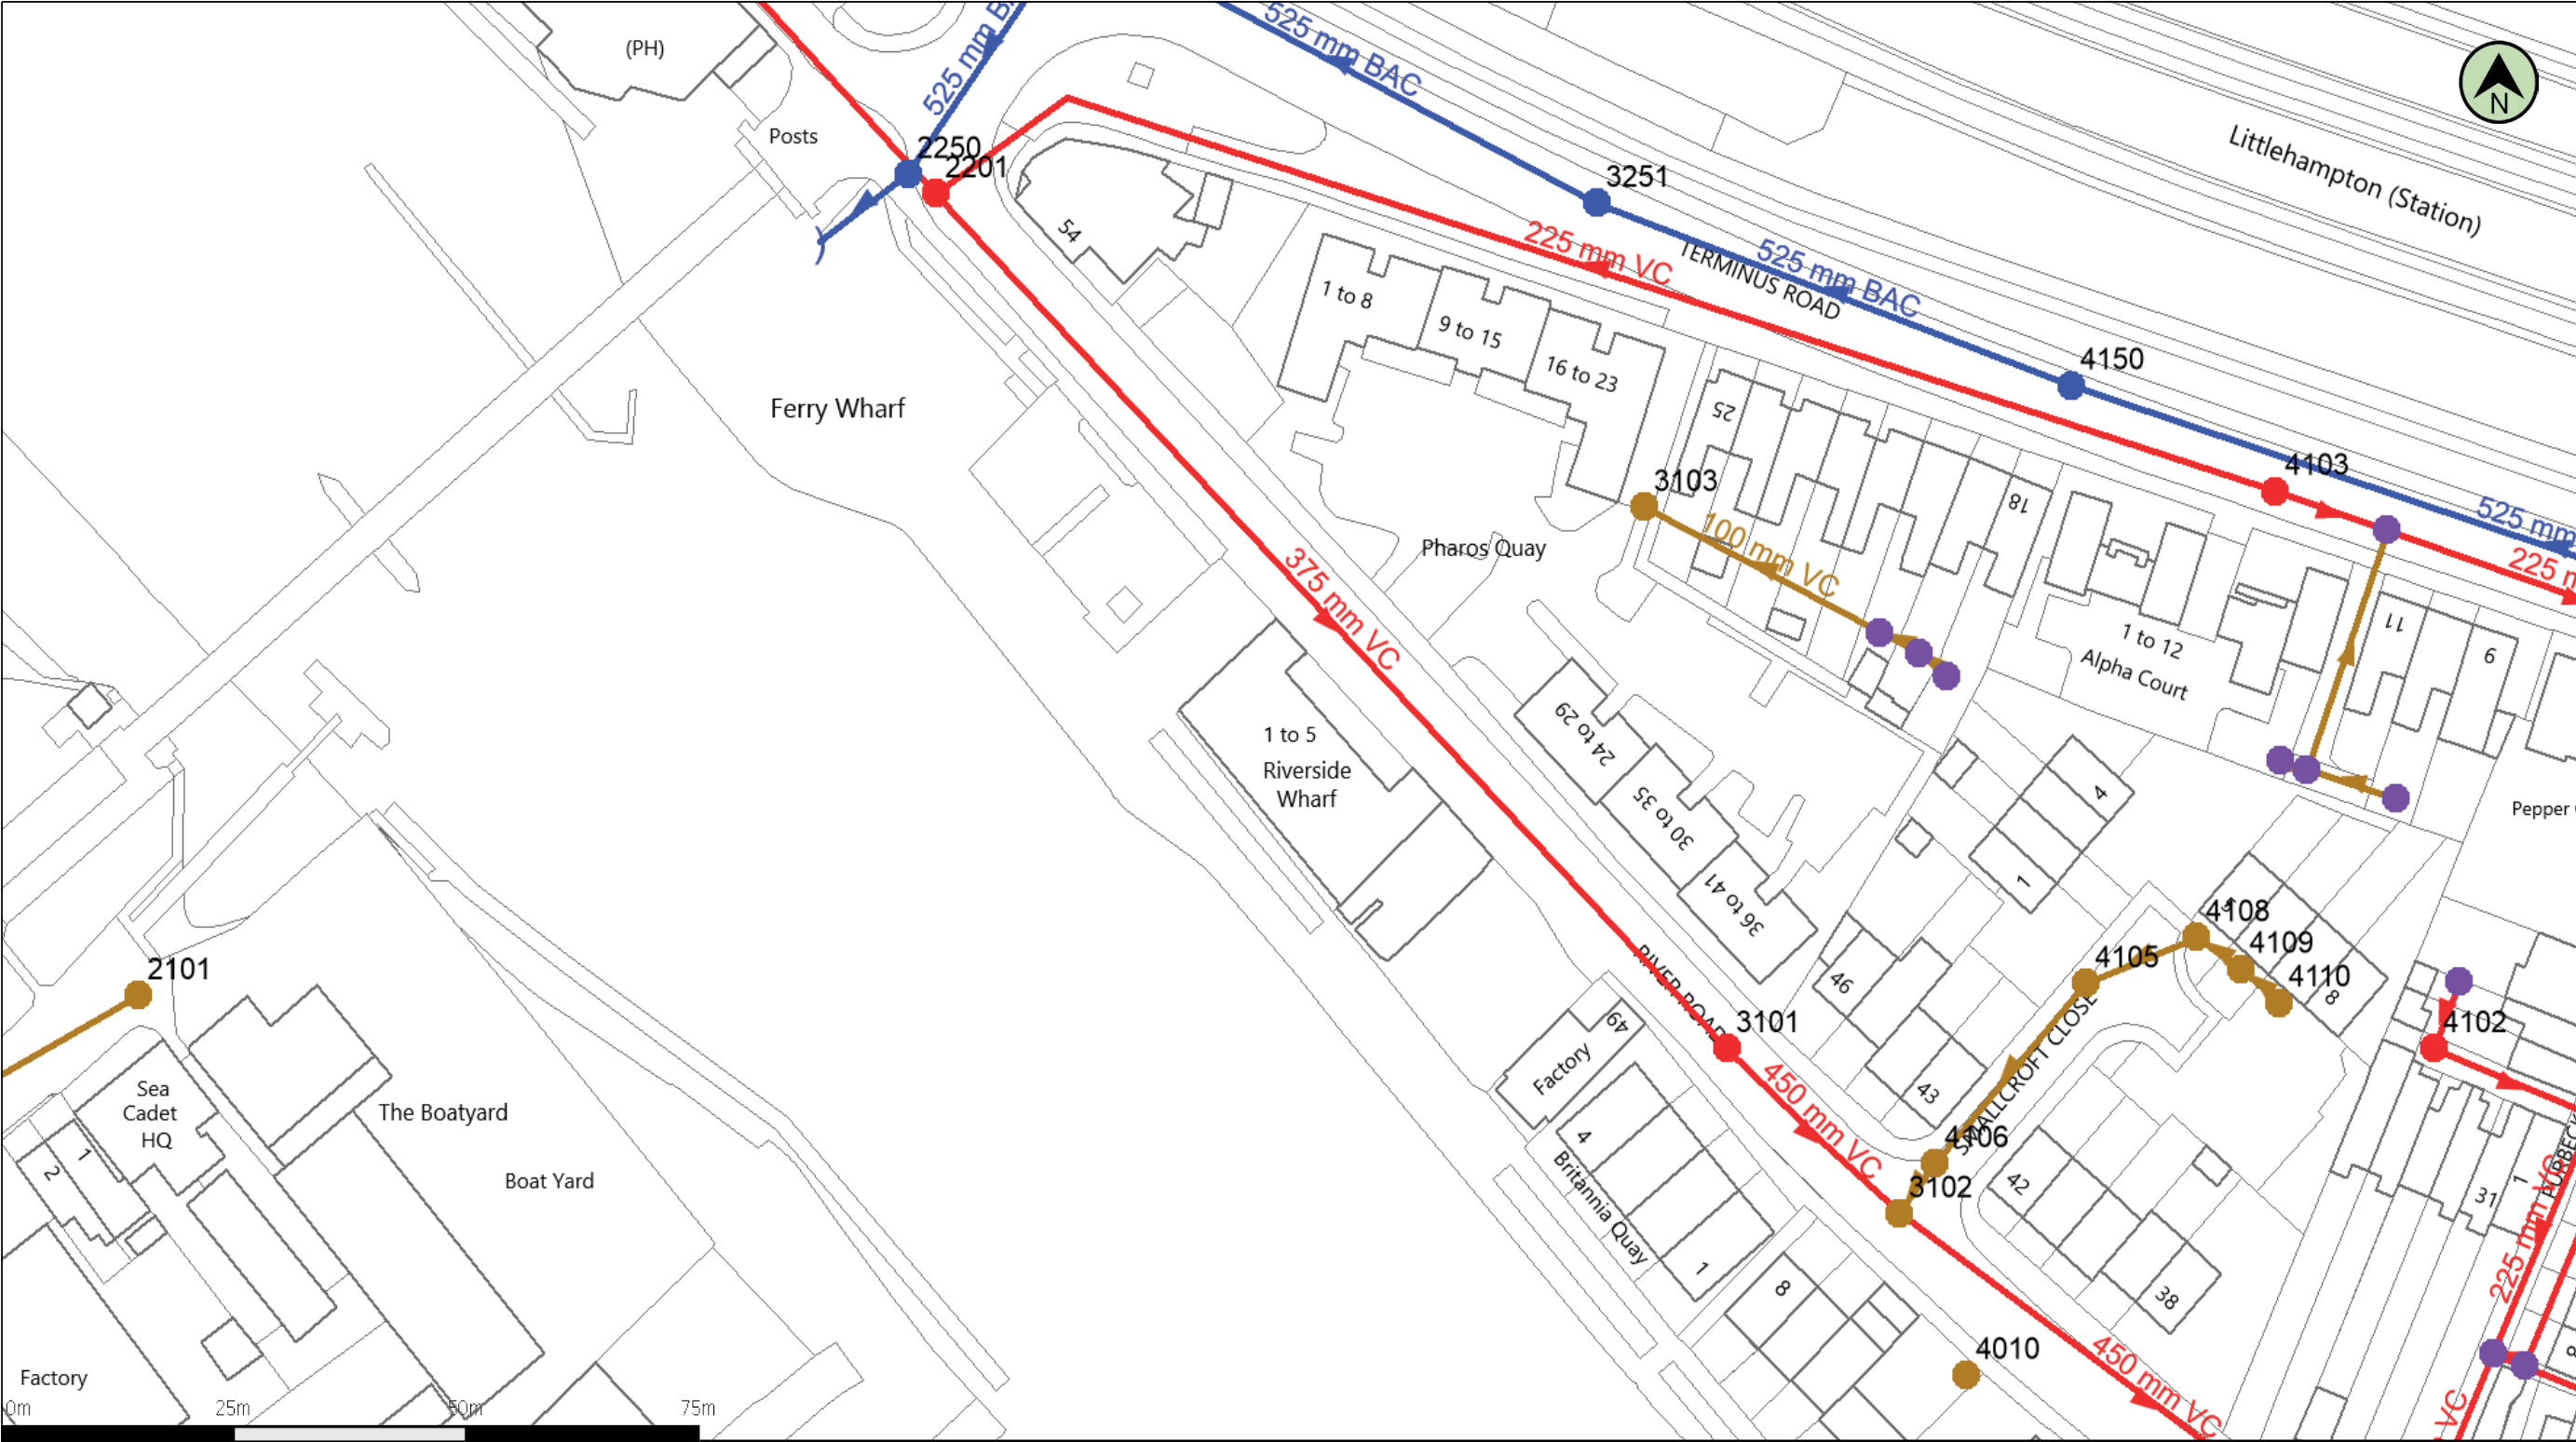

(c) Crown copyright and database rights 2026 Ordnance Survey AC0000808122

Date: 23/02/26

Scale: 1:1000

Map Centre: 502334,102156

Data updated: 16/01/26


Our Ref: 2037039 - 1

Wastewater Plan A4
Powered by digdat

The positions of pipes shown on this plan are believed to be correct, but Southern Water Services Ltd accept no responsibility in the event of inaccuracy. The actual positions should be determined on site. This plan is produced by Southern Water Services Ltd (c) Crown copyright and database rights 2026 Ordnance Survey AC0000808122 .This map is to be used for the purposes of viewing the location of Southern Water plant only. Any other uses of the map data or further copies is not permitted.

WARNING: BAC pipes are constructed of Bonded Asbestos Cement.

WARNING: Unknown (UNK) materials may include Bonded Asbestos Cement.

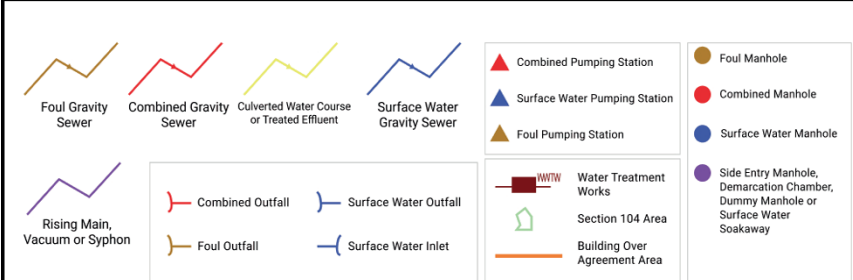

guillaume.godbehere@akt-uk.com

63781 River Road



[illegible]