




Existing elevation of flat loc of extension LO/27/80
14.1.80

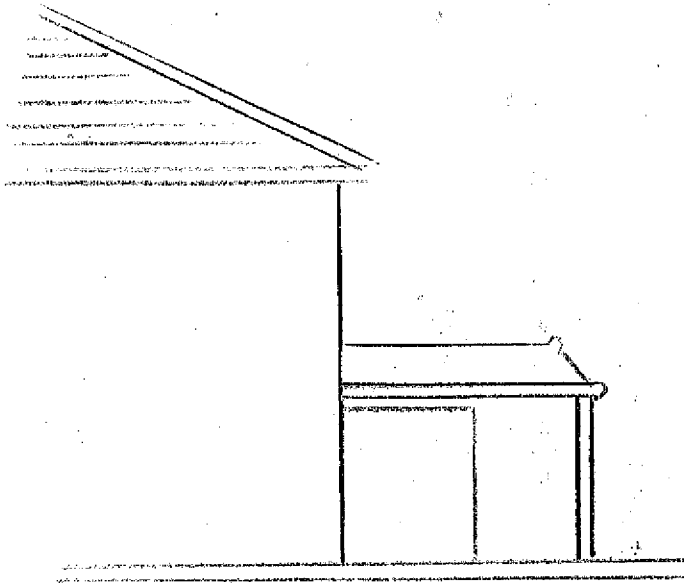

Side Elevation


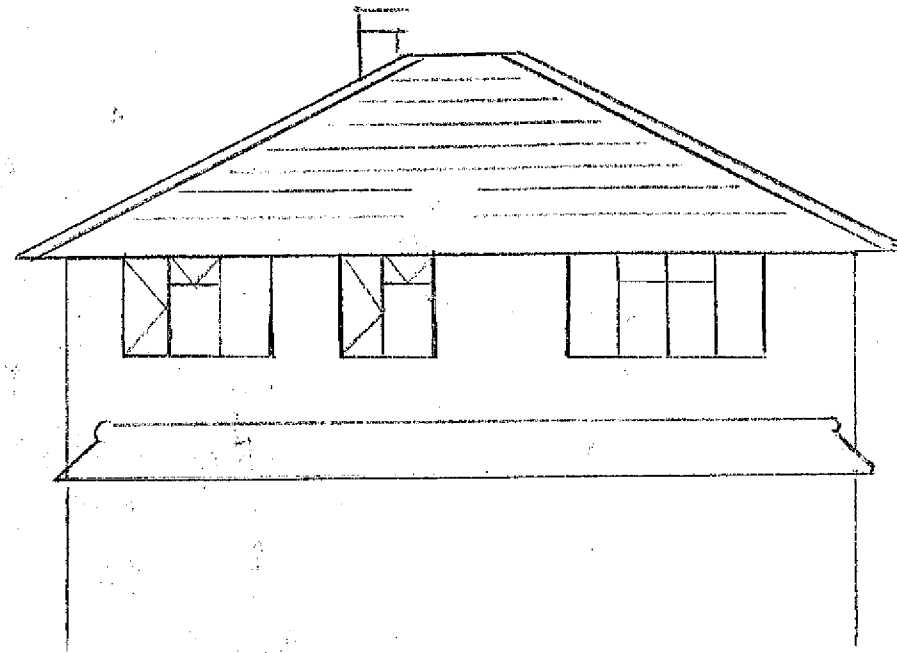


Rear Elevation


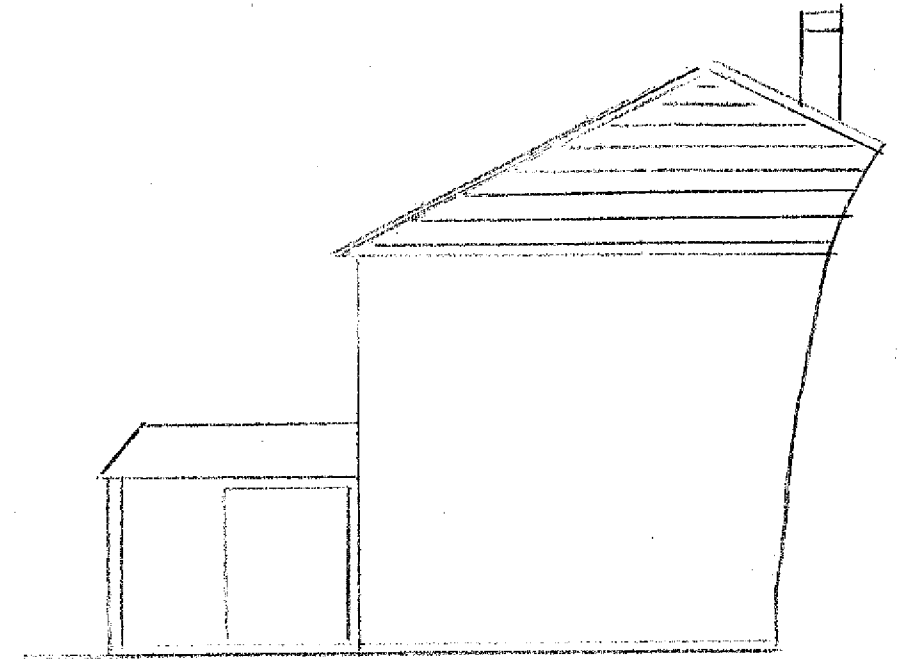


Side Elevation

Proposed elevation - 1st Floor Balcony

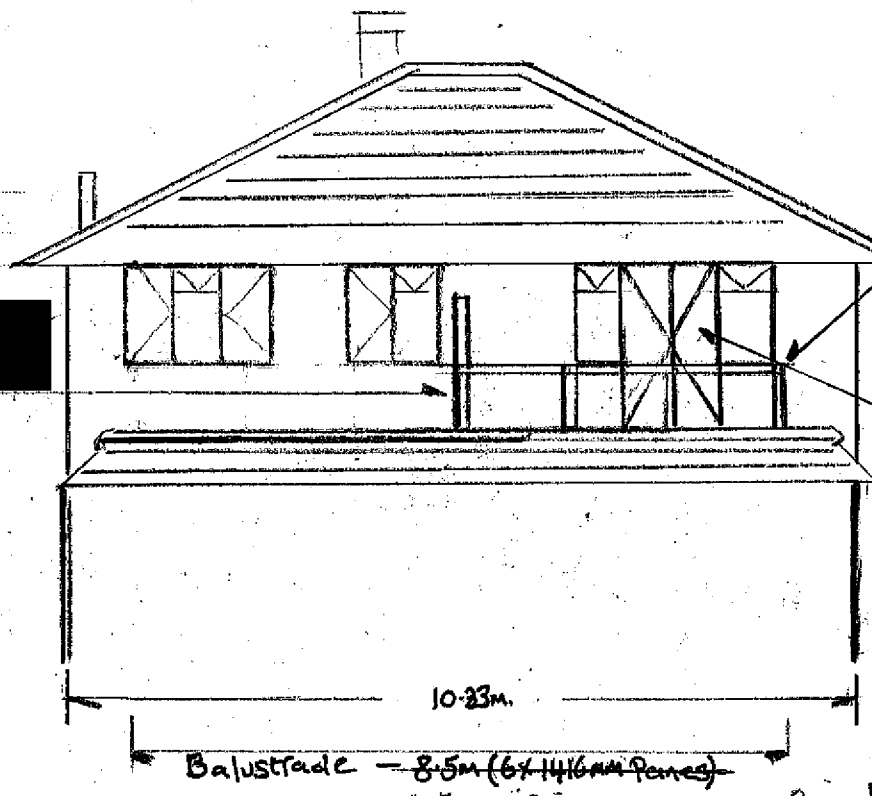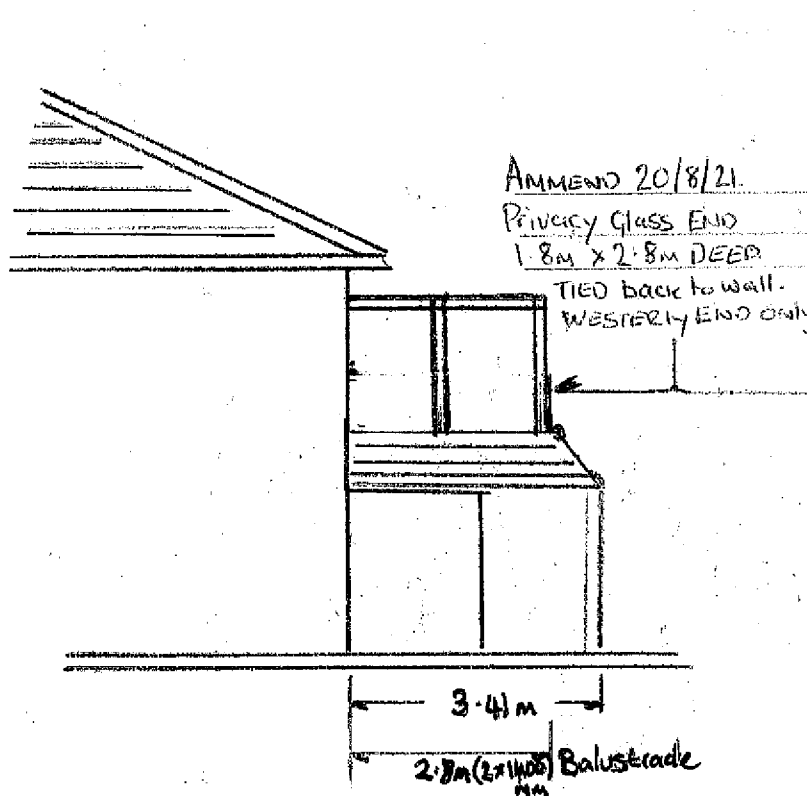

Balustrade Detail
~~8.5m Wide x 2.8m DEEP~~
 1.1m High.
 Post + Hand rails 42.4mm Dia. Ø
 Bright Polish 316 ss
 Glass Panel - Frosted Privacy Glass
 20/8/21 AMMEND TO 4.5m WIDE
 x 2.8m DEEP.
 French doors - Access
 French doors in the
 centre of 2x Windows
 to enable Exit from
 Master bedroom.

 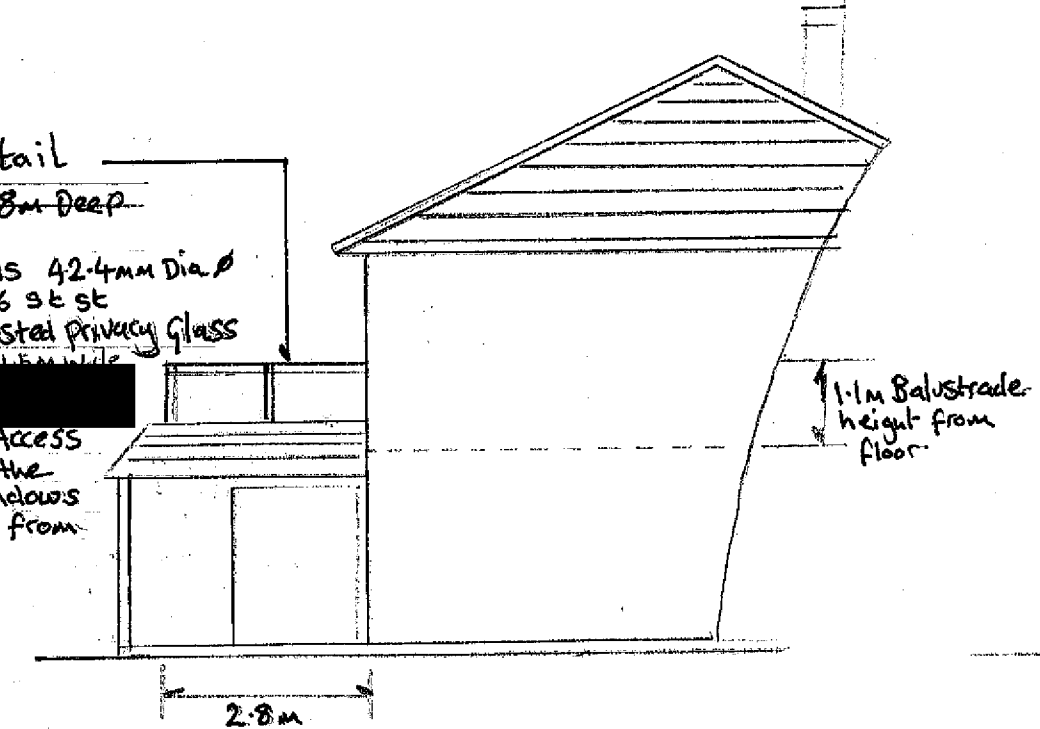

Elevation Plans LU/139/21/HH
 Scale 1:100

7/6/21 - Date drawn
 Drawn by R. GOATCHER
 AMMEND 20/8/21