

REVISIONS


Revision

Date By


ARUN DISTRICT COUNCIL

No. W 257 07

RECEIVED 28.6.07

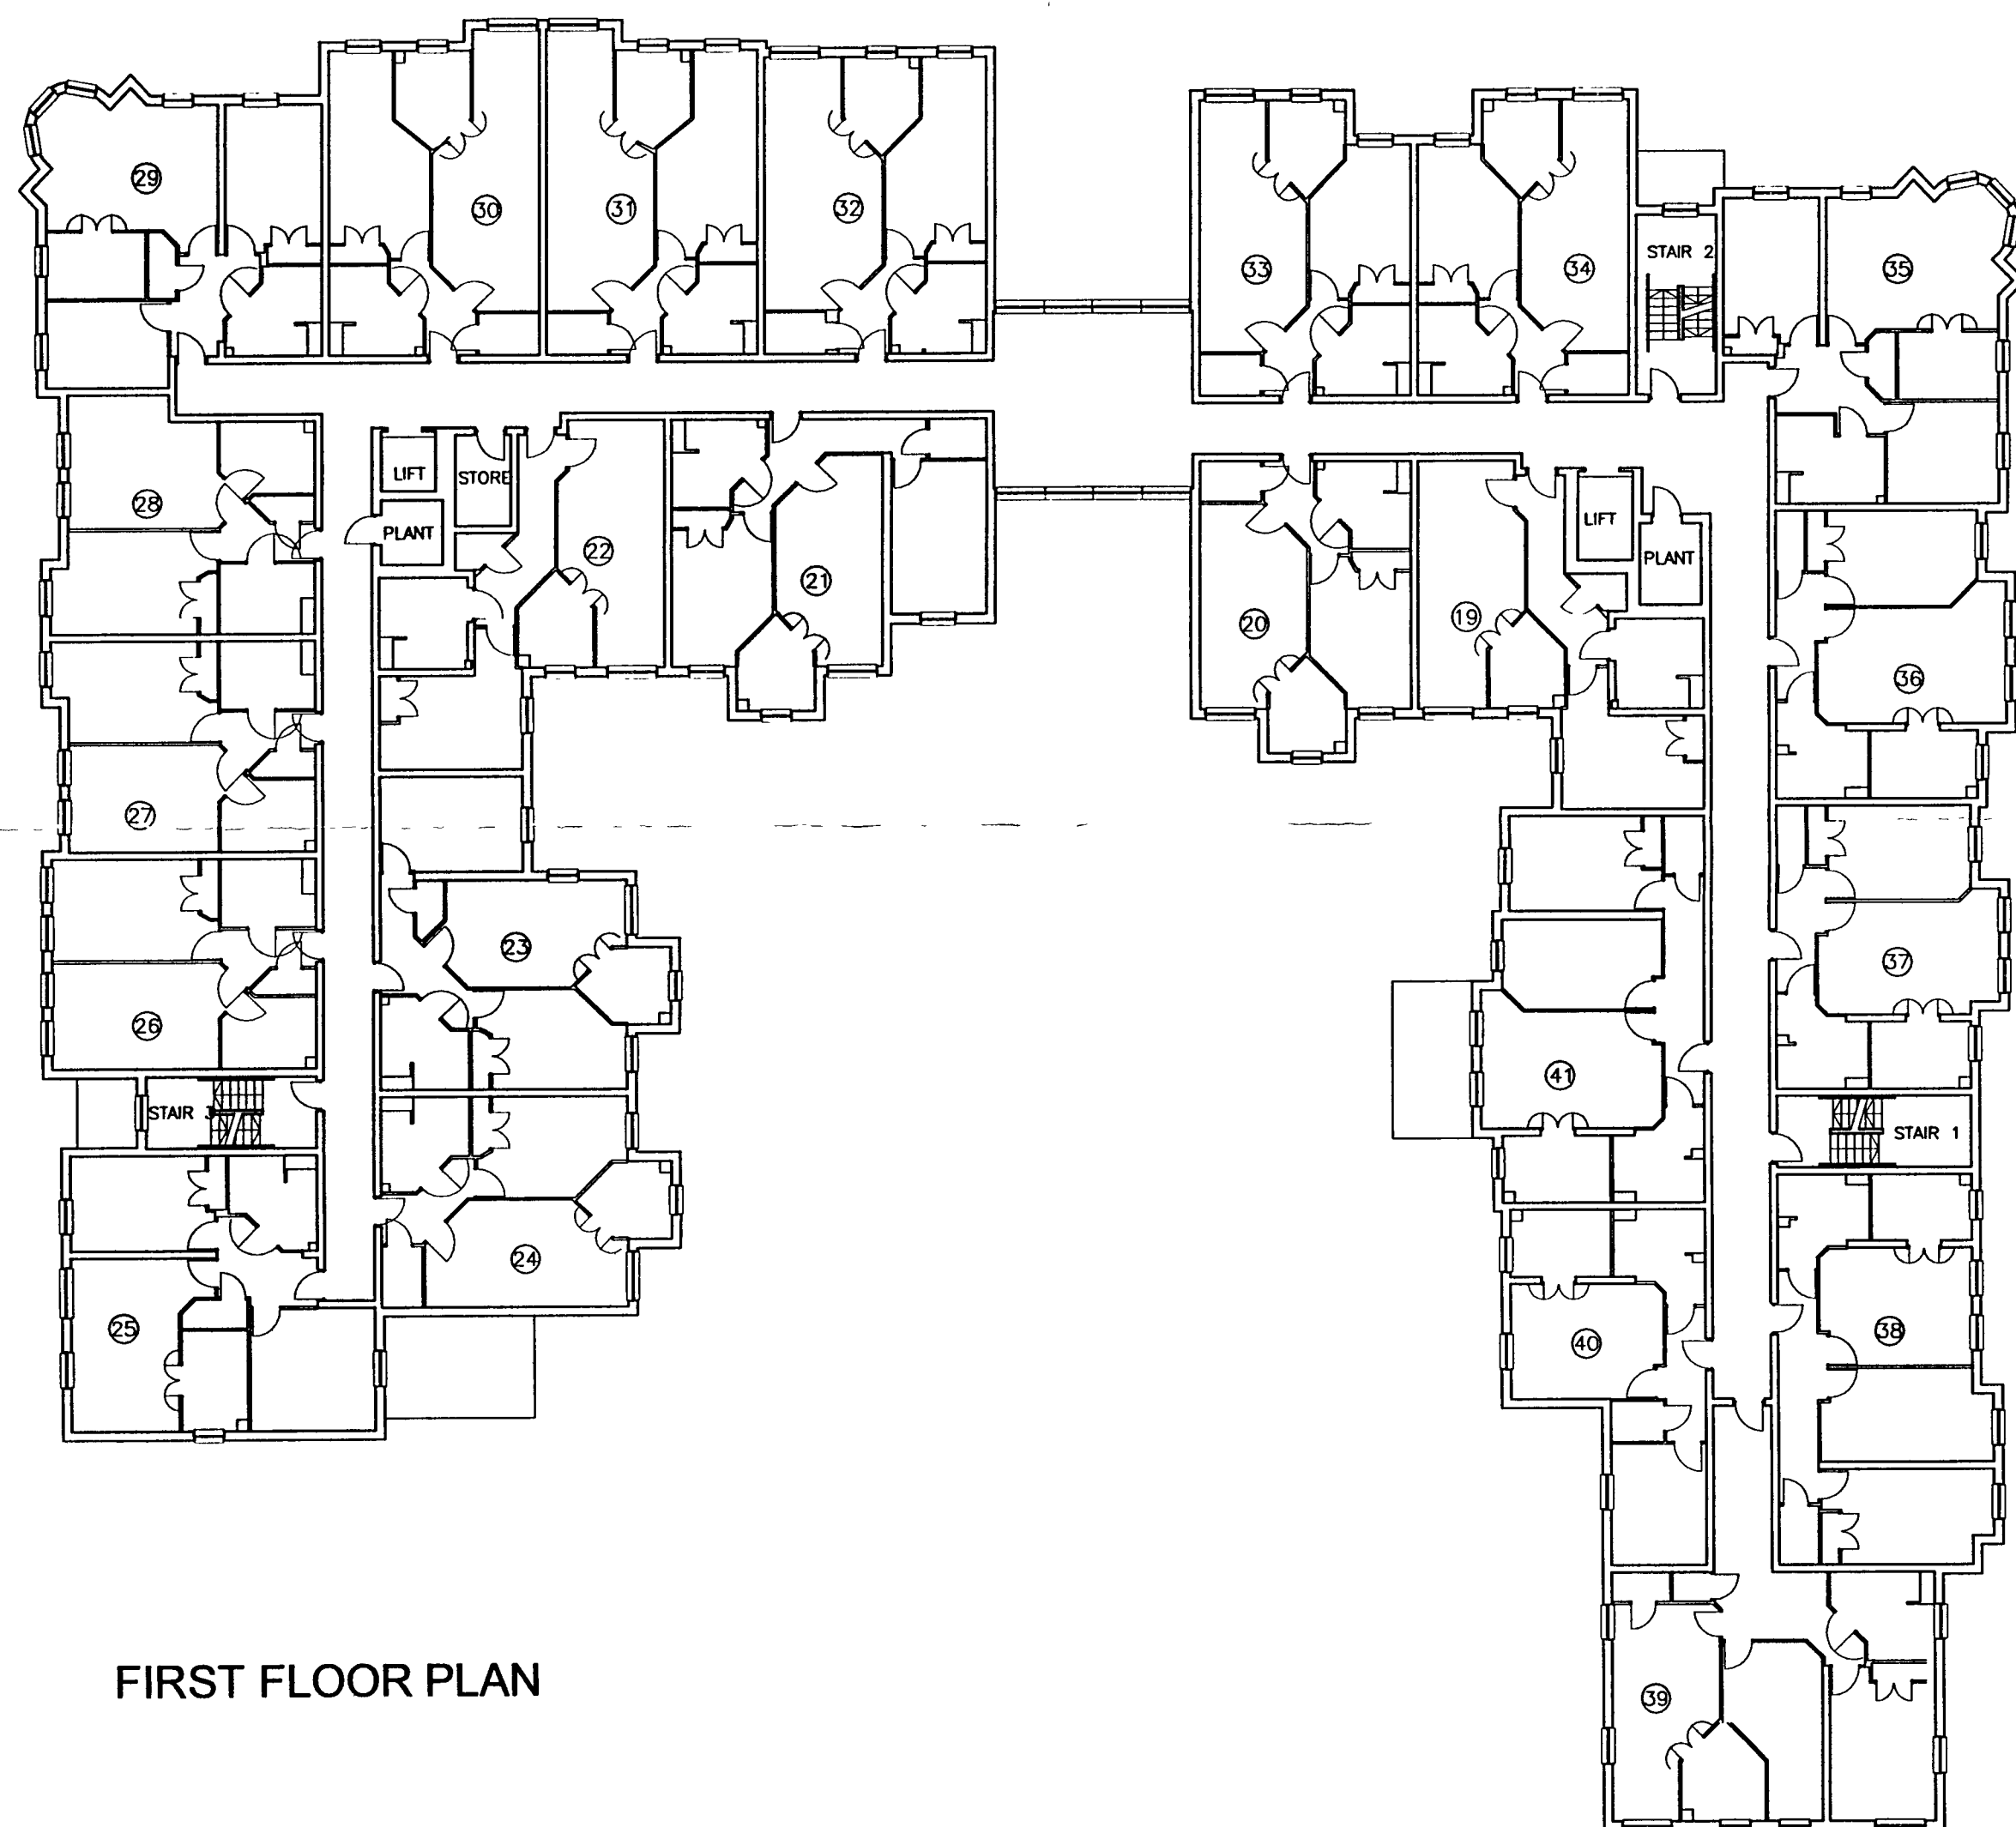

FIRST FLOOR PLAN

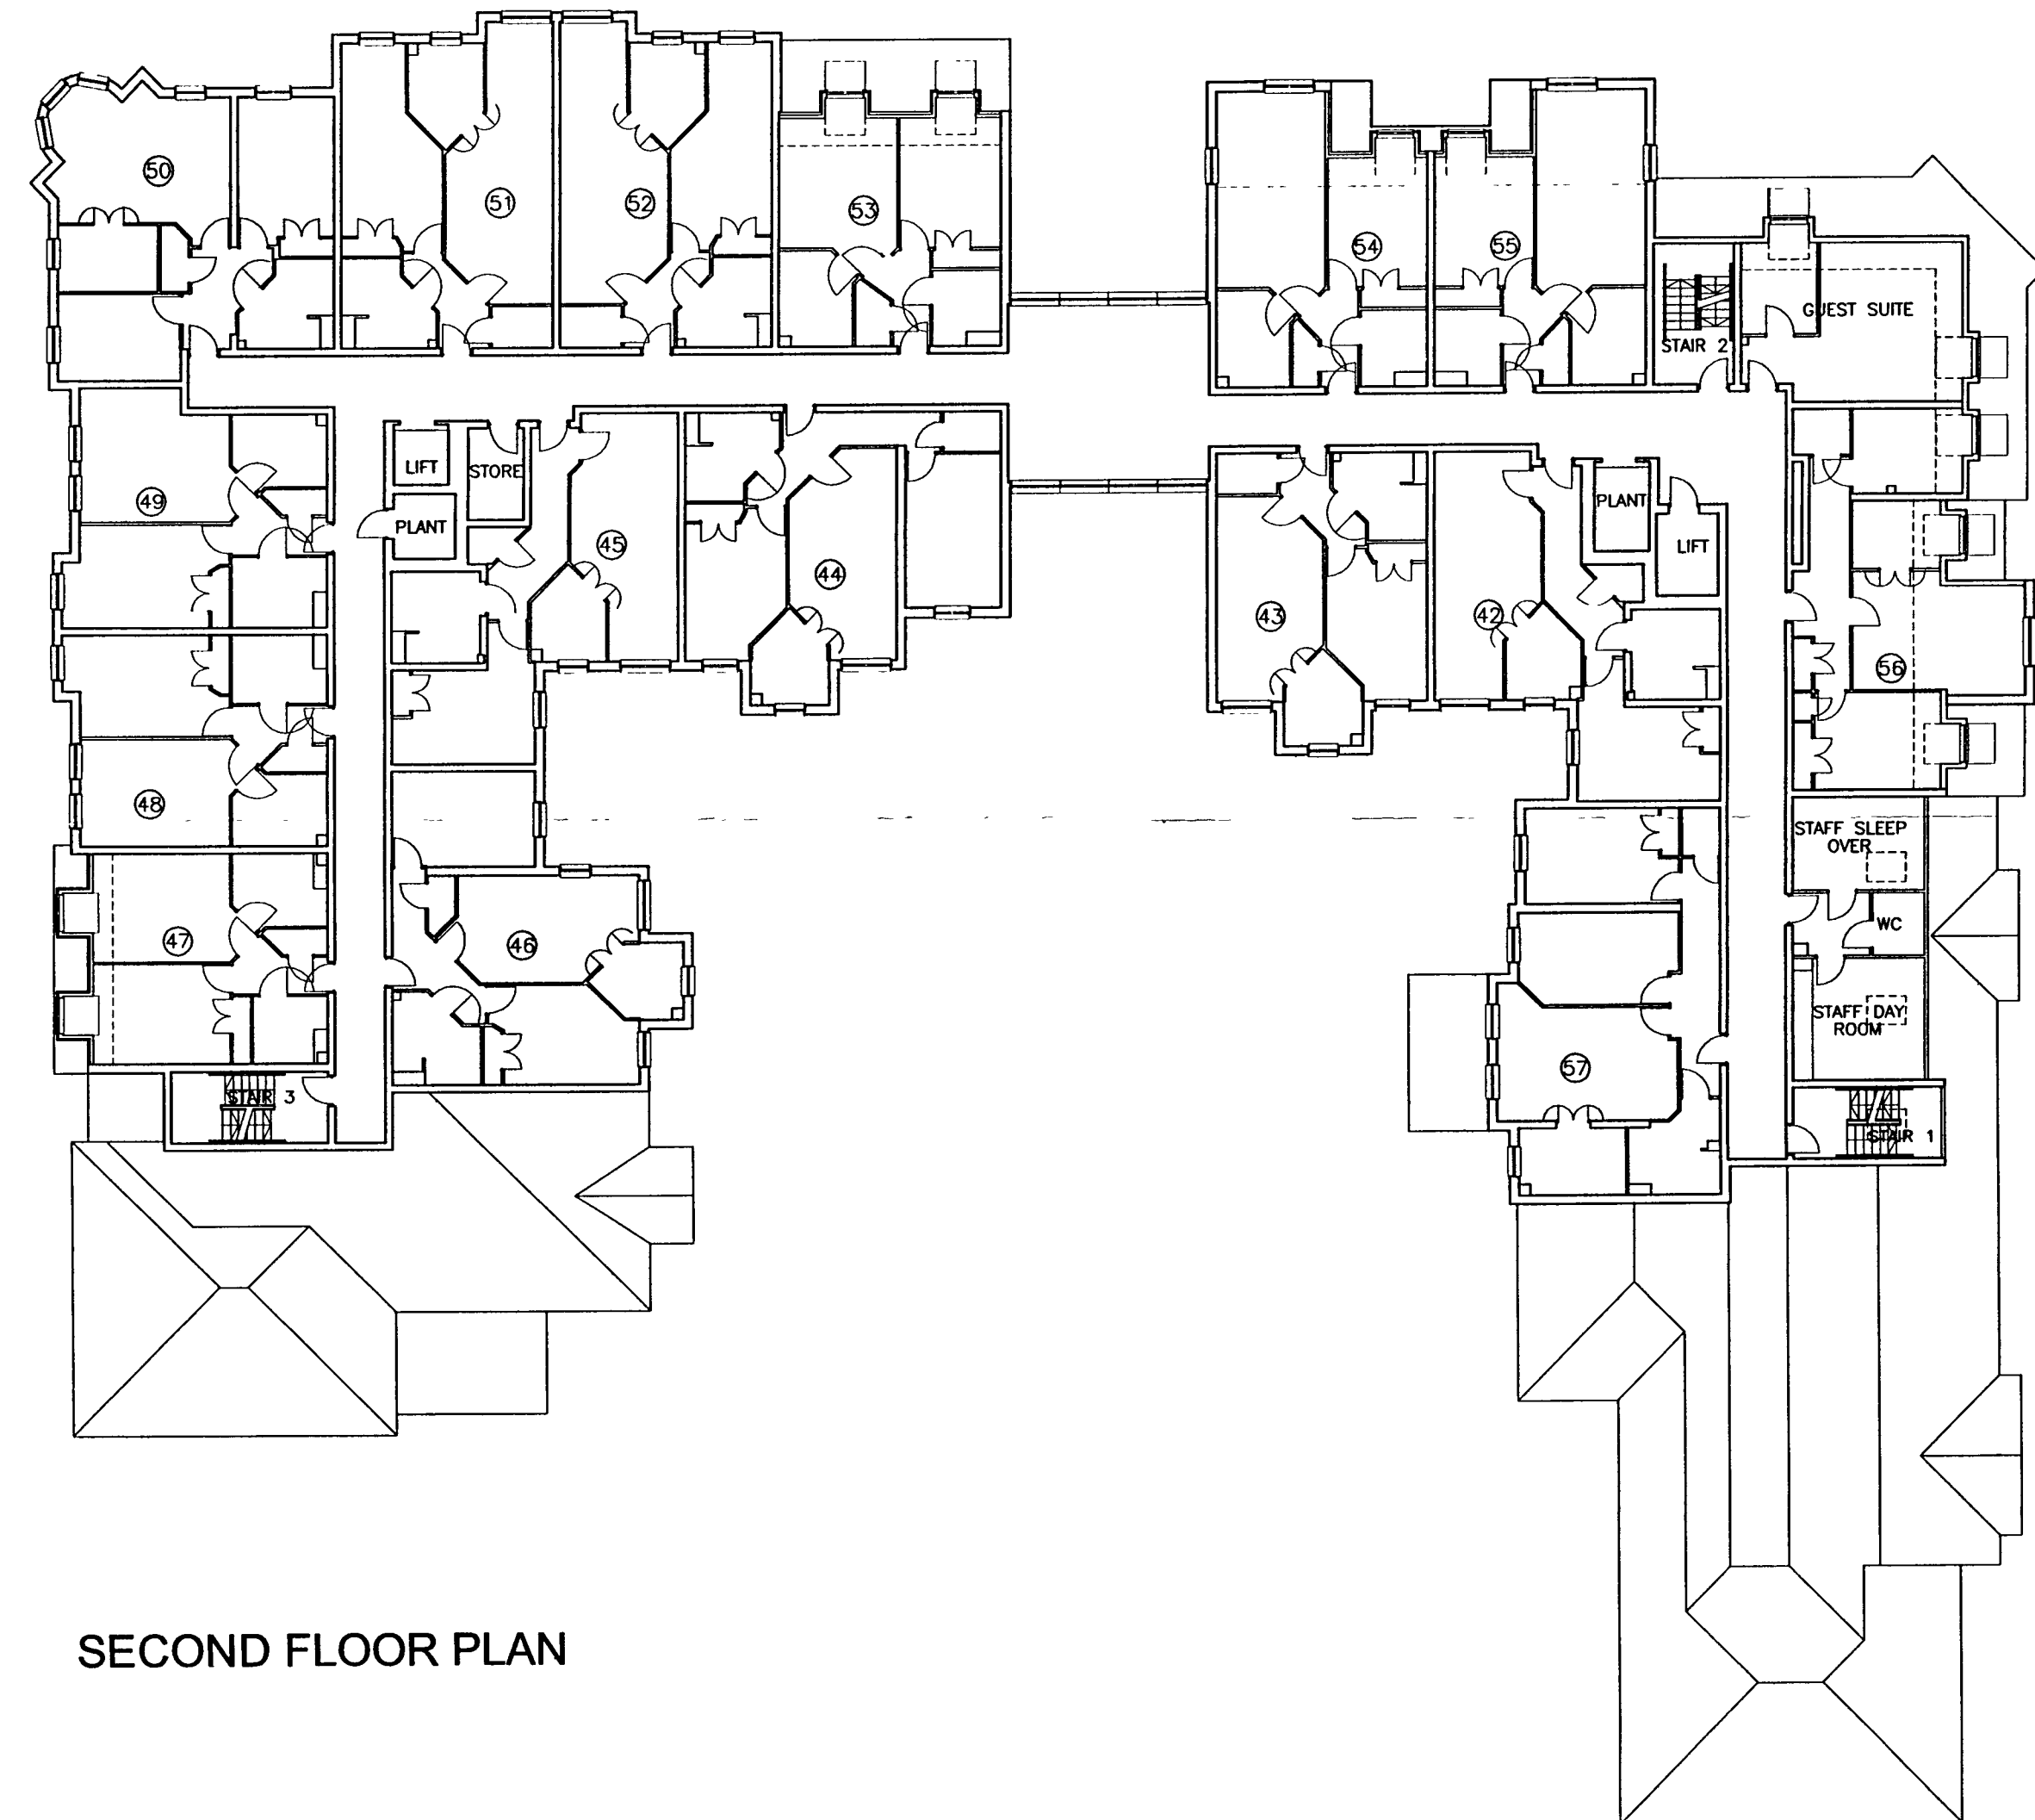

SECOND FLOOR PLAN

KEY

- ☐ 1 BED FLATS
- ☐ 2 BED FLATS
- ☐ COMMUNAL AREAS
- ☐ CIRCULATION

ALL DIMENSIONS TO BE CHECKED ON SITE
WORK TO FIGURED DIMENSIONS ONLY
REPORT DISCREPANCIES TO THE ARCHITECT
AT ONCE BEFORE PROCEEDING

Architects
and
Town Planners

Graham Bell BA (Hons) B Arch (Hons) RIBA
Design Director
Sapphire House, York Close, Byfleet
Surrey, KT14 7HN
Telephone 01932-348948 Fax 01932-348418

Client

SCALE
0 5 10m

Project Title
FITZALAN ROAD
LITTLEHAMPTON

Drawing Title
FIRST AND SECOND
FLOOR PLANS

Scale 1:200@A1 Date 21.05.07

Drawn SMK Checked

Drawing No. Rev

P2-04

Digital details of this drawing displayed in bottom left corner of sheet