


REVISIONS

Revision Date By

ARUN DISTRICT COUNCIL			
No.	LU	257/07	
RECEIVED 28.6.07			

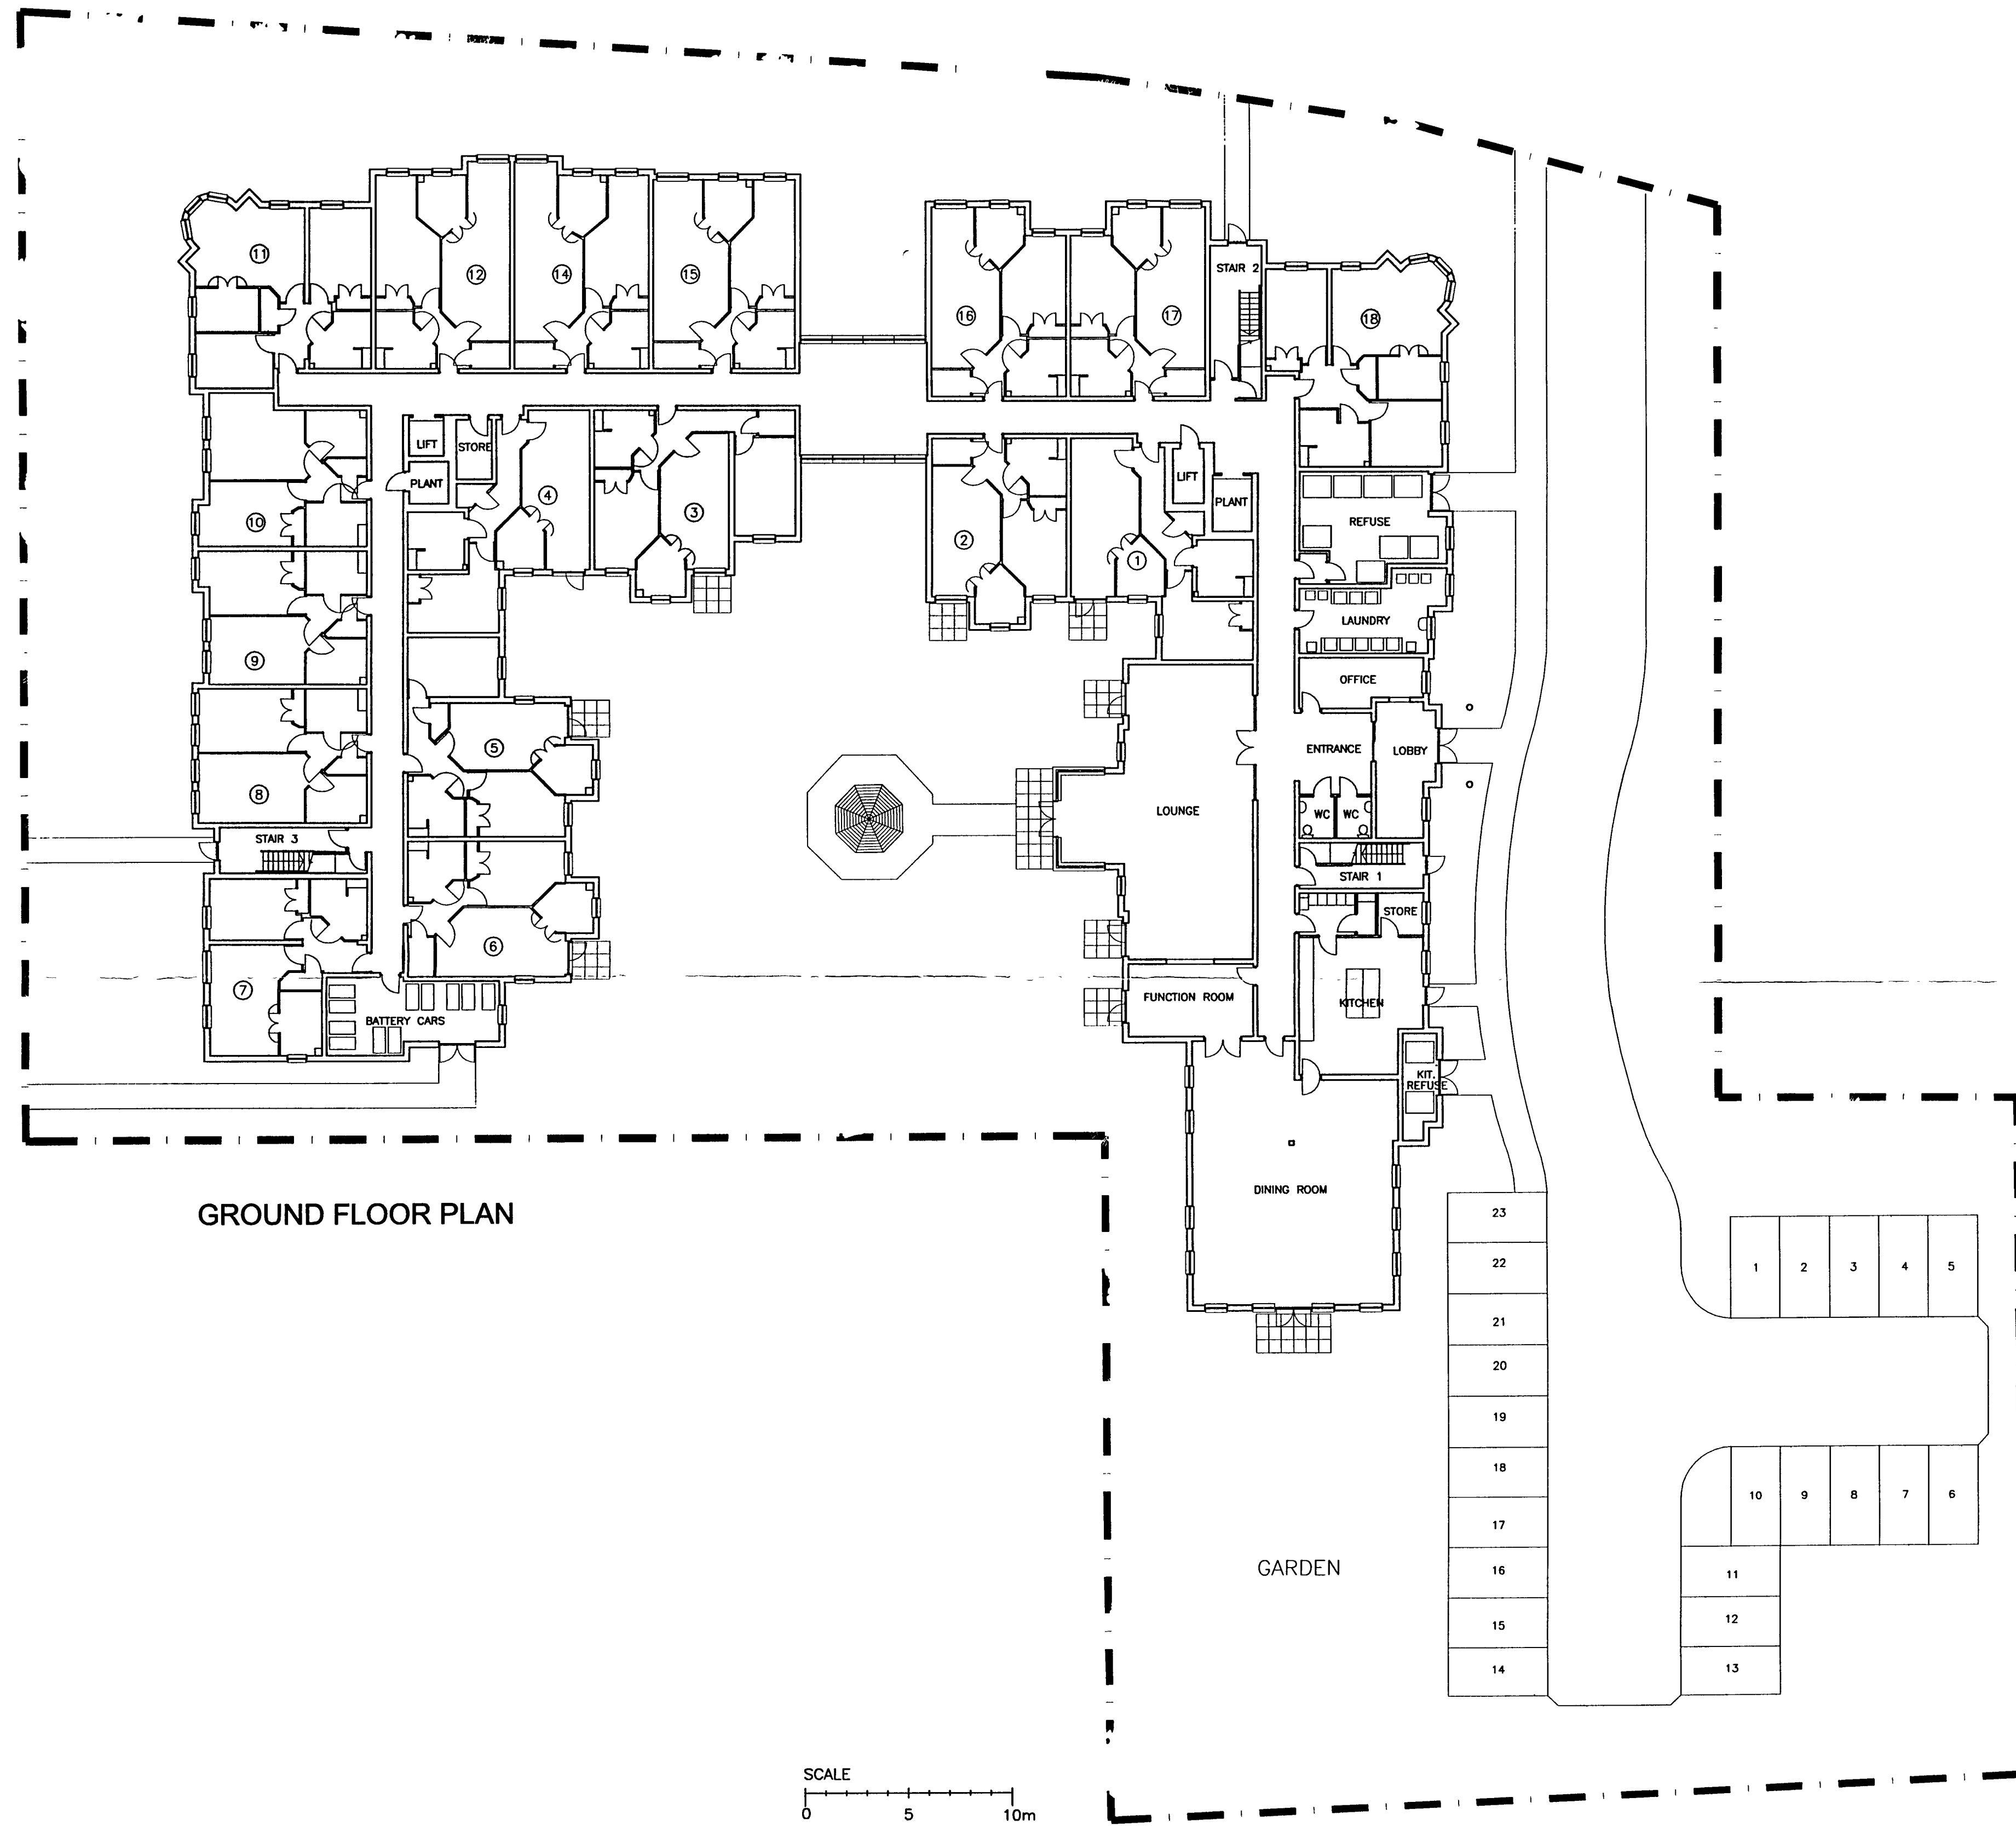

KEY

- 1 BED FLATS
- 2 BED FLATS
- COMMUNAL AREAS
- CIRCULATION

ALL DIMENSIONS TO BE CHECKED ON SITE
WORK TO FIGURED DIMENSIONS ONLY
REPORT DISCREPANCIES TO THE ARCHITECT
AT ONCE BEFORE PROCEEDING

Architects
and
Town Planners

Graham Bell BA (Hons), B.Arch (Hons) RIBA
Design Director
Sapphire House, York Close, Byfleet
Surrey, KT14 7JH
Telephone 01932-348948 Fax 01932-348418

Client

Project Title

FITZALAN ROAD
LITTLEHAMPTON

Drawing Title

GROUND FLOOR PLAN

Scale 1:200 @ A1 Date 21.05.07

Drawn SMK Checked

Drawing No Rev

P2-03

Digital details of this drawing displayed in bottom left corner of sheet.