



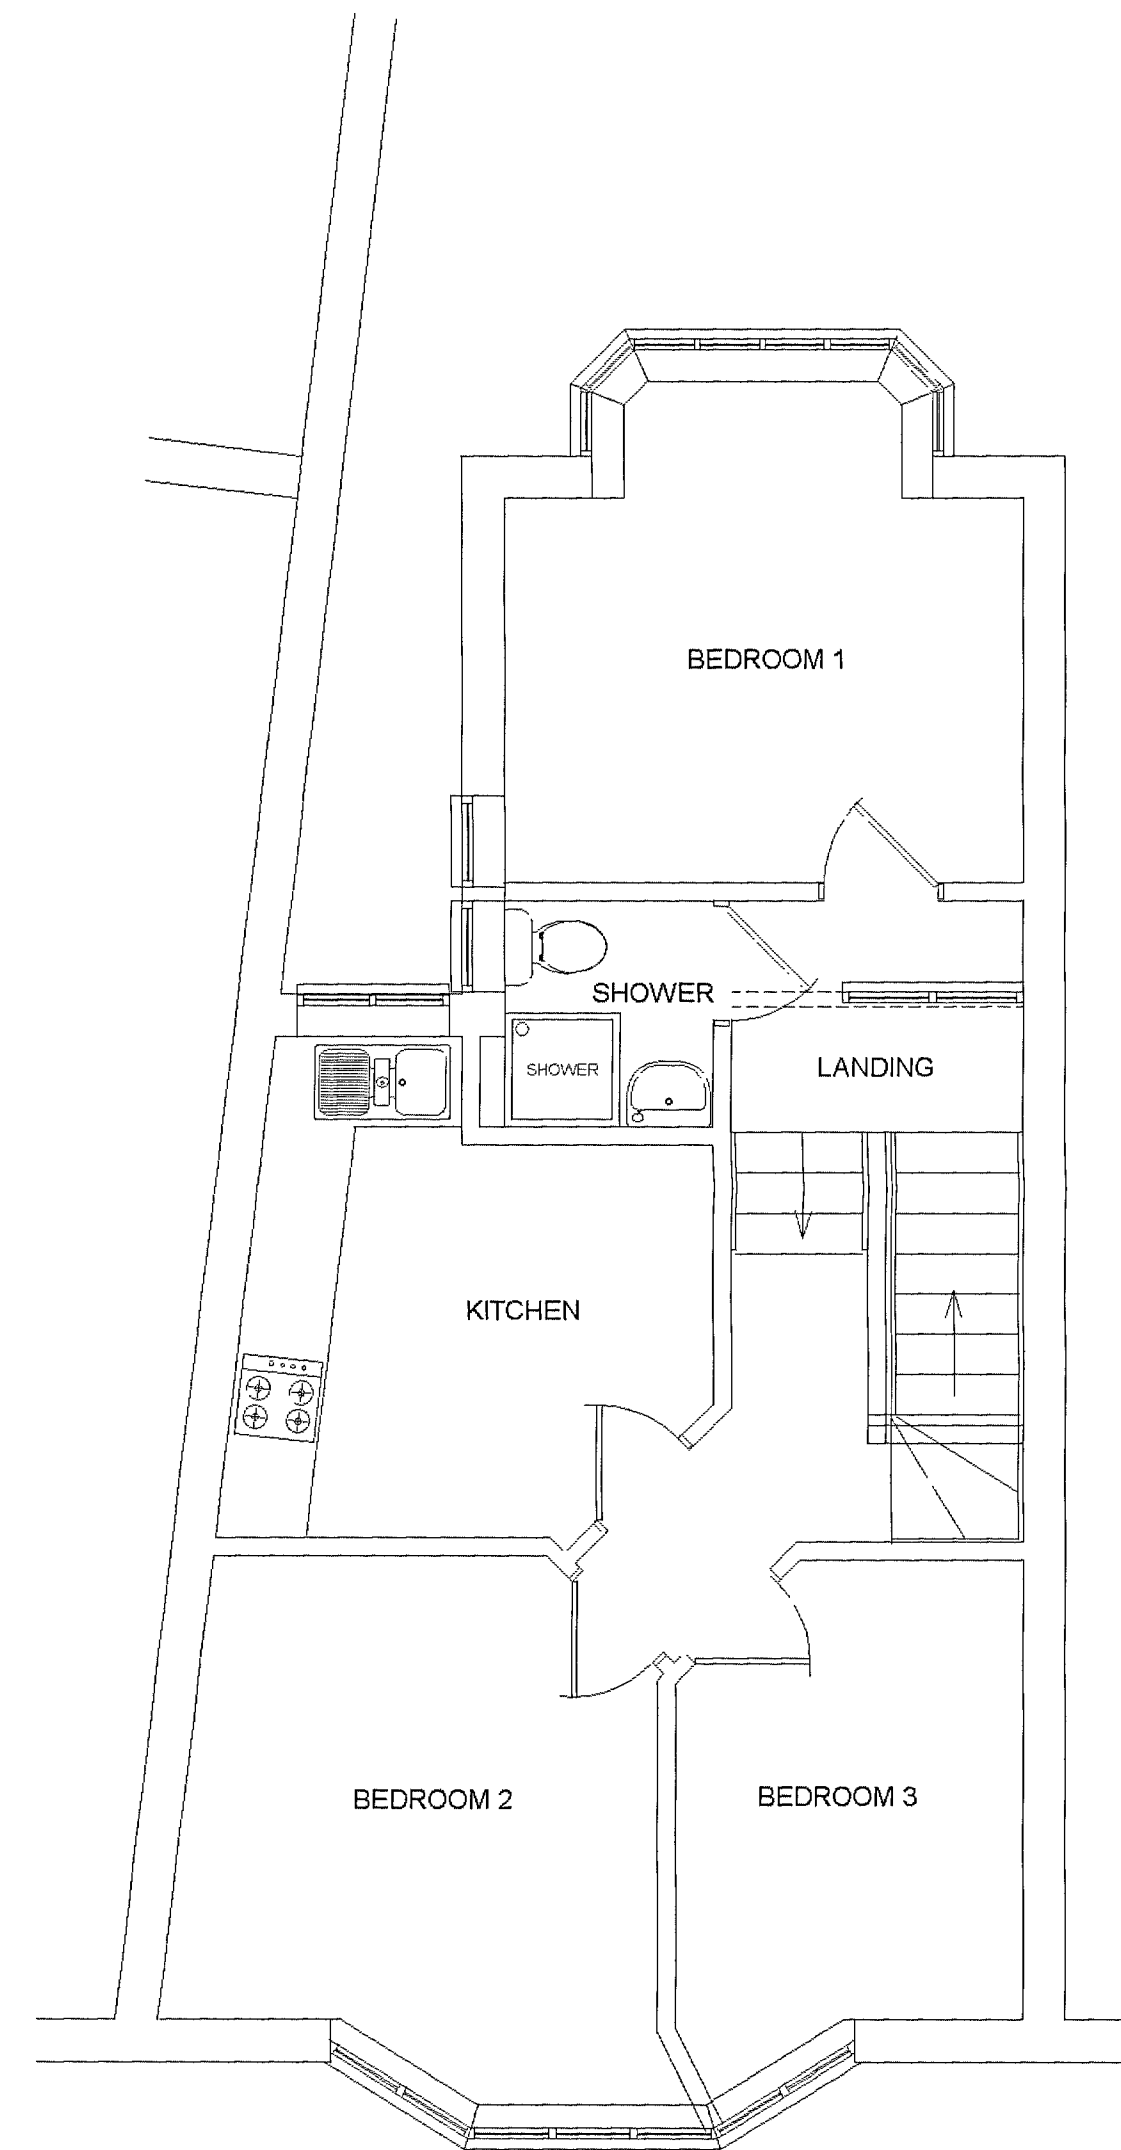

PROPOSED SECOND FLOOR PLAN

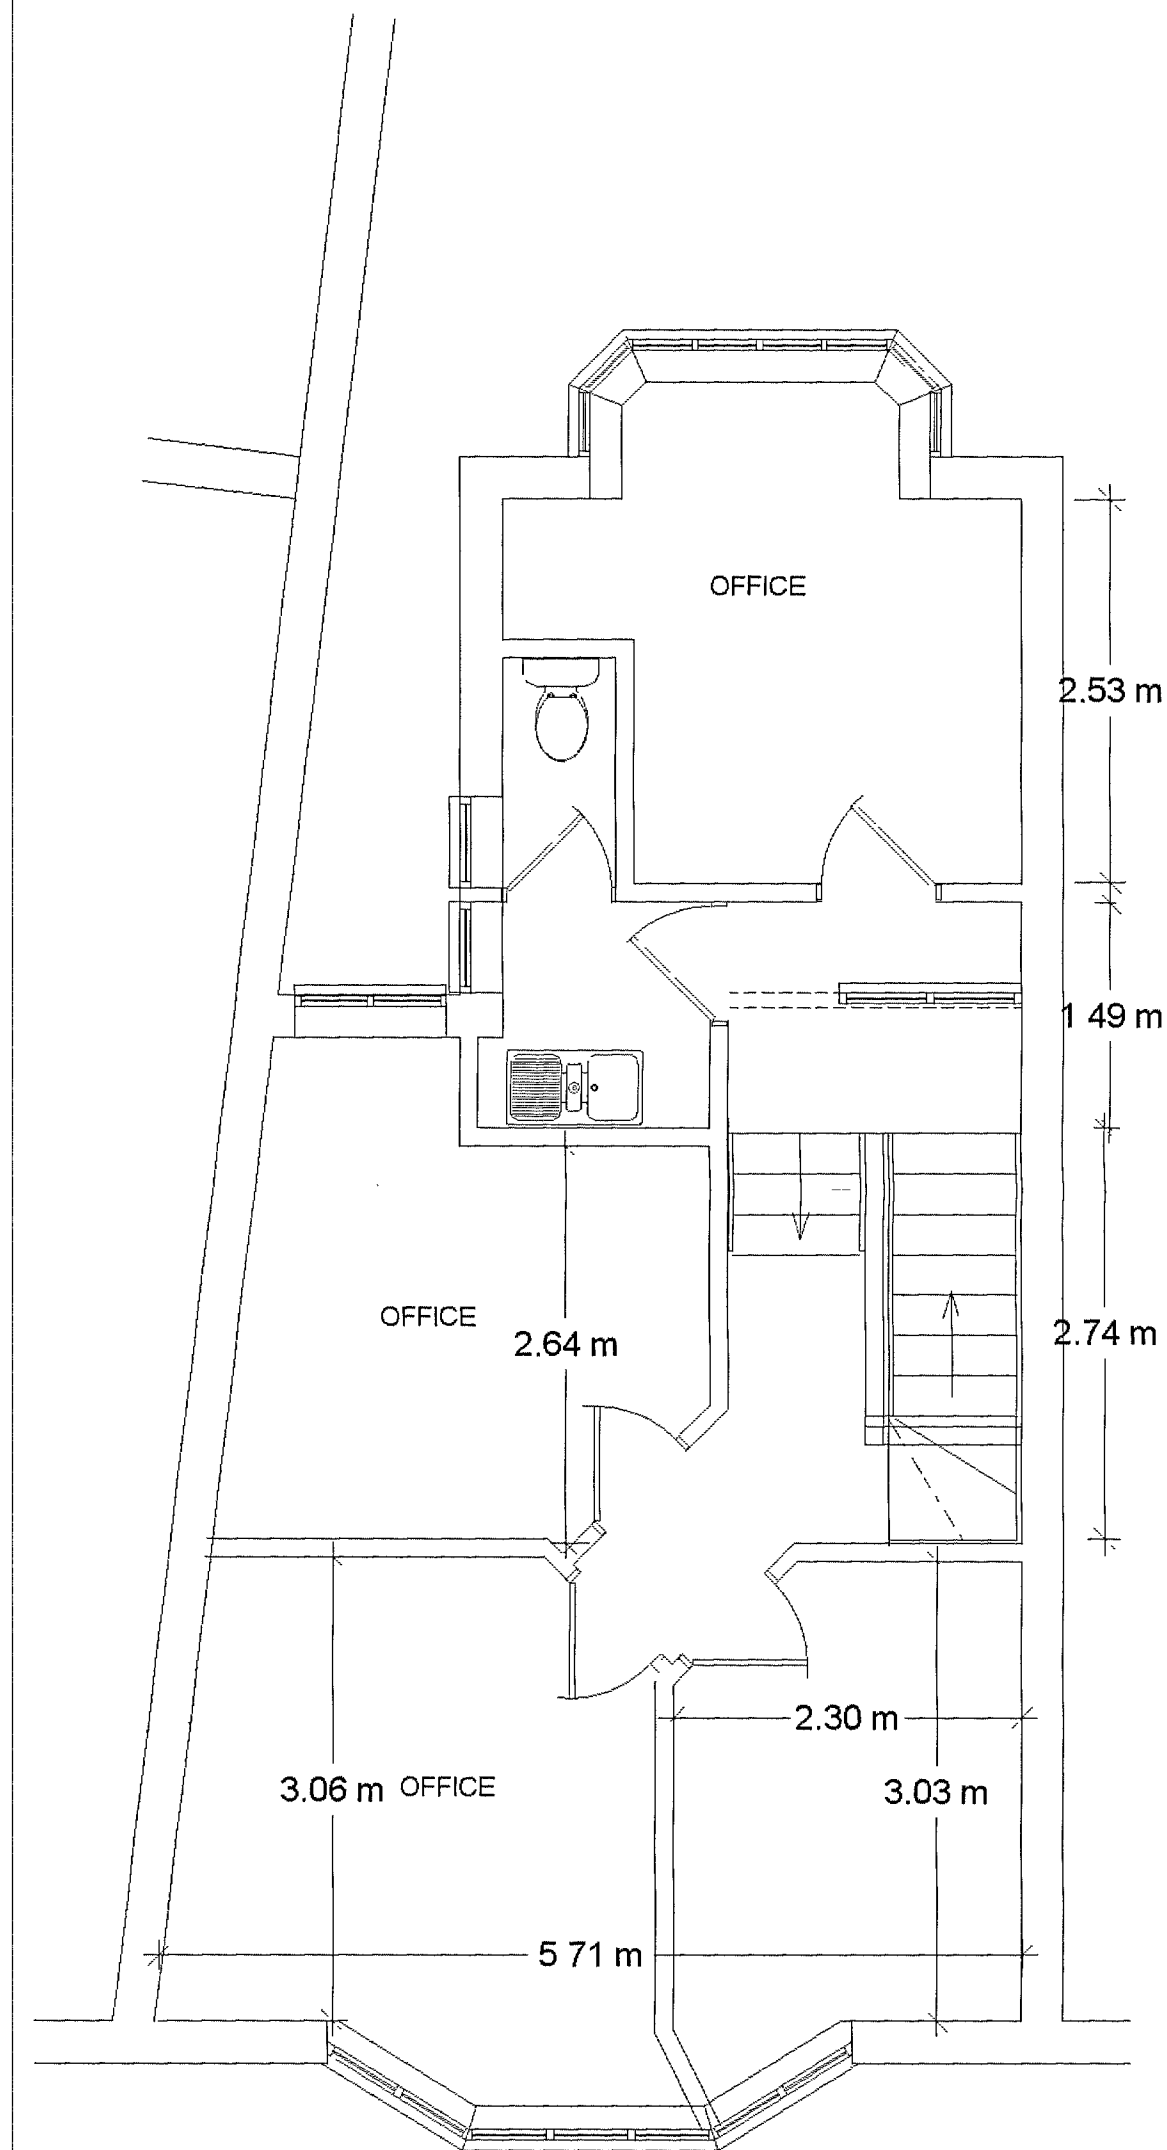

EXISTING SECOND FLOOR PLAN

Do not scale from drawings
(excepting Local Authorities)
All dimensions to be checked on site

All work to comply with Building Regulations,
British Standards, manufacturer's instructions
/specifications and engineer's calculations at
all times. Construction must also comply with
all safety at work regulations. Additional work
may be requested by the building inspector
as work proceeds to ensure the new building
complies with all building regulations.

No	Change	Date	Int

BKM PLANS
architectural
plans and
drawing
service

Title
26 High Street
Littlehampton

Scale	1:50
Date	20th August 2008
Drawn by	
Drawing 5 / 5 Second Floor	

All drawings are copyright of BKM architectural plans
and drawings service and may not be reproduced
without prior permission.