



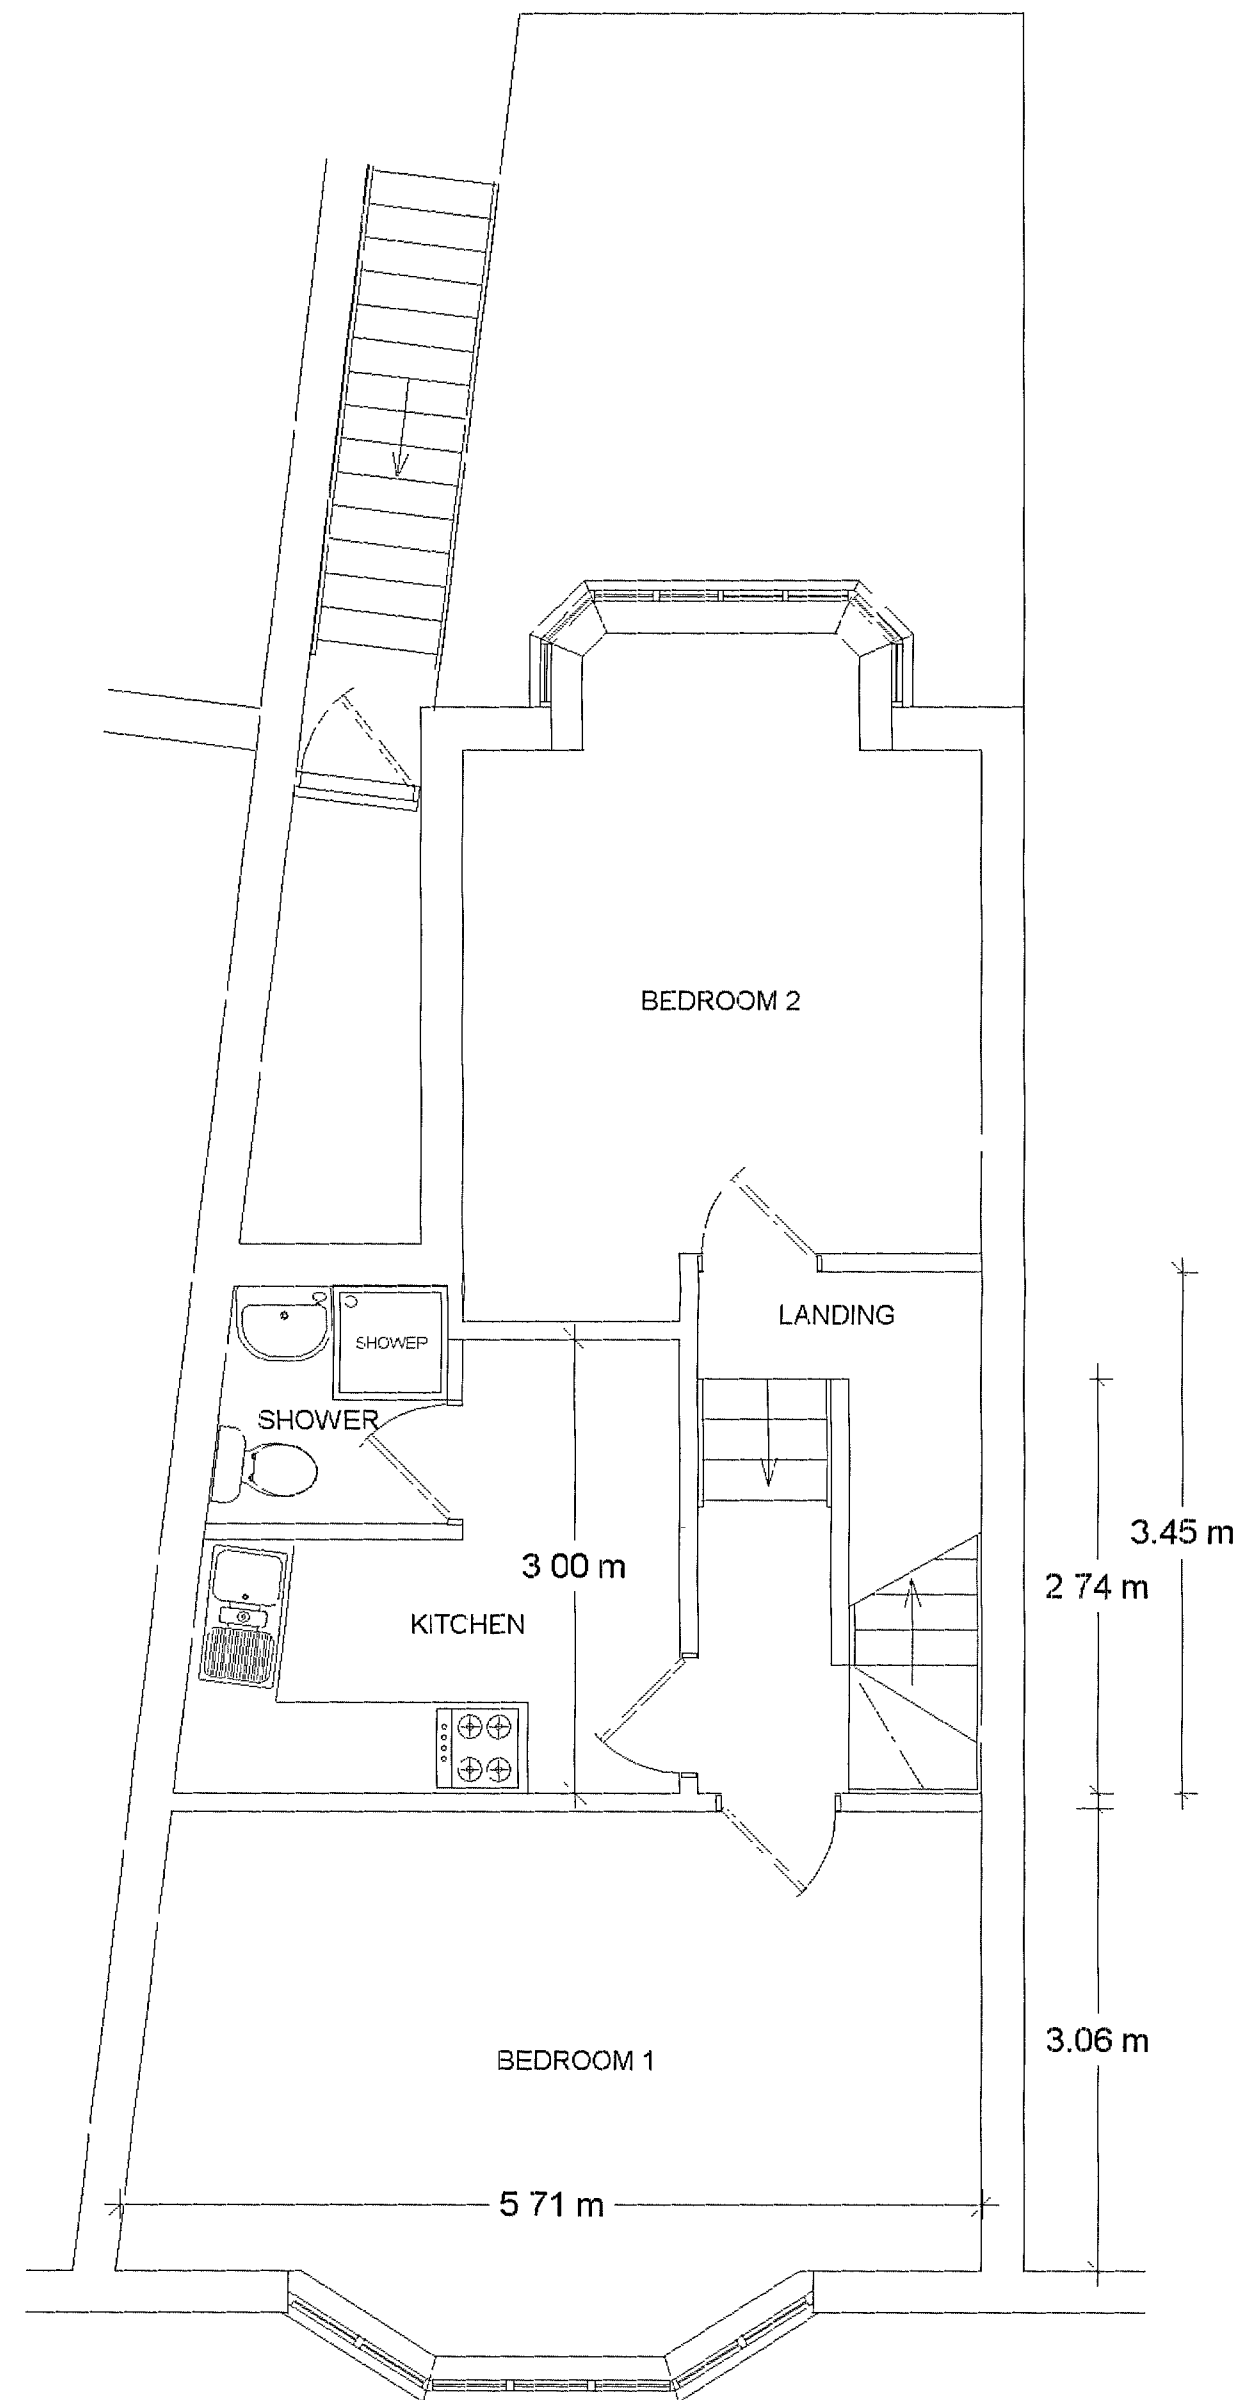

PROPOSED FIRST FLOOR PLAN

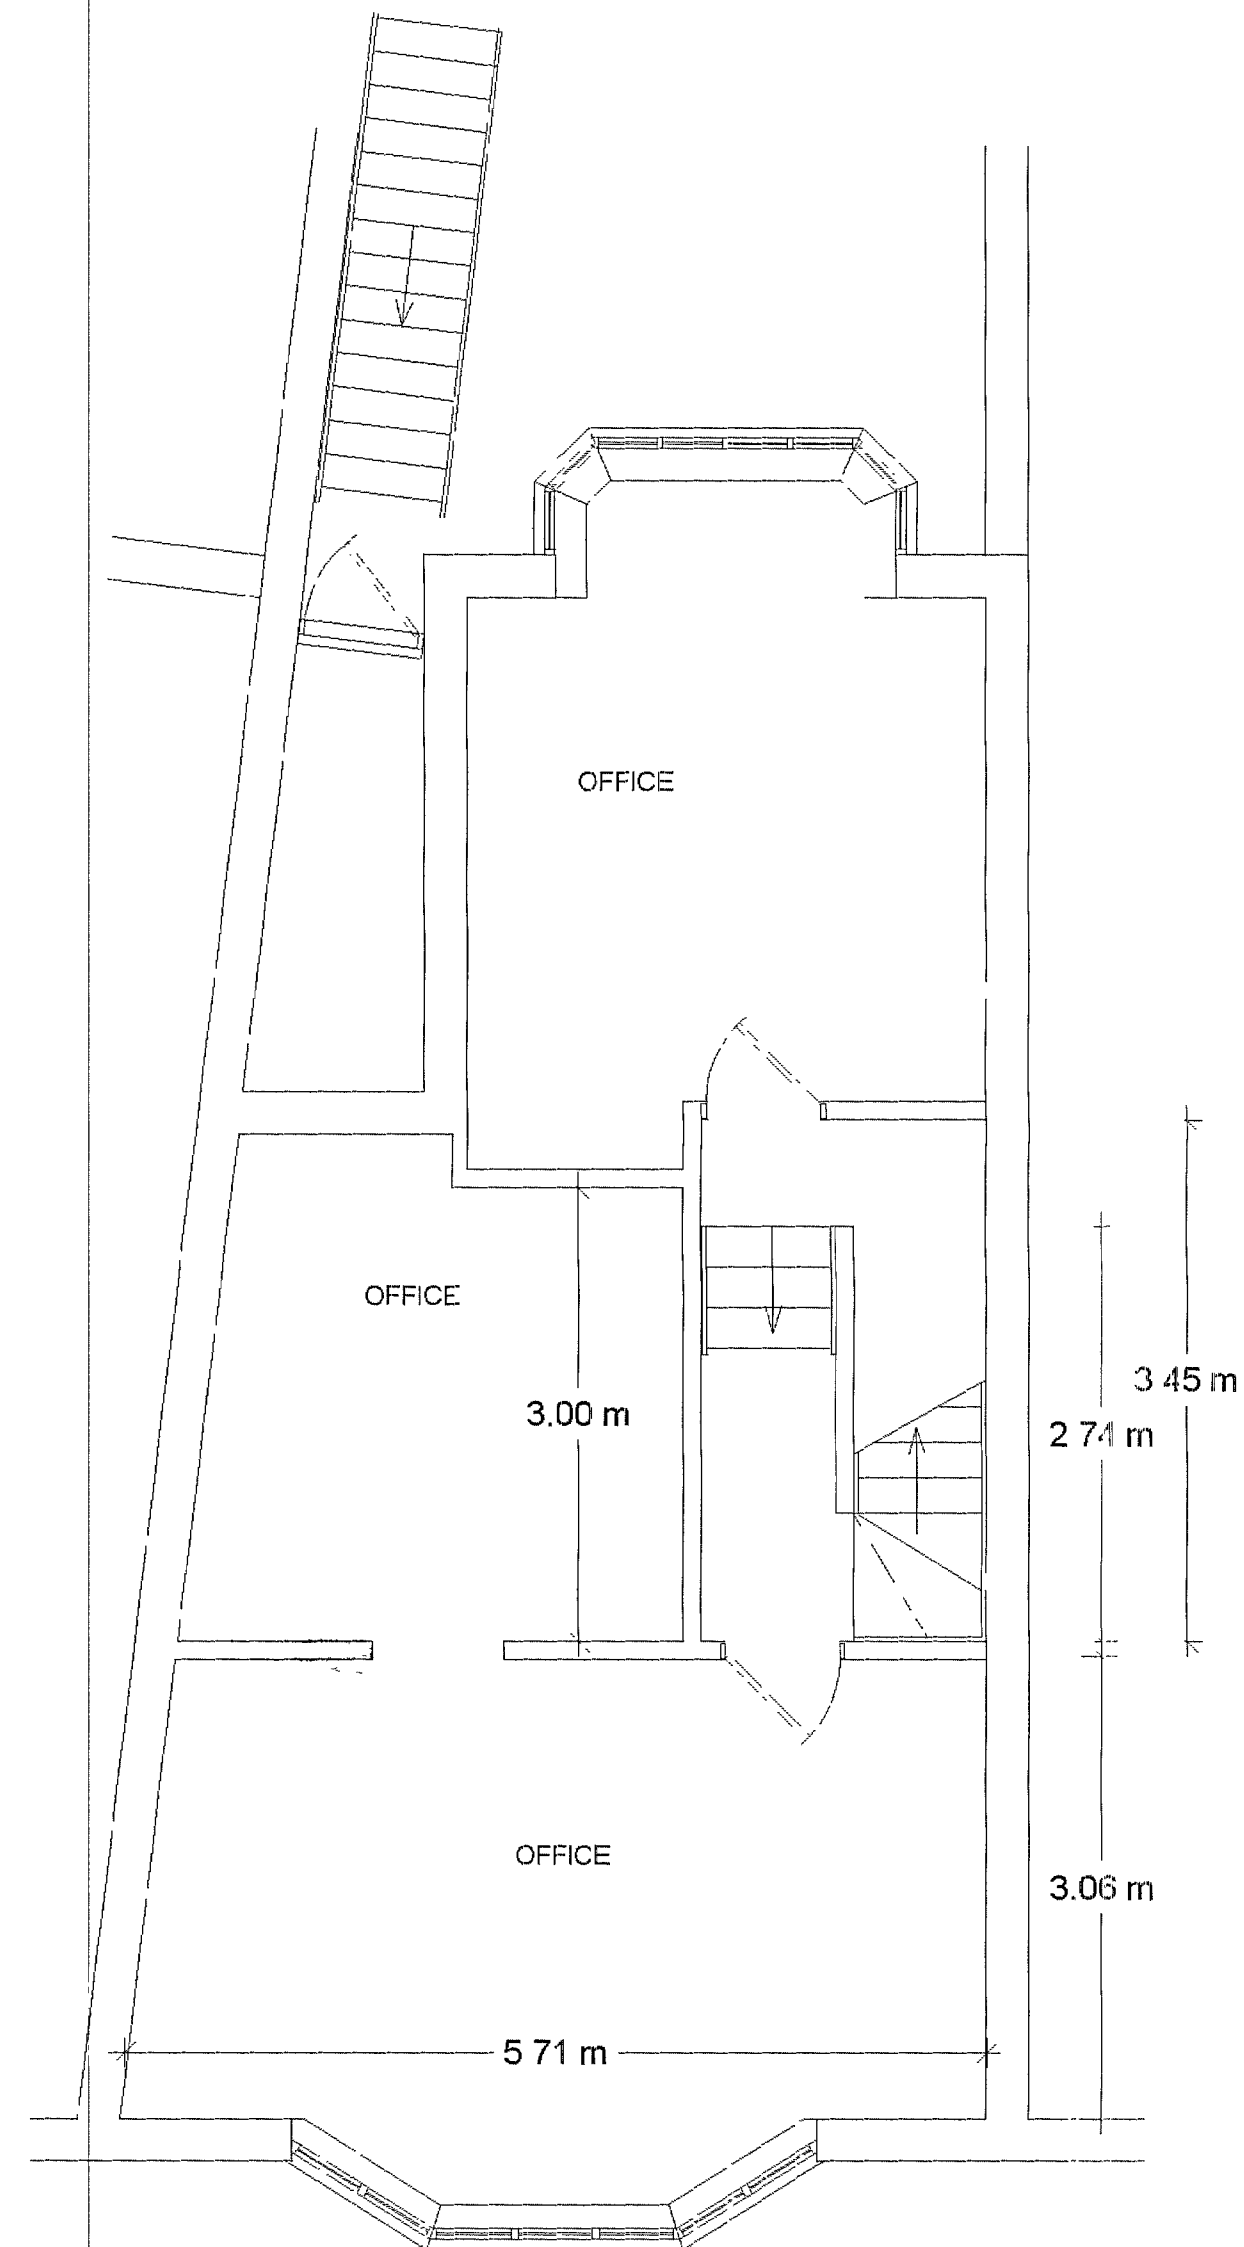

EXISTING FIRST FLOOR PLAN

Do not scale from drawings
(excepting Local Authorities)
All dimensions to be checked on site

All work to comply with Building Regulations,
British Standards, manufacturer's instructions
/specifications and engineer's calculations at
all times. Construction must also comply with
all safety at work regulations. Additional work
may be requested by the building inspector
as work proceeds to ensure the new building
complies with all building regulations.

No	Drawing	Date	Int

BKM PLANS
architectural
plans and
drawing
service

Title
26 High Street
Littlehampton

Scale 1:50

Date 20th August 2008

Drawn by

Drawing 4 / 5 First Floor

All drawings are the copyright of BKM Plans and all plans
and drawings are service and may not be reproduced
without permission.