



|                       |             |     |    |
|-----------------------|-------------|-----|----|
| ARUN DISTRICT COUNCIL |             |     |    |
| No                    | LU          | 257 | 08 |
| SUBSTITUTION          |             |     |    |
| RECEIVED              | 07 OCT 2008 |     |    |

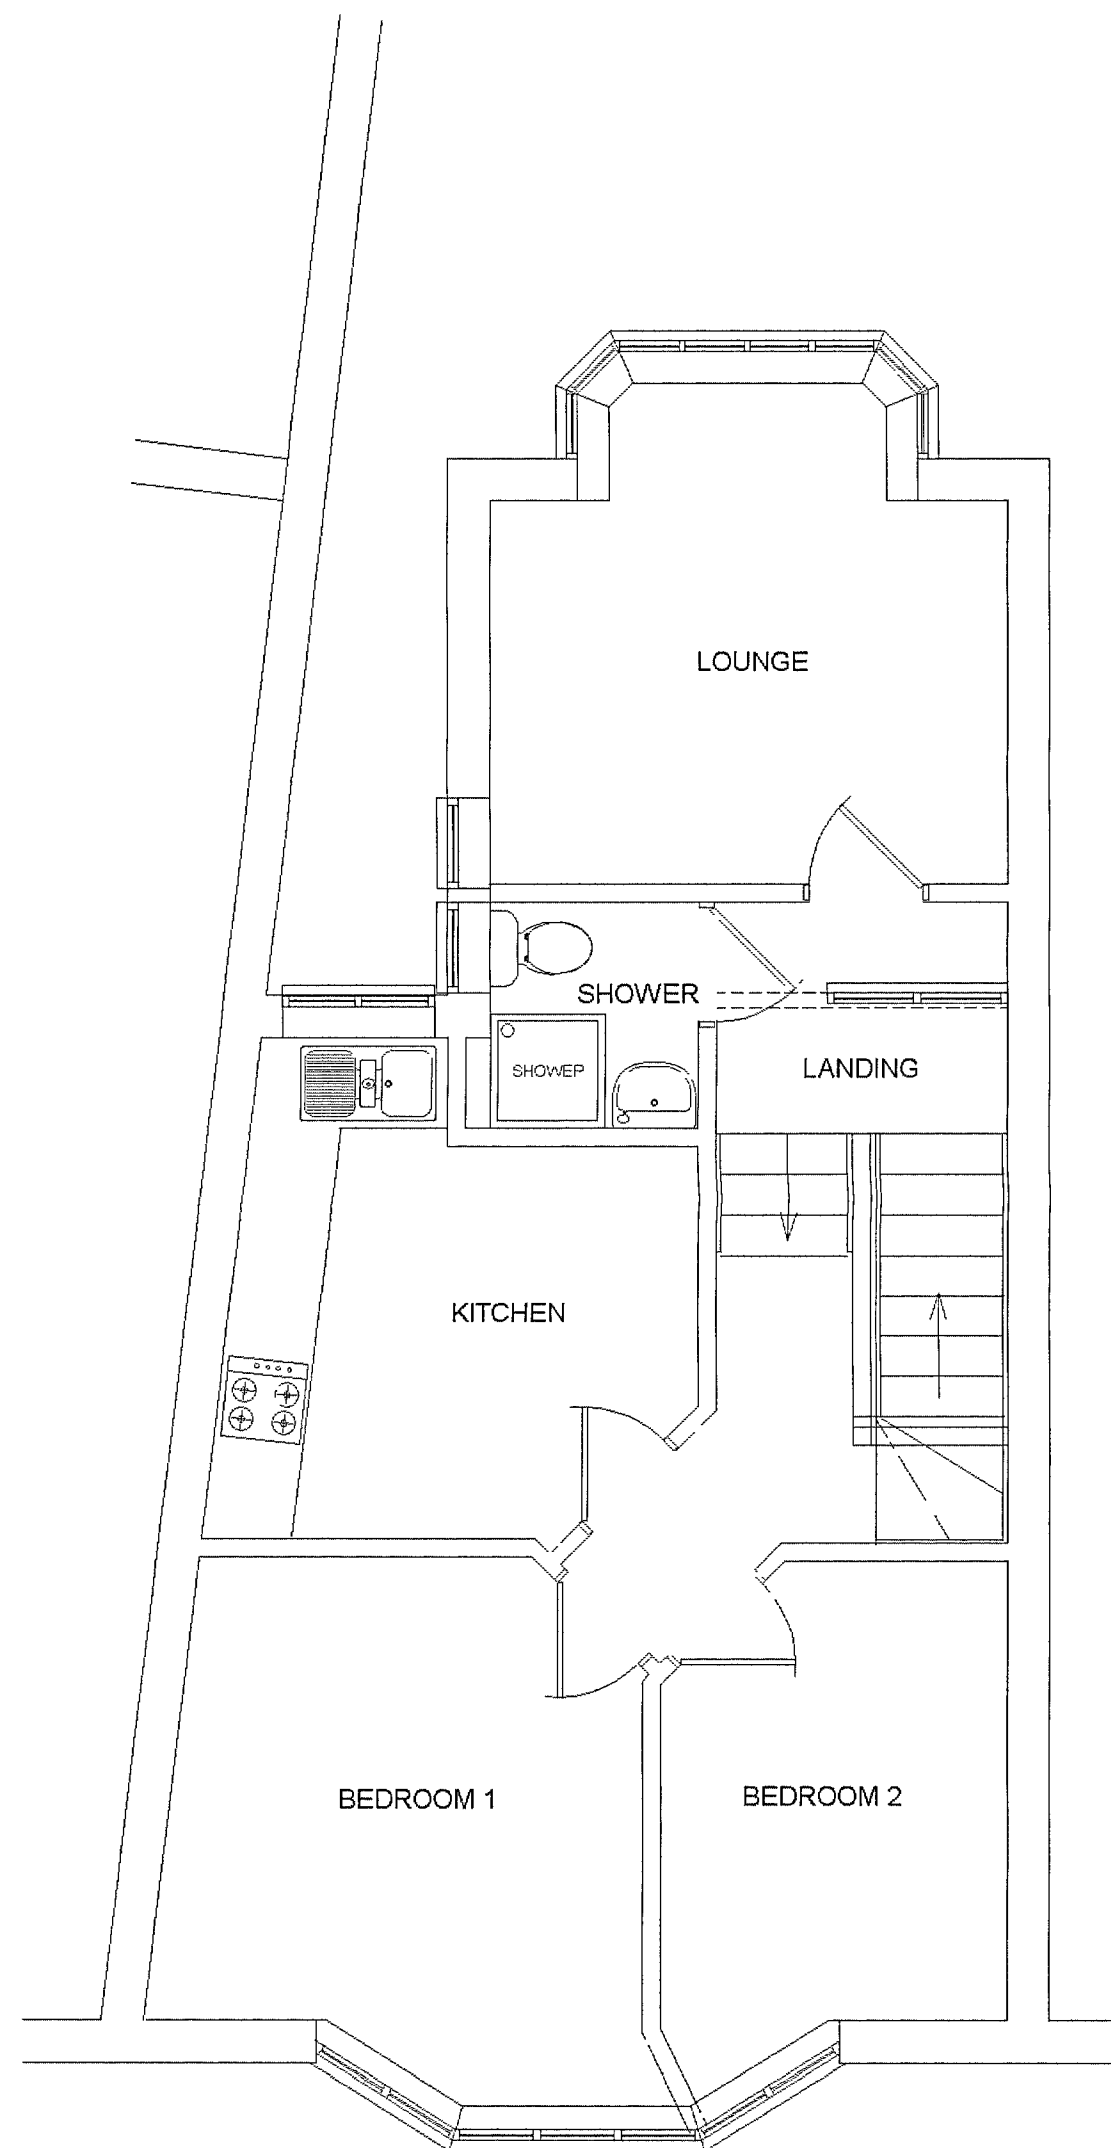

PROPOSED SECOND FLOOR PLAN

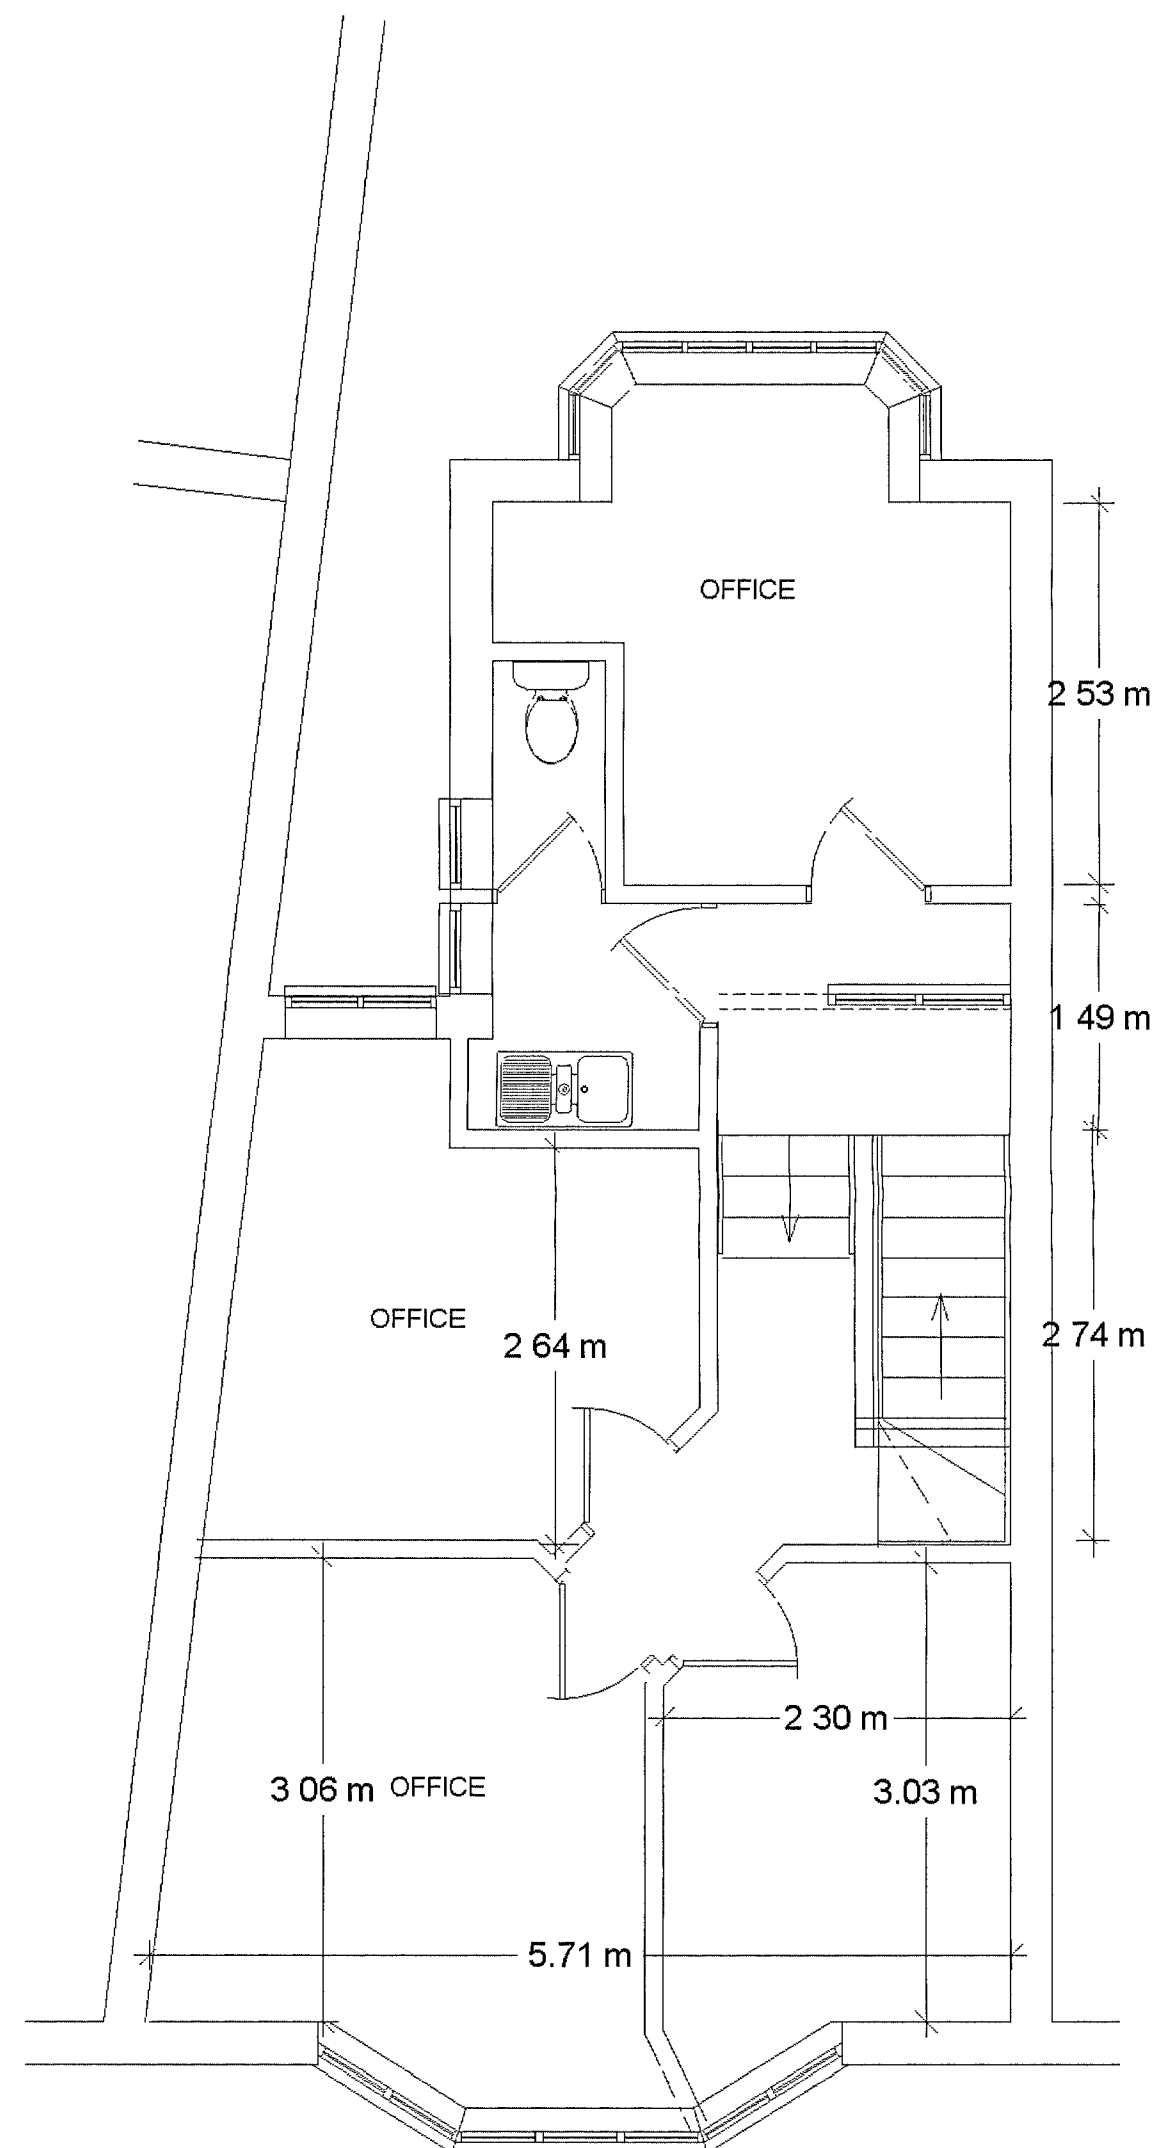

EXISTING SECOND FLOOR PLAN

Do not scale from drawings  
(excepting Local Authorities)  
All dimensions to be checked on site

All work to comply with Building Regulations,  
British Standards, manufacturer's instructions  
/specifications and engineer's calculations at  
all times. Construction must also comply with  
all safety at work regulations. Additional work  
may be requested by the building inspector  
as work proceeds to ensure the new building  
complies with all building regulations

| No | Change            | Date           | Int |
|----|-------------------|----------------|-----|
| 01 | Bedroom to Lounge | 4th October 08 |     |

BKM PLANS  
architectural  
plans and  
drawing  
service

Title  
26 High Street  
Littlehampton

Scale 1:50

Date 4th October 2008 Revised

Drawn by

Drawing 5 / 5 Second Floor

All drawings are copyright of BKM architectural plans  
and drawings service and may not be reproduced  
without prior permissions