





LOCATION PLAN 1:1250

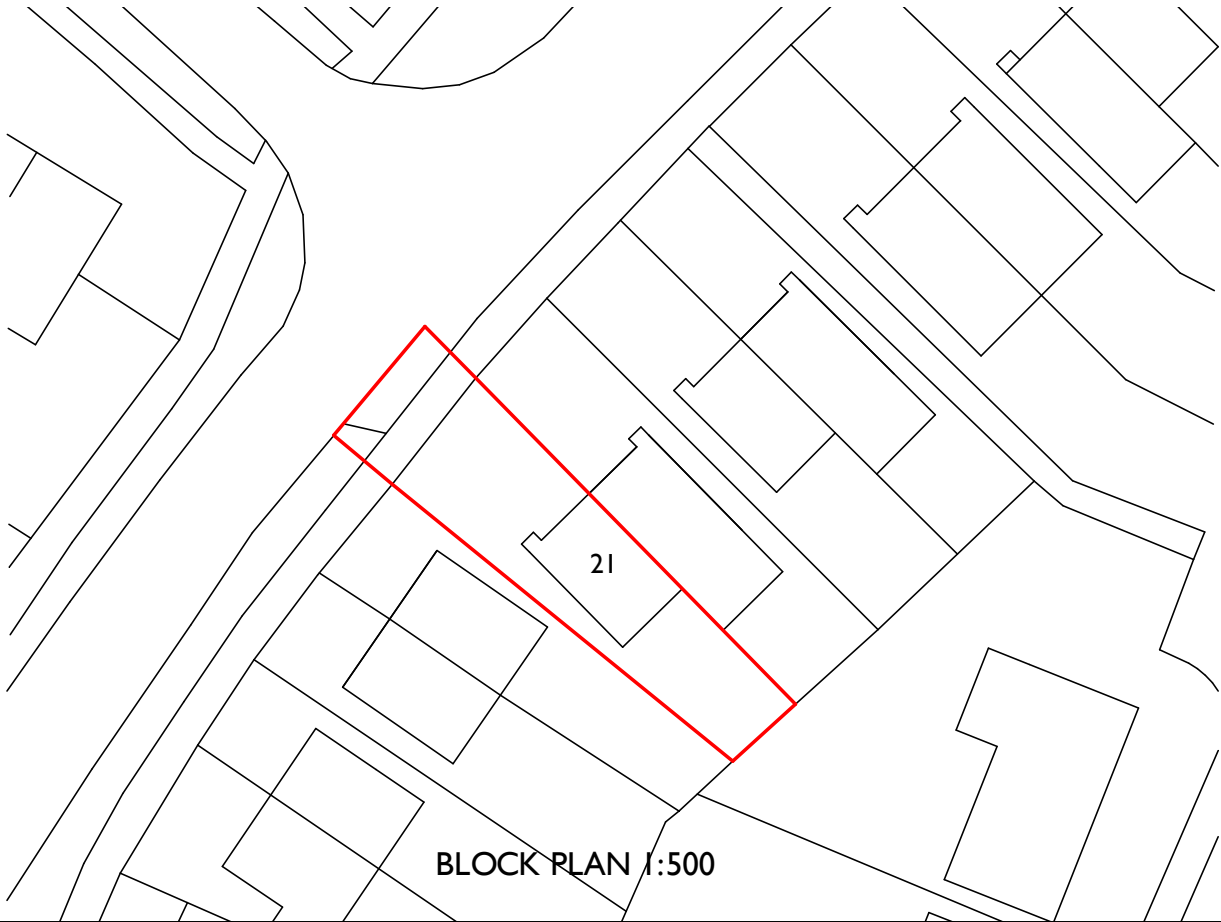

BLOCK PLAN 1:500

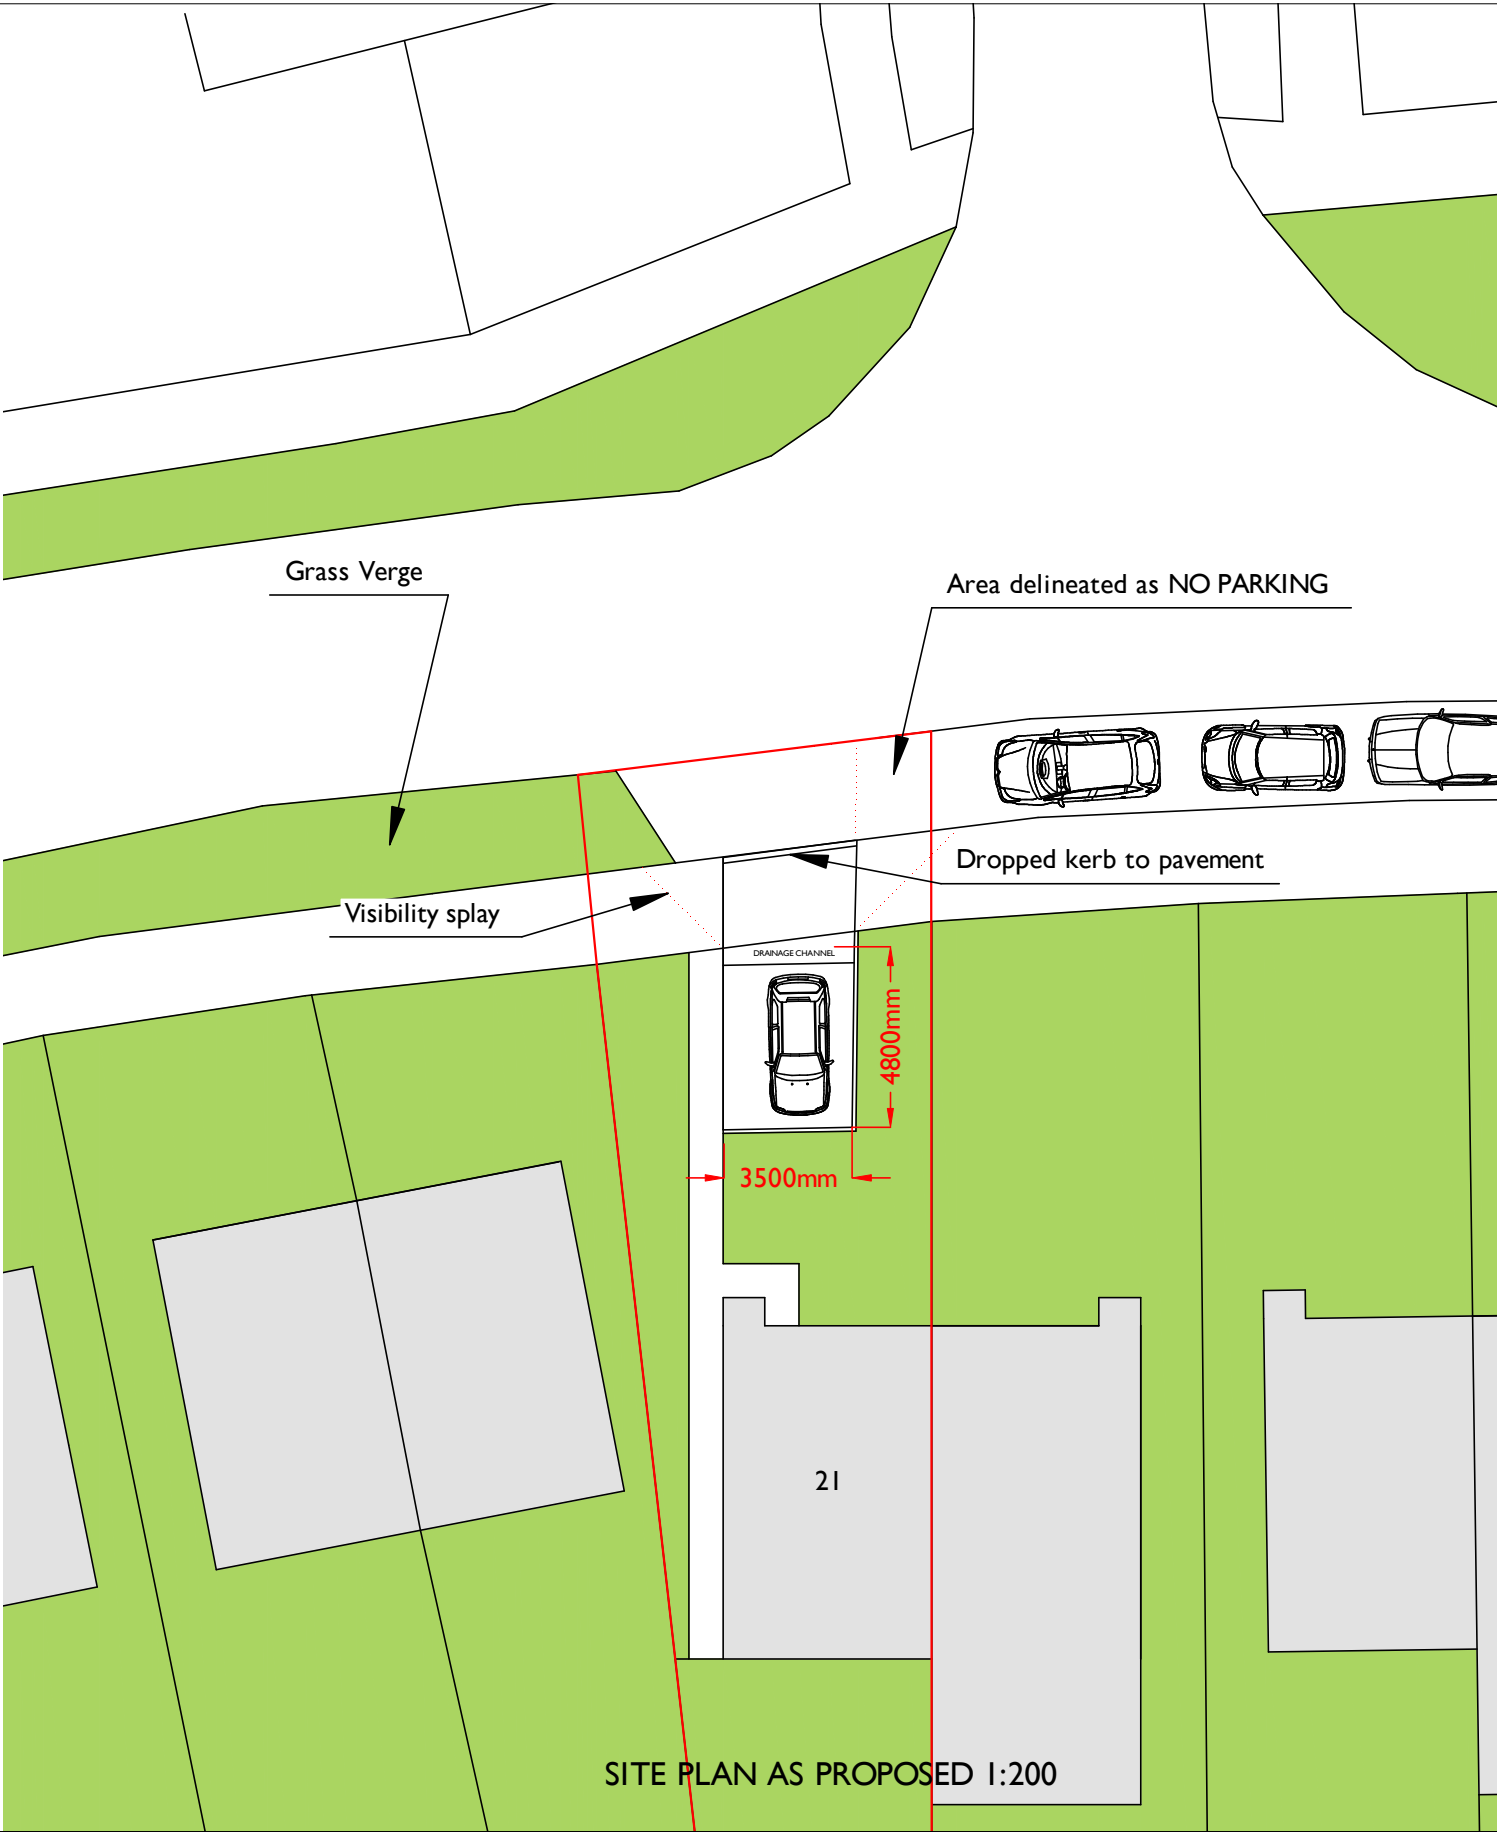

SITE PLAN AS PROPOSED 1:200

Revision notes:		
Rev:	Date:	Notes:

Drawn by:
RD

Client:
J Patch

Project:
21 Beaumont Park

Drawing Title:
Existing and Proposed Site Plans

Date:
31 October 2018

Scale @ A3:
1/1250, 1/500, 1/200

Revision:
A

W H A L E B A C K

51 Summerfield Road
Chichester PO20 8LX

01243 514945
www.whaleback.co.uk