


NOTES:


- 1. All dimensions are in mm and must be checked on site.
- 2. Drawings are to be read in conjunction with accompanying documents.
- 3. Any errors or inaccuracies should be brought to the attention of Amber Living.

Notes


- New level threshold door to match (or exceed) existing clear opening
- Remove step and replace with ramp, with gradient of 1:15
- At least 100mm brick up—stand to free edges of the ramp
- Platform level with indoor floor level and to be at least 1500mm x 1500mm
- Handrail at approximately 900mm, mid rail height 550mm
- Hand rail to extend 300mm past the end of the ramp
- Level platform at the bottom to be at least 1200mm

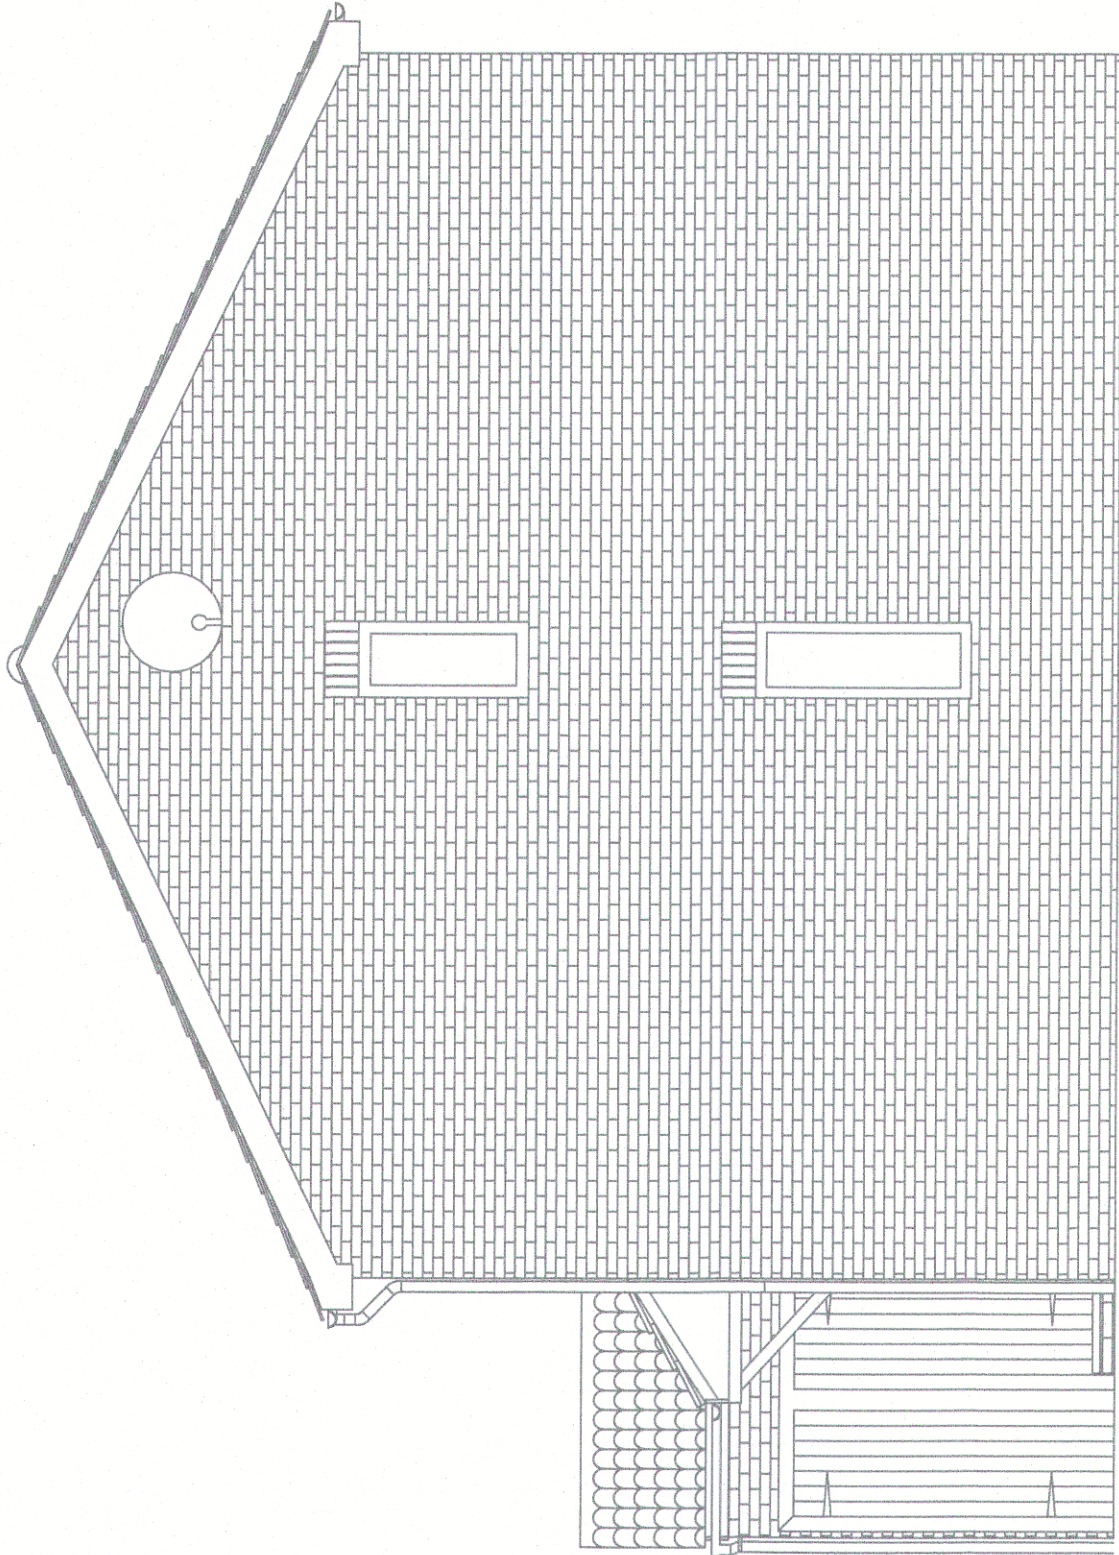

Existing South Elevation

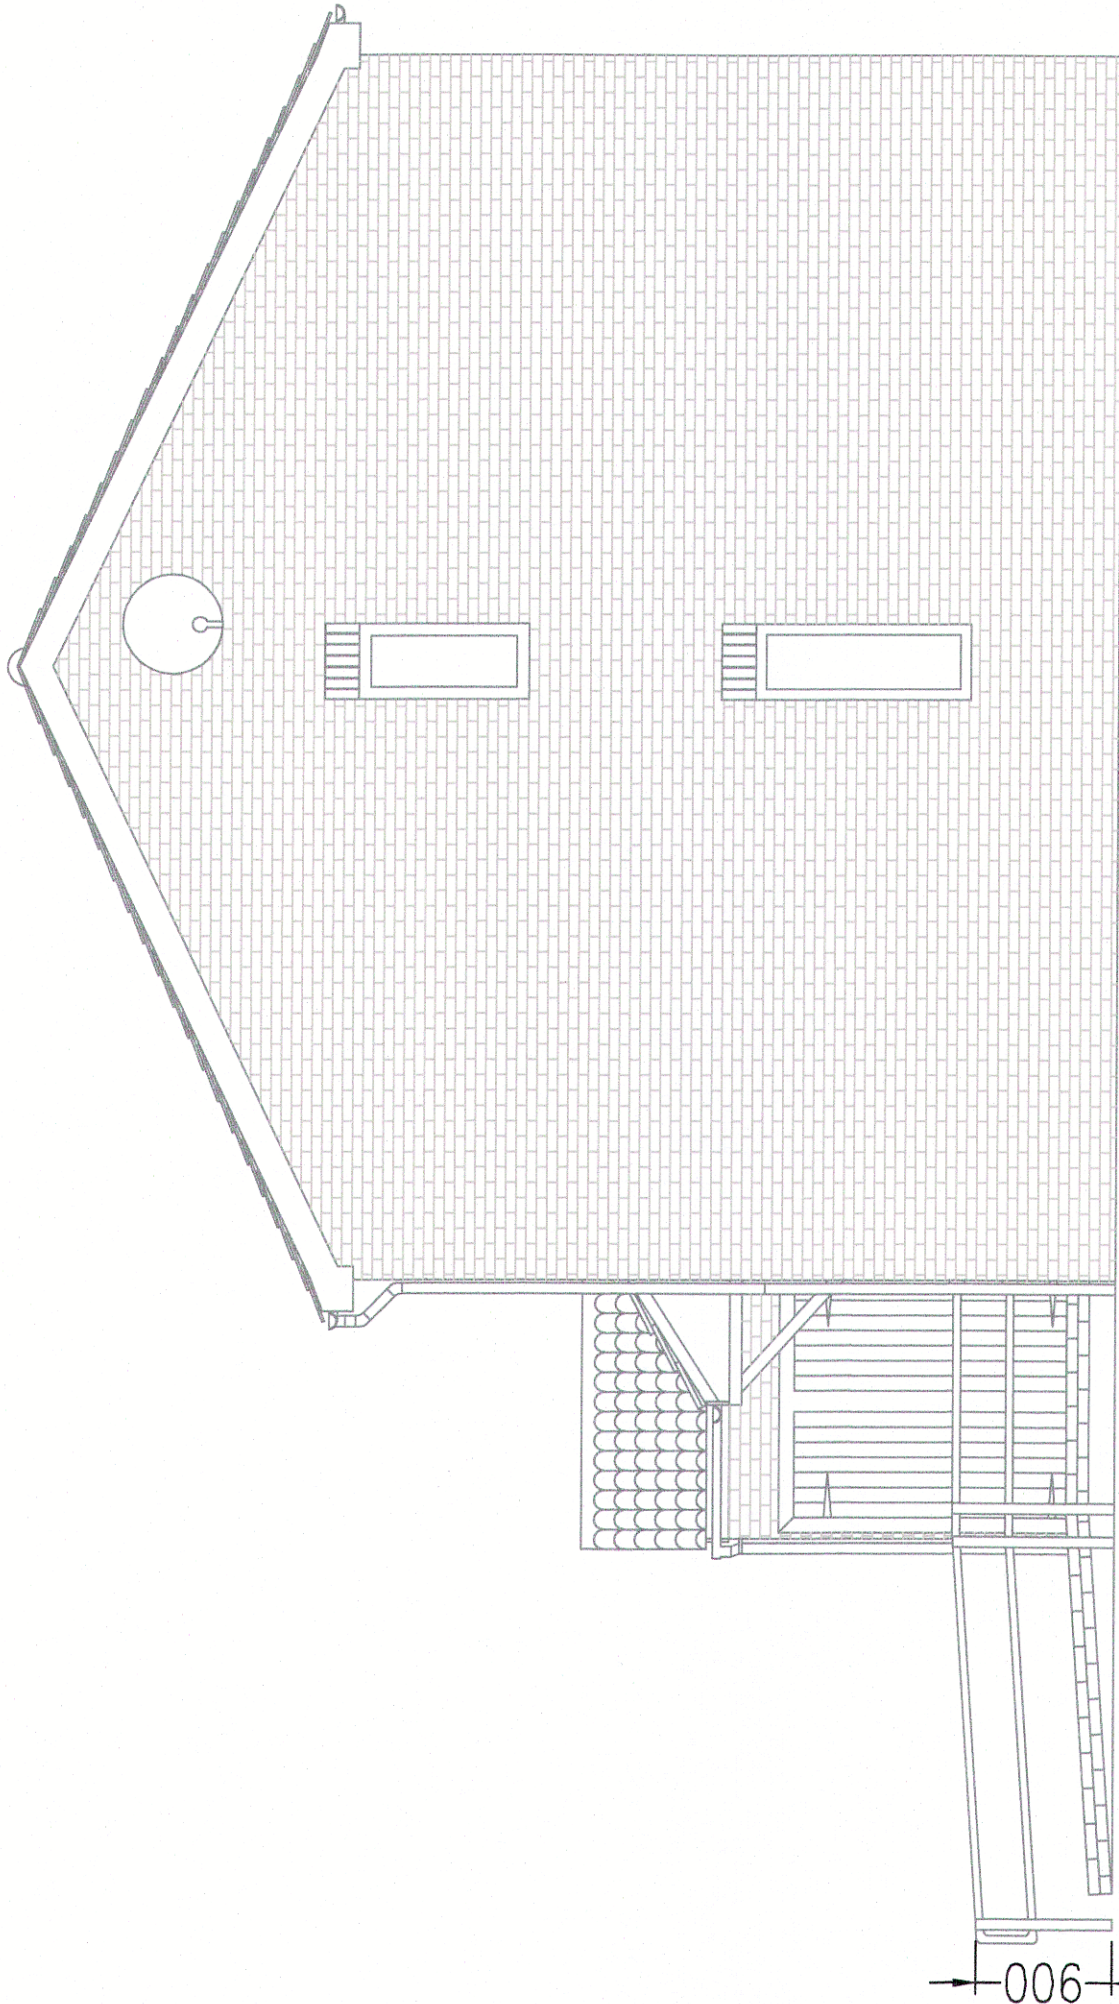

Proposed South Elevation

 

Address:	F7 Bermuda Court The Sallings Littlehampton West Sussex BN17 6RS	Client: Ms Carina Vervecken
Drawing Title:	Existing & Proposed Access South Elevations	Drawing Ref.: AT/23/BermudaCourtF7
 Living independently amber Planning Applications Building Regulation Drawings Party Wall Agreements Party Wall Surveys Building Surveys/ Homebuyers Survey Project Management Disabled Access Auditing Building Defect Analysis CIVIL Expert Witness  RICS		
Contact Details:	Telephone: 01273 410836 Email: aaron@amberliving.co.uk	
Contact Address:	Unit 3, Turgsten Building, George Street, Portslade, BRIGHTON, BN41 1RA	
Scale:	1:50	Paper: A3
		Date: 01/08/17
		Revision No:
		Checked By: mb
		Direction: