





Front Elevation (west)

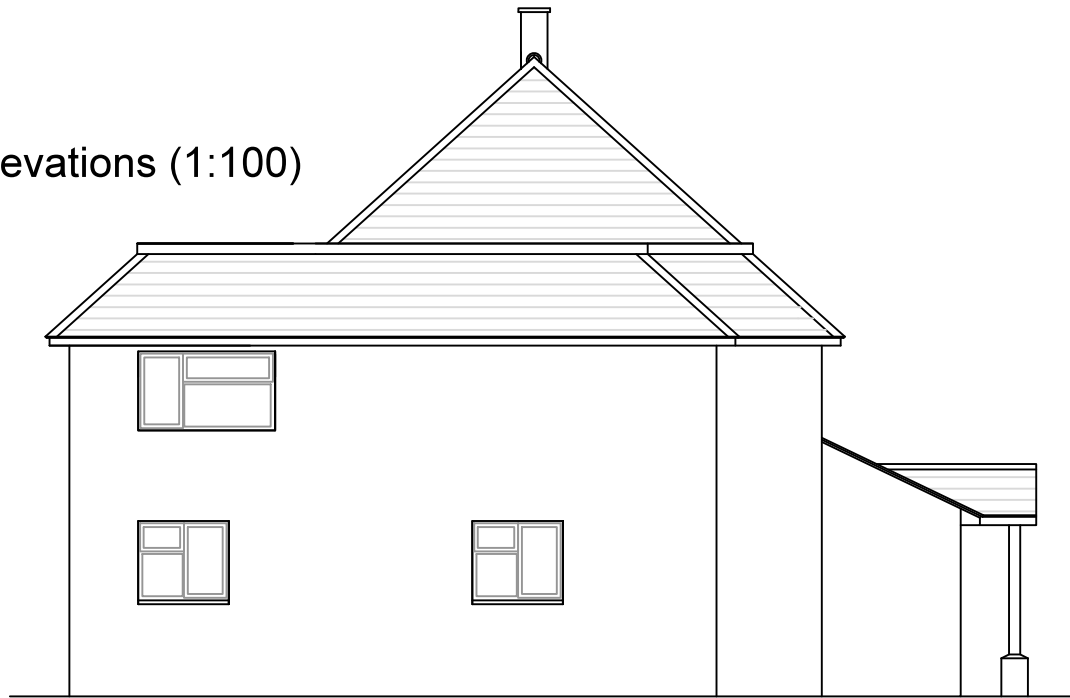


Side Elevation (north)

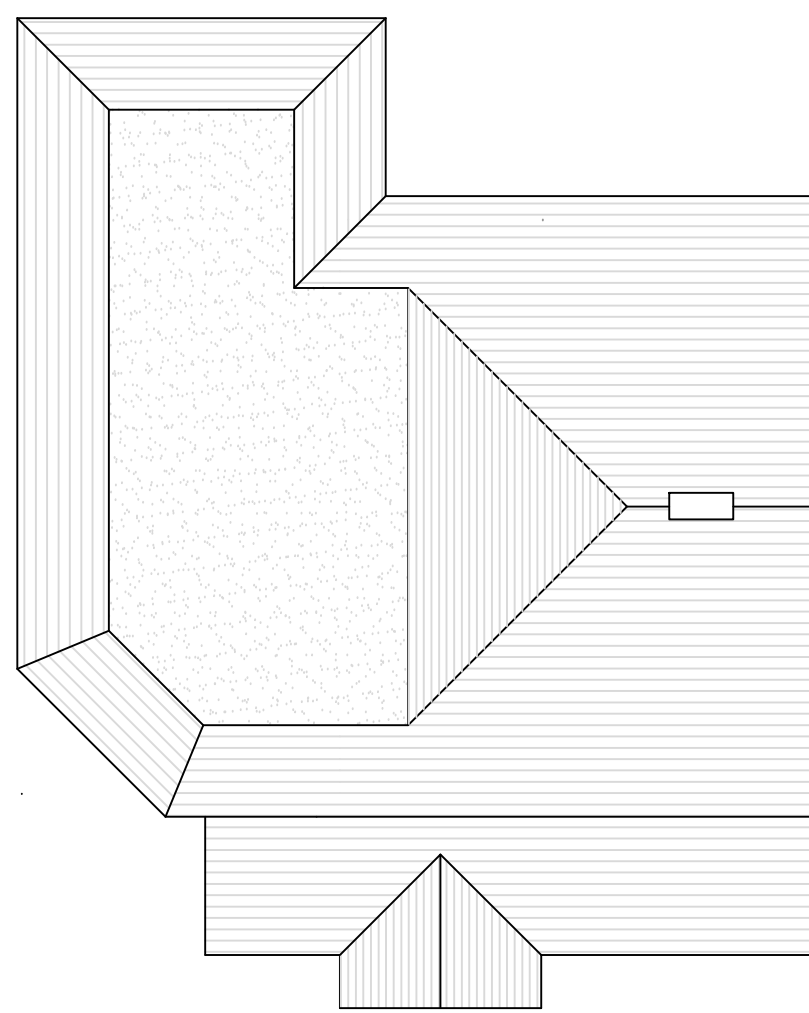

Roof Plan (1:100)



Rear Elevation (east)

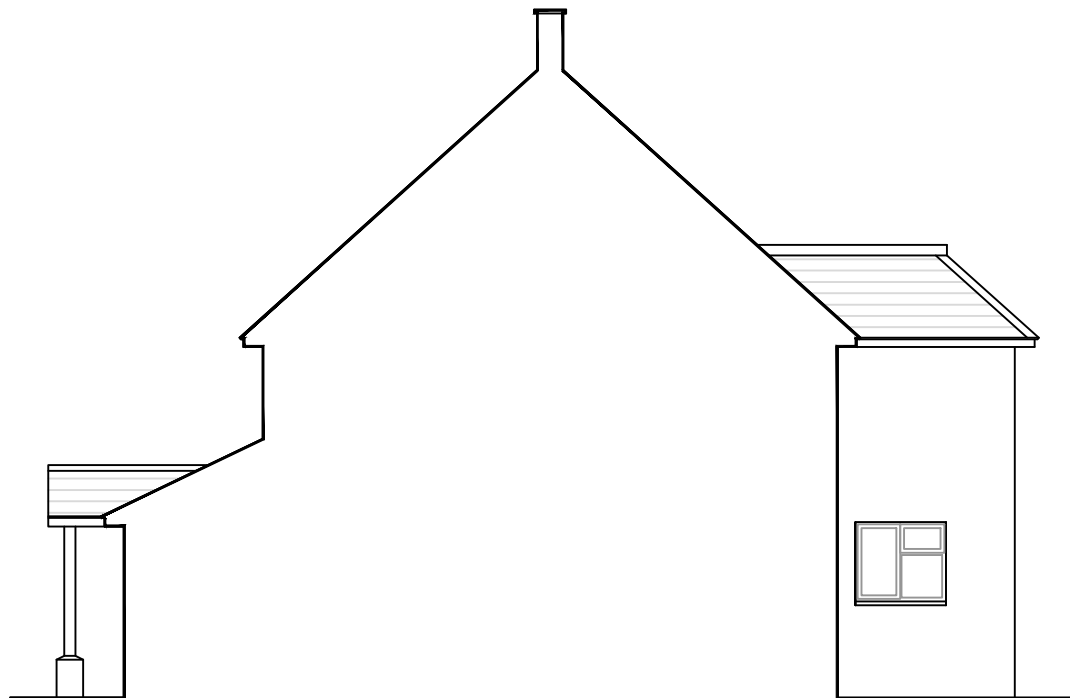


Side Elevation/Section (south)


Proposed Materials  
Walls - Face Brickwork to match existing  
Roof - Tiles to match existing  
Windows and Doors - UPVC Casements, Colour t.b.c



Site Block Plan (1:500)

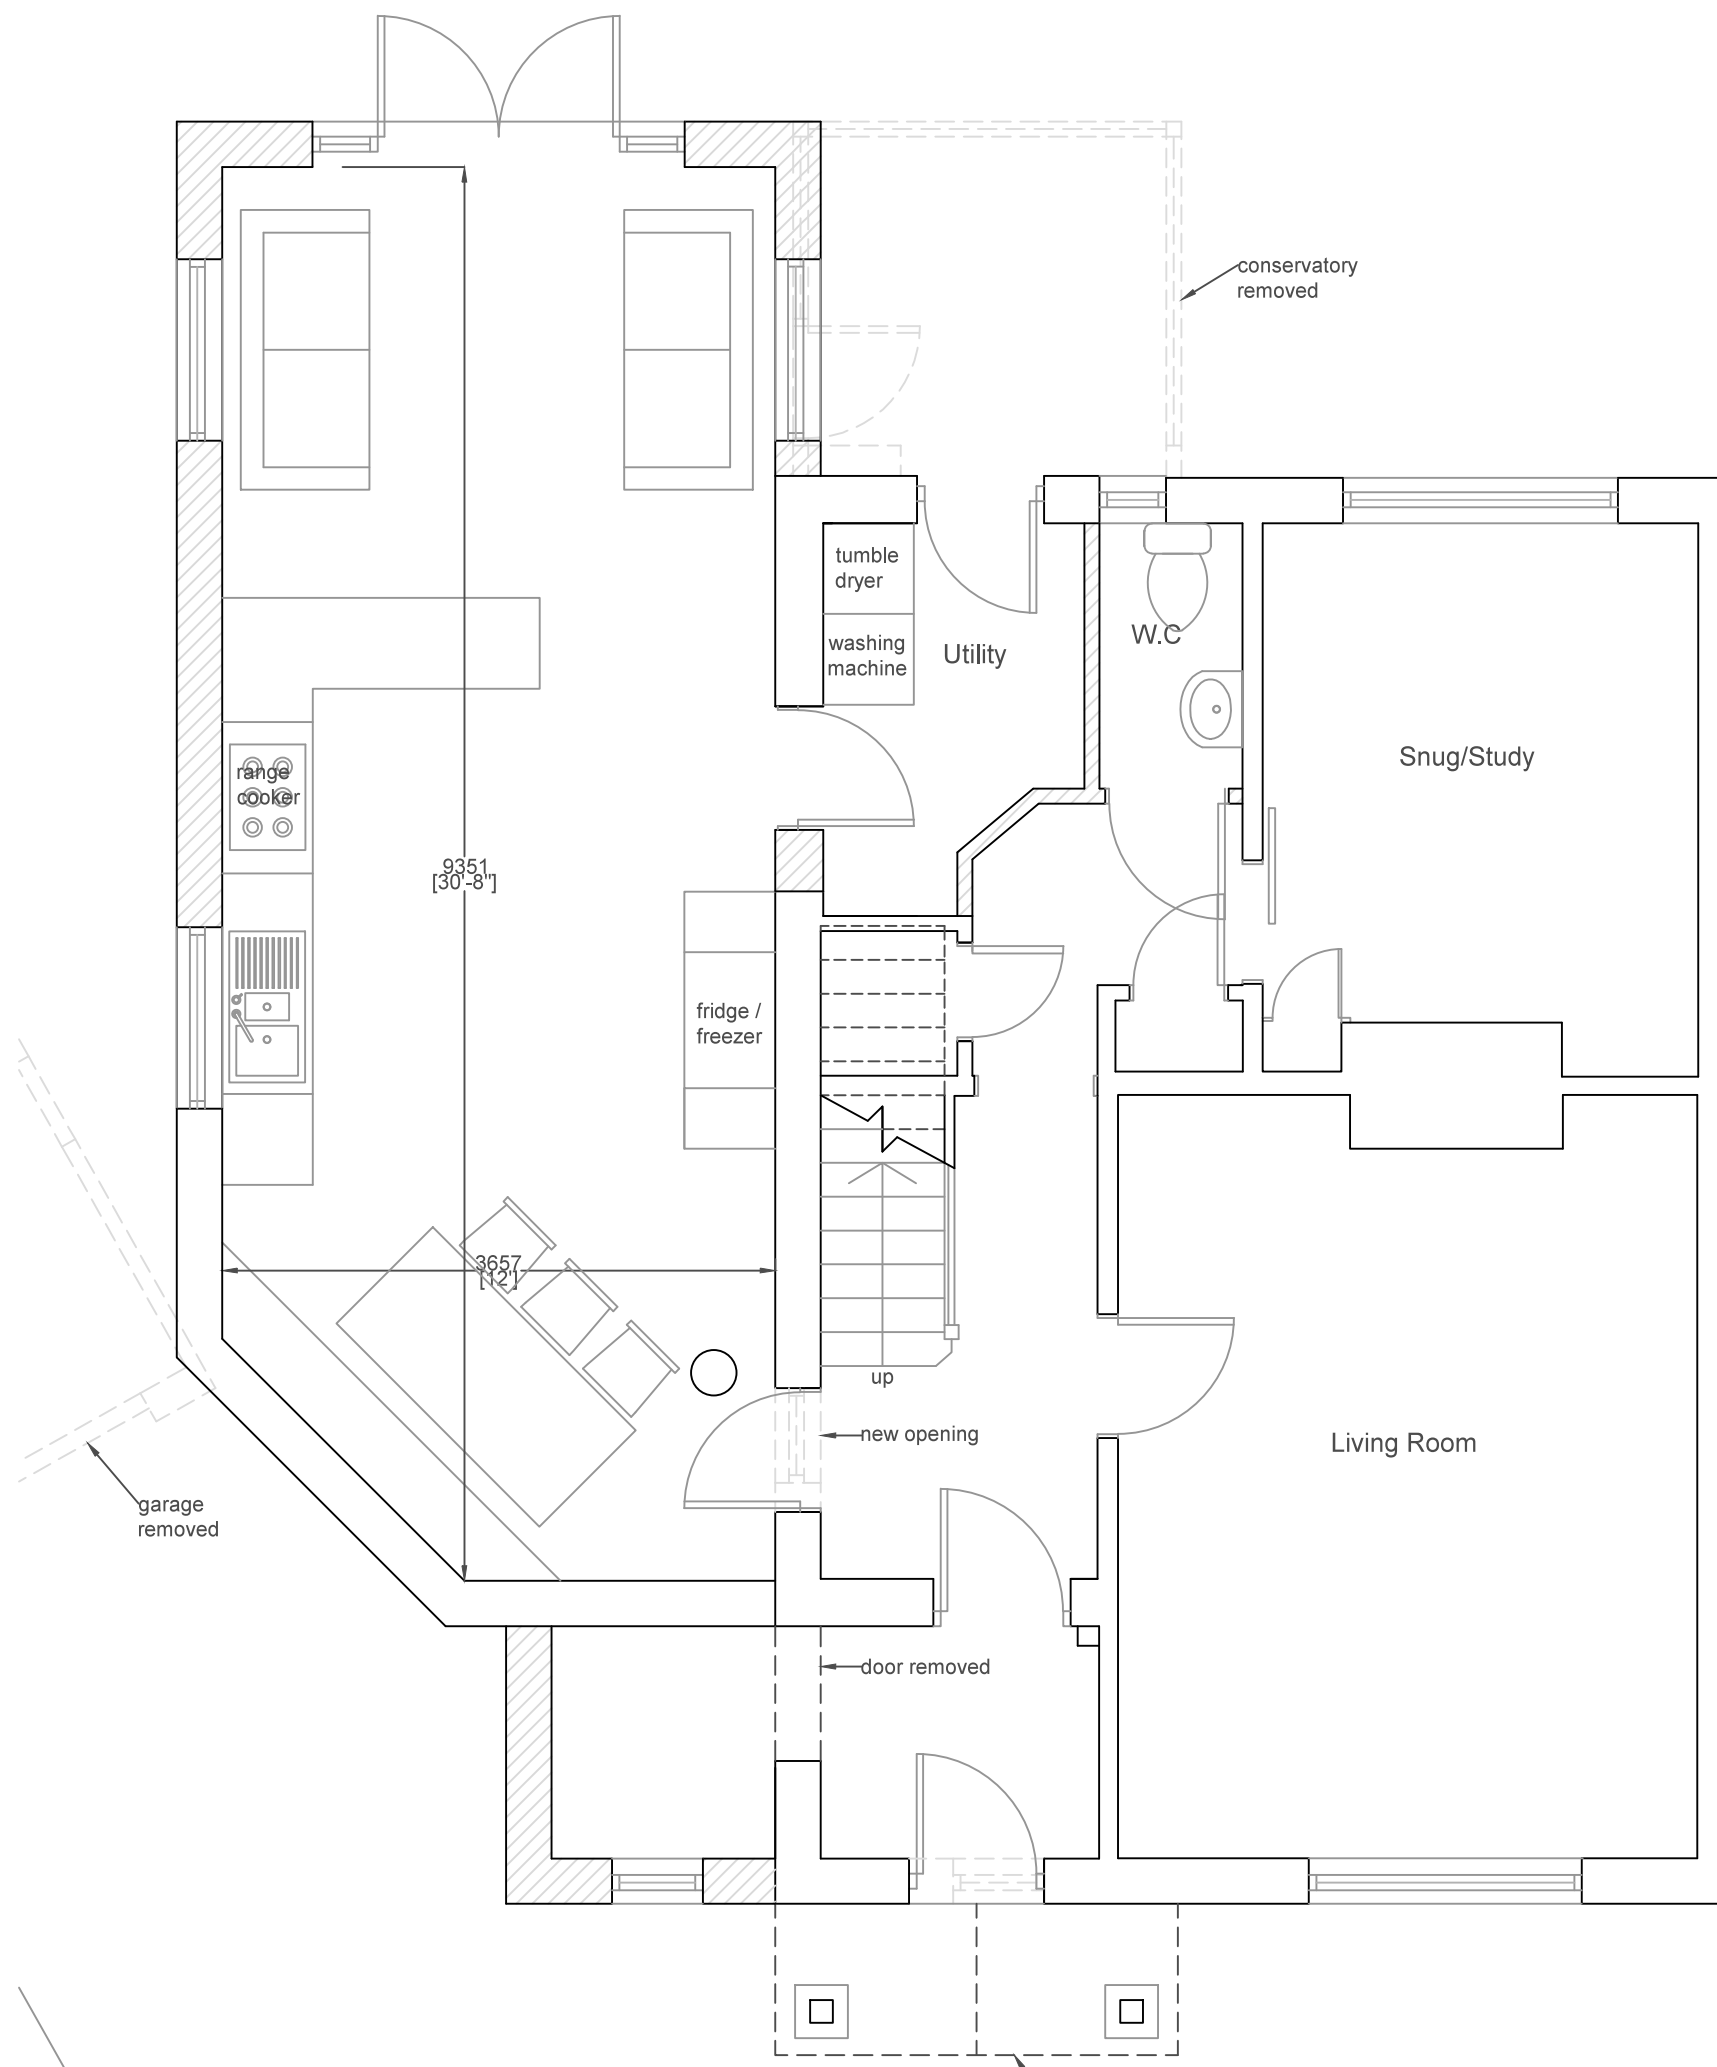


Ground Floor Plan

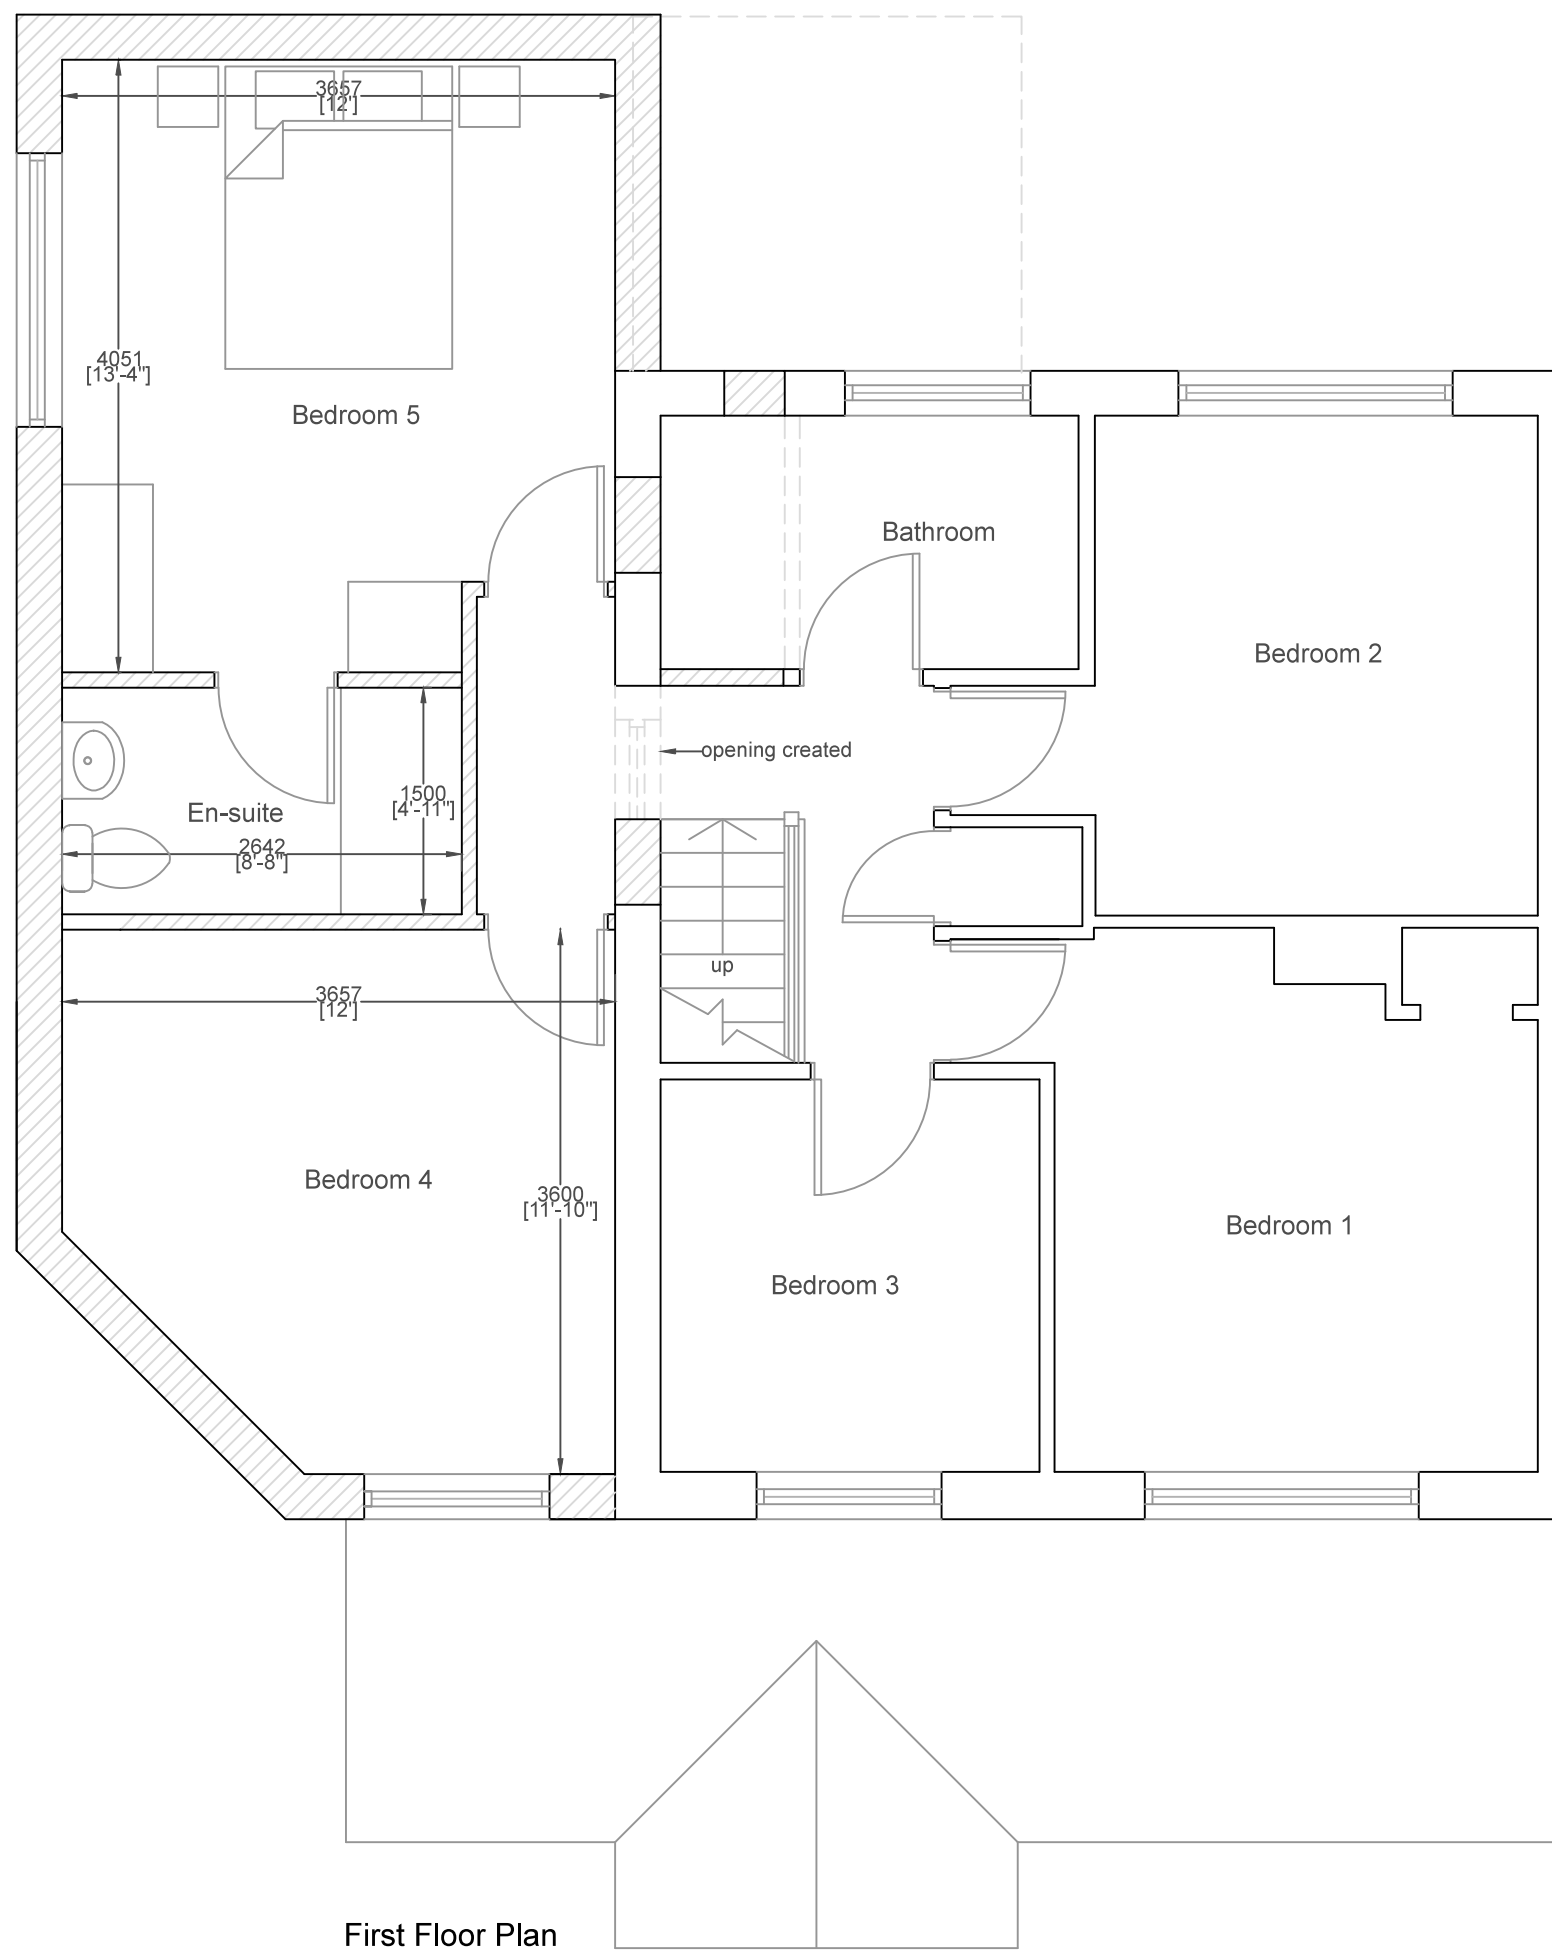

First Floor Plan

Plans (1:50)

Proposed Annexe

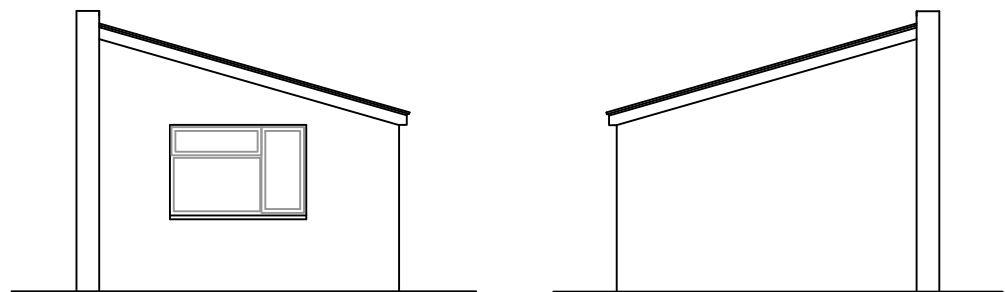


Elevation (south - west)

Elevation (north - east)


Elevations (1:100)




Elevation (south - east)

 

Elevation (north - west)

 

Roof Plan (1:100)

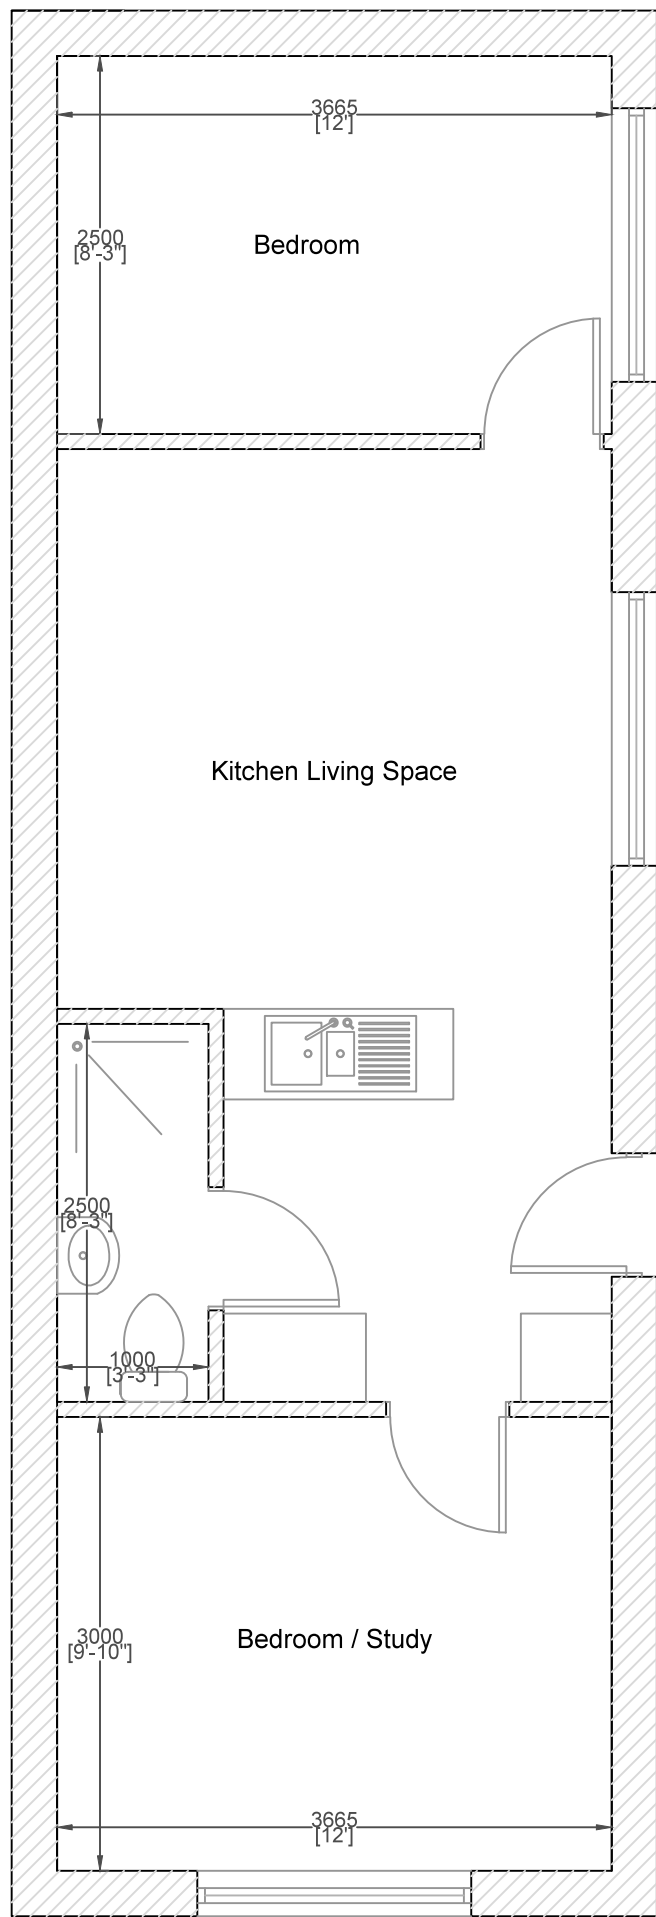

Plan (1:50)

This drawing is the property of Inspired Design Studio Limited and must not be copied, reproduced or passed to a third party without their permission.

The Contractor is to verify all dimensions, alignment, levels and datums prior to commencement of work.  
Any discrepancies must be reported immediately to Inspired Design Studio Ltd for review.

Variations and modifications to the work shown on these drawings are not to be carried out without the prior approval from Inspired Design Studio Ltd

| Revisions |                        |    |
|-----------|------------------------|----|
| Rev       | Description            | By |
| d         | Client Amendment       | LW |
| c         | Planning Amendment     | LW |
| b         | Amendment              | LW |
| a         | Additional Information | LW |

All dimensions to be checked on site prior to commencement of work, except for planning purposes.  
This drawing is the copyright of  
**Inspired Design Studio Ltd.**  
and may not be copied, altered or reproduced in any way without written authority.

|                  |                                                           |
|------------------|-----------------------------------------------------------|
| Client:          | Ms S Street                                               |
| Project Address: | 22 Roman Acre<br>Littlehampton<br>BN16 2TR                |
| Drawing Title:   | Proposed Plans, Elevations, Roof Plan and Site Block Plan |
| Drawing Number:  | 1179.02.d                                                 |
| Scale:           | As stated printed @ A1                                    |
| Date:            | 24/07/2018                                                |