



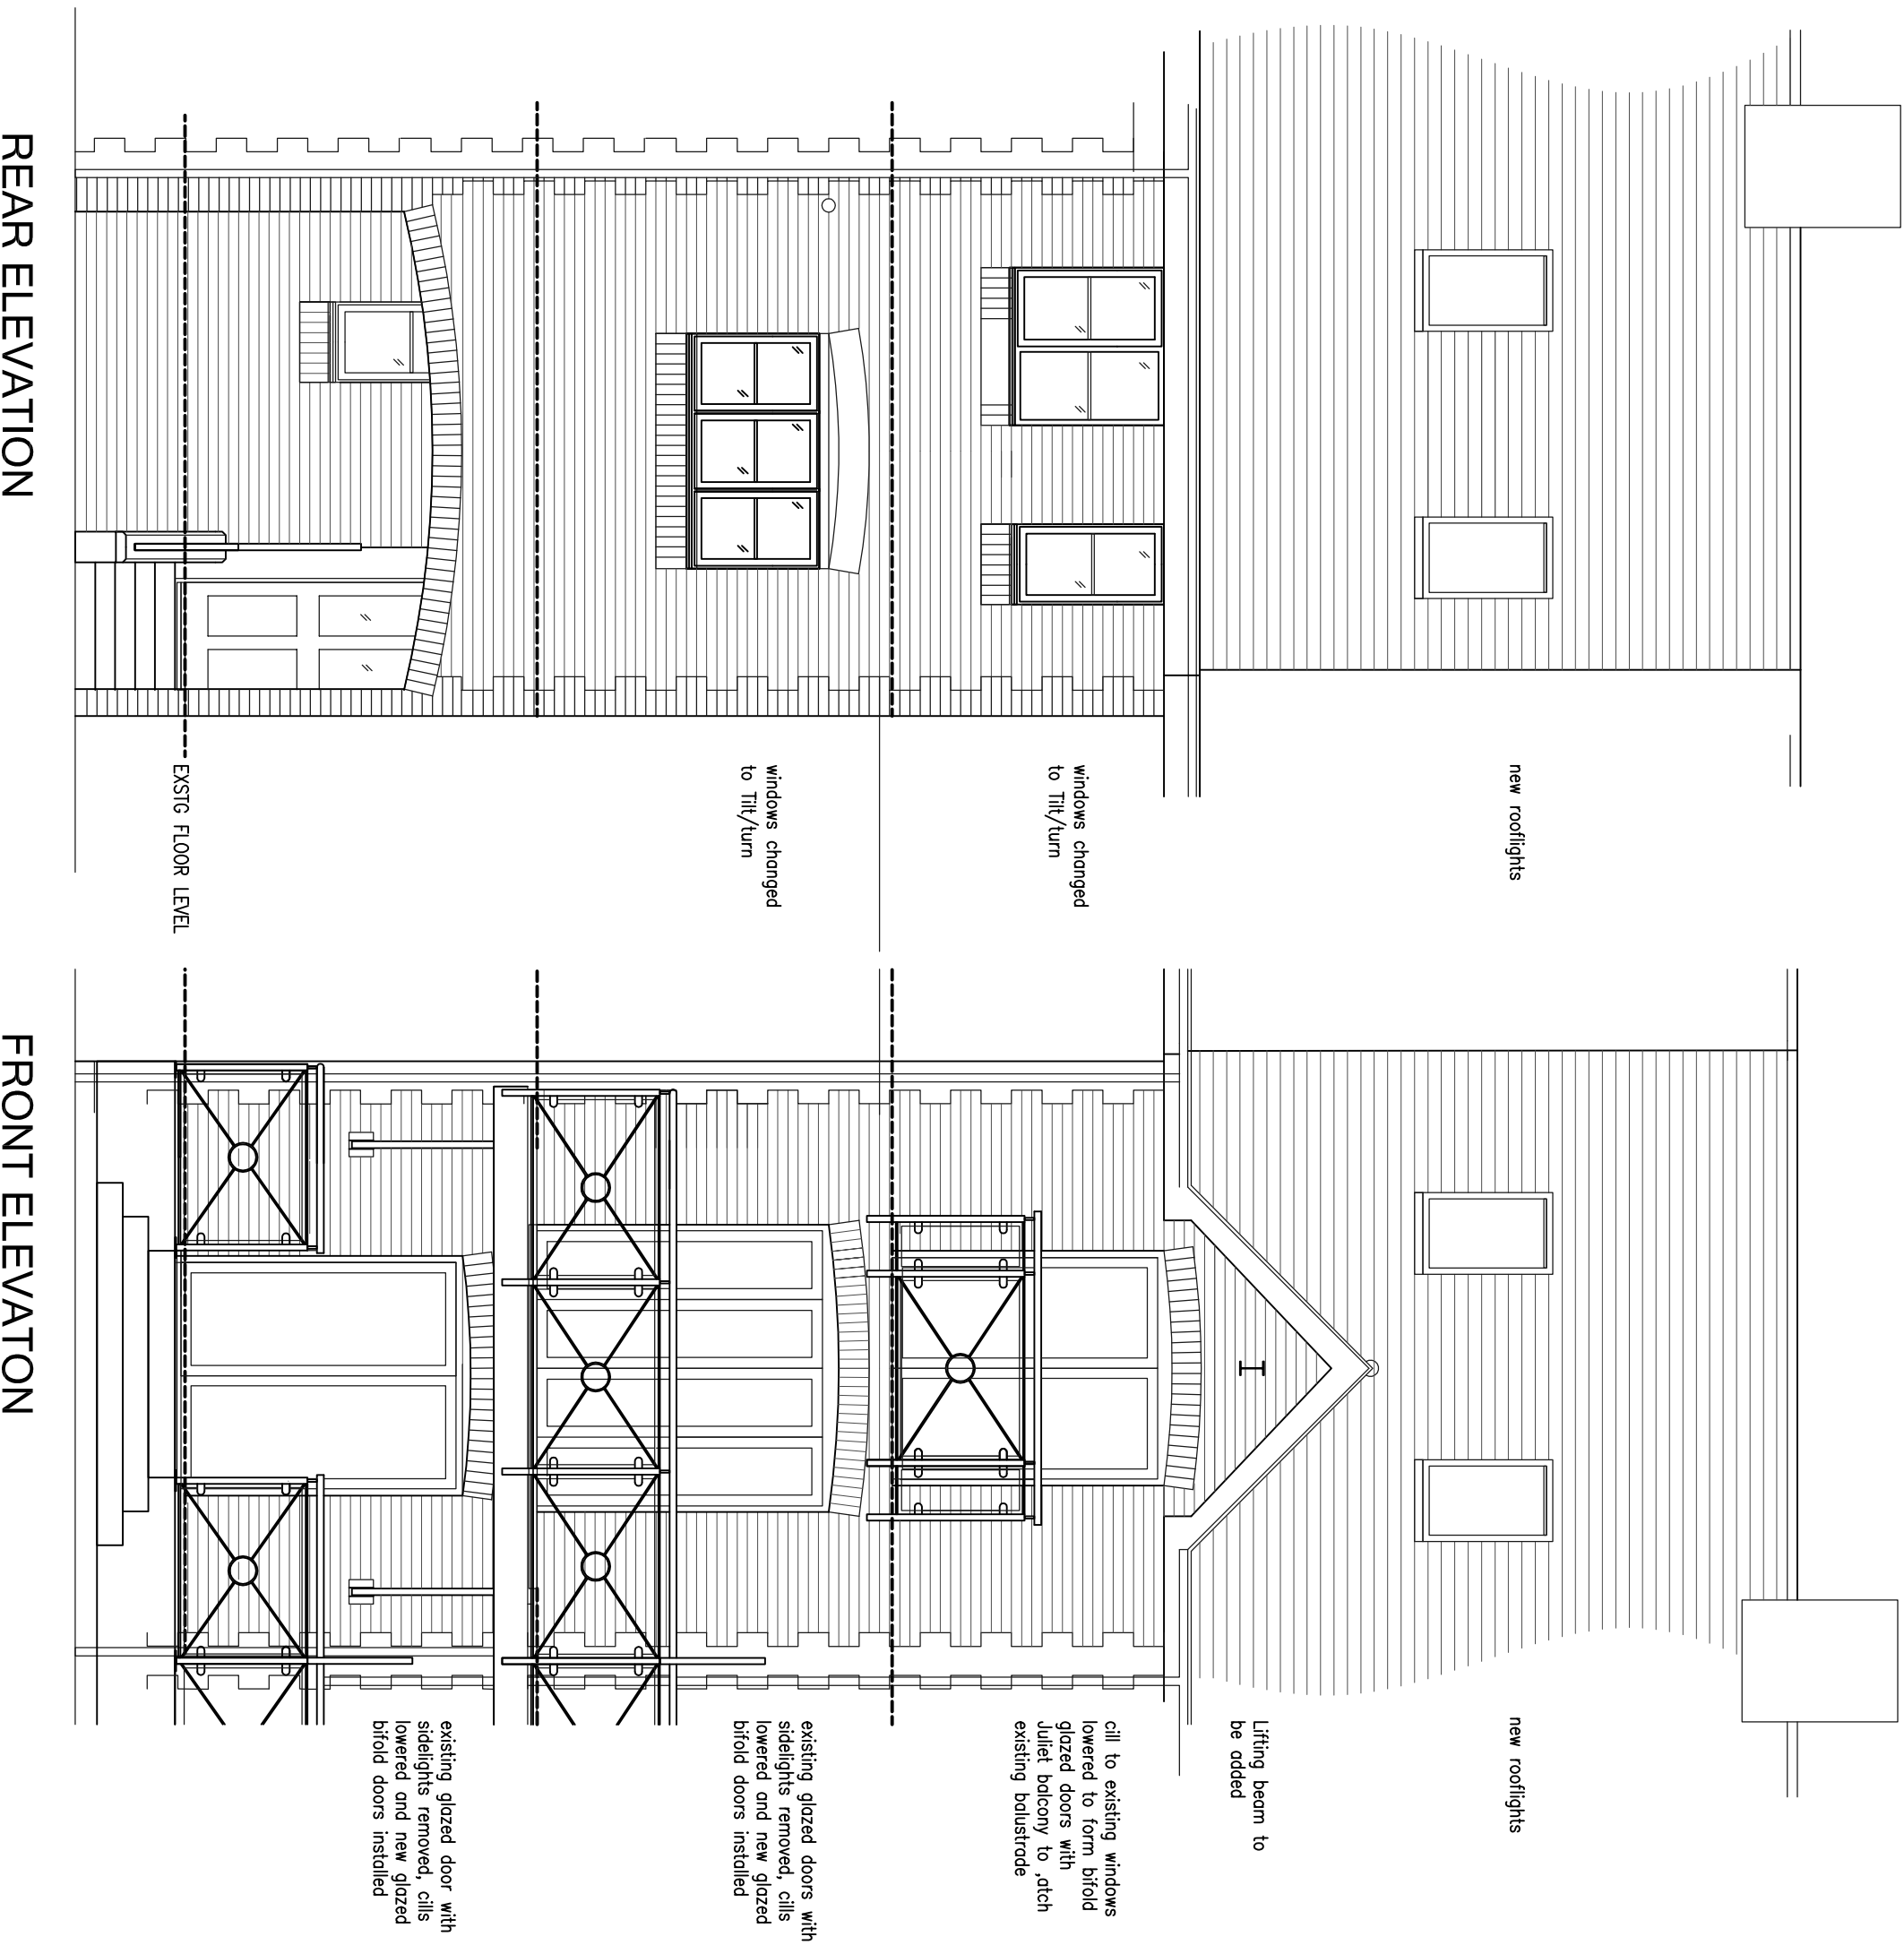


REAR ELEVATION
1:30


FRONT ELEVATION
1:30

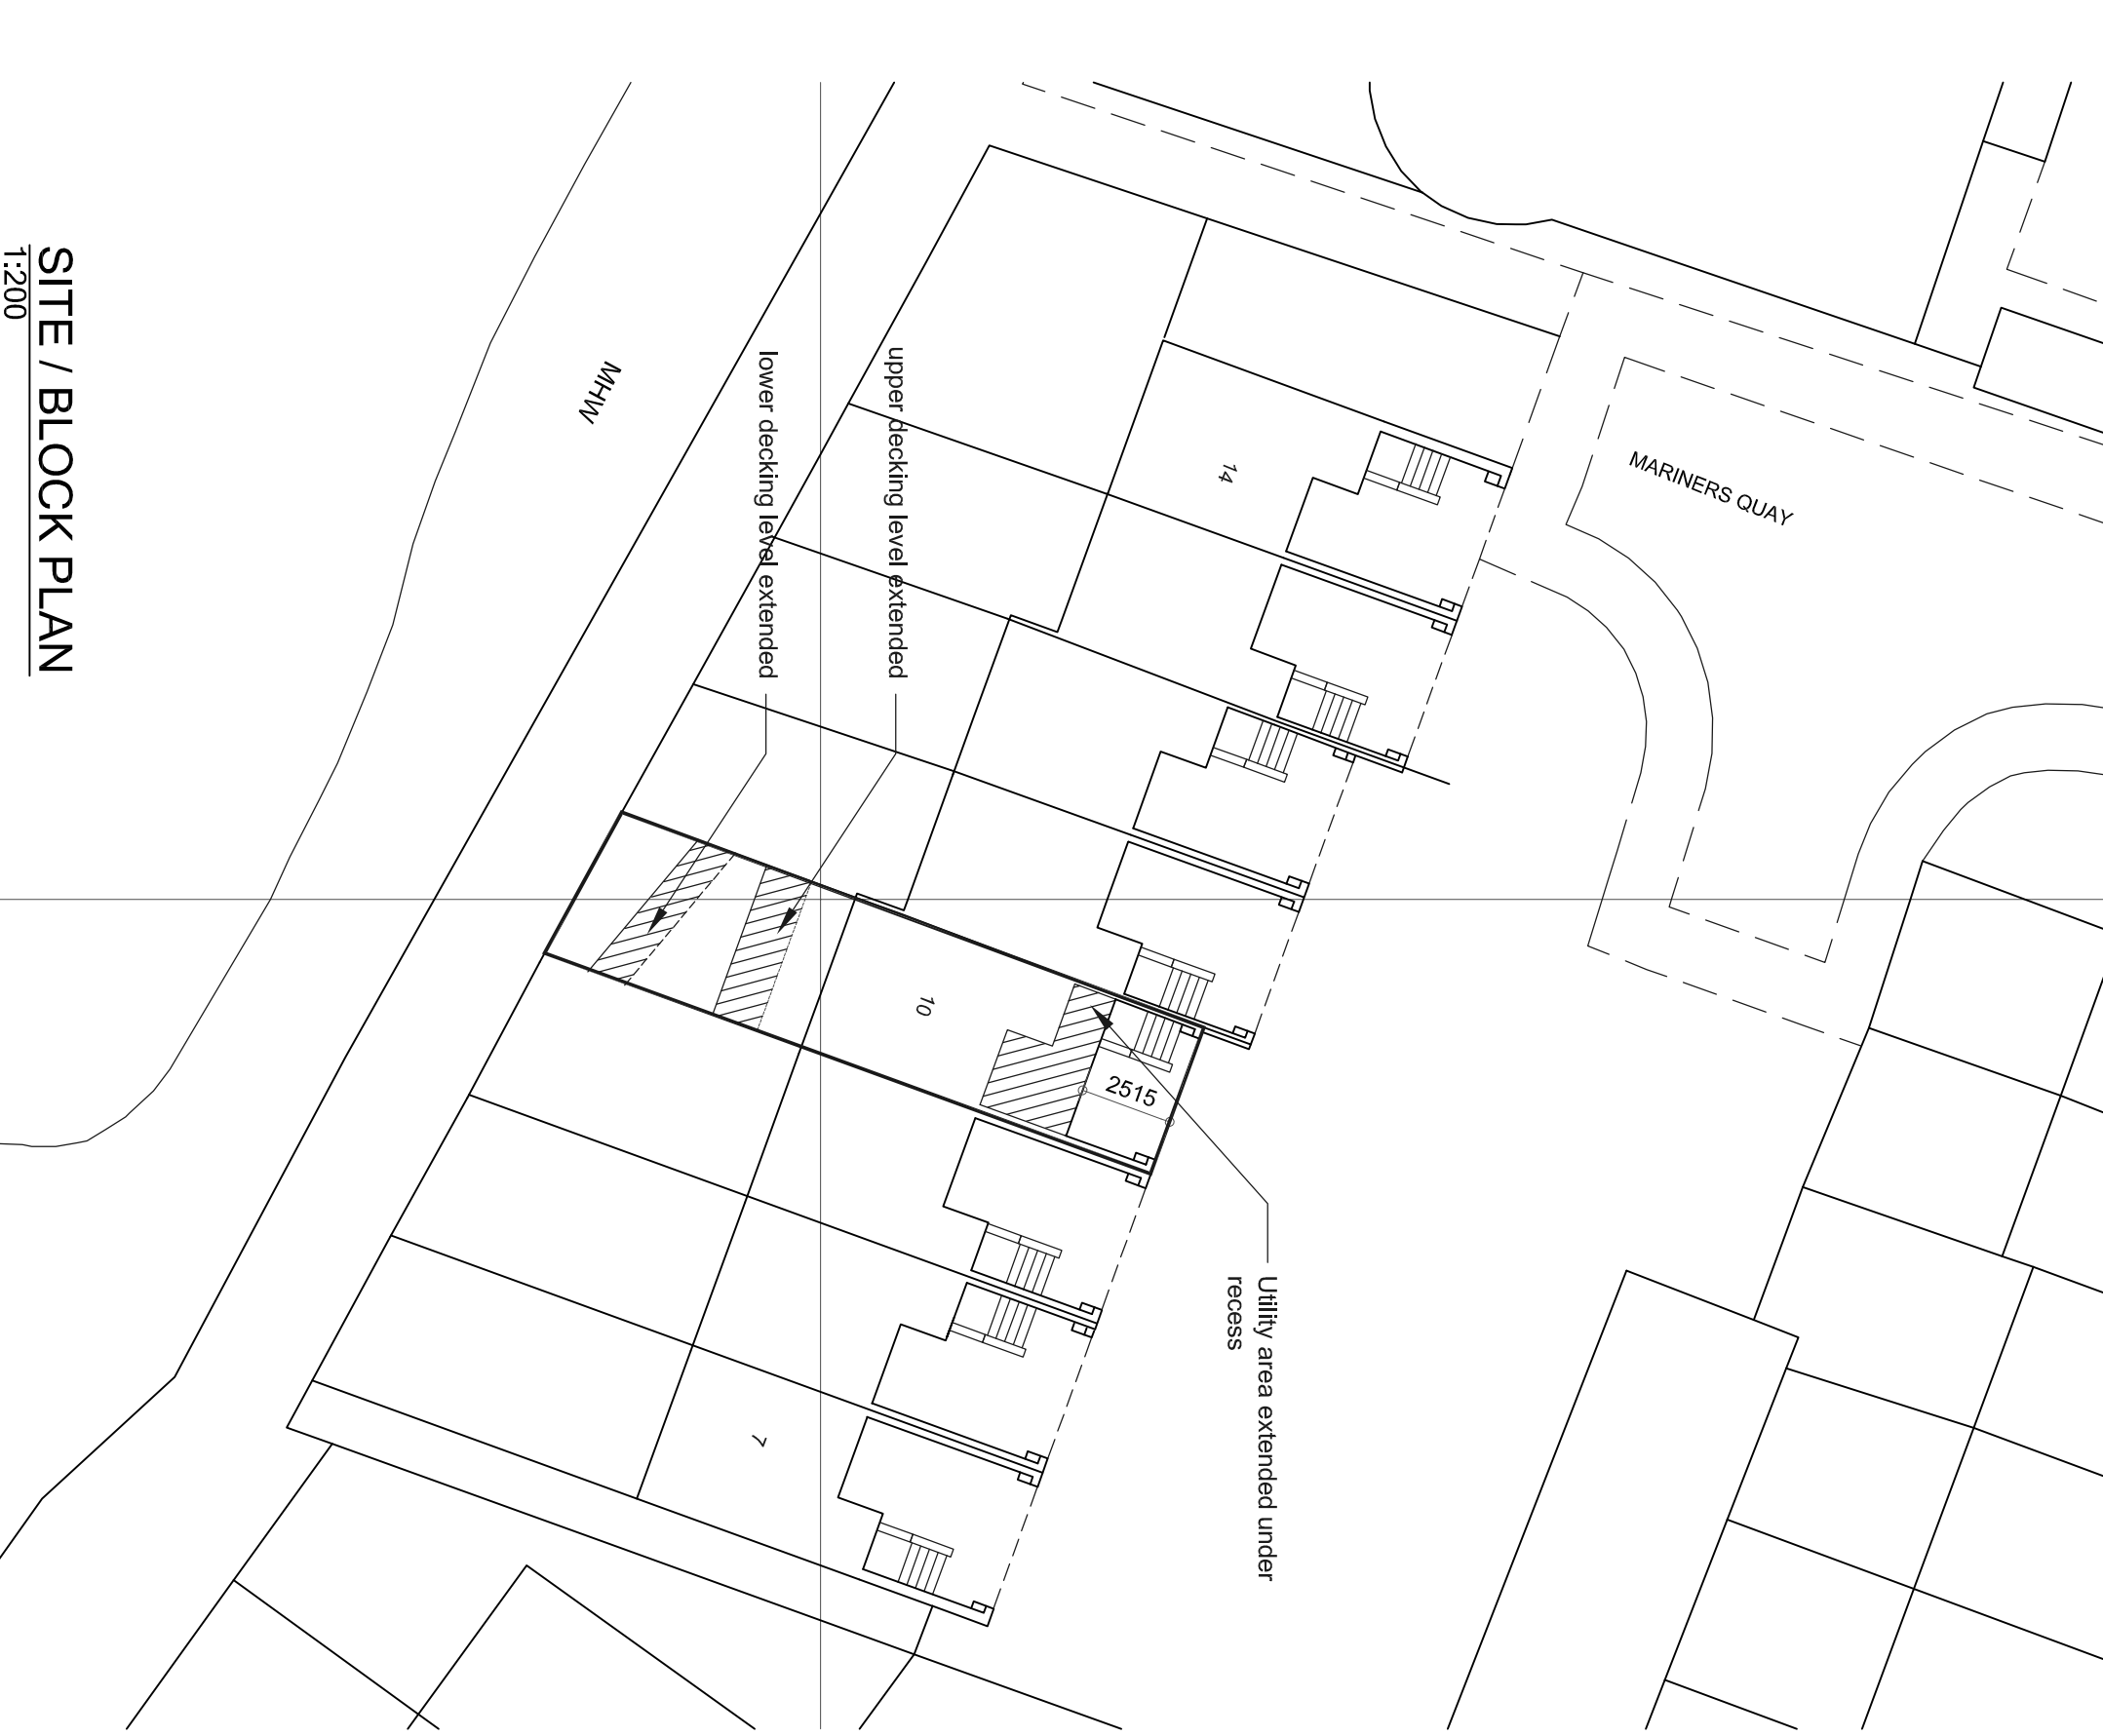



SITE / BLOCK PLAN
1:200

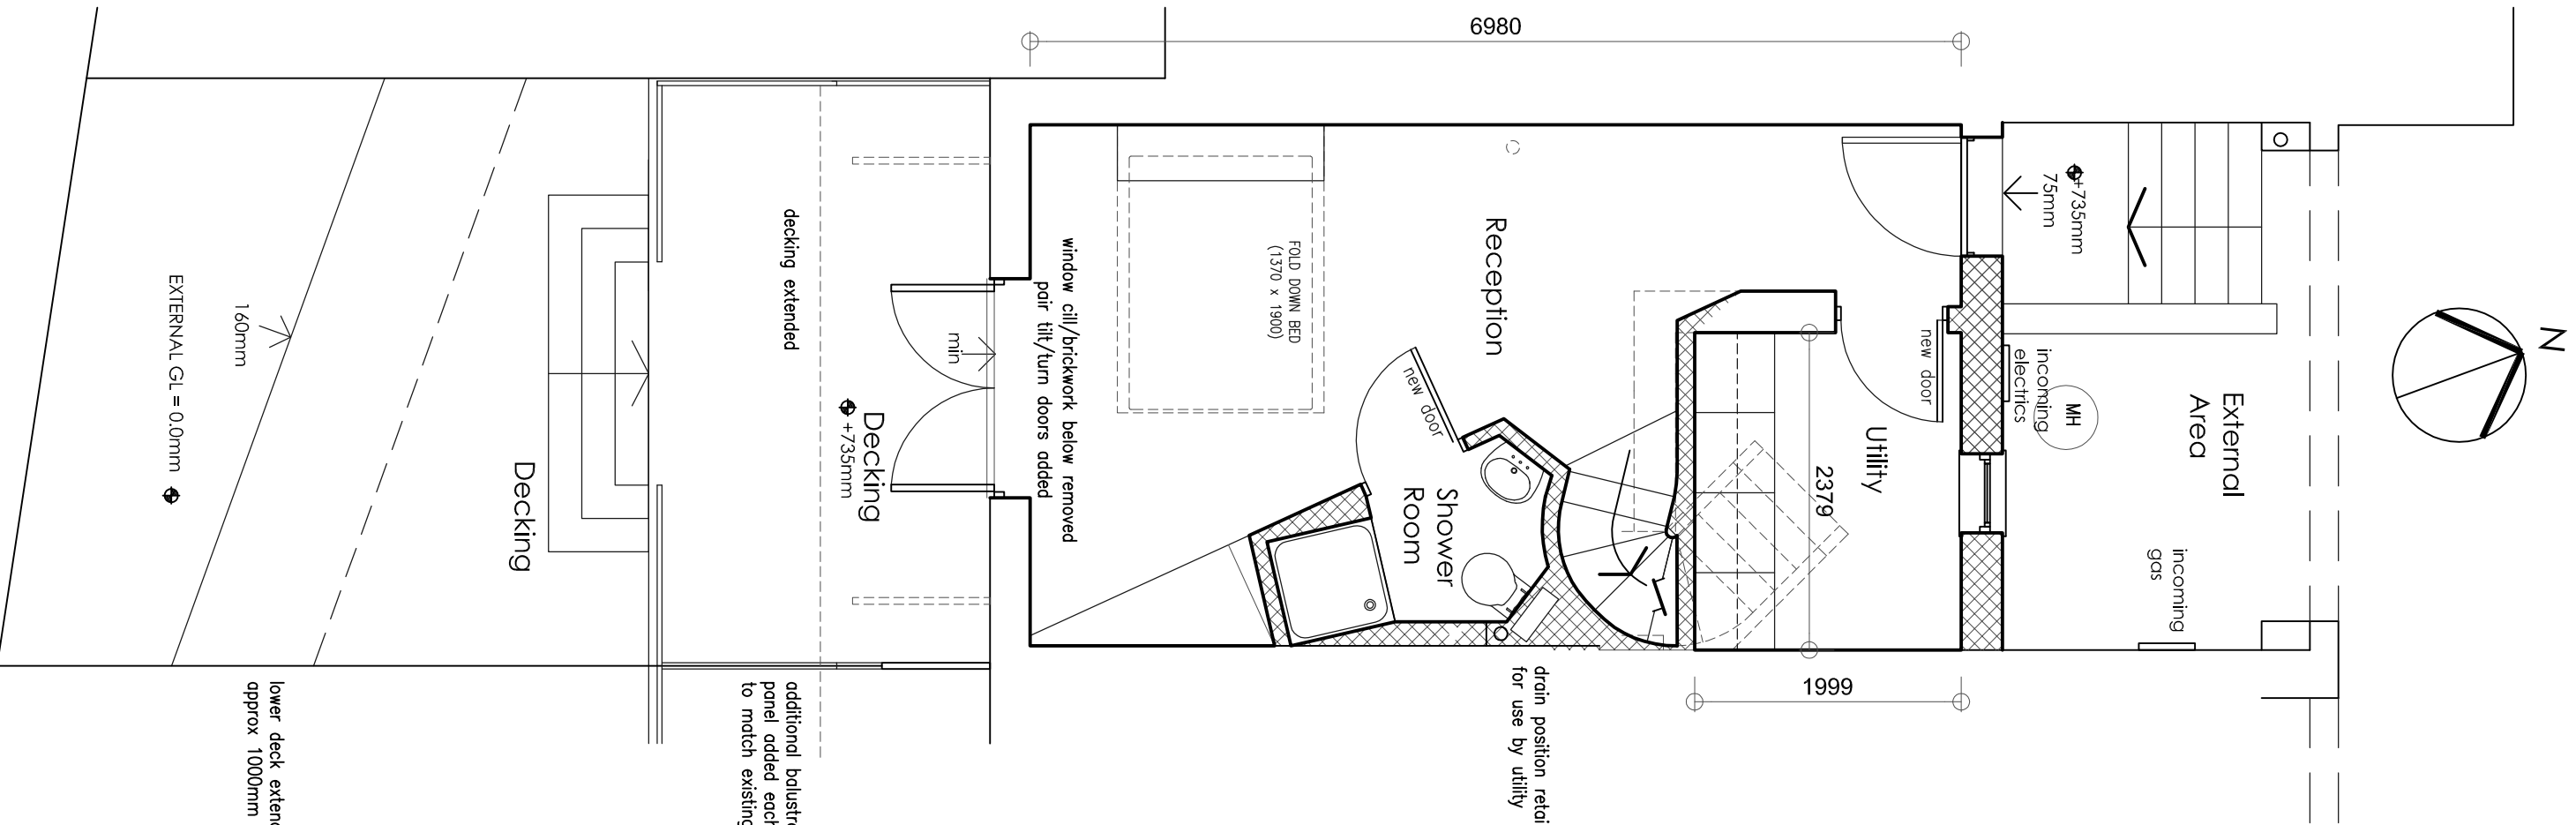


GROUND FLOOR PLAN
1:50

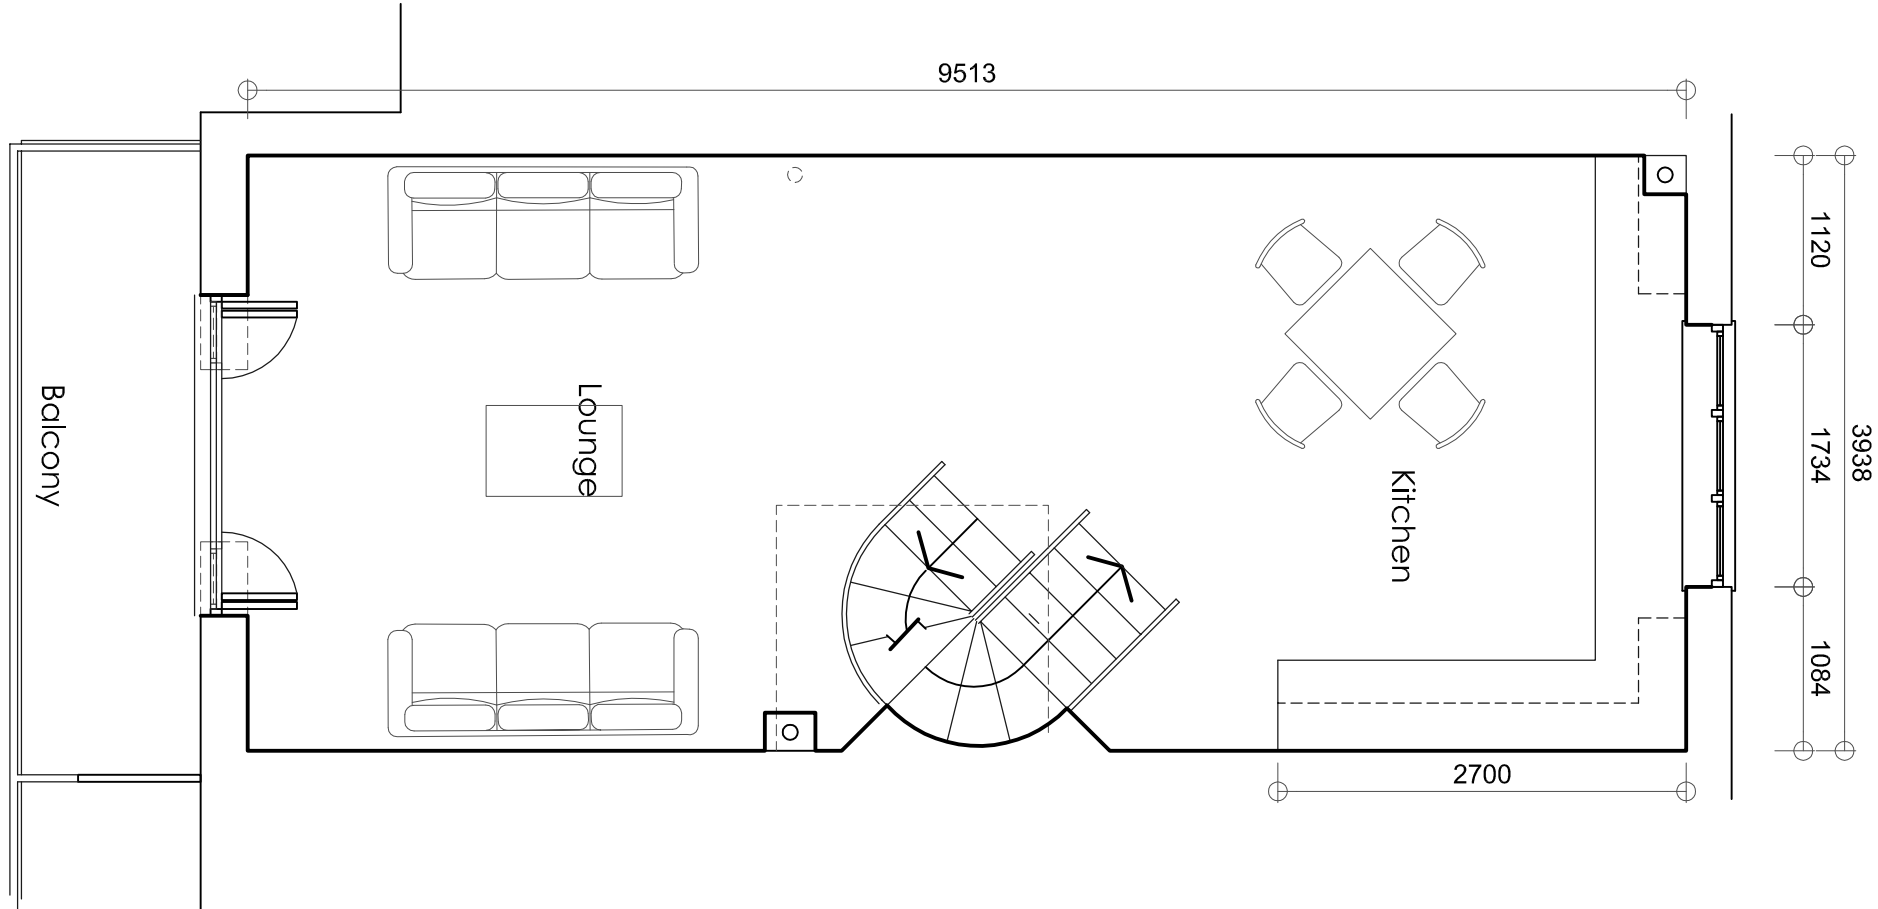


FIRST FLOOR PLAN
1:50

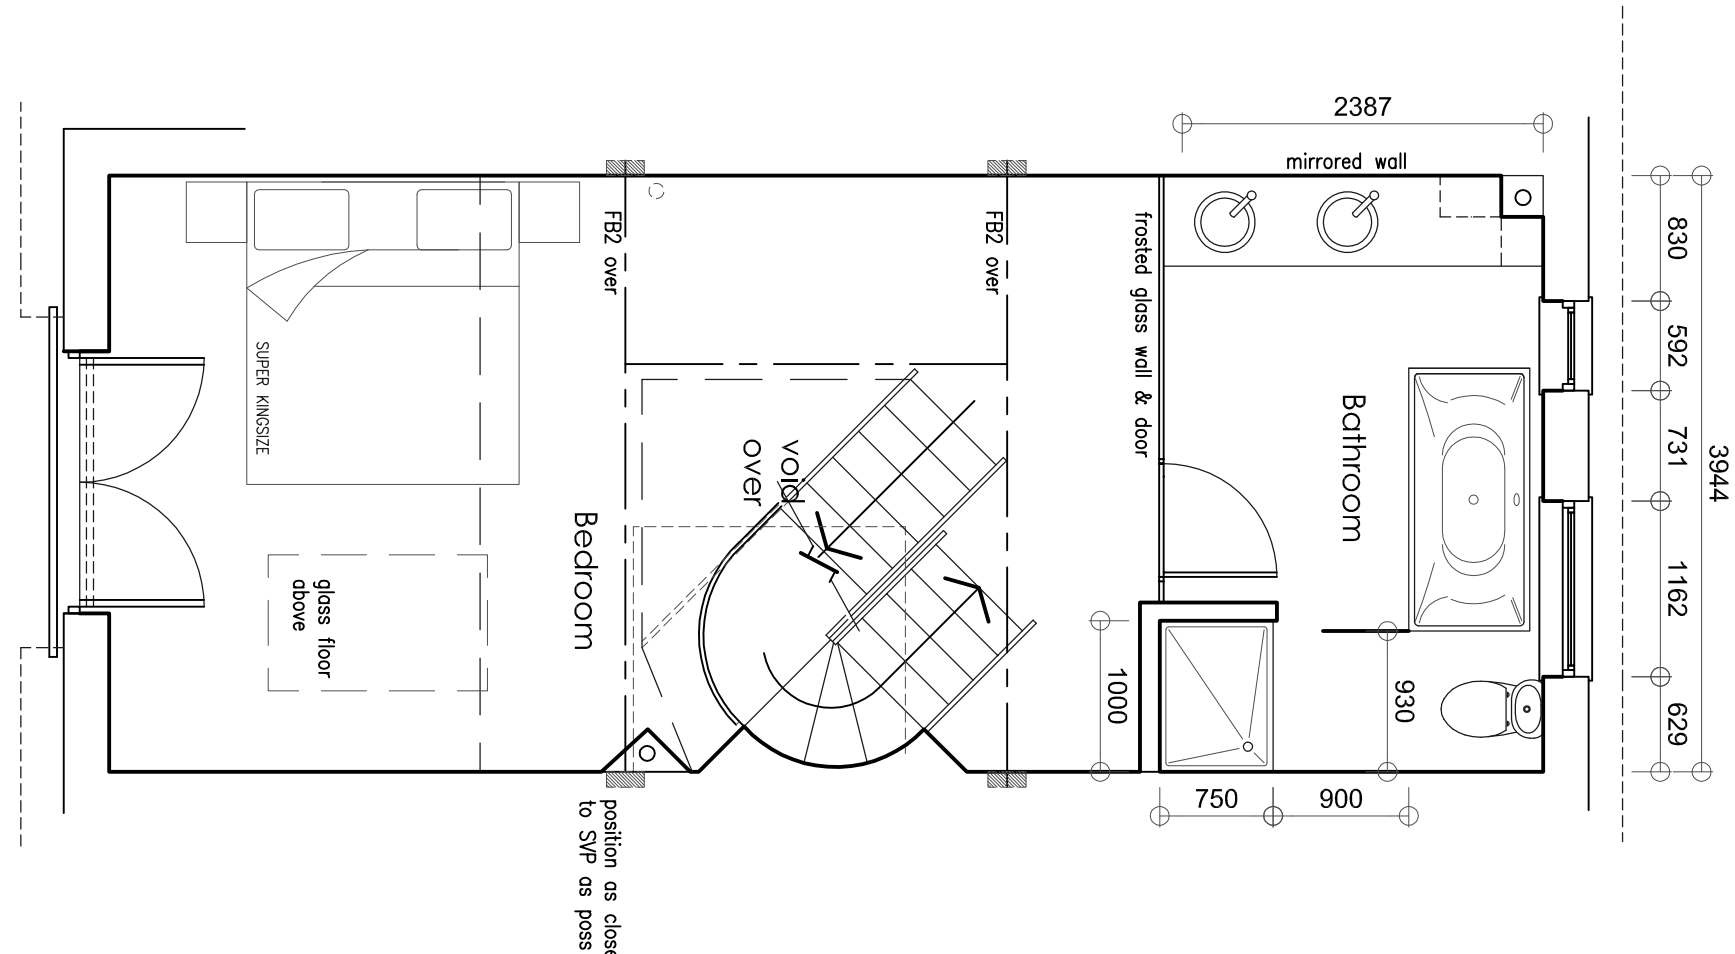 

SECOND FLOOR PLAN
1:50

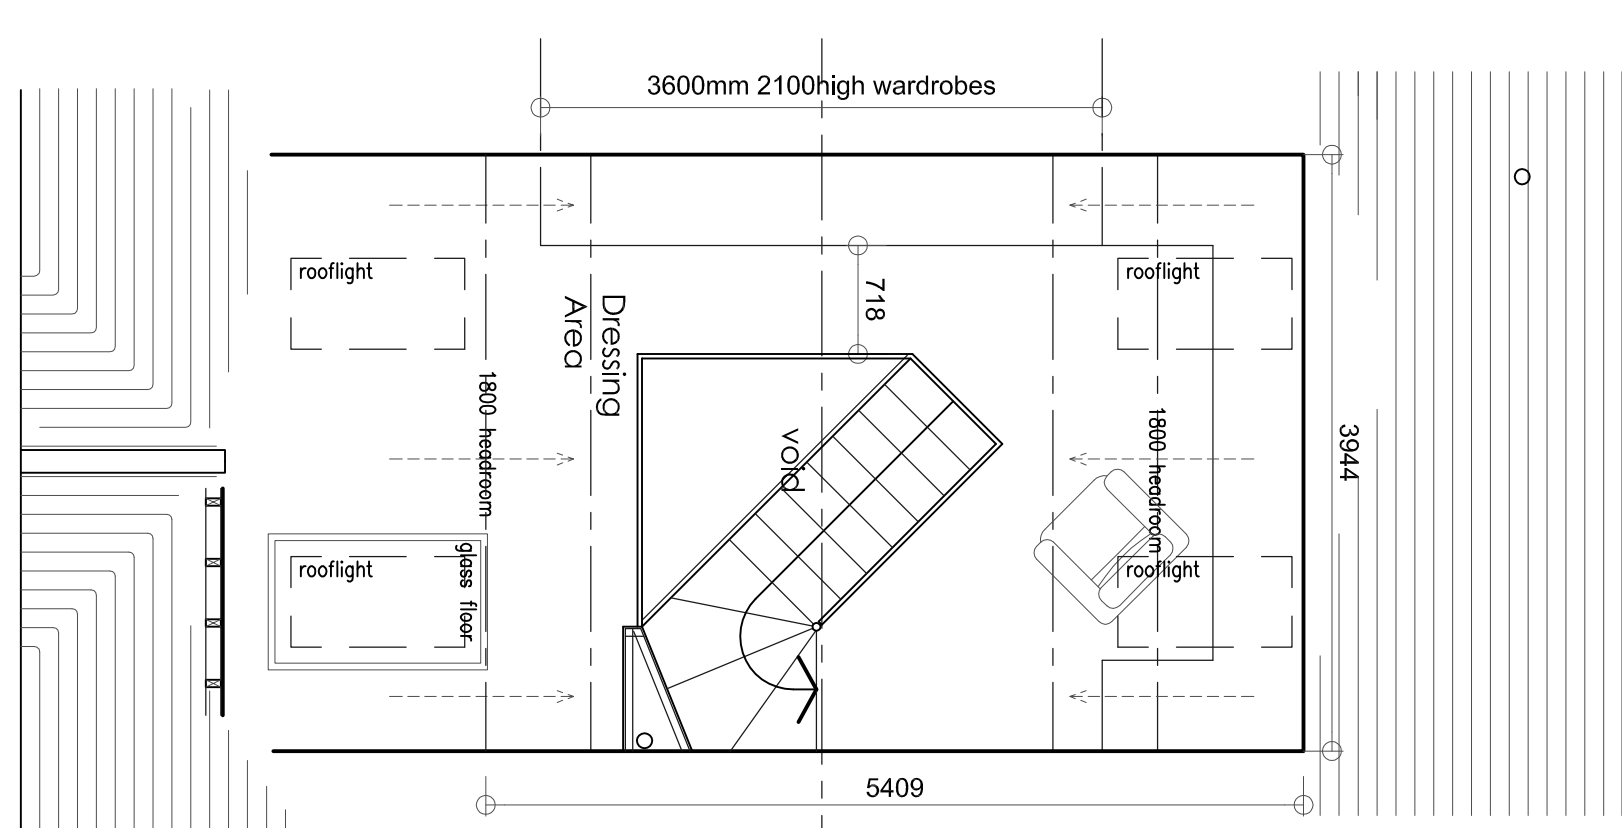

THIRD FLOOR PLAN
1:50

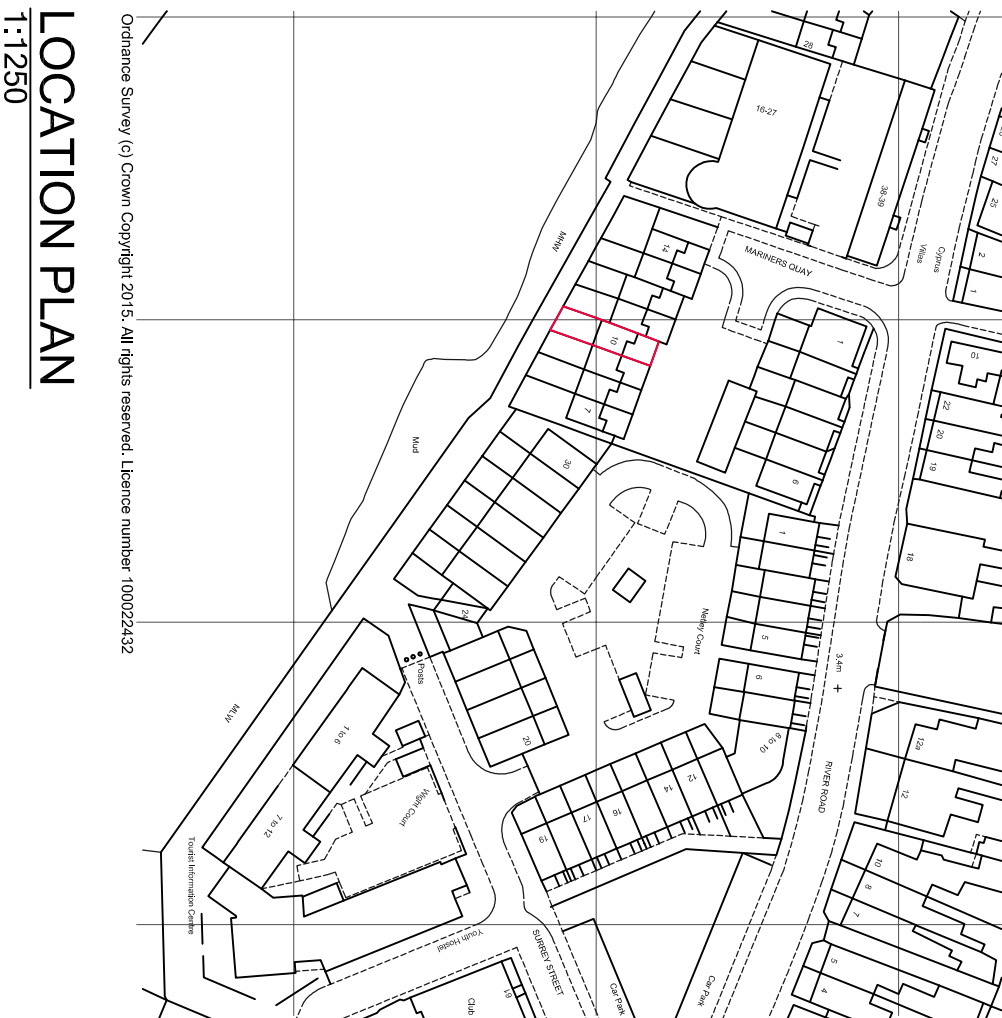

LOCATION PLAN
1:1250

SCALE
AS SHOWN @ A1

PROJECT NO.
15.903

DATE
Aug 2015

DRAWING NO.
TP01B

PROJECT
10 MARINERS QUAY
LITTLEHAMPTON
BN17 5DA

DRAWING
PLANNING APPLICATION
Proposed plans & elevations

REV DATE DETAILS
B 21/8/15 extended decking areas shown at 1:200
A 21/8/15 Rooflights added / boundary added on site plan

Northgate studios, 12 Northgate, Chichester, PO19 1BA
T: 01243 528811
F: 01243 538025
E: mail@studio5architects.co.uk
www.studio5architects.co.uk