


53 Griffin Crescent - Site plan - Proposed

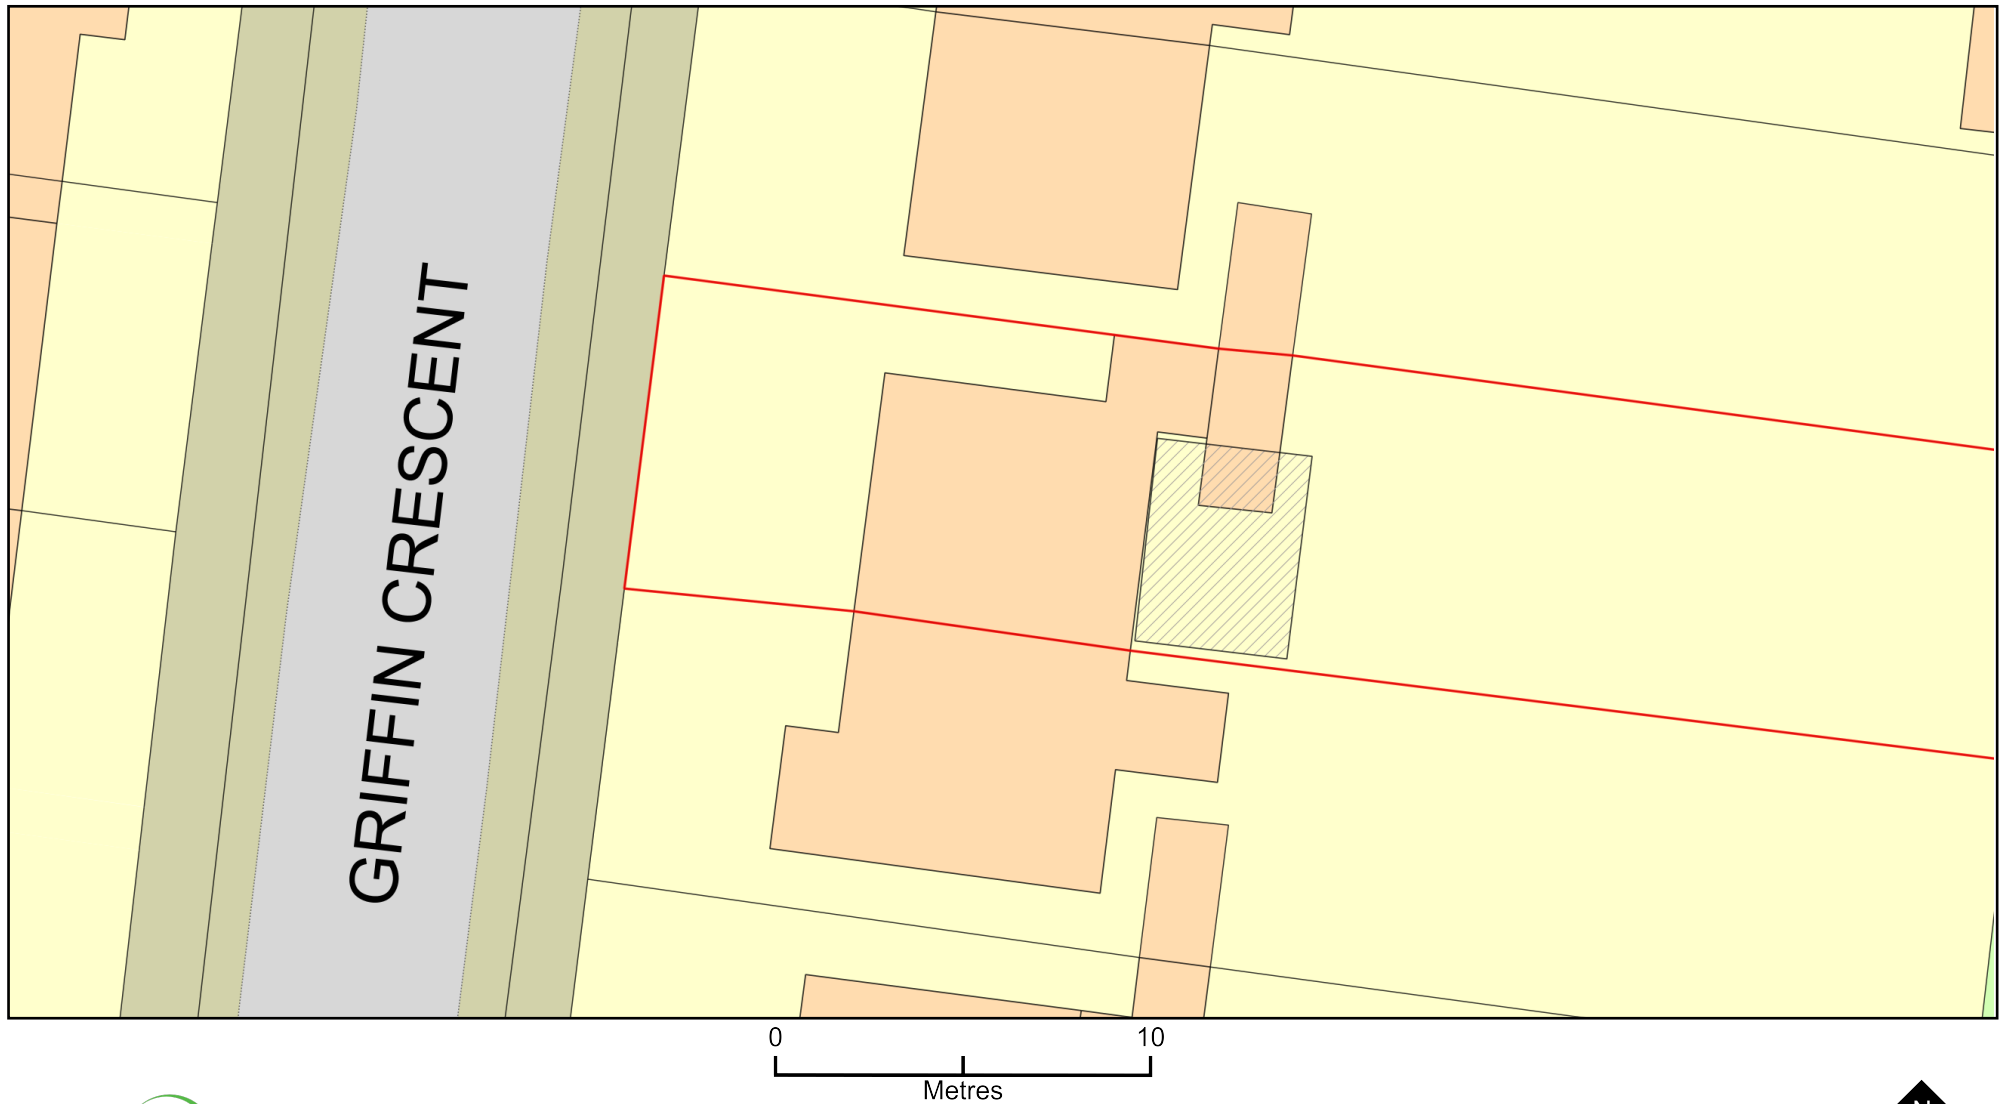

Plan Produced for: Mr & Mrs Carpenter

Date Produced: 03 Dec 2025

Plan Reference Number: TQRQM25336153711702

Scale: 1:200 @ A4

© Crown copyright and database rights 2025 OS 100042766