


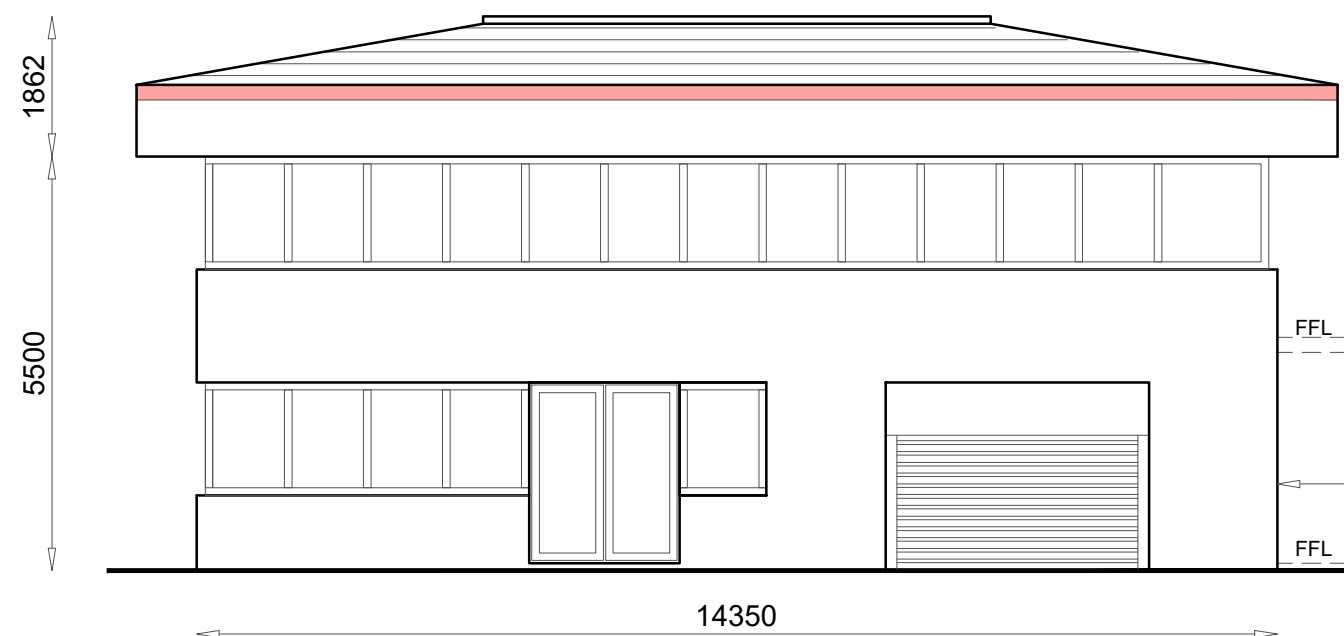
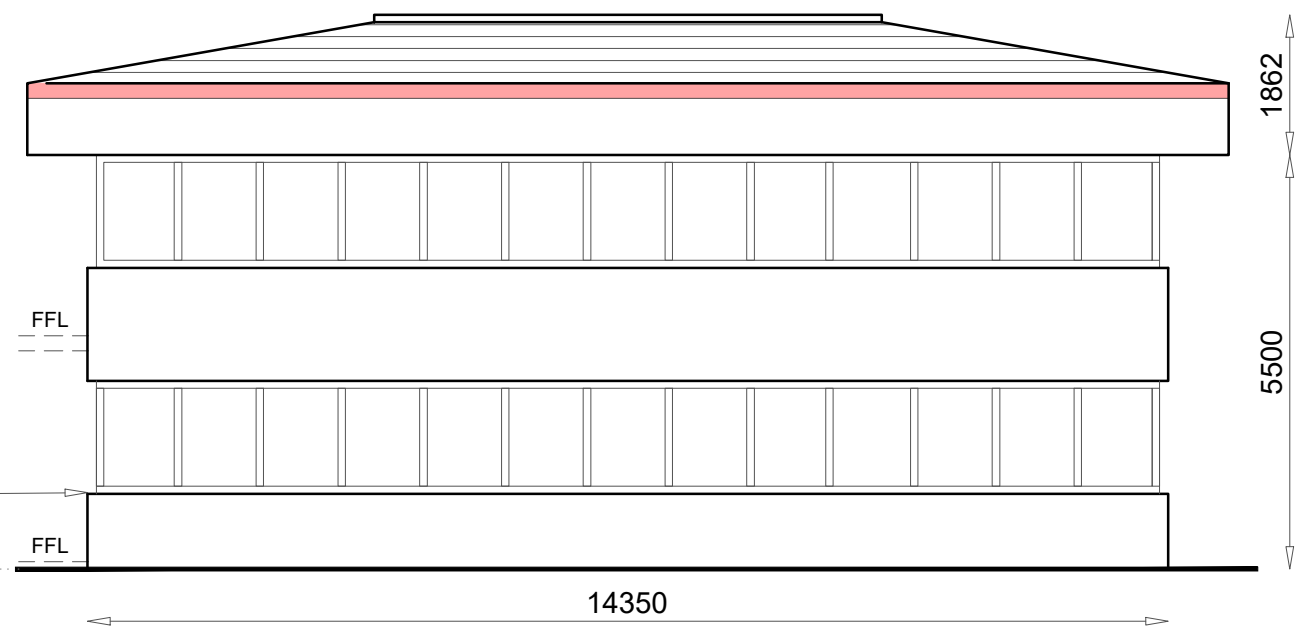


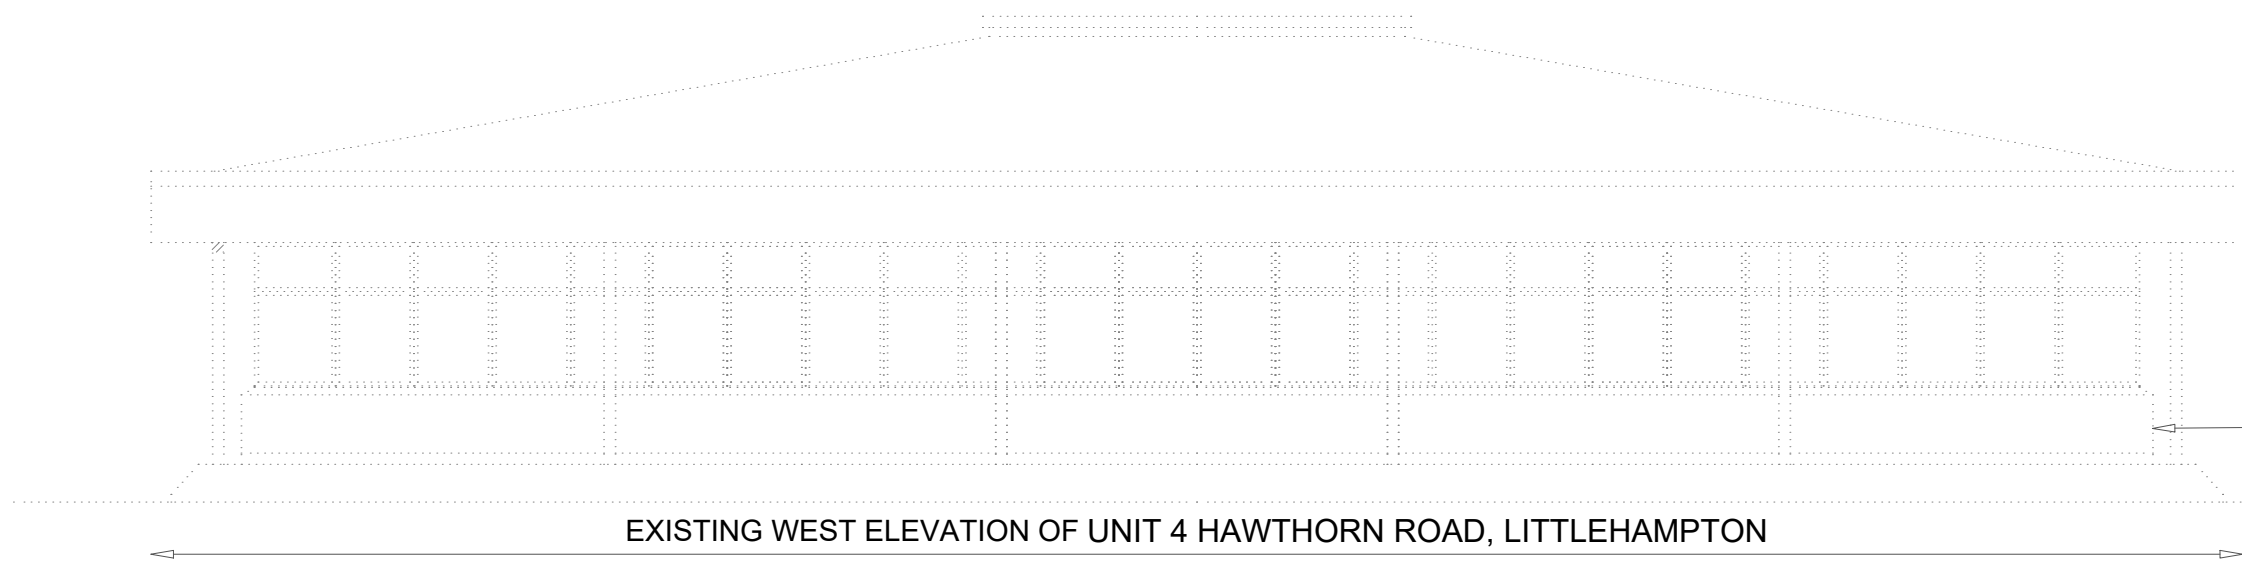

EAST ELEVATION

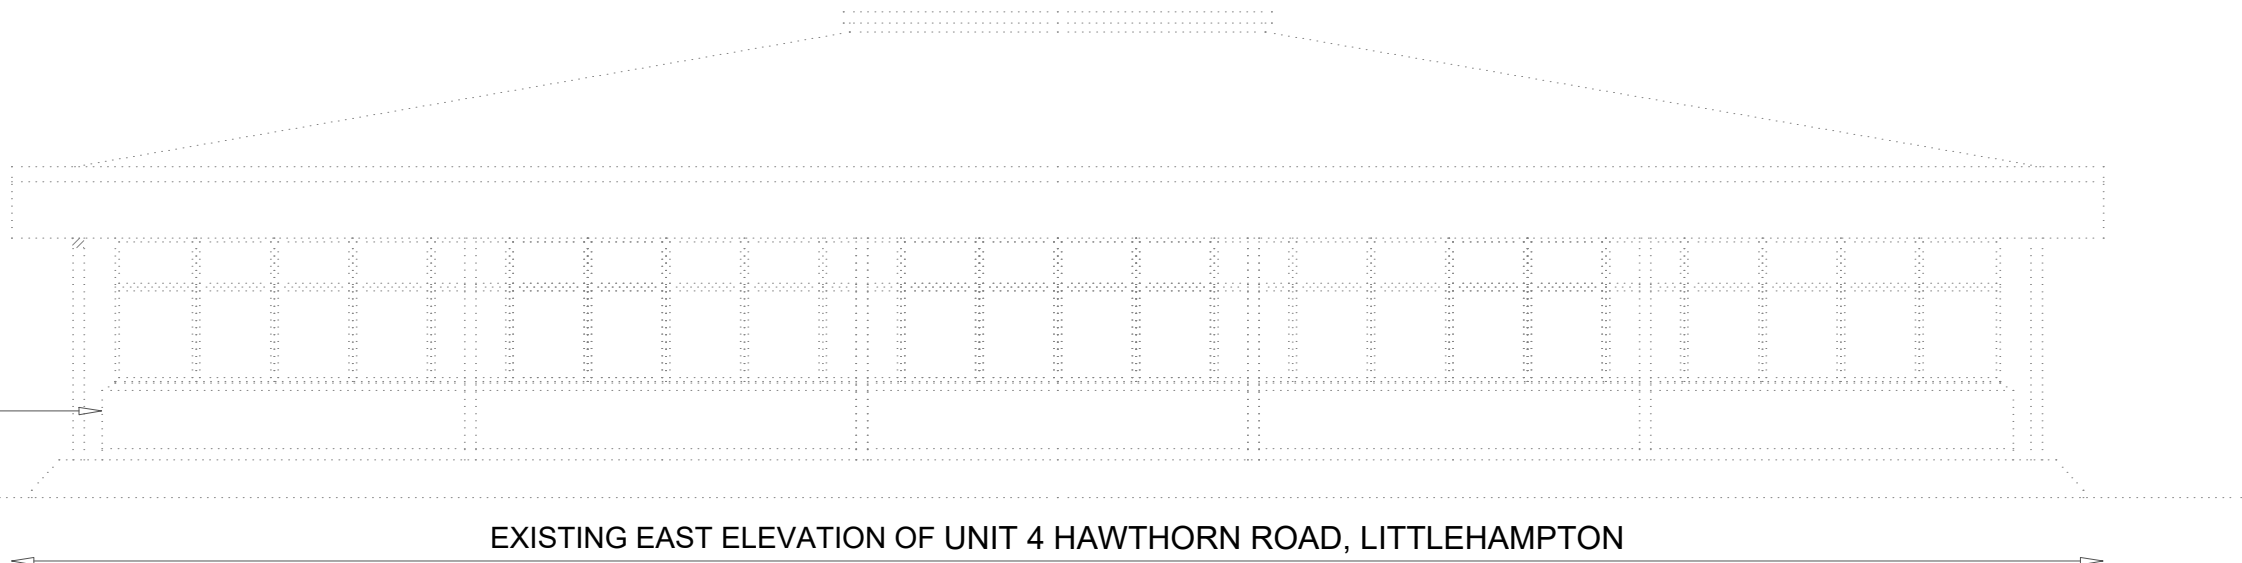

WEST ELEVATION

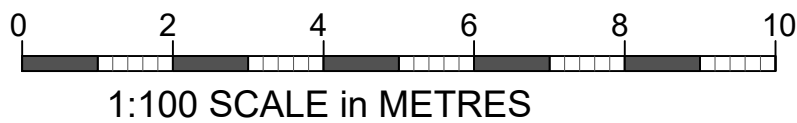

STAAC ©

Studio1, The Hub
3 Drove Road
Newhaven,
East Sussex, BN9 0AD

t: 01323 325354
t: 0808 1699964 /free/
e: support@staac.co.uk

NOTES:

This drawing is to be read in conjunction with
all relevant Architects and Engineers drawings.
Only figured dimensions are to be used for
construction.
All dimensions are to be verified on site prior
to work commencing.

	Description	Date
Client:	Envision	
Address:	Unit 4 Hawthorn Road, Littlehampton	
Project:	Proposed Office Building	
Drawing title:	Proposed Elevations	
Project No	18107	
Date	07-04-20	
Drawn by	IA	
Drawing No	P04	
Scale	1:100@A2	