


Appendix A Existing Site and Proposed Plans

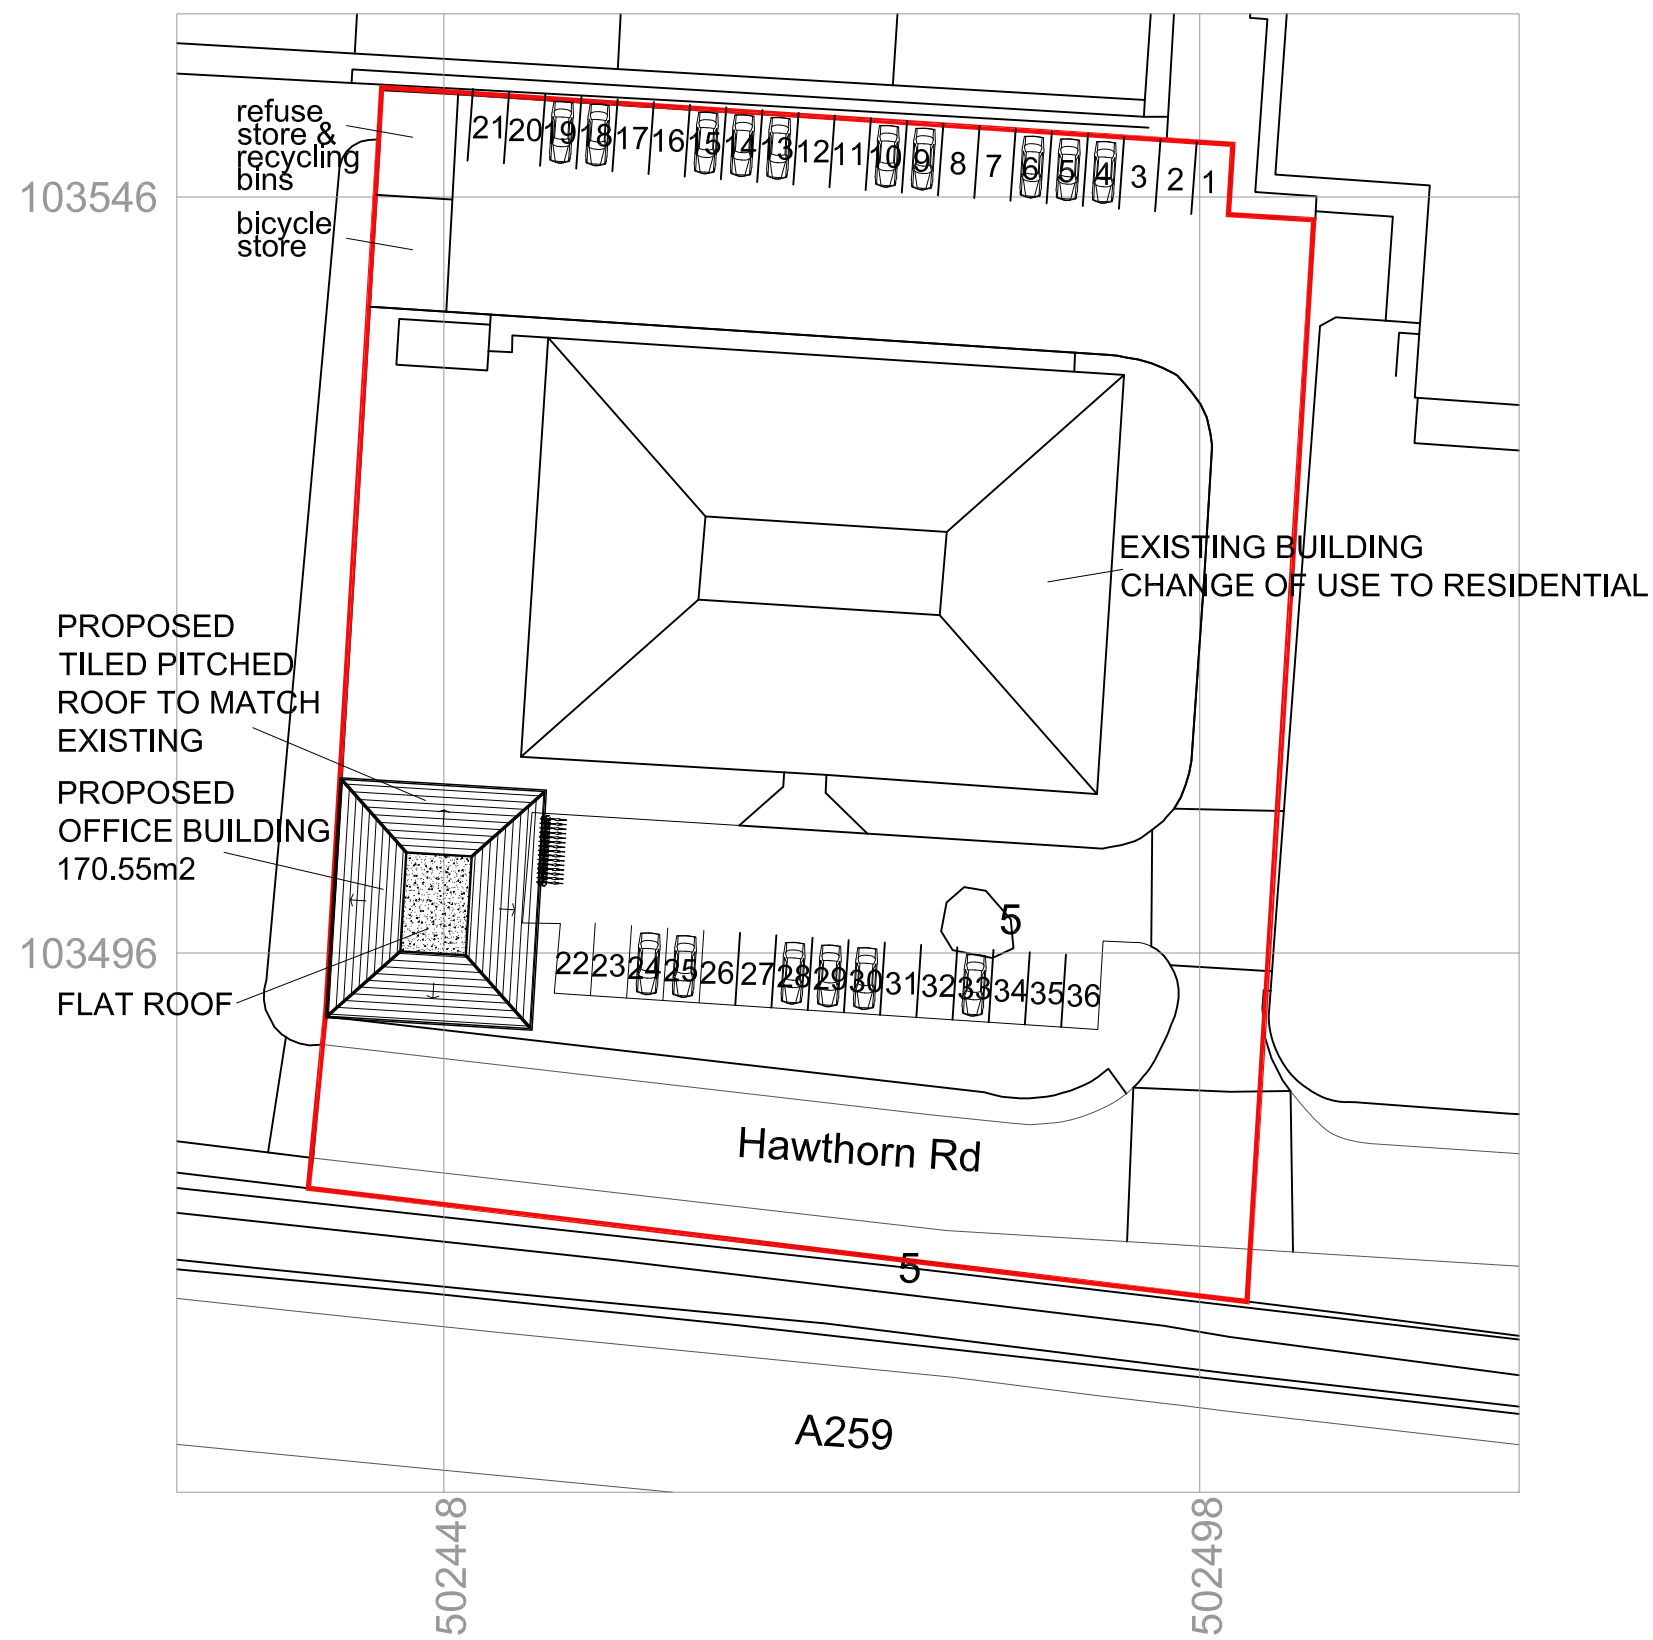

STAAC ©


1A Fairlight Road
Eastbourne
BN22 7NY

t: 01323 325354
t: 01932 506111
e: ashley@staac.co.uk
e: planning@staac.co.uk


NOTES:

This drawing is to be read in conjunction with all relevant Architects and Engineers drawings
Only figured dimensions are to be used for construction
All dimensions are to be verified on site prior to work commencing


No.	Description	Date
Client:	Chico & Mash	
Address:	Unit 4 Hawthorn Road, Littlehampton.	
Project:	Proposed Office Building	
Drawing title:	Block Plan	
Project No	18107	
Date	20-12-19	
Drawn by	IA	
Drawing No	BP01	
Scale1:500@A3		

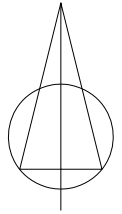


North

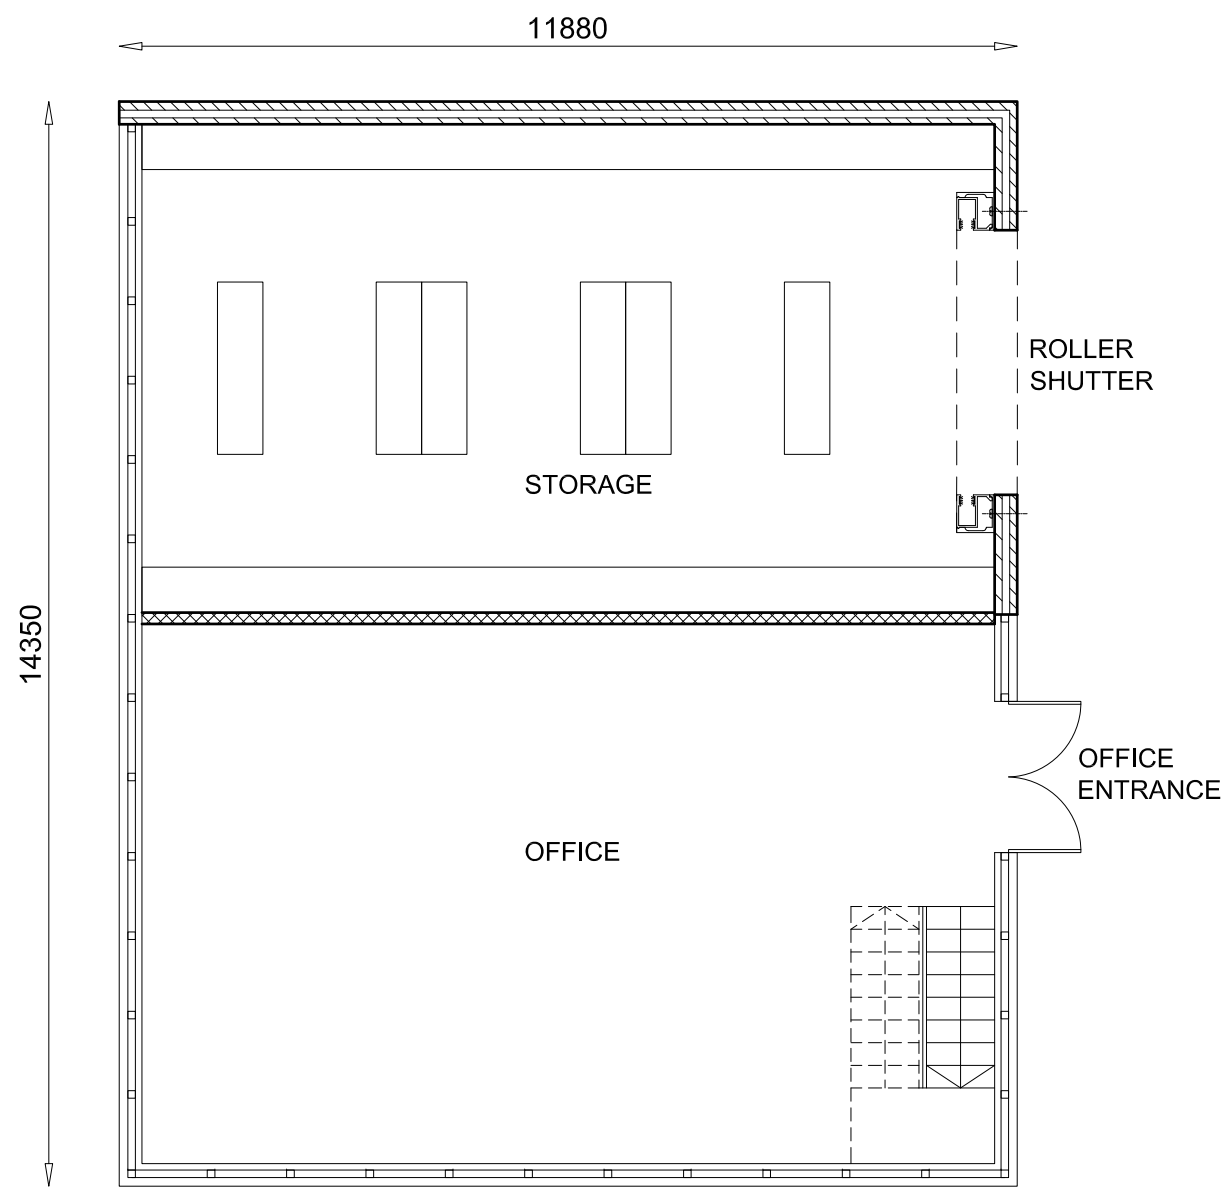


GROUND FLOOR PLAN

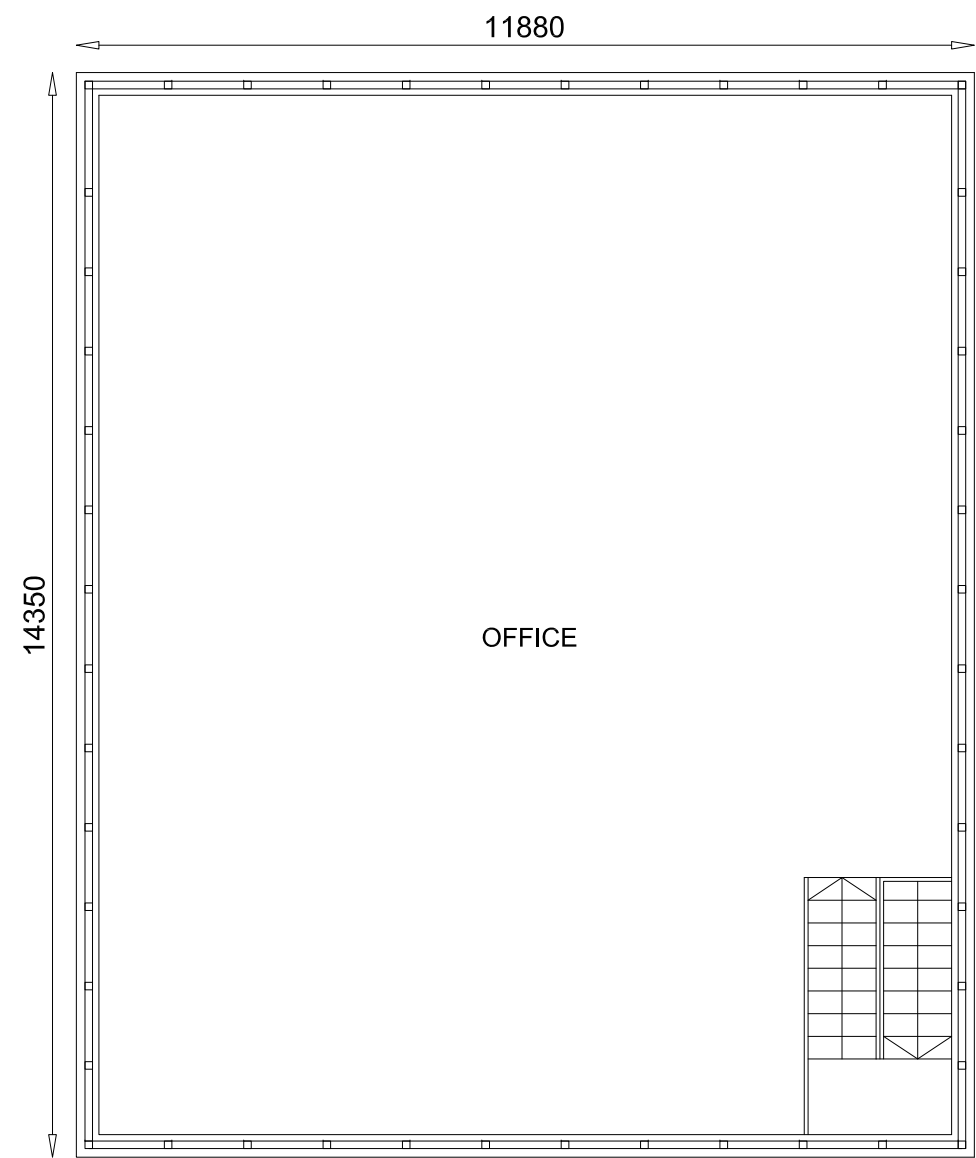

FIRST FLOOR PLAN

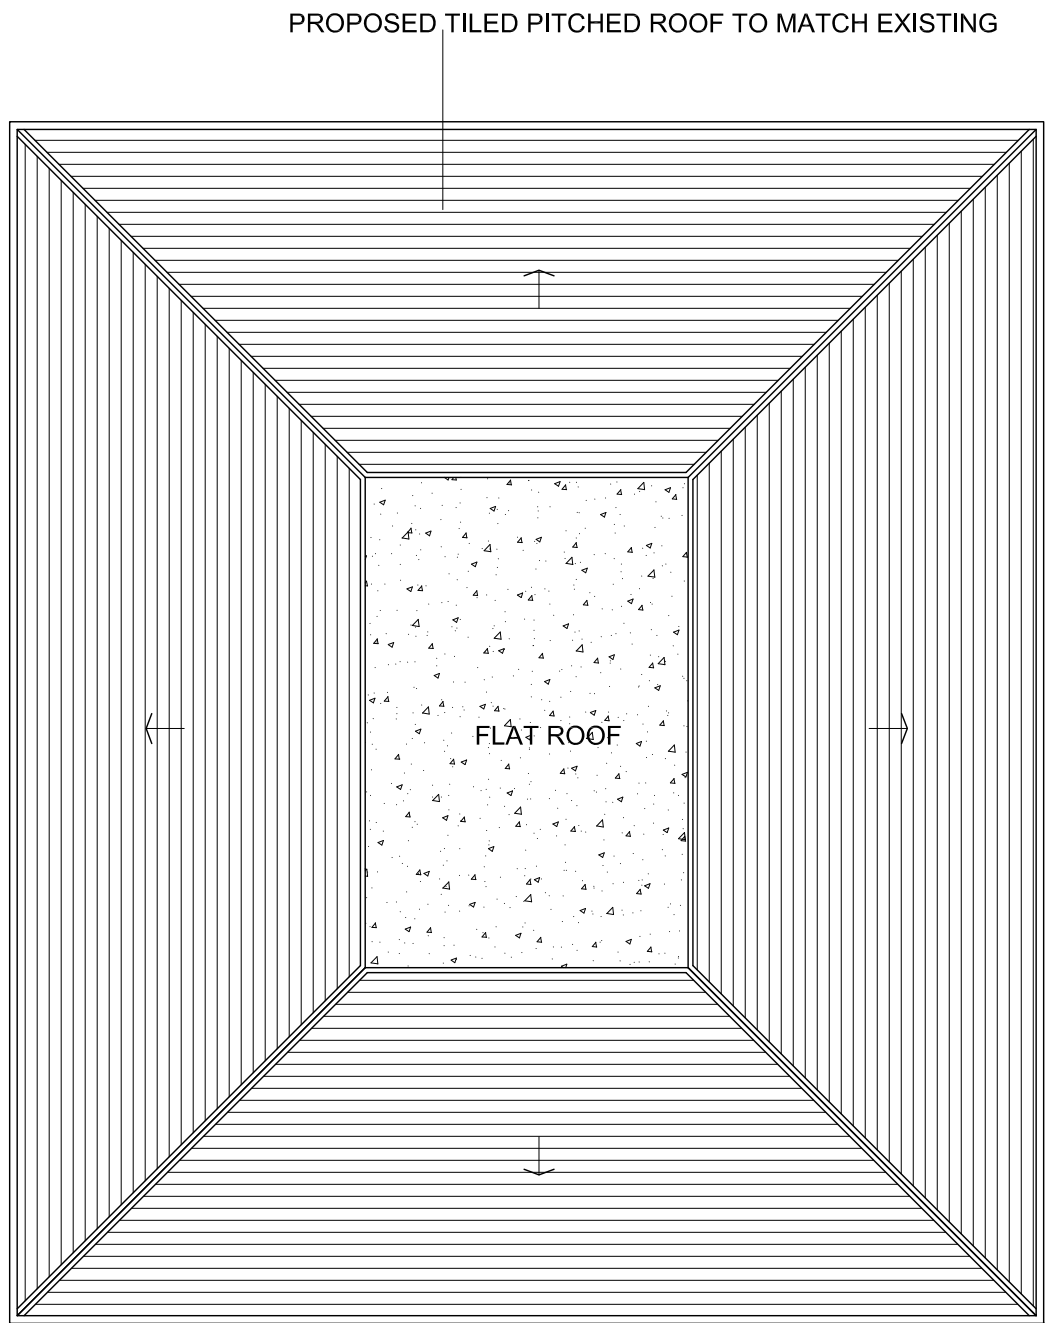

ROOF

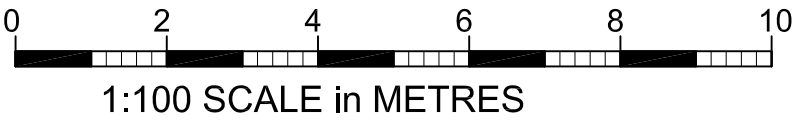


STAAC ©

1A Fairlight Road
Eastbourne
BN22 7NY


t: 01323 325354
t: 01932 506111
e: ashley@staac.co.uk
e: planning@staac.co.uk

NOTES:
This drawing is to be read in conjunction with
all relevant Architects and Engineers drawings
Only figured dimensions are to be used for
construction
All dimensions are to be verified on site prior
to work commencing


	Description	Date
Client:		
Address:	Unit 4 Hawthorn Road, Littlehampton	
Project:	Proposed Office Building	
Drawing title:	Proposed Plans	
Project No	18107	
Date	16-12-19	
Drawn by	IA	
Drawing No	P01	
Scale	1:100@A2	

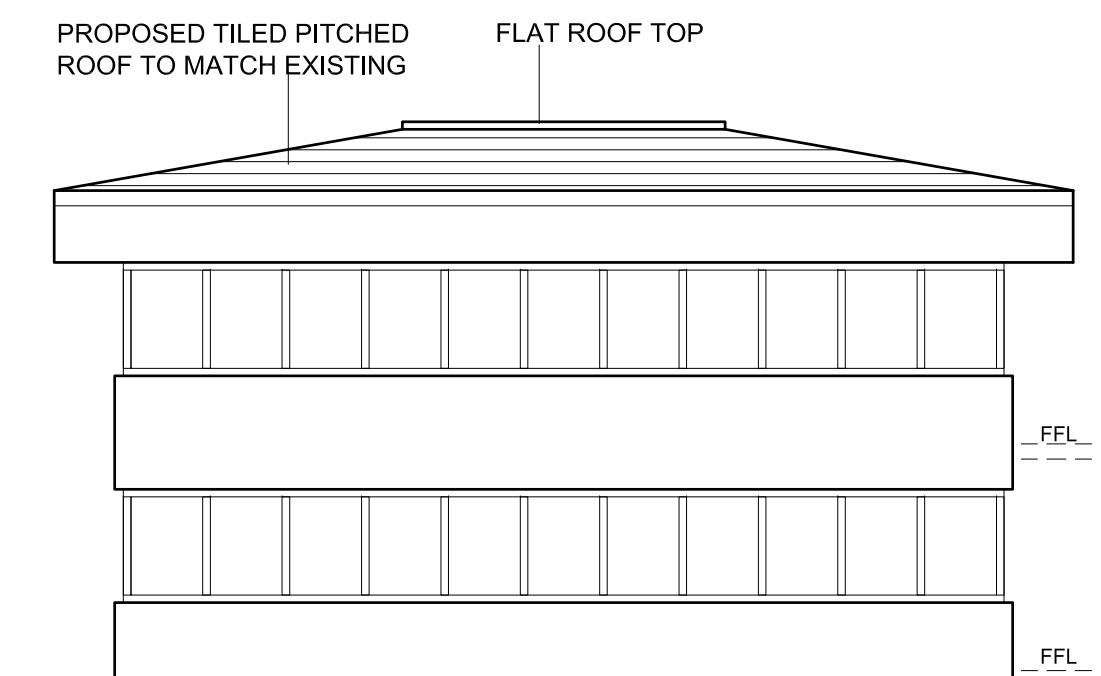


SOUTH ELEVATION

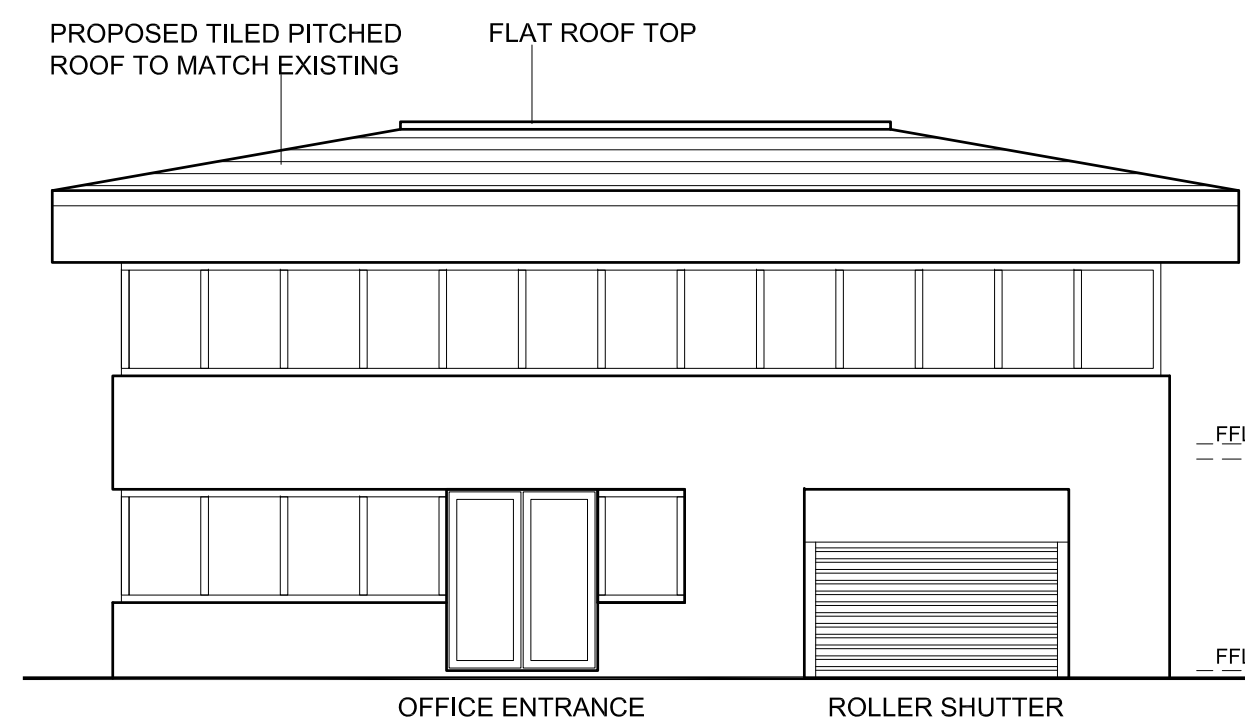


EAST ELEVATION

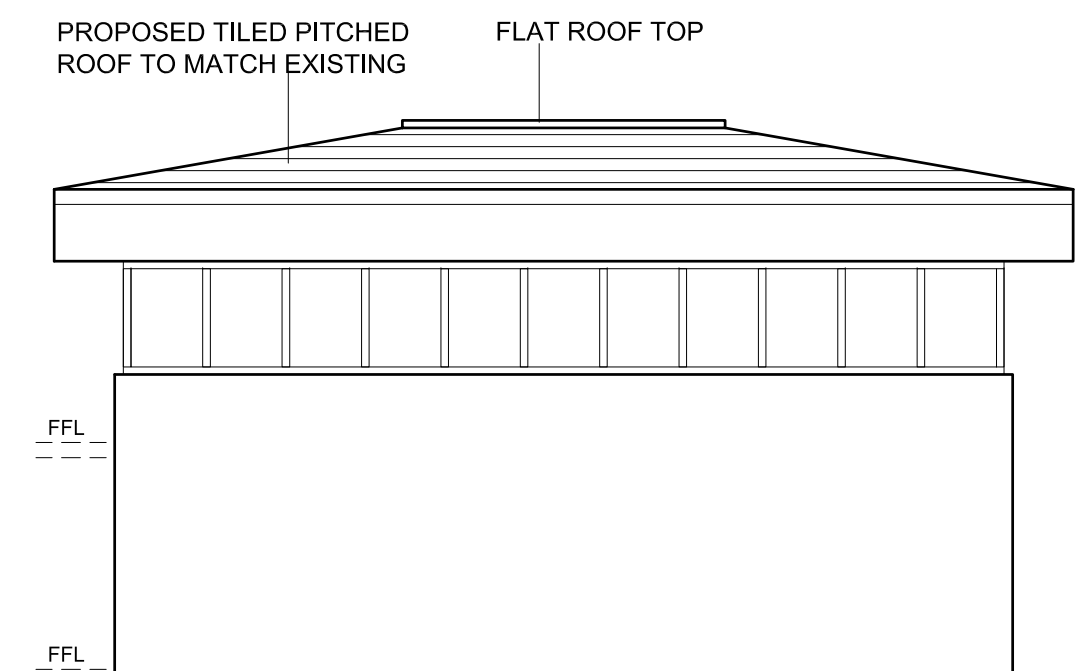

NORTH ELEVATION

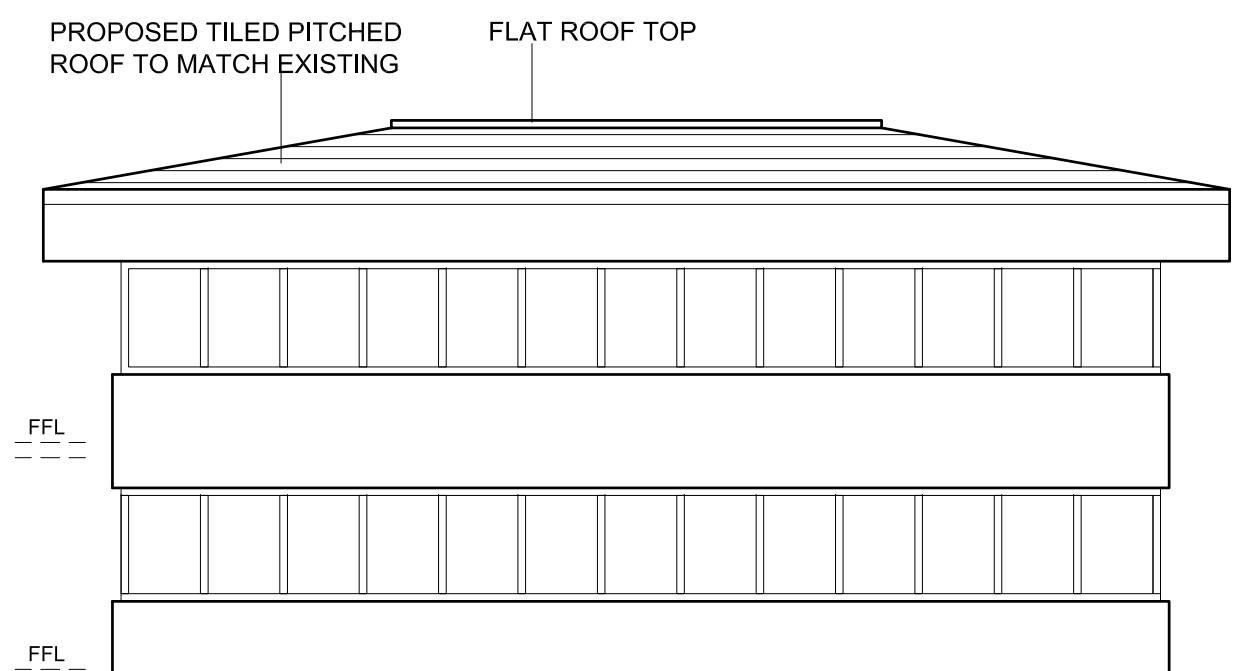

WEST ELEVATION

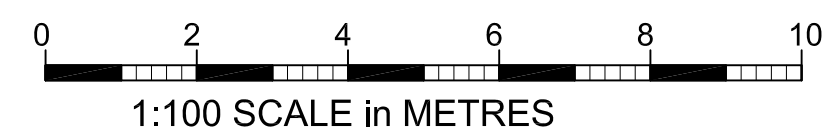

STAAC ©


1A Fairlight Road
Eastbourne
BN22 7NY

t: 01323 325354
t: 01932 506111
e: ashley@staac.co.uk
e: planning@staac.co.uk

NOTES:

This drawing is to be read in conjunction with
all relevant Architects and Engineers drawings
Only figured dimensions are to be used for
construction
All dimensions are to be verified on site prior
to work commencing

	Description	Date
Client:		
Address: Unit 4 Hawthorn Road, Littlehampton		
Project: Proposed Office Building		
Drawing title: Proposed Elevations		
Project No		18107
Date		16-12-19
Drawn by		IA
Drawing No		P02
Scale1:100@A2		

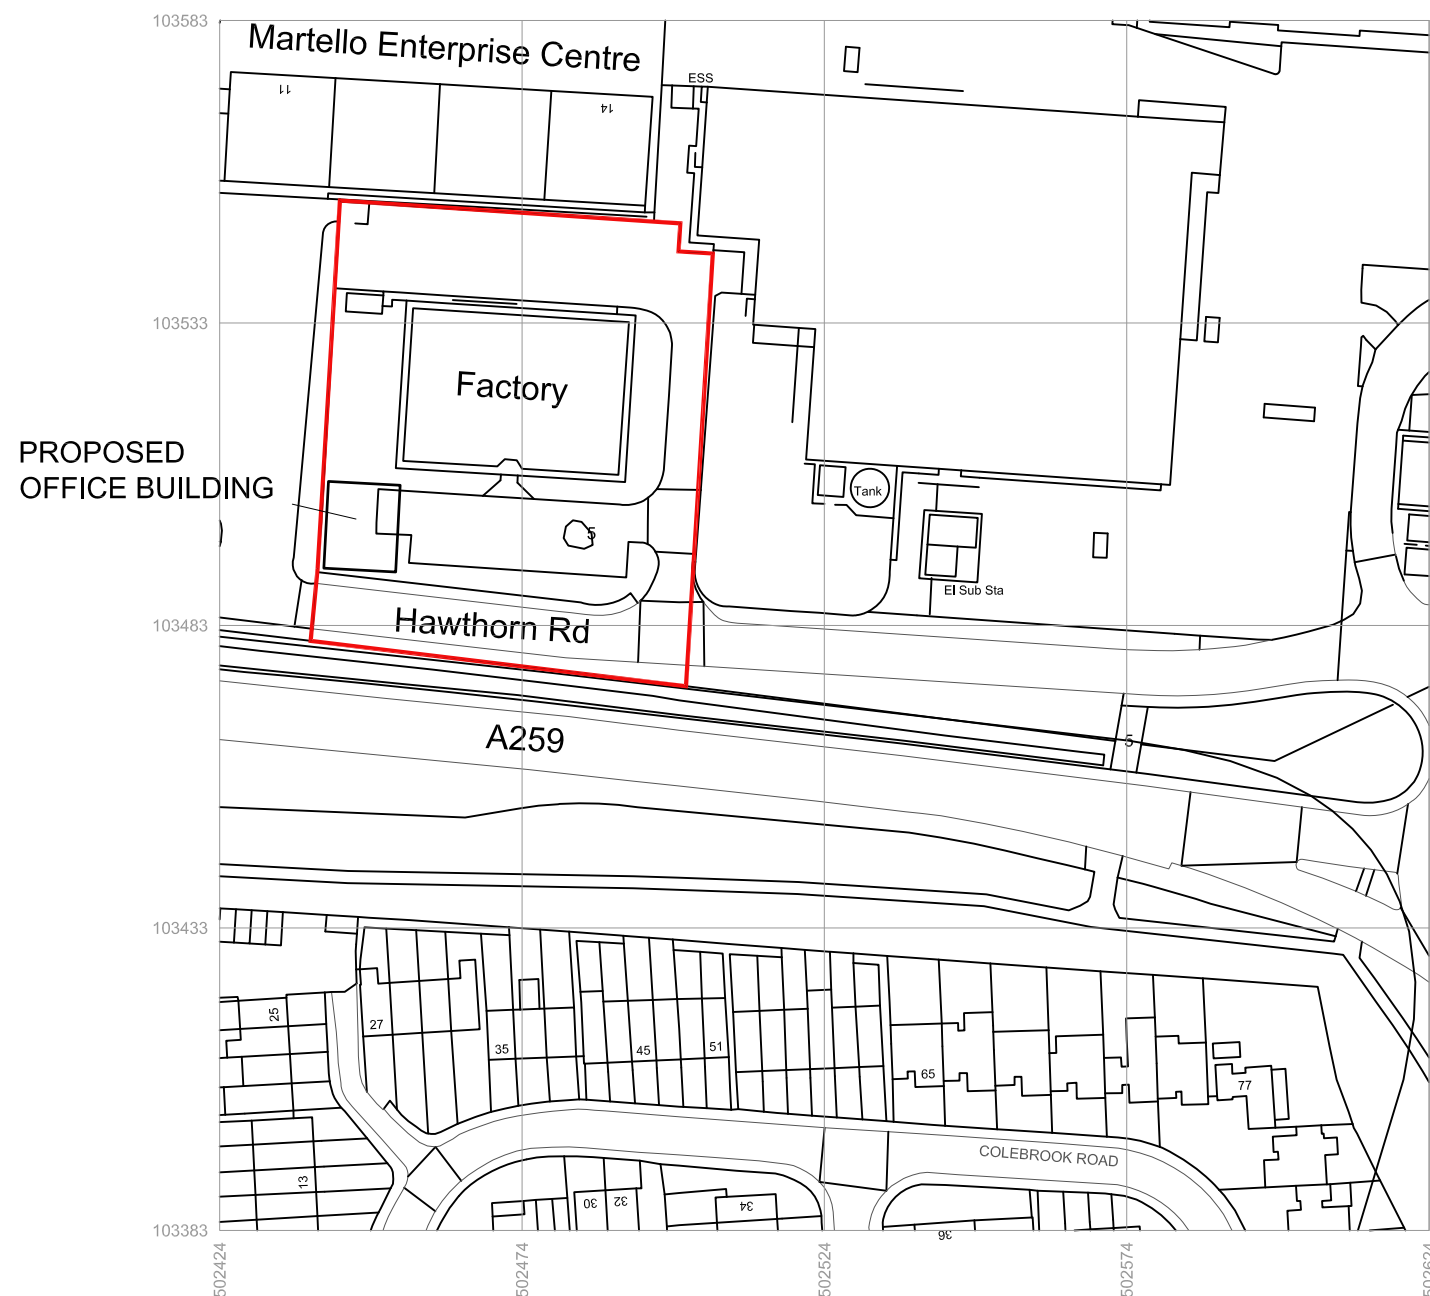

Produced on 24 September 2018 from the Ordnance Survey National Geographic Database and incorporating surveyed revision available at this date.
This map shows the area bounded by 502424,103383 502424,103583 502624,103583 502624,103383
Reproduction in whole or part is prohibited without the prior permission of Ordnance Survey.
Crown copyright 2018. Supplied by copla ltd trading as UKPlanningMaps.com a licensed Ordnance Survey partner (100054135).
Data licenced for 1 year, expiring 24 September 2019. Unique plan reference: v4b/282939/385221



STAAC ©

1A Fairlight Road
Eastbourne
BN22 7NY

t: 01323 325354
t: 01932 506111
e: ashley@staac.co.uk
e: planning@staac.co.uk

NOTES:

This drawing is to be read in conjunction with all relevant Architects and Engineers drawings
Only figured dimensions are to be used for construction
All dimensions are to be verified on site prior to work commencing

No.	Description	Date
Client: Chico & Mash		
Address: Unit 4 Hawthorn Road, Littlehampton.		
Project: Proposed Office Building		
Drawing title: Site Location Plan		
Project No		18107
Date		20-12-19
Drawn by		IA
Drawing No		SLP01
Scale1:1250@A3		