



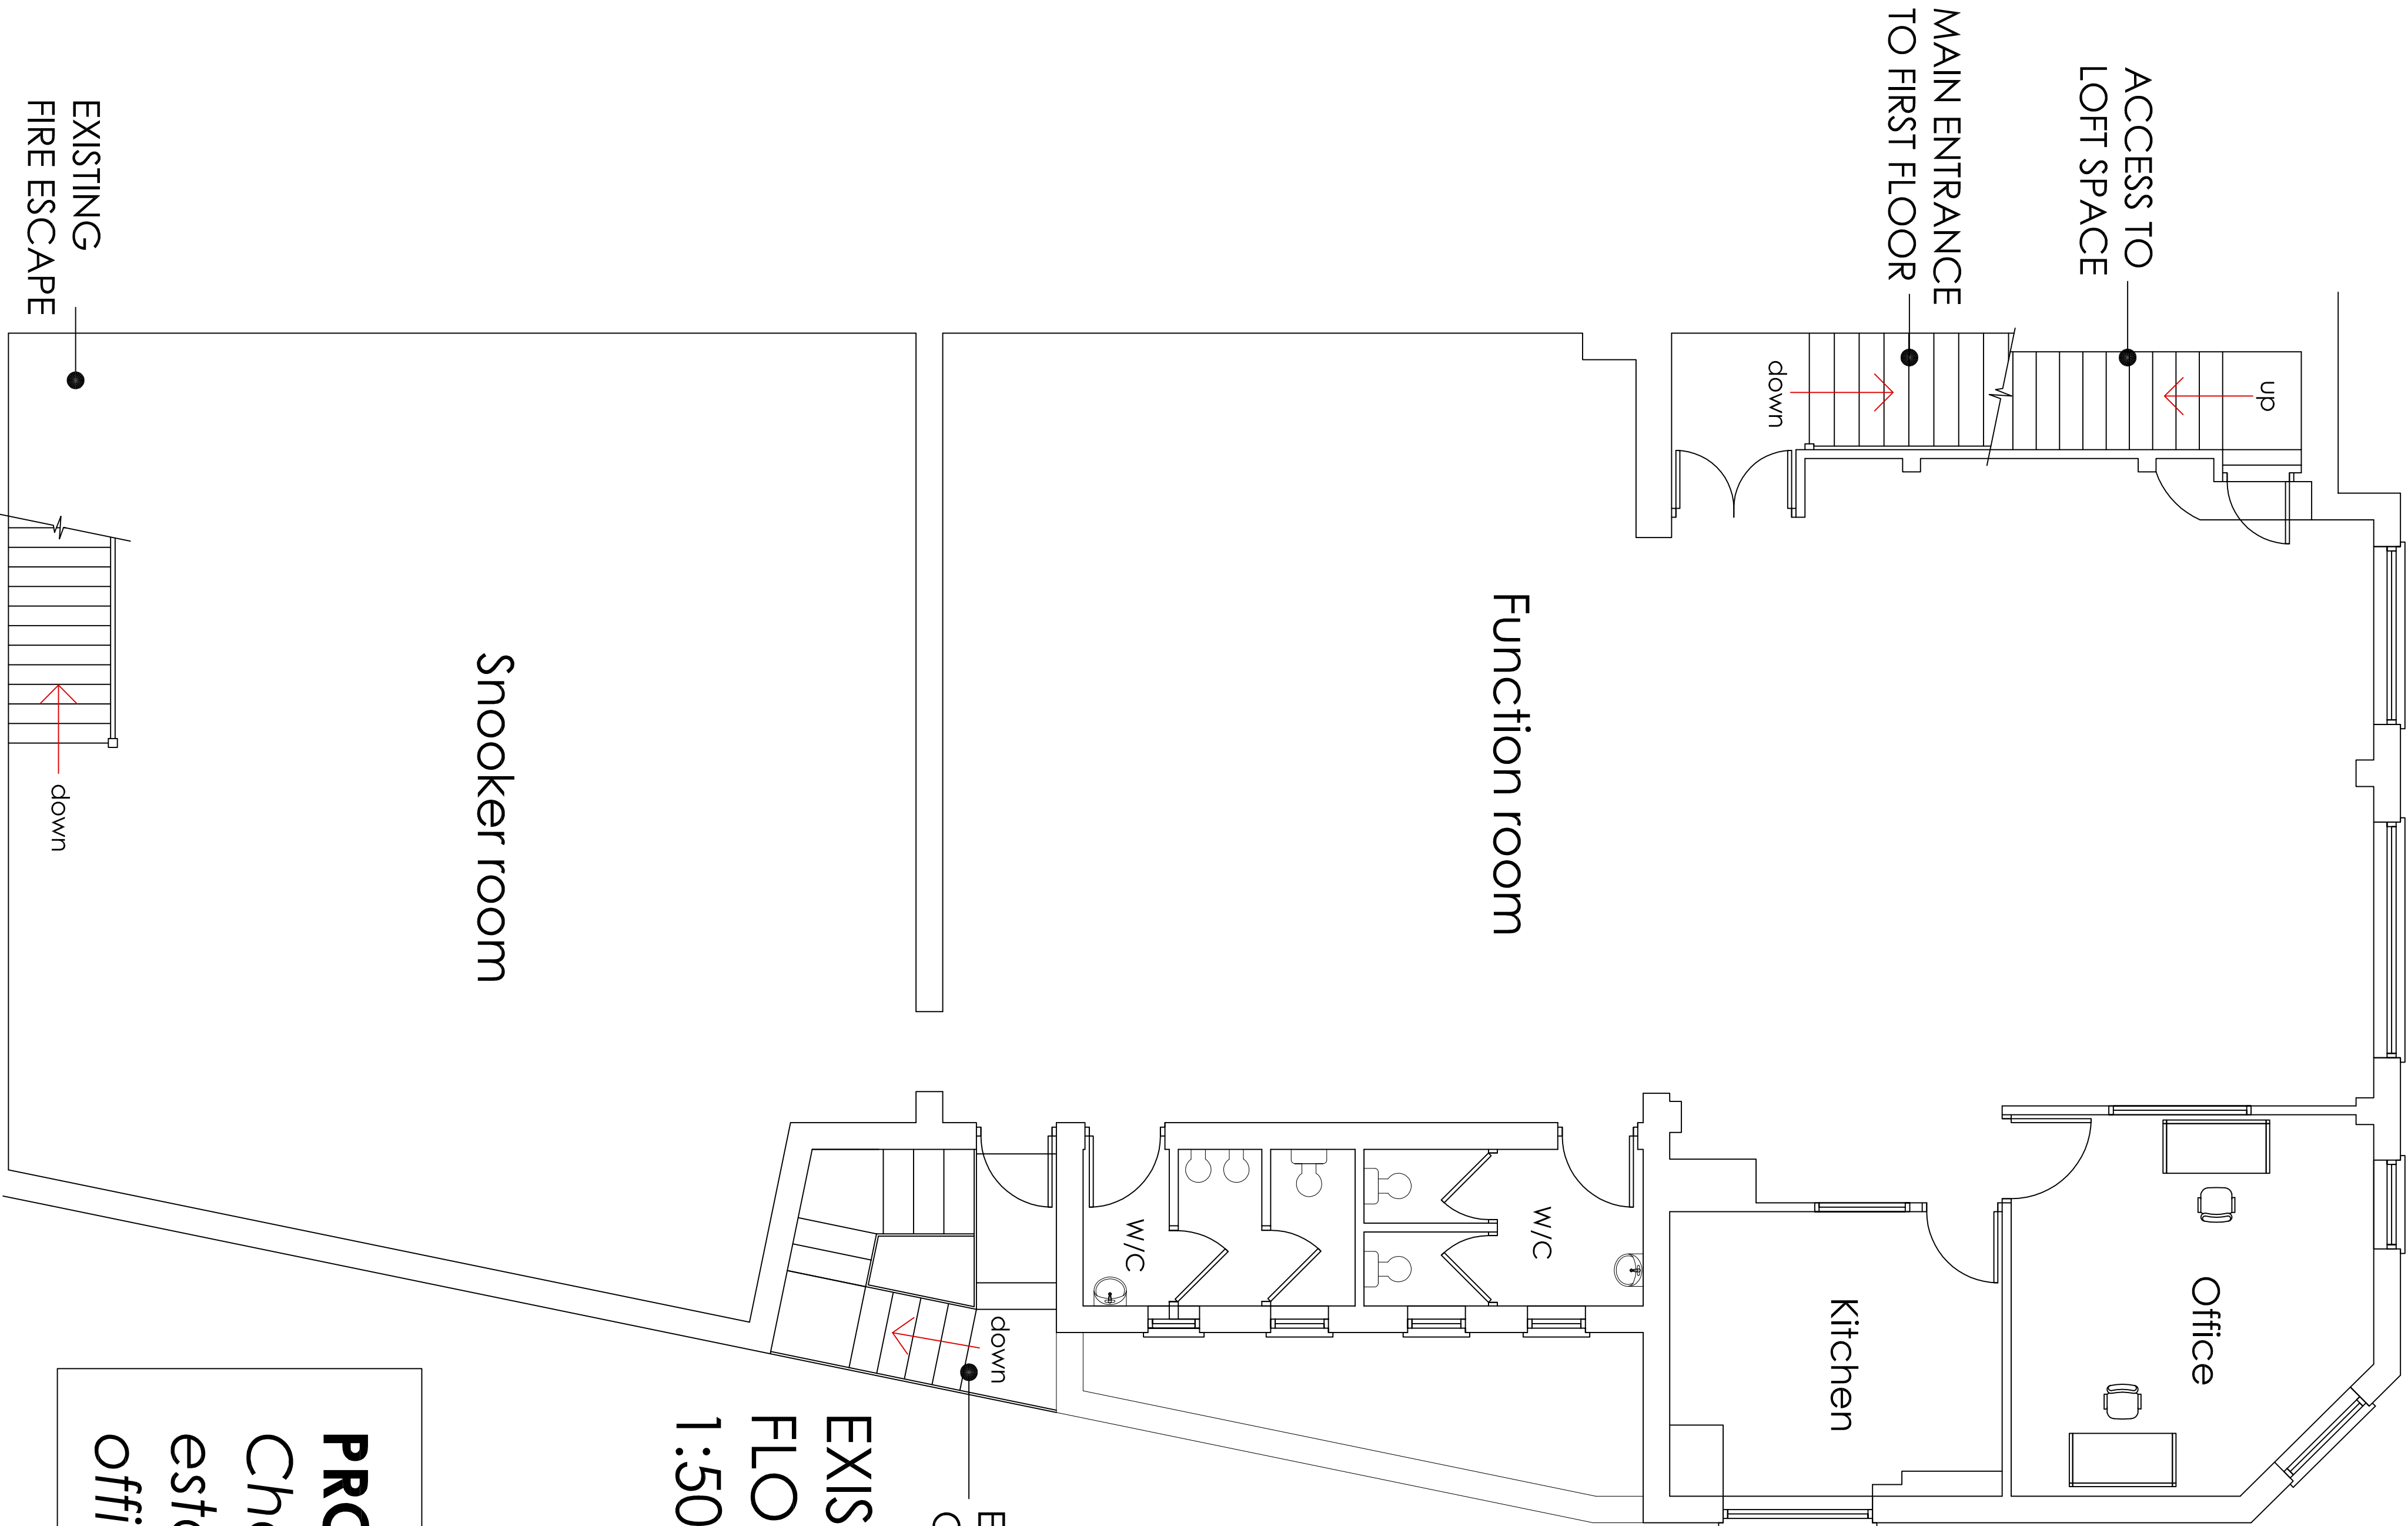


EXTERNAL MEANS
OF ESCAPE

down

EXISTING FIRST
FLOOR PLAN
1:50

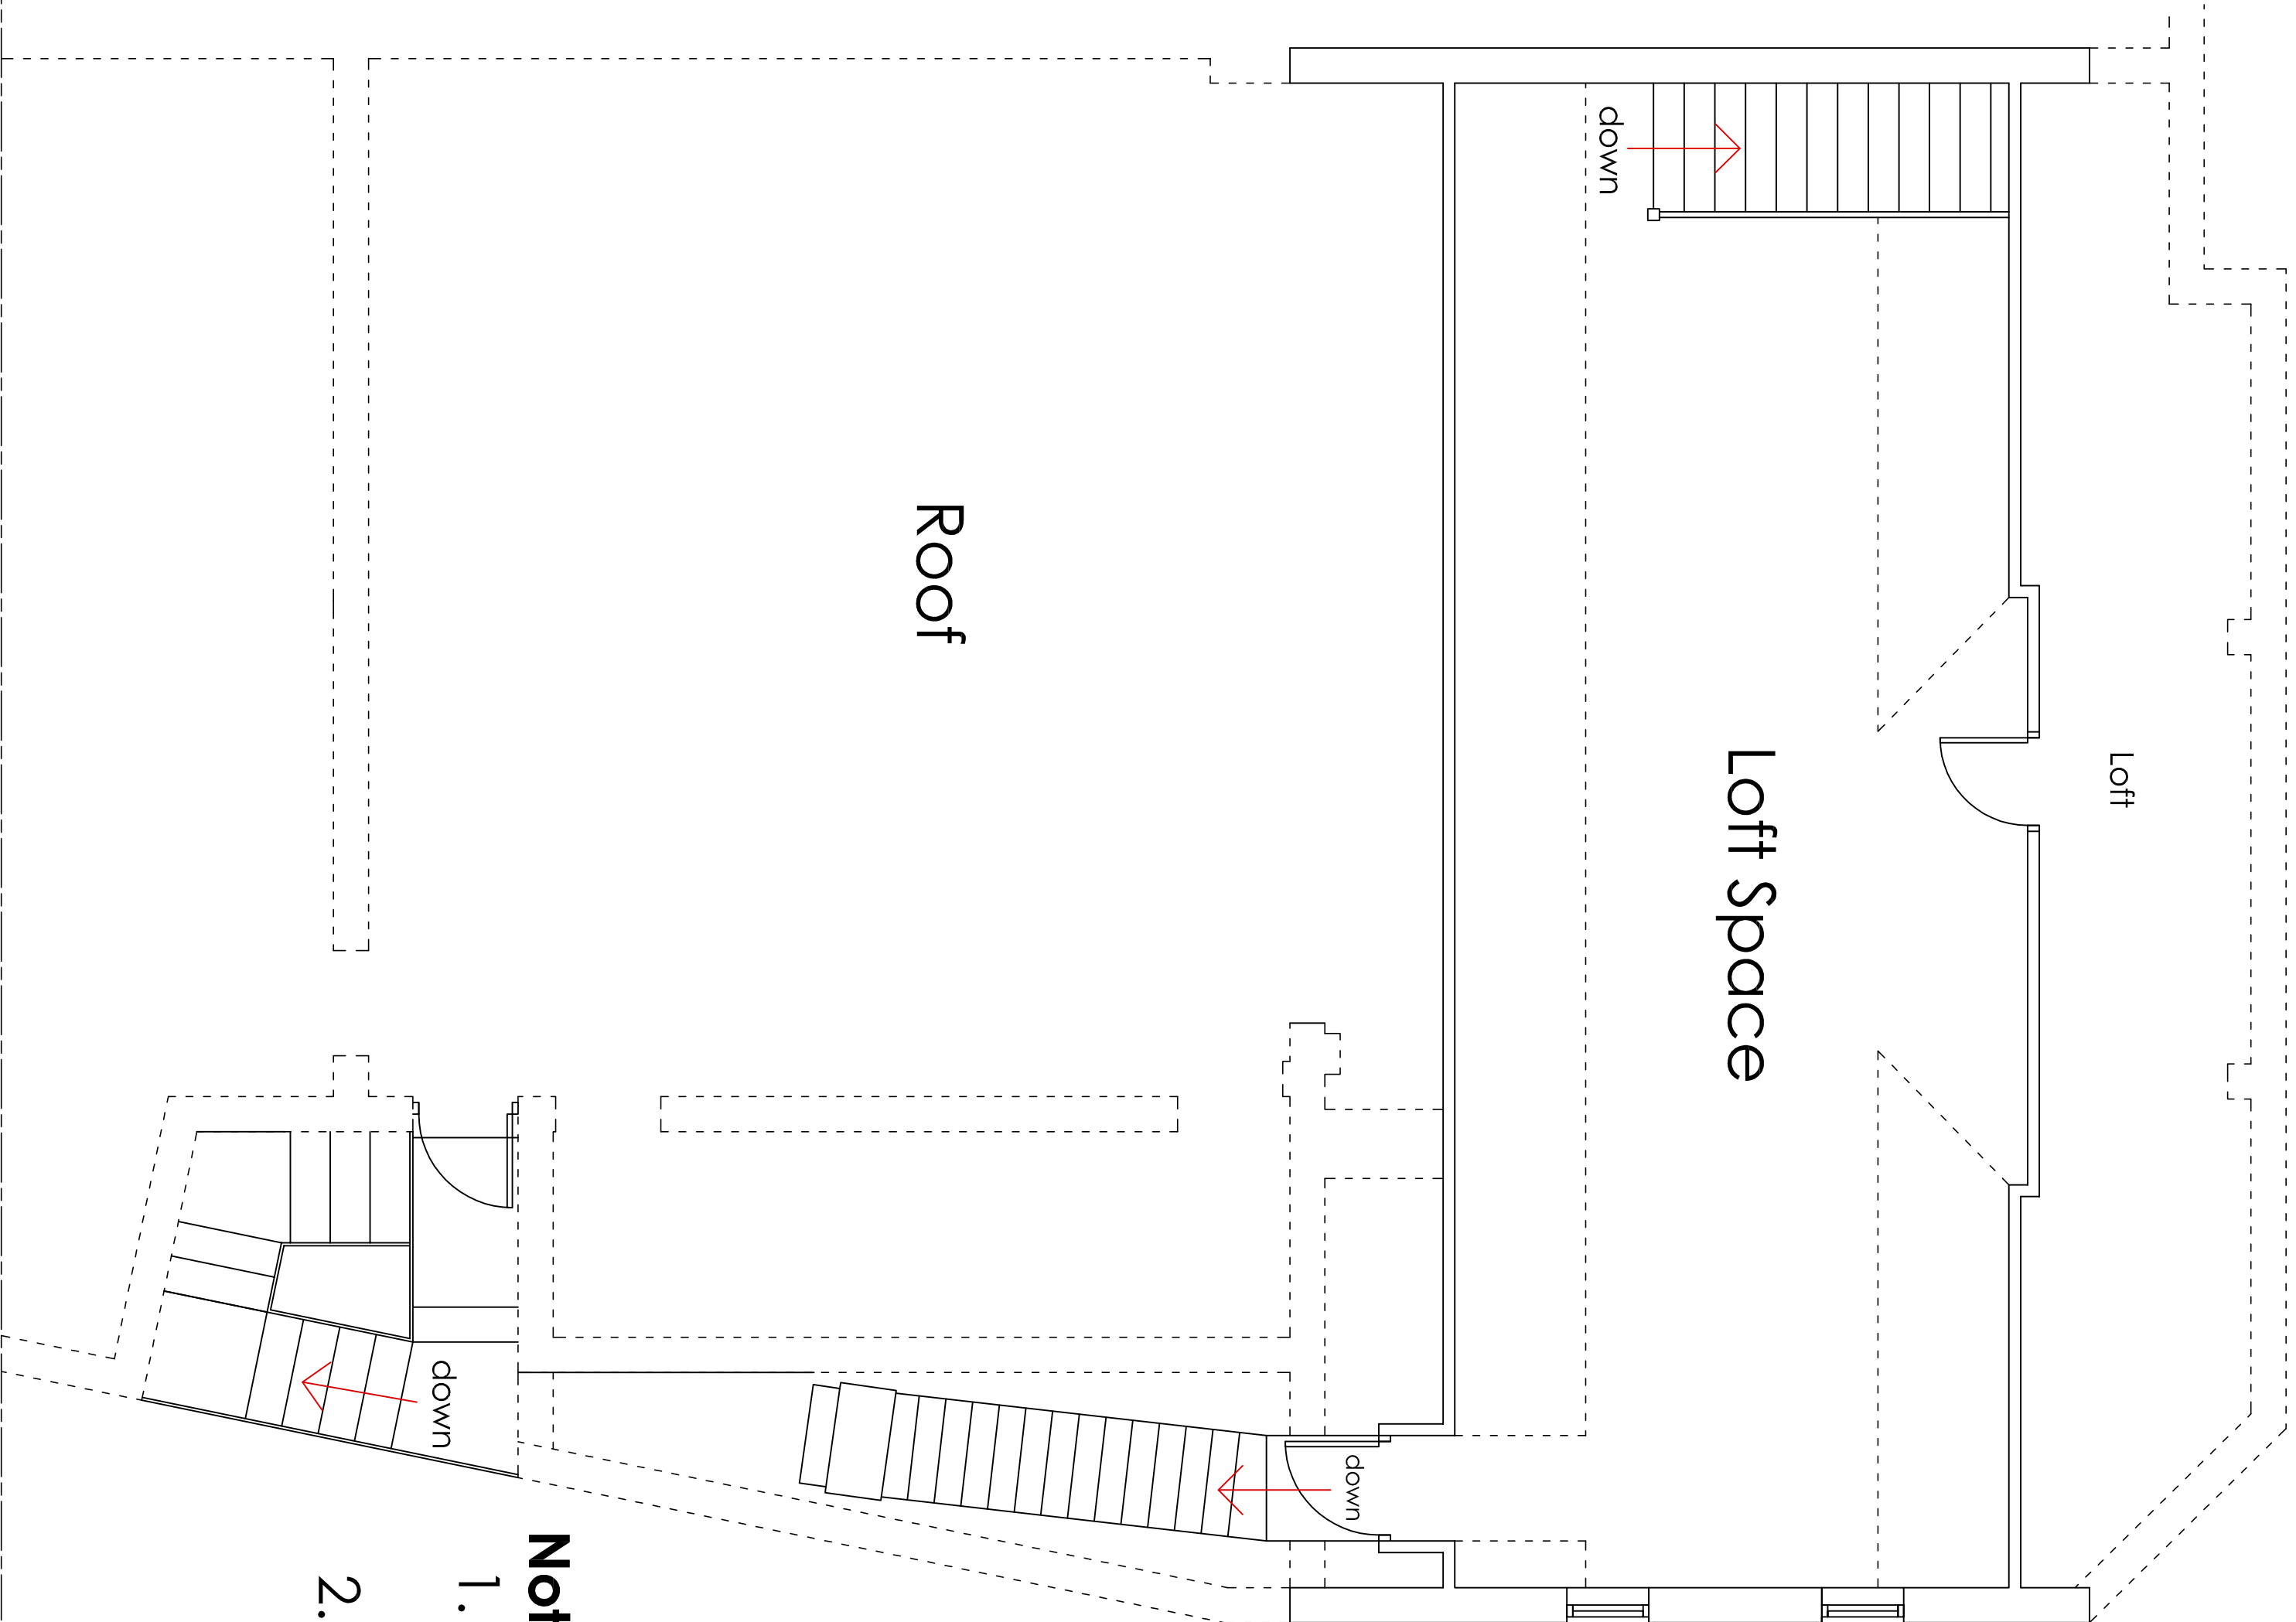

EXISTING SECOND FLOOR PLAN 1:50

 

- Notes:**
1. Do not scale from these drawings.
 2. These drawings are for the purpose of a planning application only.

PROPOSED FIRST FLOOR OFFICES
Change of use from A4 (drinking establishment) to B1 (business offices)

Address of works: 8-10 Clifton Road, Littlehampton			
Drawing title: Planning permission for change of use			
Date: Oct, 2018	Scales: As shown	Paper size: A1	Dwg No: AR-132B-02

amq
architectural
& quantity
surveying
services
otterbury moore associates

Unit 1 Gosling Croft
Business Park
Long Fulford
Cleburn, Wokingham
RG40 3JF
01903 87113
cso@otterburymoore.co.uk