


EXISTING
GROUND
FLOOR
PLAN 1:50

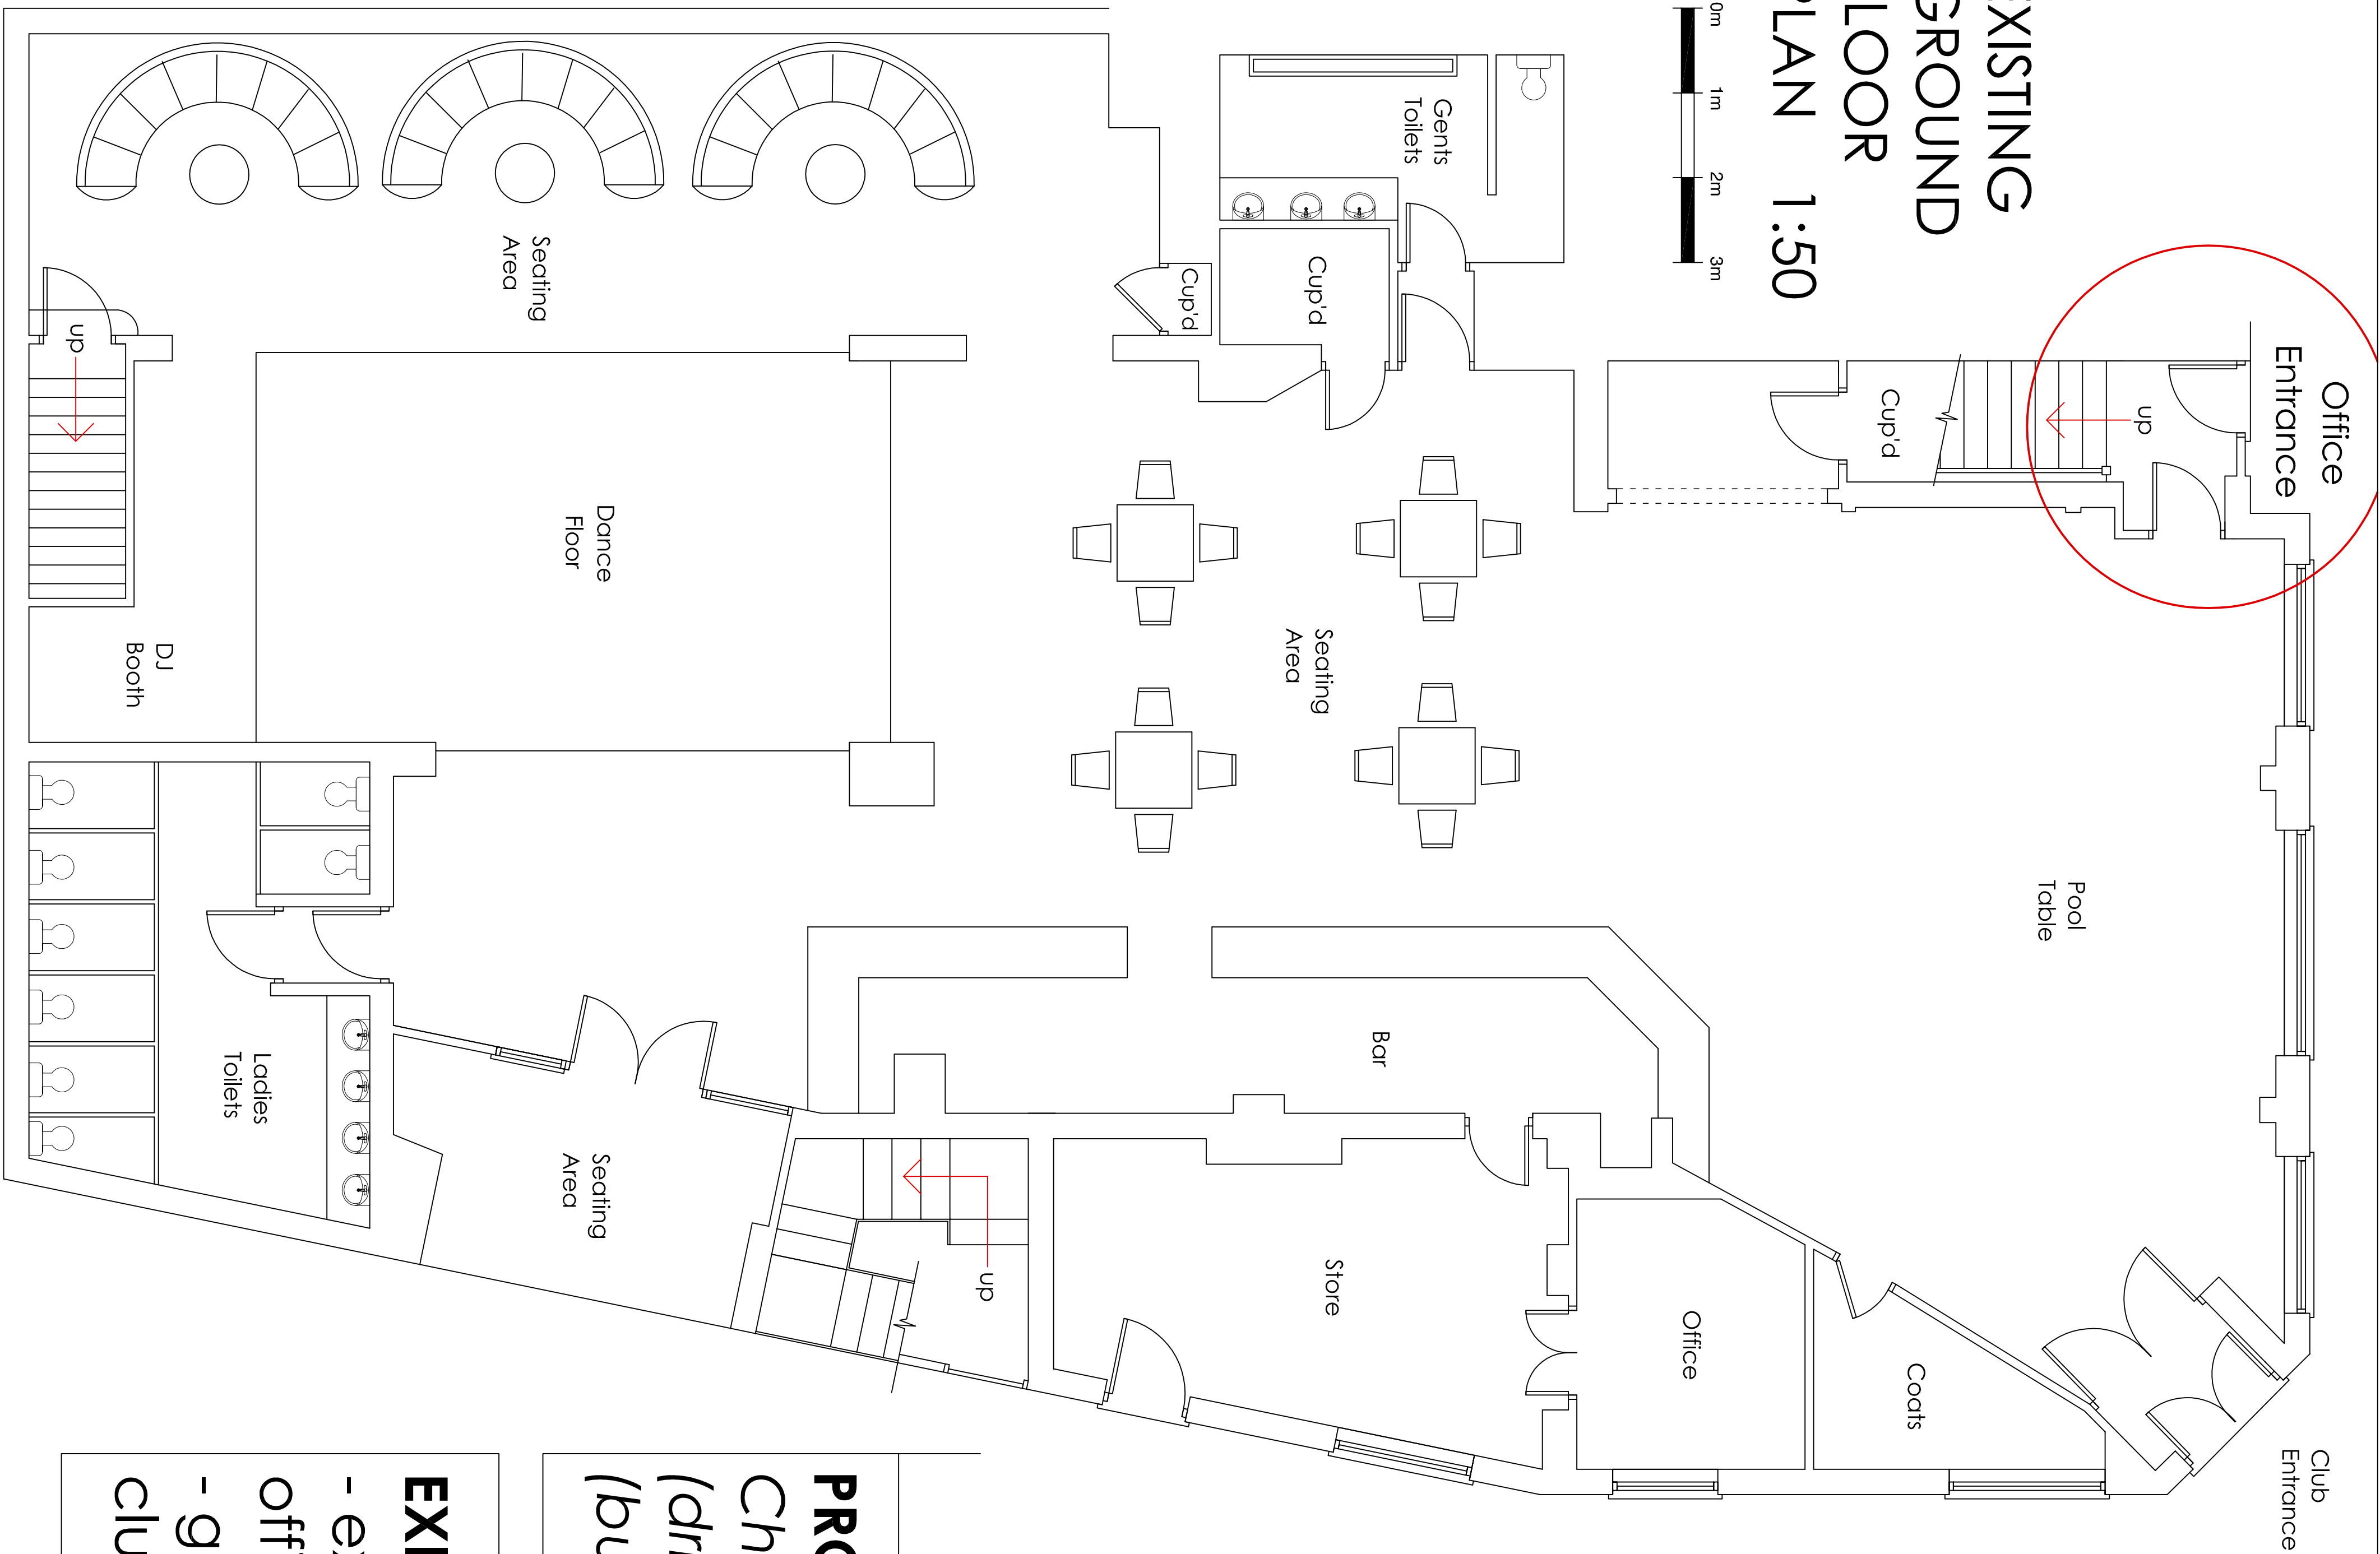

PROPOSED FIRST FLOOR OFFICES
*Change of use from A4
(drinking establishment) to B1
(business offices)*

EXISTING GROUND FLOOR PLAN:
- existing access to the first floor
offices from Clifton Road.
- ground floor public house /
club as existing



SITE PLAN 1:500

- Notes:**
1. Do not scale from these drawings.
 2. These drawings are for the purpose of a planning application only.

Address of works:

8-10 Clifton Road, Littlehampton

Drawing title:

Planning permission for change of use

Date:

Oct, 2018

Scales:

As shown

Paper size:

A1

Dwg No:

AR-132B-01

amq architectural & quantity surveying services

Unit 1 Gosling Croft
Business Park
Long Fulgon
Ogborne, Worthing
West Sussex BN11 3DT
01903 87113
csl@otterburymoore.co.uk