


Proposed side porch extension
to static home at NR 59
Arundel Drive, Thornlea Park
Lyminster Rd. Littlehampton
West Sussex BN17 7PY
for Mrs. Angela Francis - Remington

date: - August 2014


drawing no. LR/591

scales: elevations: 1:50
plans: 1:100
block plan: 1:500
location plan: 1:1250


Amendments 10/9/14

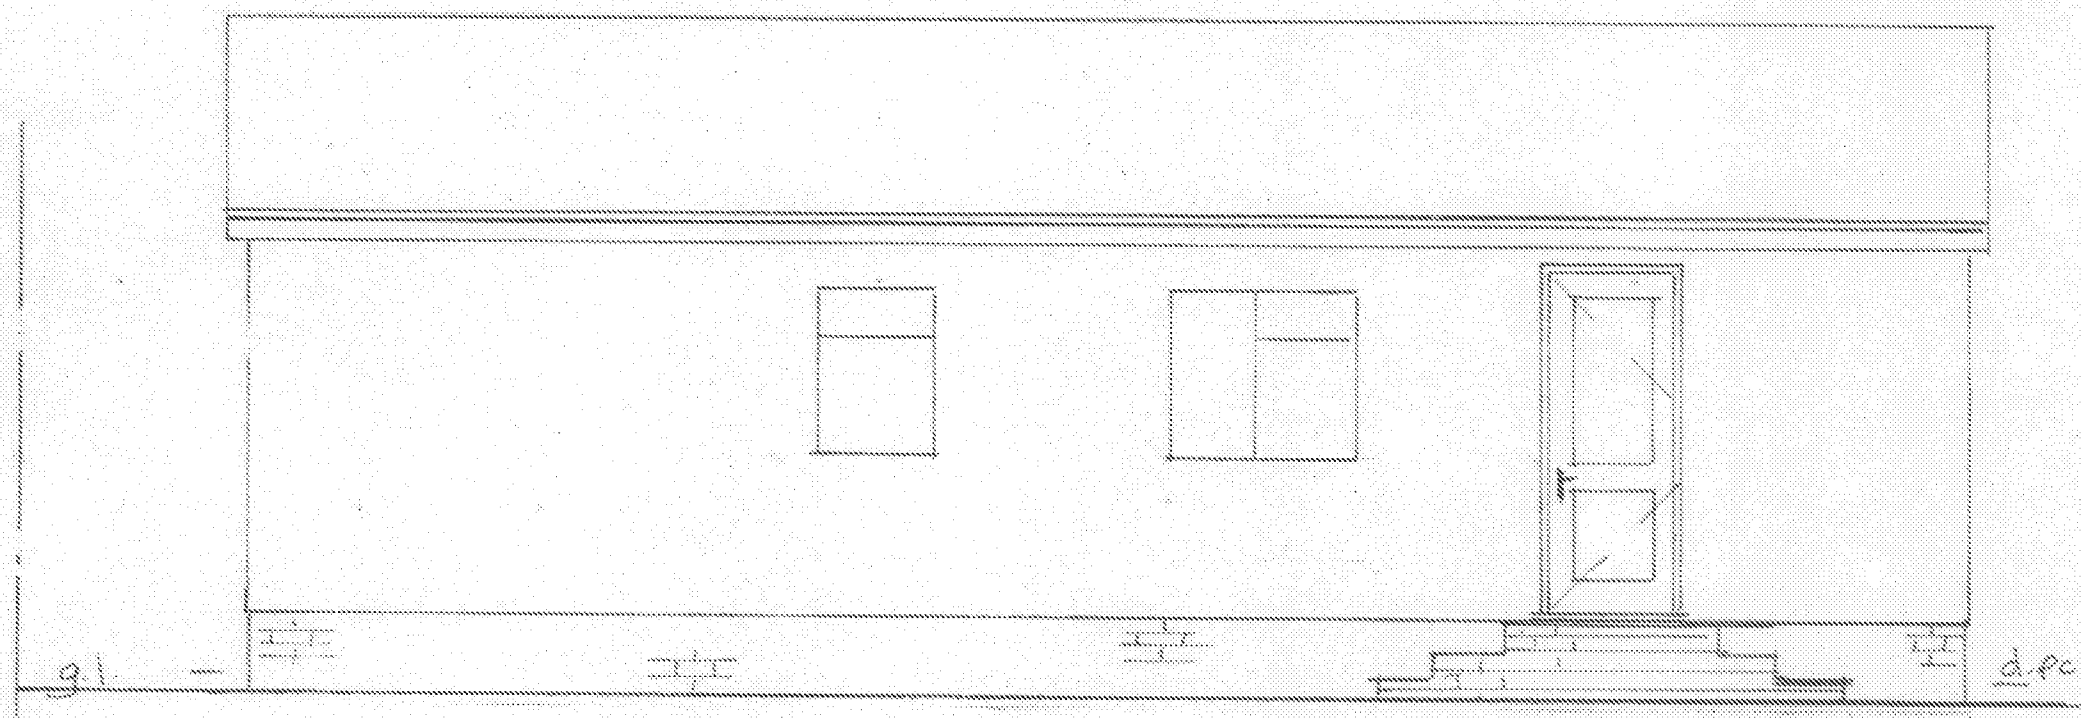


existing west elevation

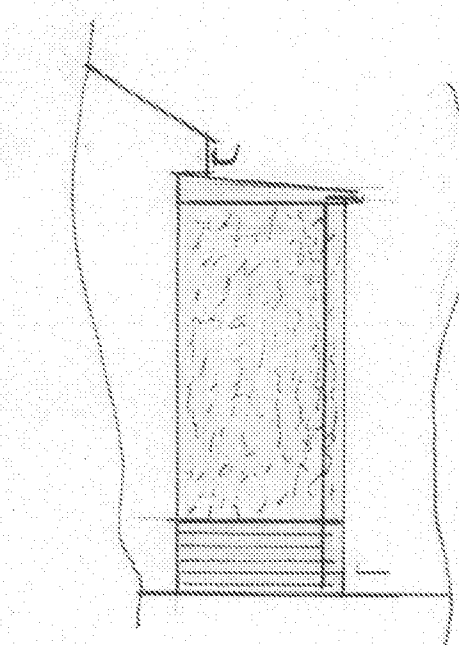


prop'd north elev

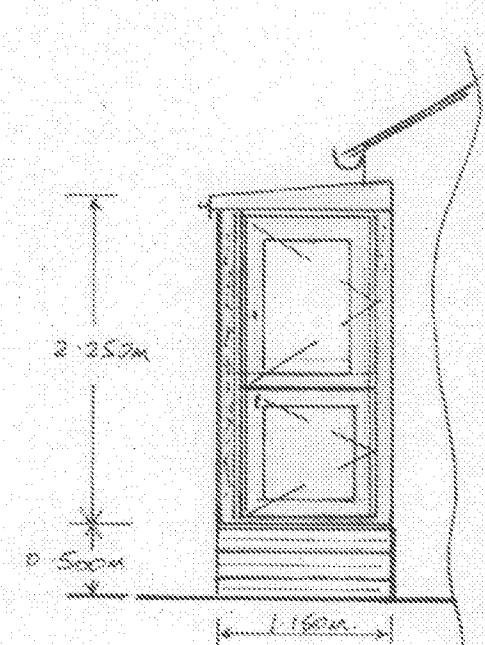

prop'd south elev

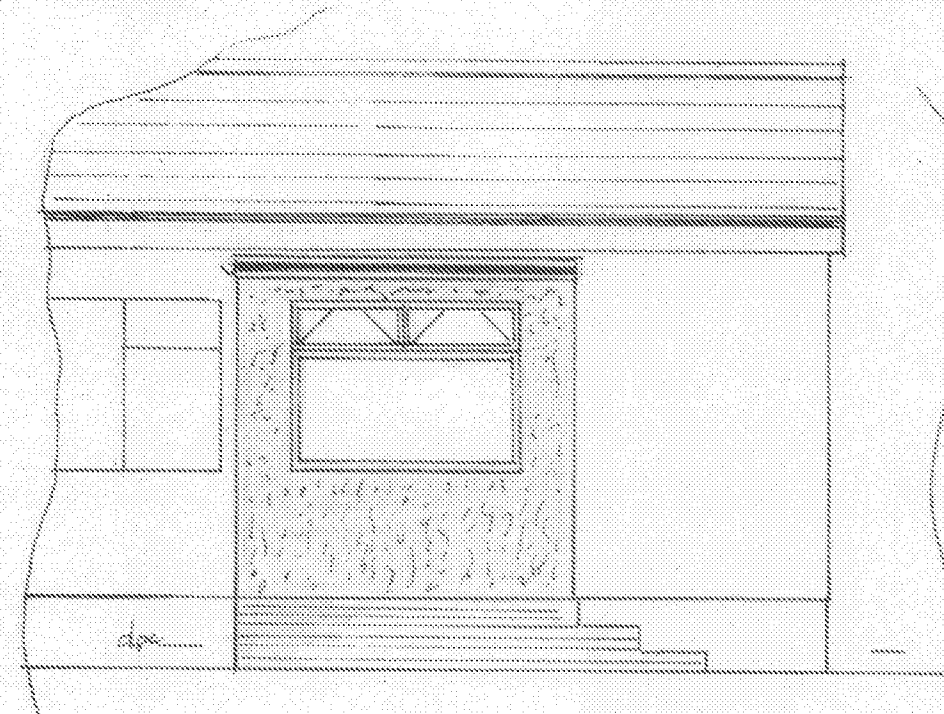


prop'd west elev

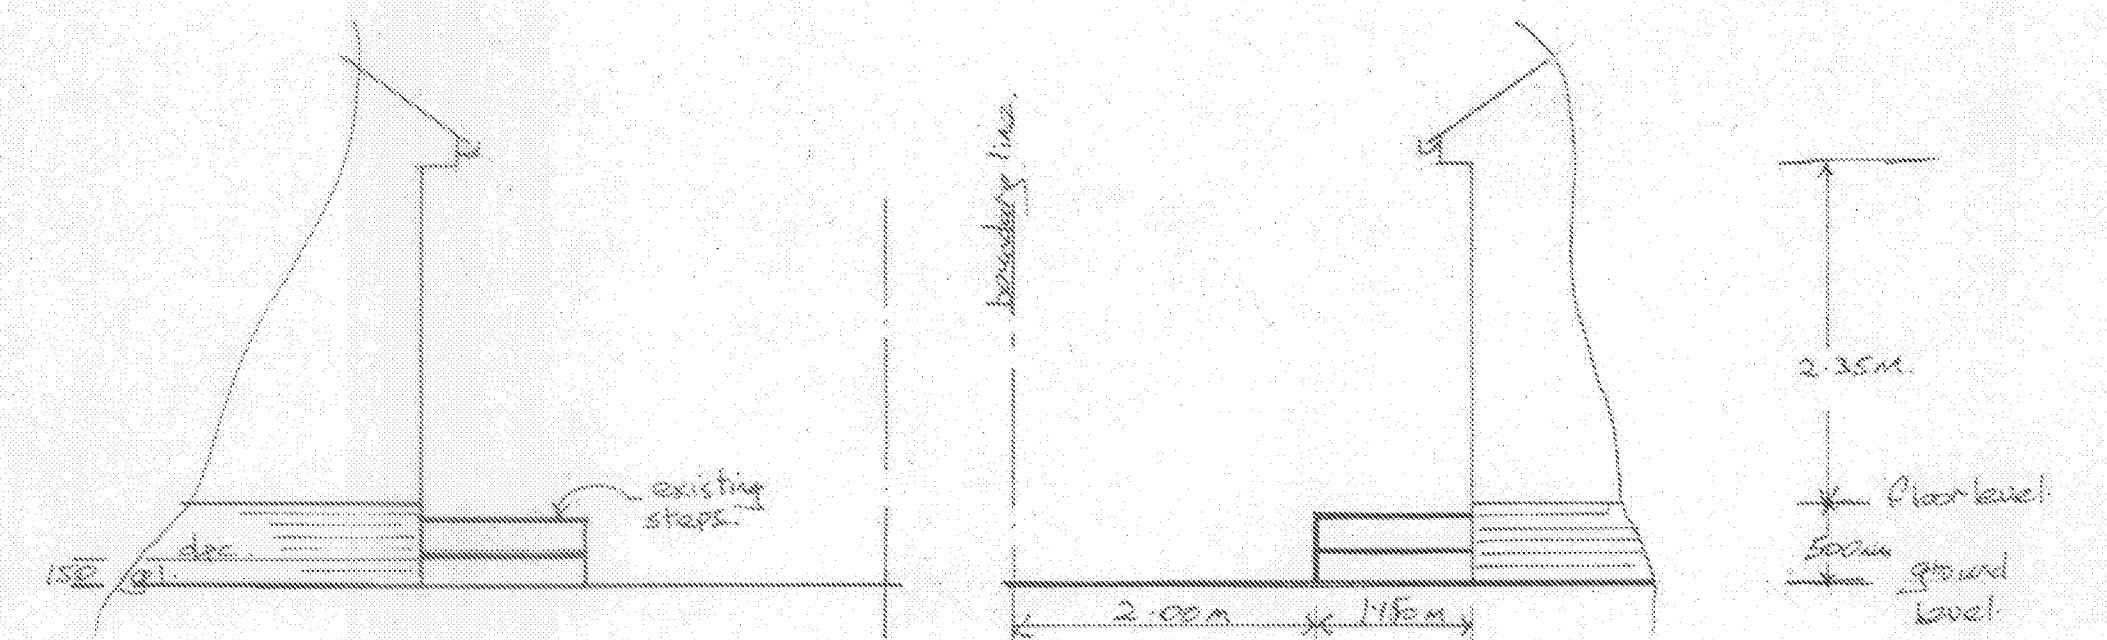


existing north elev

existing south elev

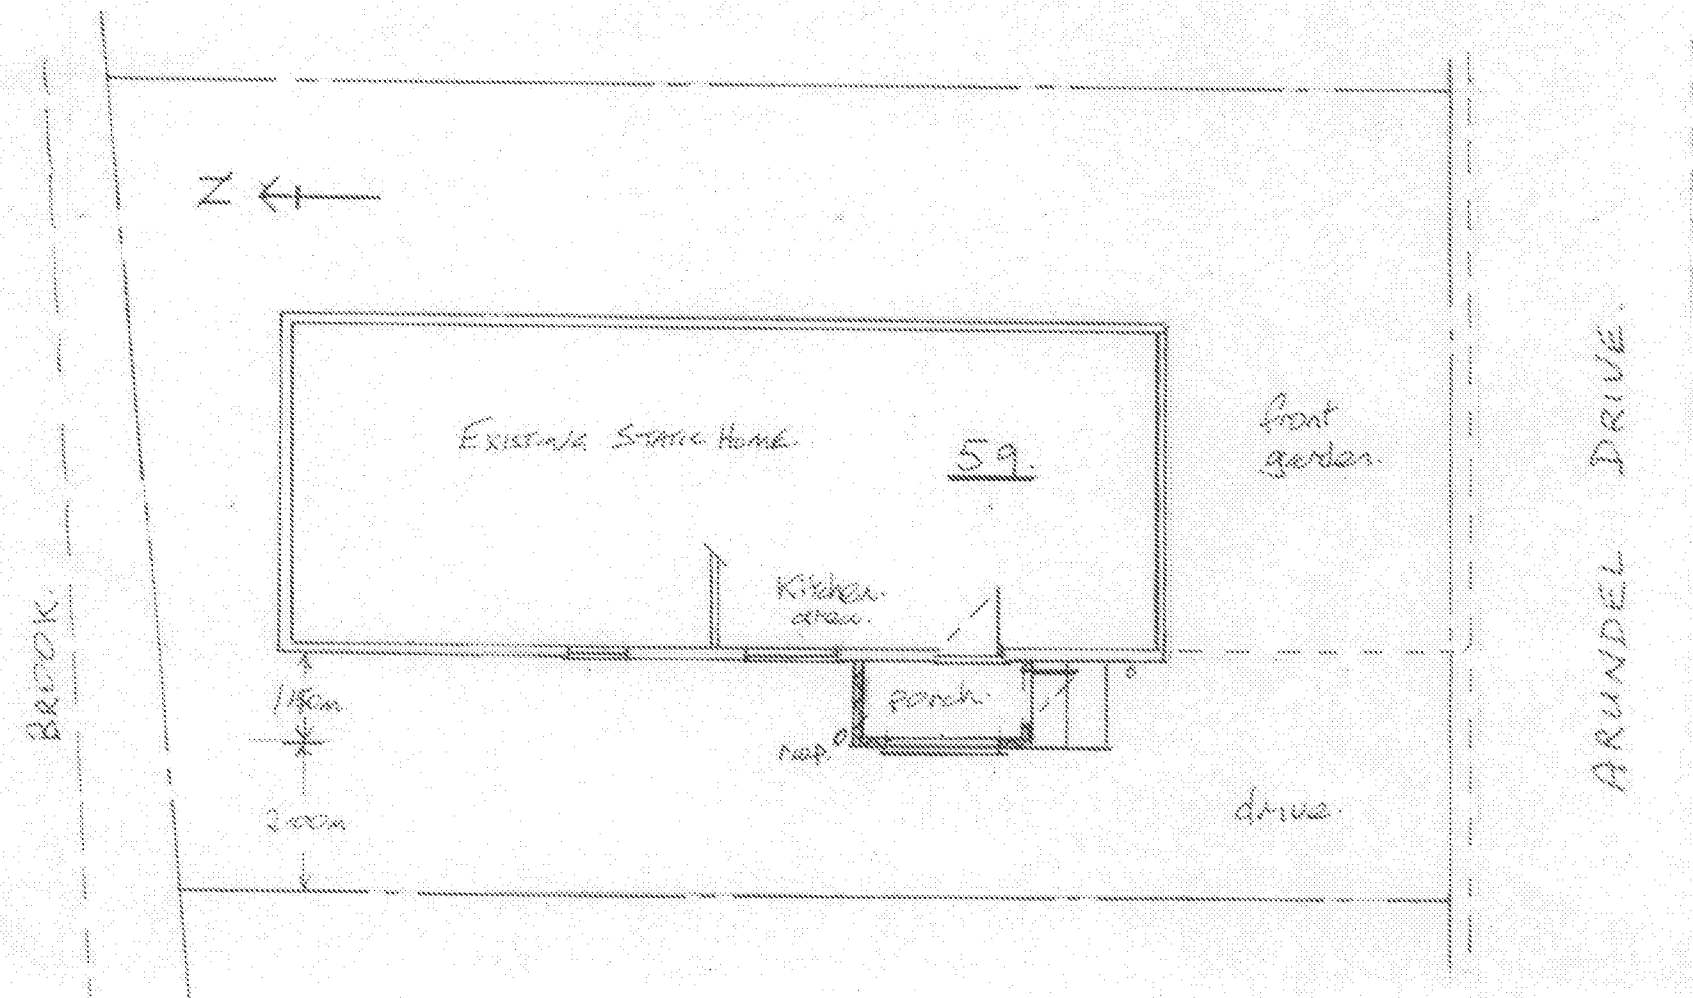


proposed plan

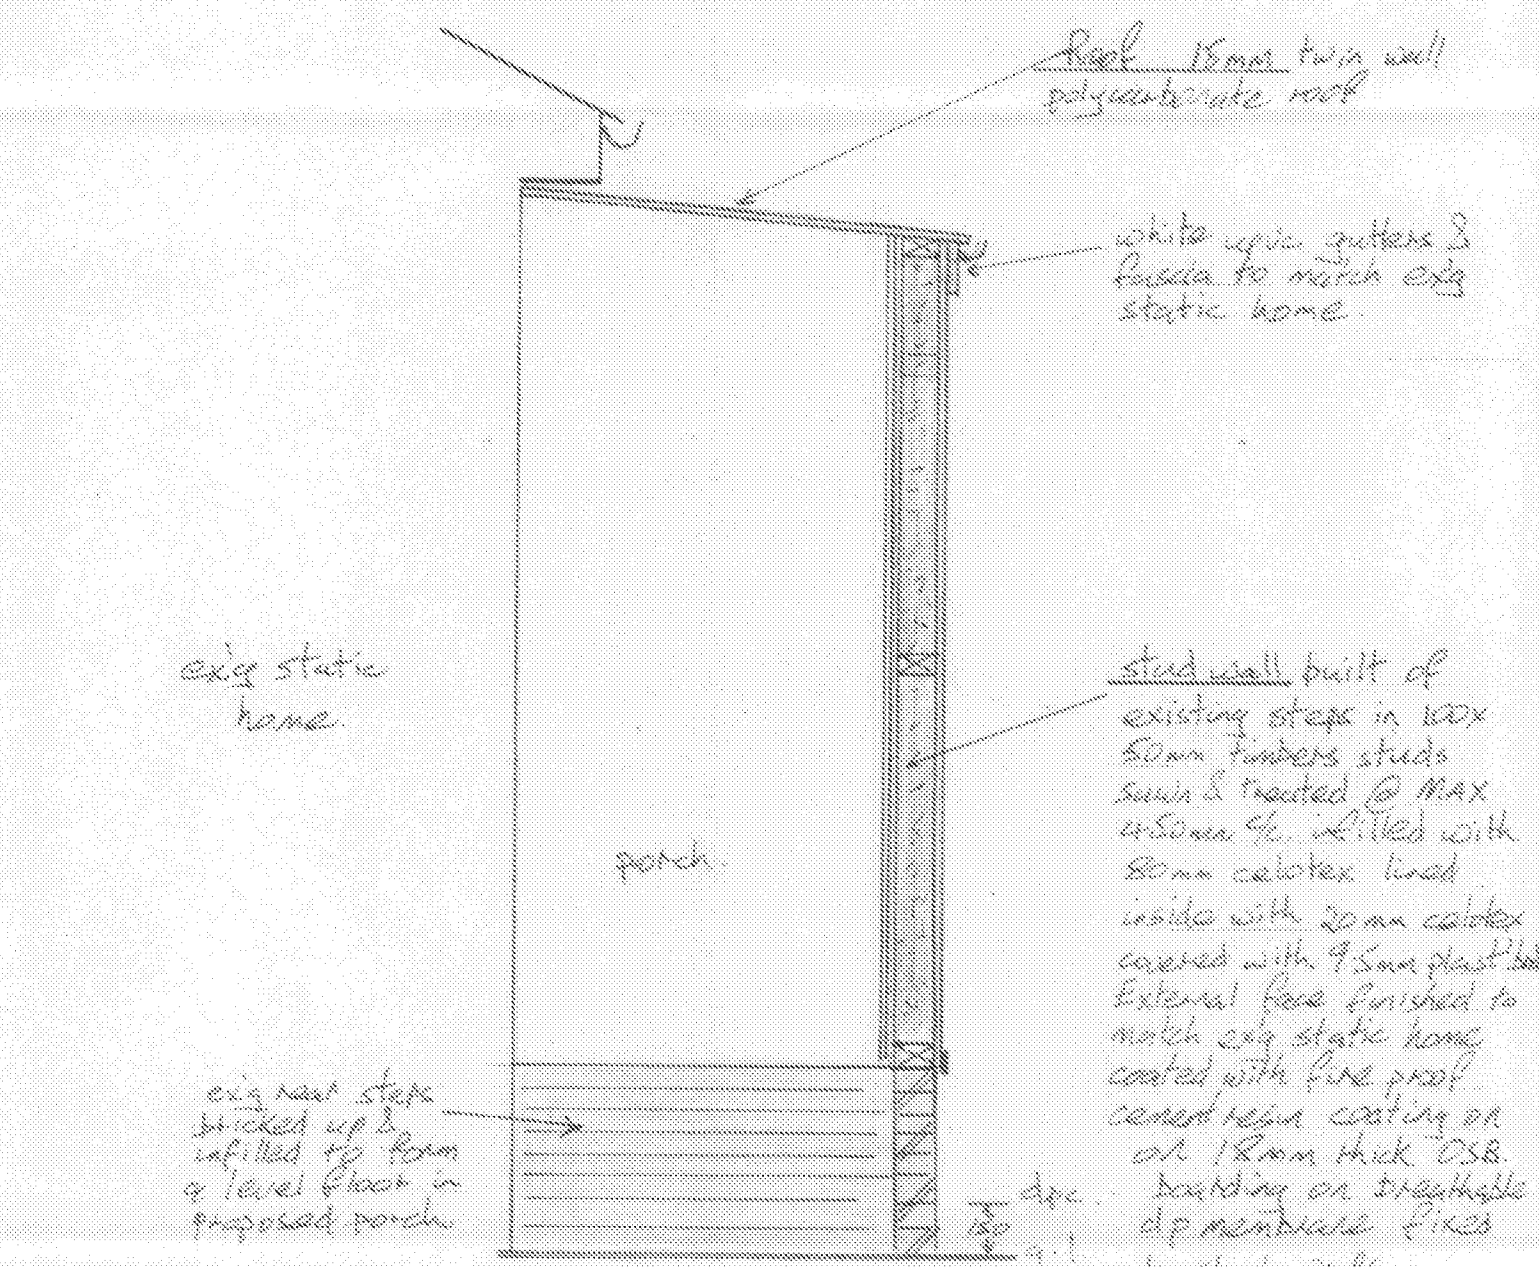

PORCH FLOOR LEVEL TO
MATCH EXISTING HOME
FLOOR LEVELS MIN. 50mm
OF EXISTING GROUND LEVELS

prop'd section thru porch

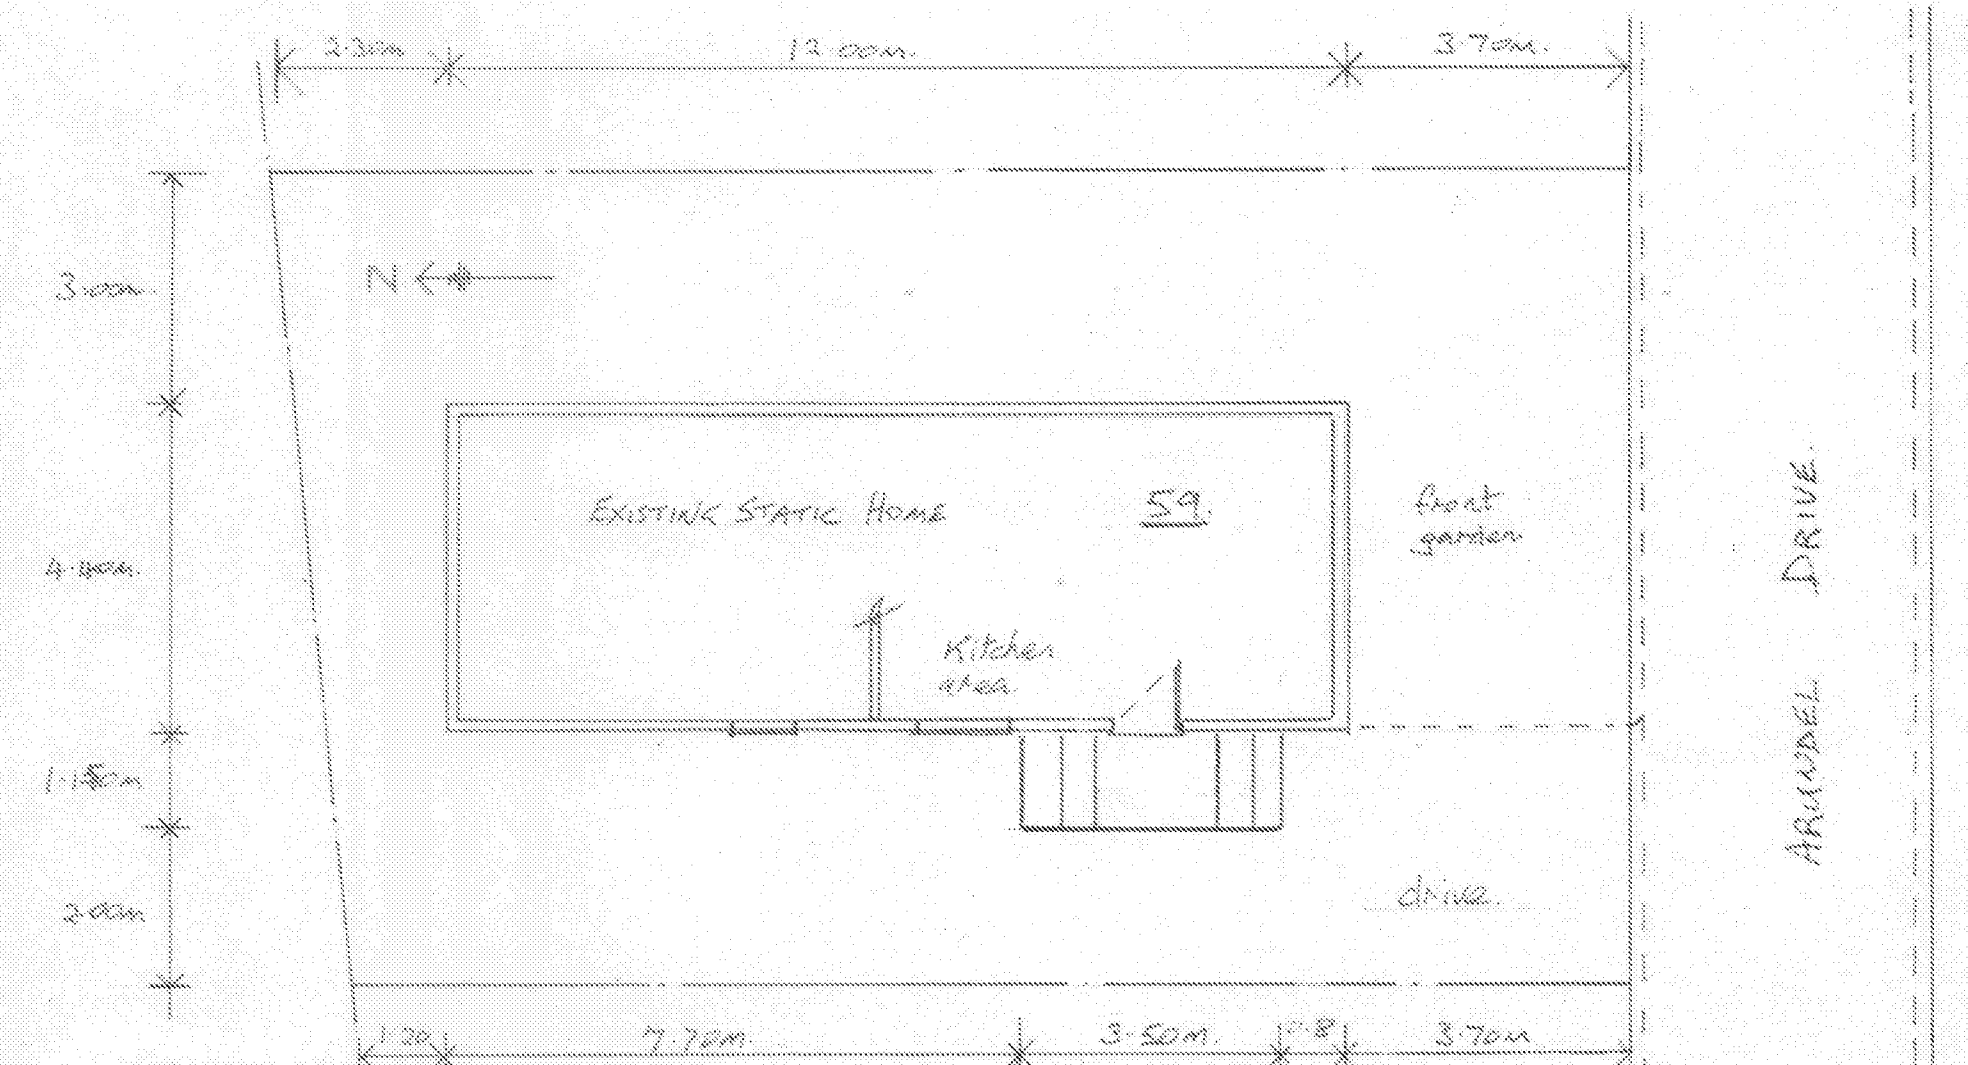

existing plan

Amended 10/9/14
REF. LU/265/14/HH.