




Subject to Statutory Approvals.

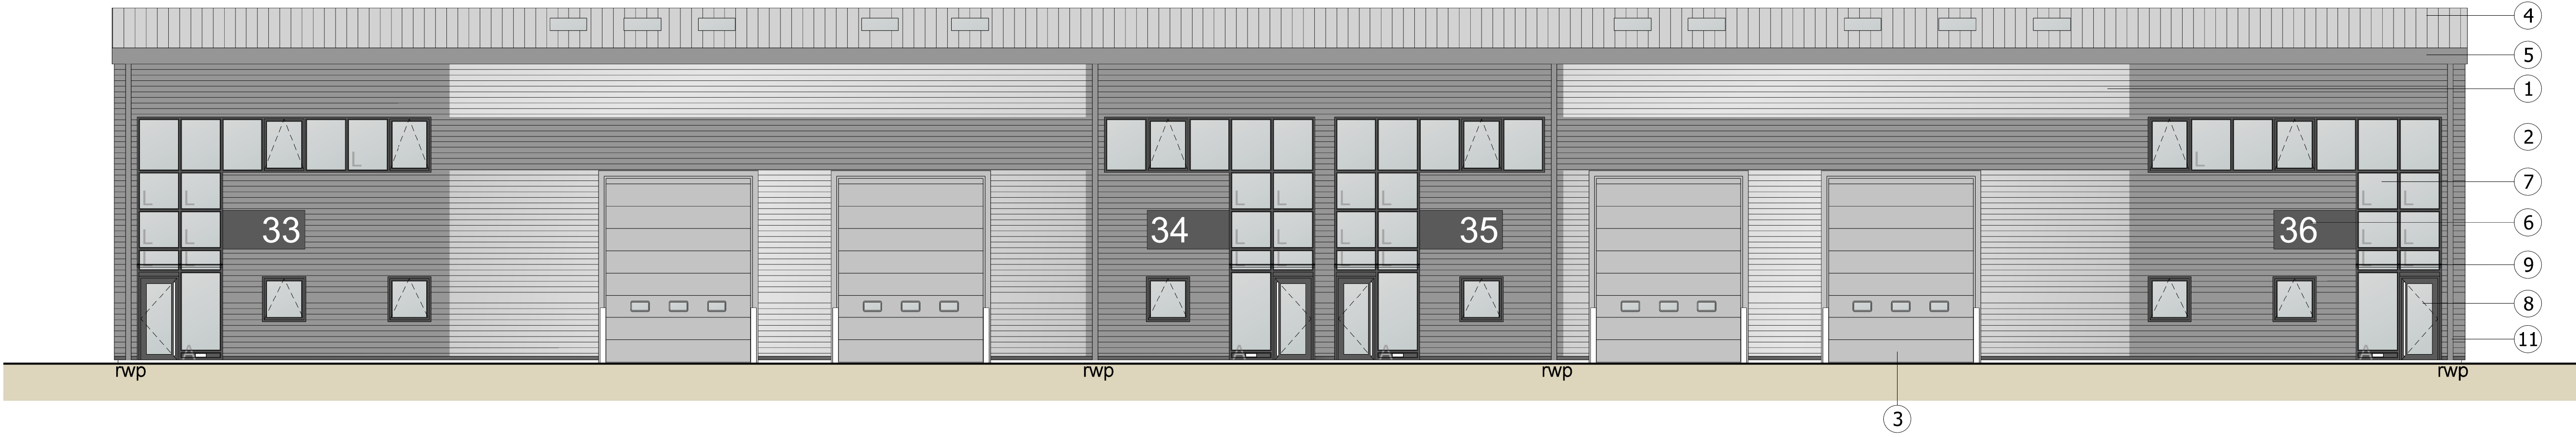


01 EAST ELEVATION
1:100

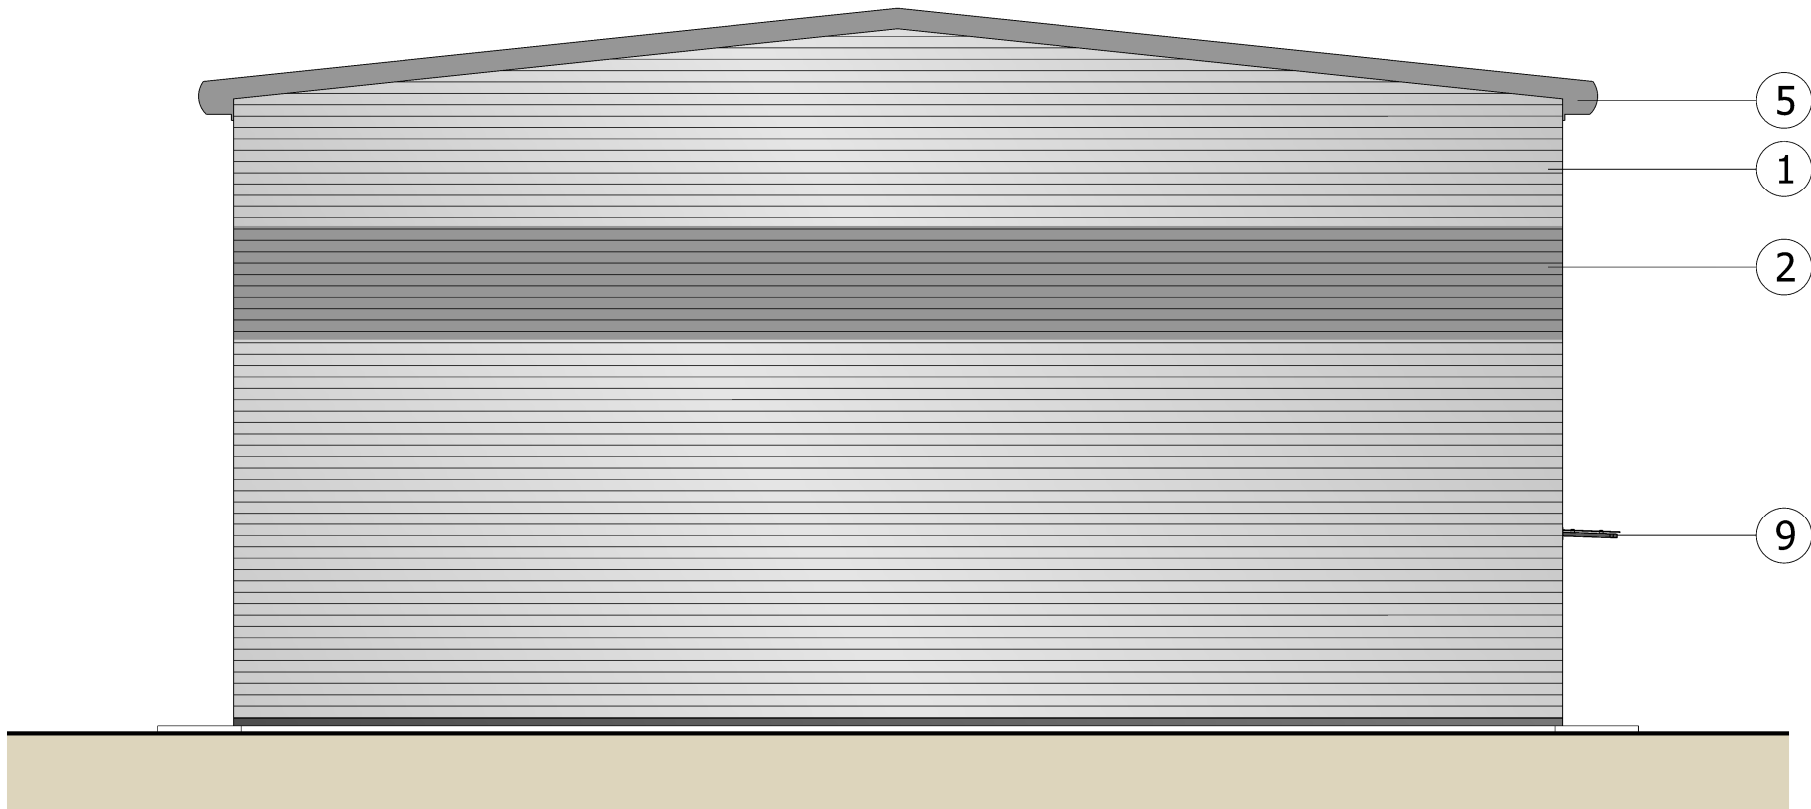

02 SOUTH ELEVATION
1:100

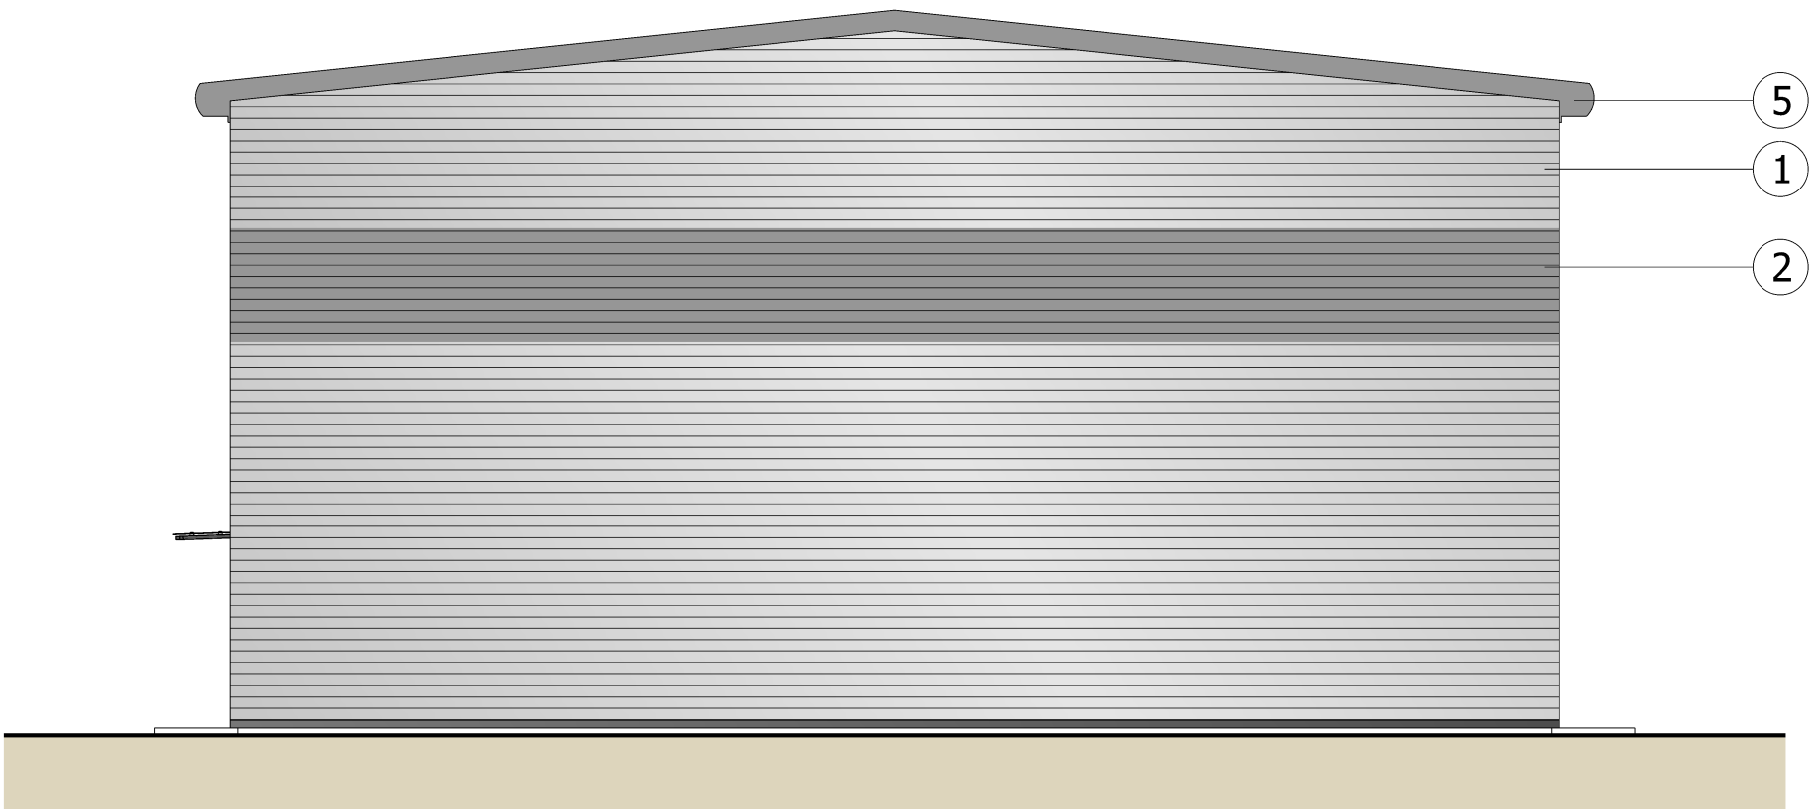

03 NORTH ELEVATION
1:100

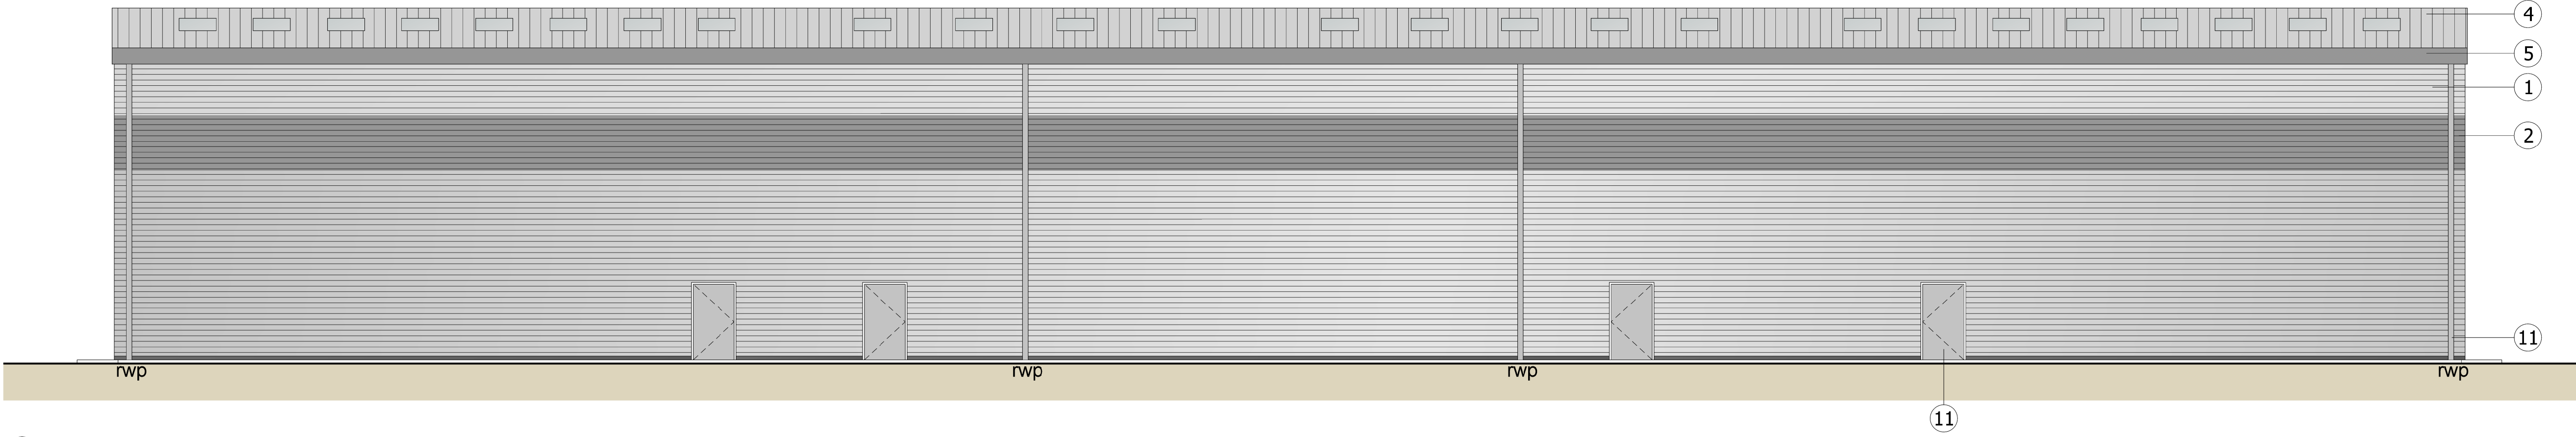

04 WEST ELEVATION
1:100

KEY

- ① Horizontally laid sinusoidal profiled wall cladding
Twintherm by CA, Ref: CA Sinu 19
Finish/Colour : Colourcoat Prisma Metallic Silver (RAL 9006)
- ② Horizontally laid sinusoidal profiled wall cladding
Twintherm by CA
Finish/Colour: Colourcoat Prisma Grey Aluminium (RAL 9007)
- ③ Sectional overhead vehicle doors
Finish/Colour: Colourcoat Silver Metallic (RAL 9006)
- ④ Trapezoidal roof panel
Twintherm by CA, Ref: CA32 (1000R 0.7mm thick)
Finish/Colour: HPS200 Albatross
- ⑤ Concealed gutter: 0.7mm secret fixed steel fascia & soffit
Finish/Colour: Colourcoat Prisma Grey Aluminium (RAL 9007)
- ⑥ 0.7mm steel signage panel
Finish/Colour: Polyester powder coat - Anthracite (RAL 7016)
- ⑦ Aluminium curtain walling
Senior SF52 system, min u-value: 1.58 WM²/K average
Finish/Colour: Polyester powder coat - Anthracite (RAL 7016)
- ⑧ Glazed entrance door with full height pull bar
Finish/Colour: to match curtain walling
- ⑨ Glazed canopy
- ⑩ Factory finished painted metal personel door
Finish/Colour: Colourcoat Silver Metallic (RAL 9006)
- ⑪ Rainwater pipe
Finish/Colour: to match cladding behind
- L Look-a-like panels - obscured glass
- A Insulated aluminum spandrel panels

Rev	Description	Chk	Date
1	Peer House 8 -14 Verulam Street London WC1X 8LZ		
2	tel +44(0)20 7400 2120		
3	enquiries@cornisharchitects.com www.cornisharchitects.com		



Project Title.
**LINESIDE
LITTLEHAMPTON**

Drawing Title.
ELEVATIONS

Drawing Status.
TOWN PLANNING

0	1	metres	8
Drawn By:	Scale:	Date:	Chk'd By:
R P	1:100 @ A1	06/08/2019	S M

Drawing No.	Rev.
19005 - TP - 004	-