



Subject to Statutory Approvals.

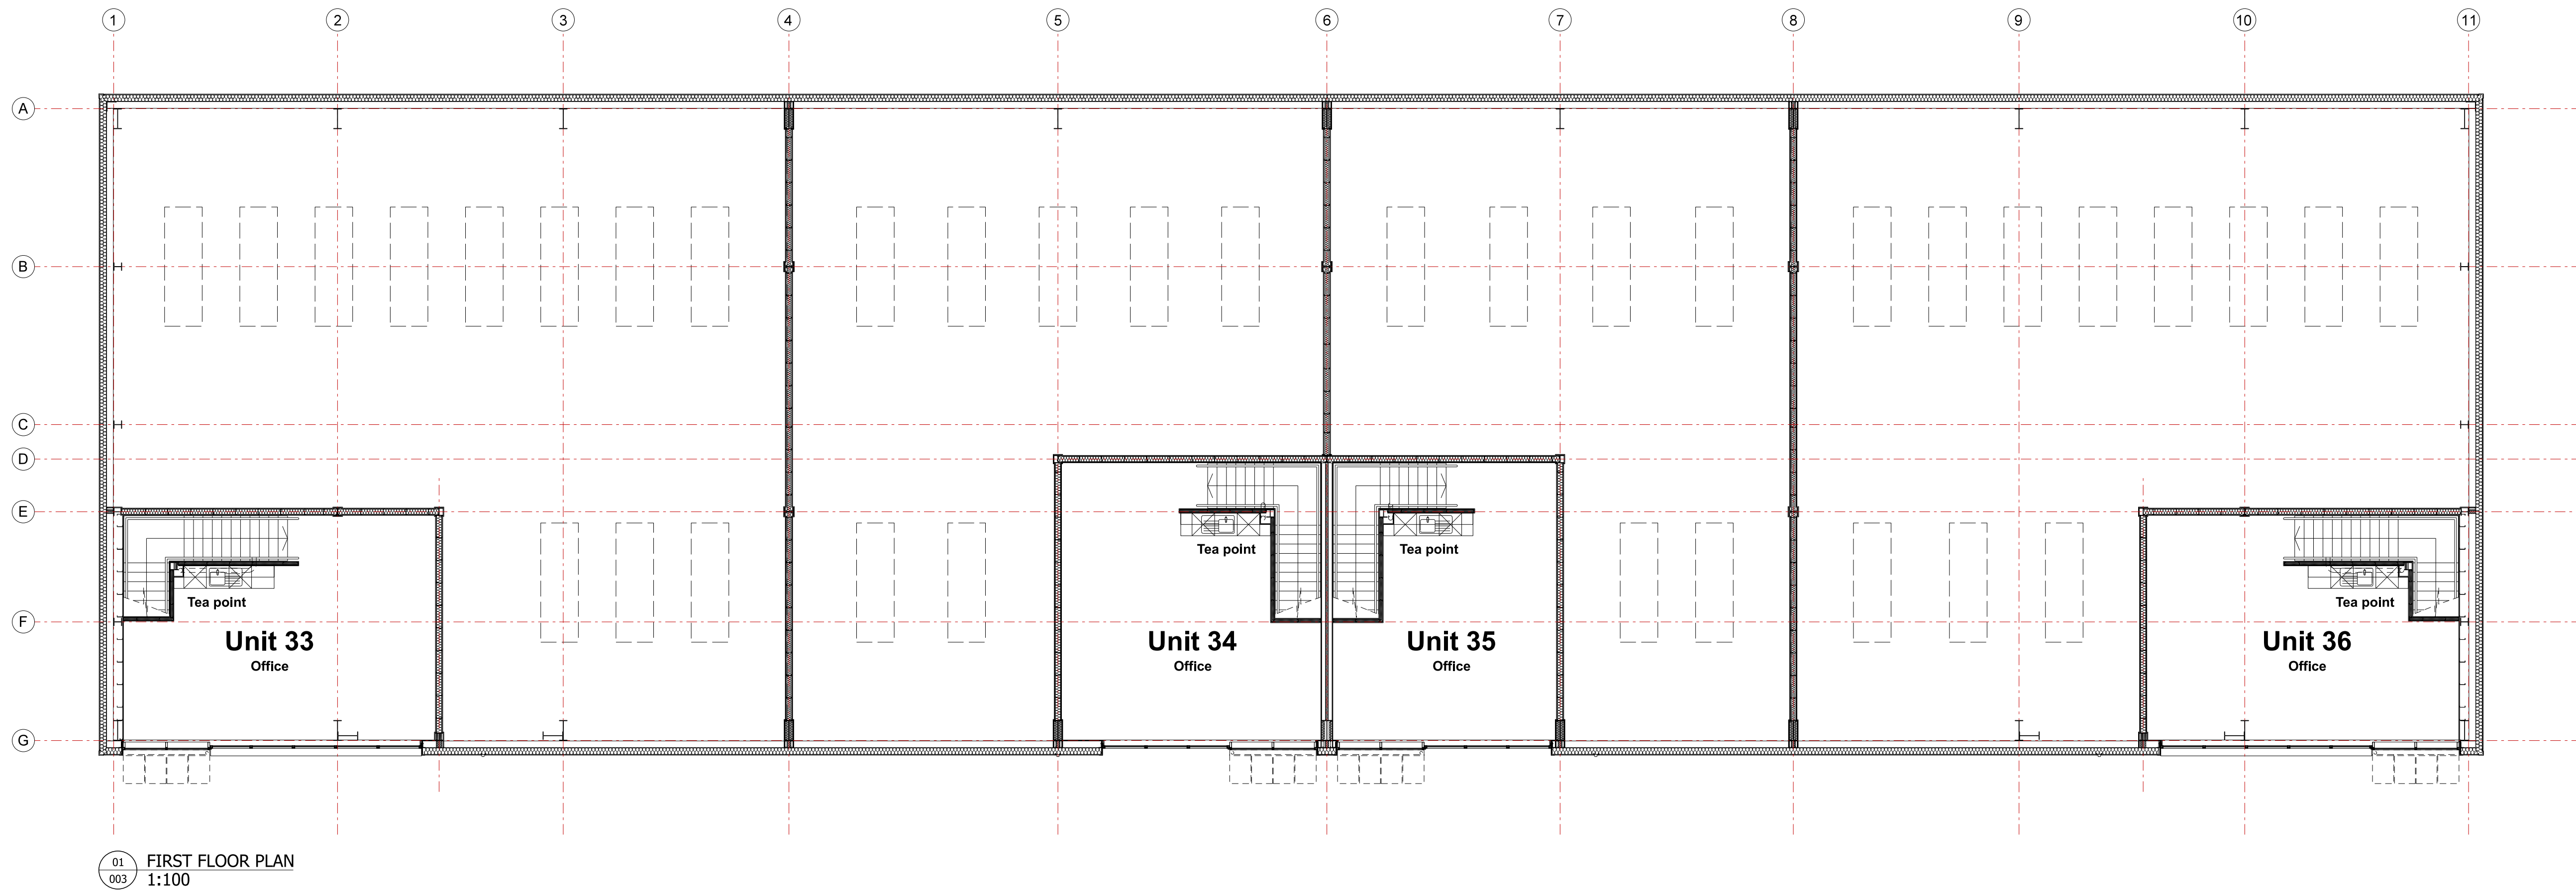

01 FIRST FLOOR PLAN
1:100

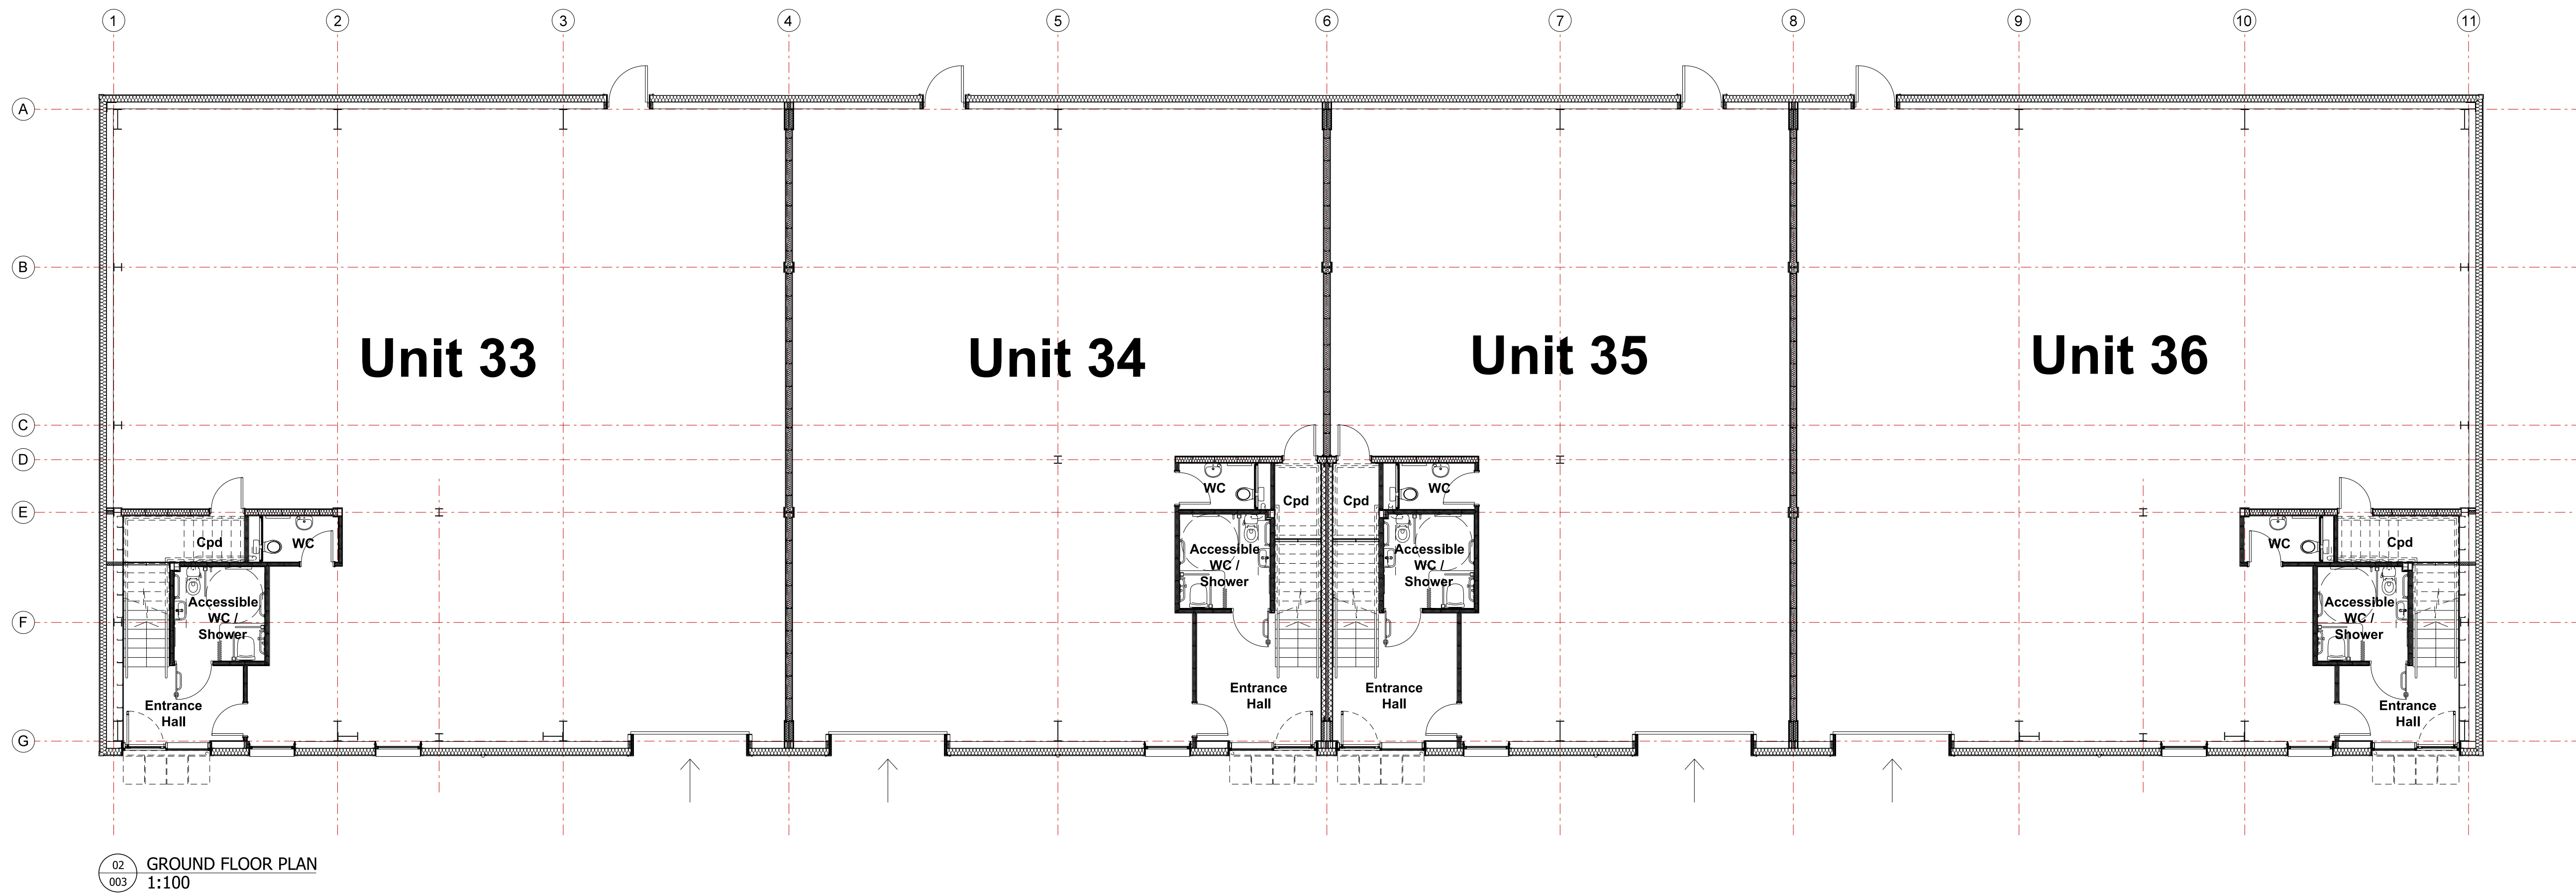

02 GROUND FLOOR PLAN
1:100

Rev	Description	Chk	Date
	Peer House 8 -14 Verulam Street London WC1X 8LZ tel +44(0)20 7400 2120 enquiries@cornisharchitects.com www.cornisharchitects.com		

cornisharchitects

RIBA Chartered Practice

Project Title: **LINESIDE LITTLEHAMPTON**

Drawing Title: **FLOOR PLANS**

Drawing Status: **TOWN PLANNING**

0 1 metres 8

Drawn By: R P Scale: 1:100 @ A1 Date: 06/08/2019 Chk'd By: S M

Drawing No: **19005 - TP - 003** Rev: -

Copyright of Cornish Architects ©