


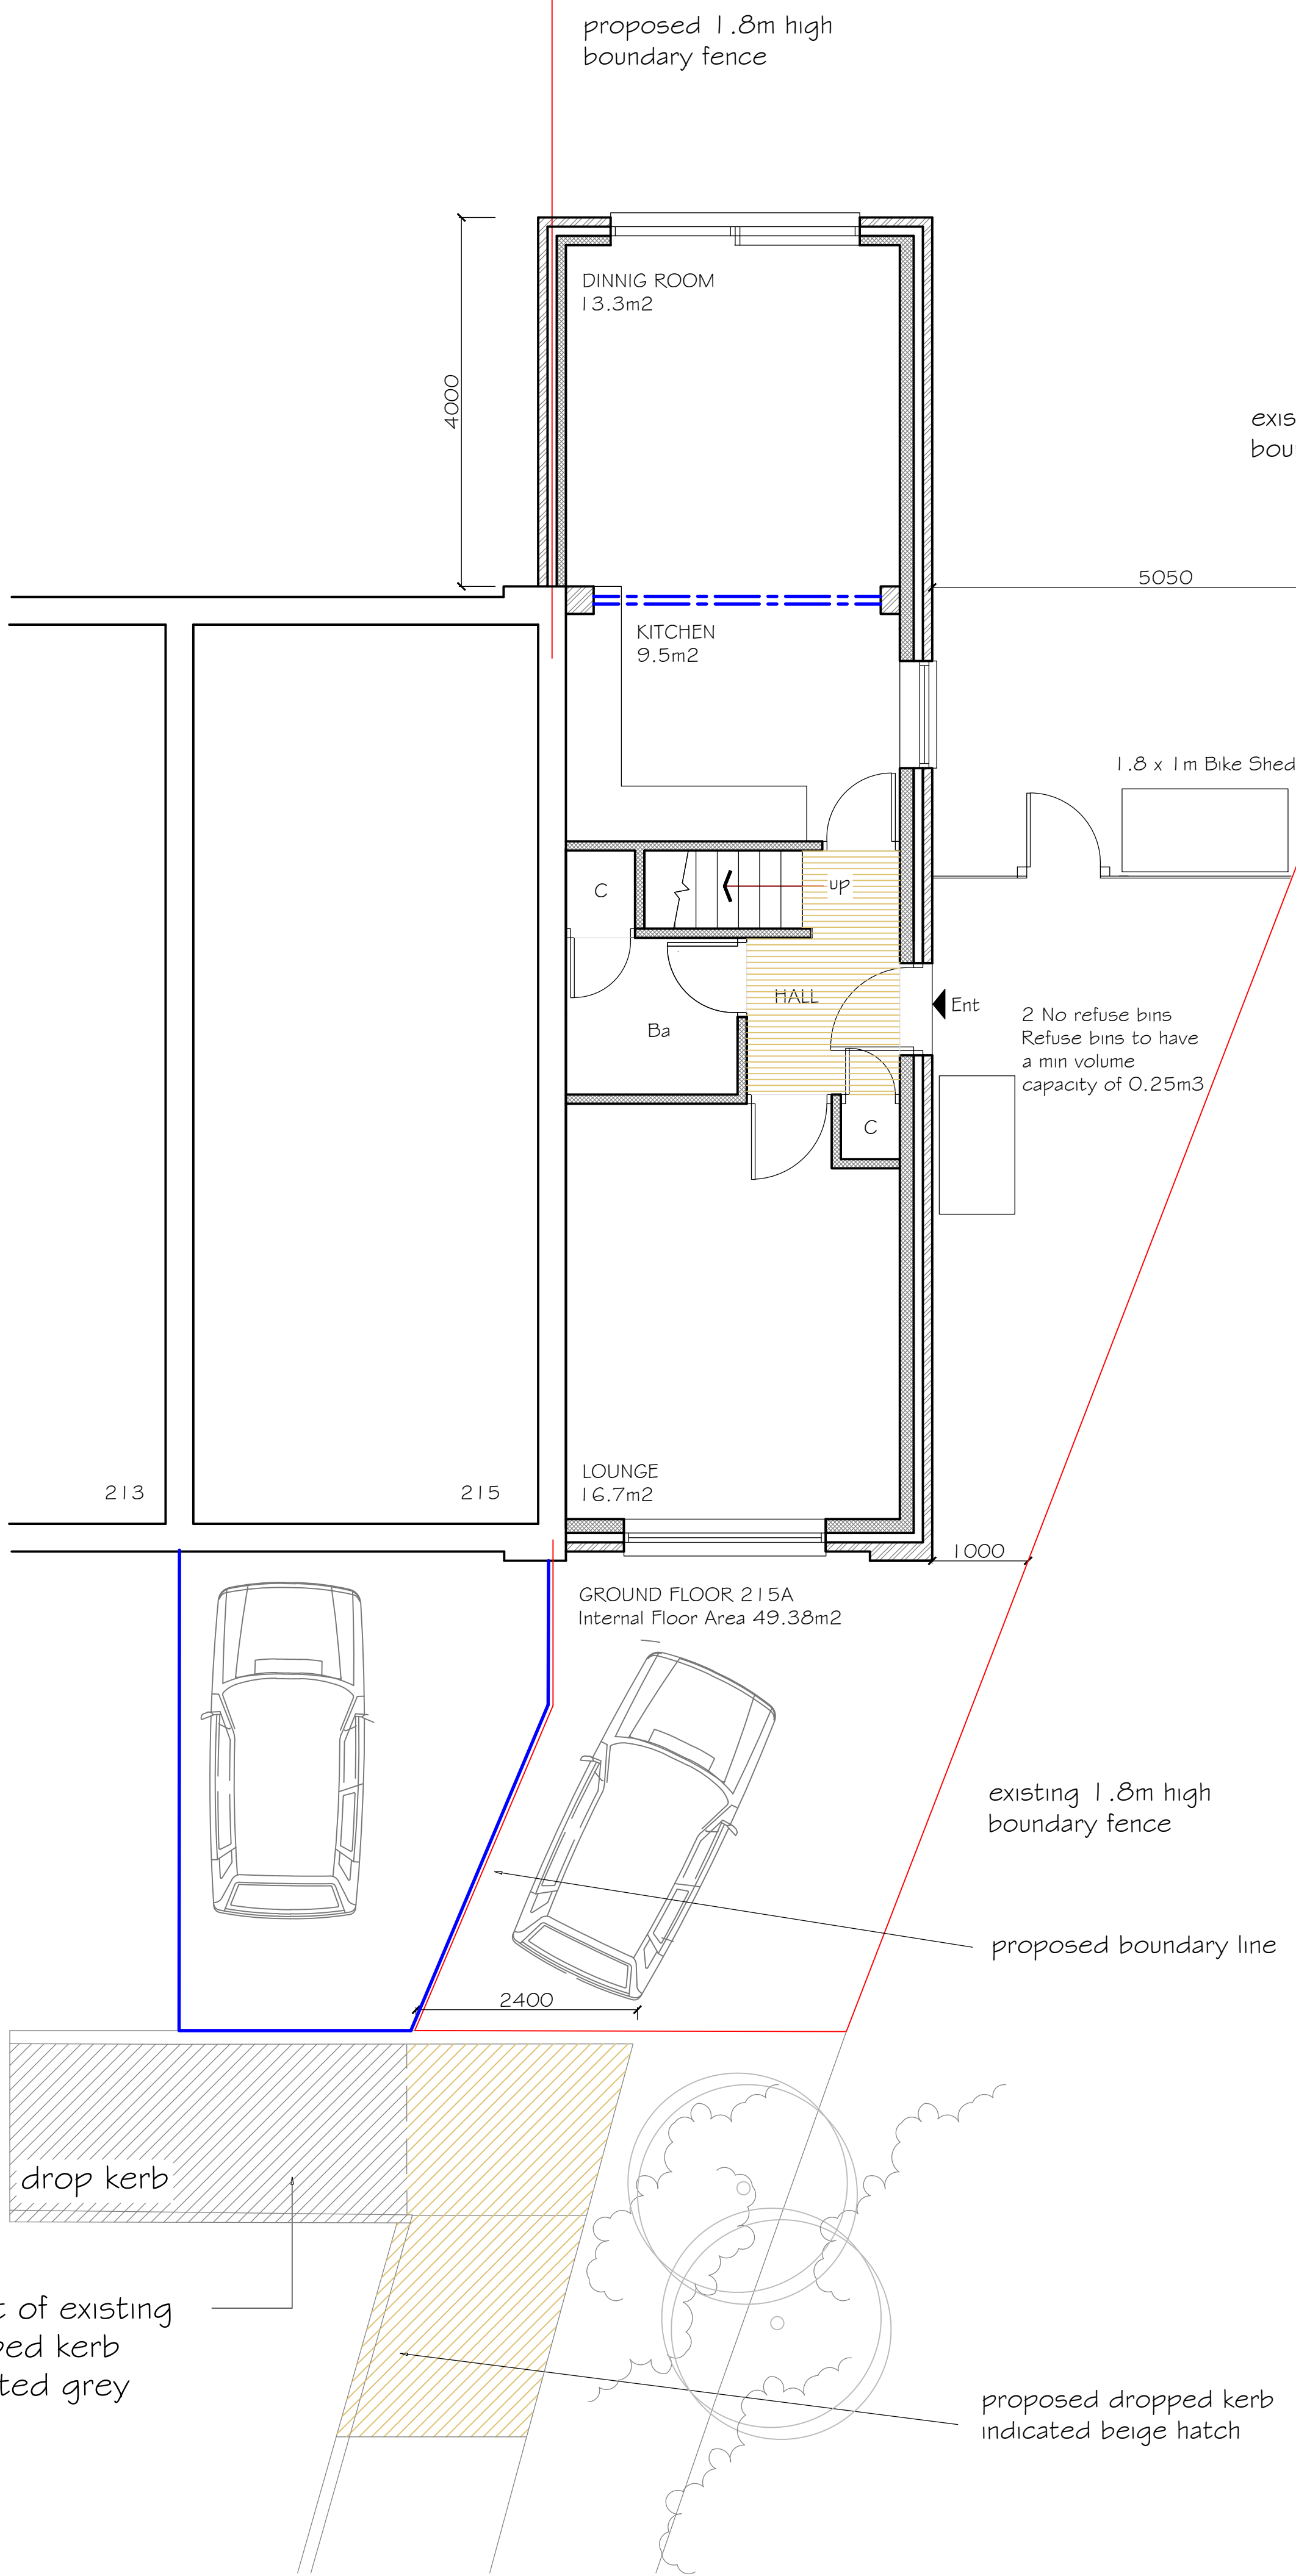


General Notes
Proposed facing brick - to match existing dwellings

Proposed Vertical Tiles - to match existing dwellings


Proposed windows and doors Upvc colour white.

Proposed plastic /timber cladding - to match existing dwellings

Total Floor Area of 215A Timberleys 108.24m²

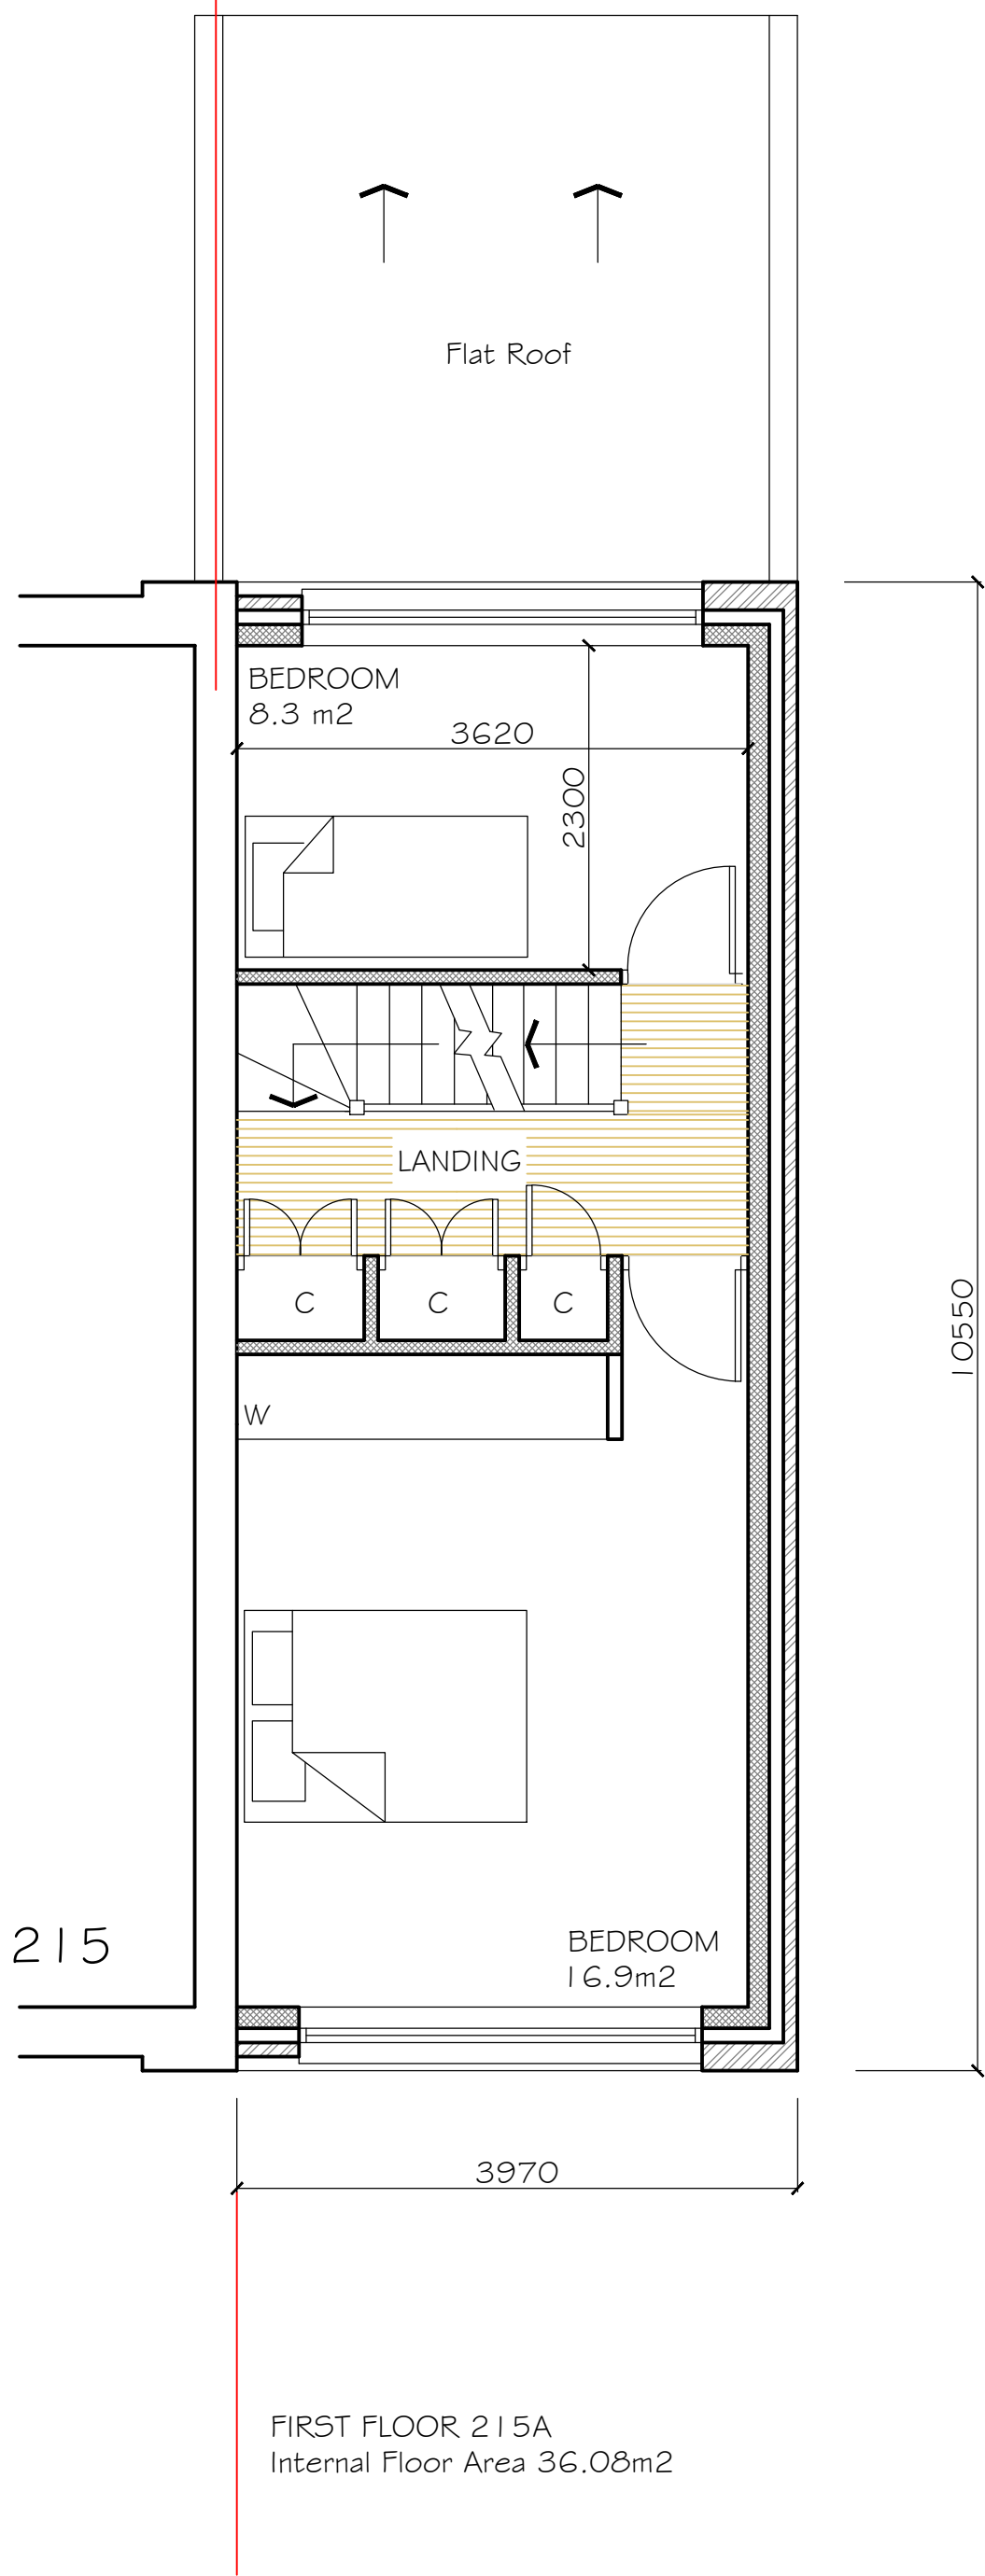


NOTES & AMENDMENTS

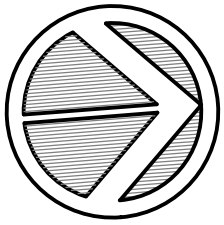

1. Subject to site survey.
2. This drawing should not be scaled, work only to annotated dimensions.
3. All dimensions are to be checked on site and any discrepancies reported to the Architect before work proceeds.
4. This drawing is to be read in conjunction with the following drawings:-
5. The copyright of this drawing is retained by COLLINS CADDY POPE PARTNERSHIP. This drawing may not be copied or passed to a third party without our written permission and must be returned upon request.
6. Client & Contractor to ensure to ensure compliance with C.D.M. and Health and Safety Regulations.
7. All works to comply with current Codes of Practise and B.S.I.

J		
I		
H	JUNE 2021	Single Storey Rear Extension Added, Internal Rooms Altered
G	Jan 2021	Kitchen window size increased to match elevations
F	Jan 2021	Rear DimensionTo Boundary Added, window size amended
E	OCT 2020	Drawing Updated , Hatching Added
D	SEPT 2020	Layout Updated , Overall Dimension Added
C	SEPT 2020	Drawing Updated
B	JULY 2020	Dimension revised
A	JULY 2020	Proposed Crossover Added
	DATE	AMENDMENT

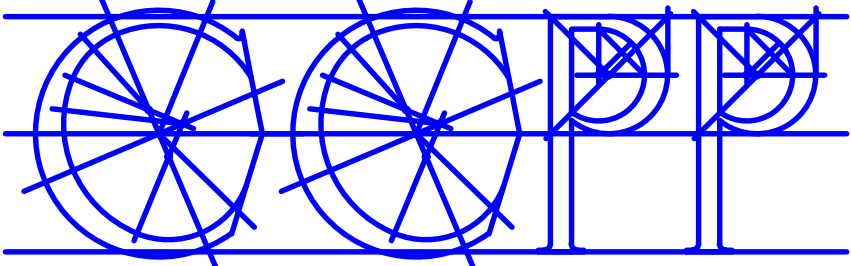

COLLINS CADDY POPE PARTNERSHIP

ARCHITECTUAL DESIGNS, PLANNING CONSULTANTS,
SURVEYORS & CONTRACT ADMINISTRATORS.
263 OSWALD, COURTWOOD LANE, FORESTDALE, CROYDON, CRO 9HJ
TEL : 020 8651 2979 E-mail info@collinscaddylope.co.uk

Contract

**215 TIMBERLEYS
LITTLEHAMPTON
WEST SUSSEX
BN17 6QD**

Client

**LLOYD LINDSEY LTD
13 WESTBOURNE AVENUE
WORTHING
BN14 8DE**

Title

**PROPOSED GROUND FLOOR AND
FIRST FLOOR PLAN TO NO 215A
TIMBERLEYS**

Scale	1:50 at A1	Drw. No.	"© C.C.P.P."	A	B	C	D
Date	JULY 2020			E	F	G	H
Drawn by	SP						
CAD_ref							

1902 - 09