




NOTES & AMENDMENTS

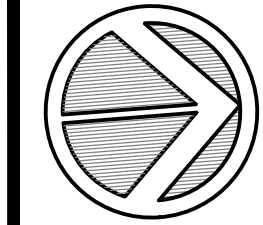


1. Subject to site survey.
2. This drawing should not be scaled, work only to annotated dimensions.
3. All dimensions are to be checked on site and any discrepancies reported to the Architect before work proceeds.
4. This drawing is to be read in conjunction with the following drawings:-
5. The copyright of this drawing is retained by COLLINS CADDY POPE PARTNERSHIP. This drawing may not be copied or passed to a third party without our written permission and must be returned upon request.
6. Client & Contractor to ensure to ensure compliance with C.D.M. and Health and Safety Regulations.
7. All works to comply with current Codes of Practise and B.S.I.

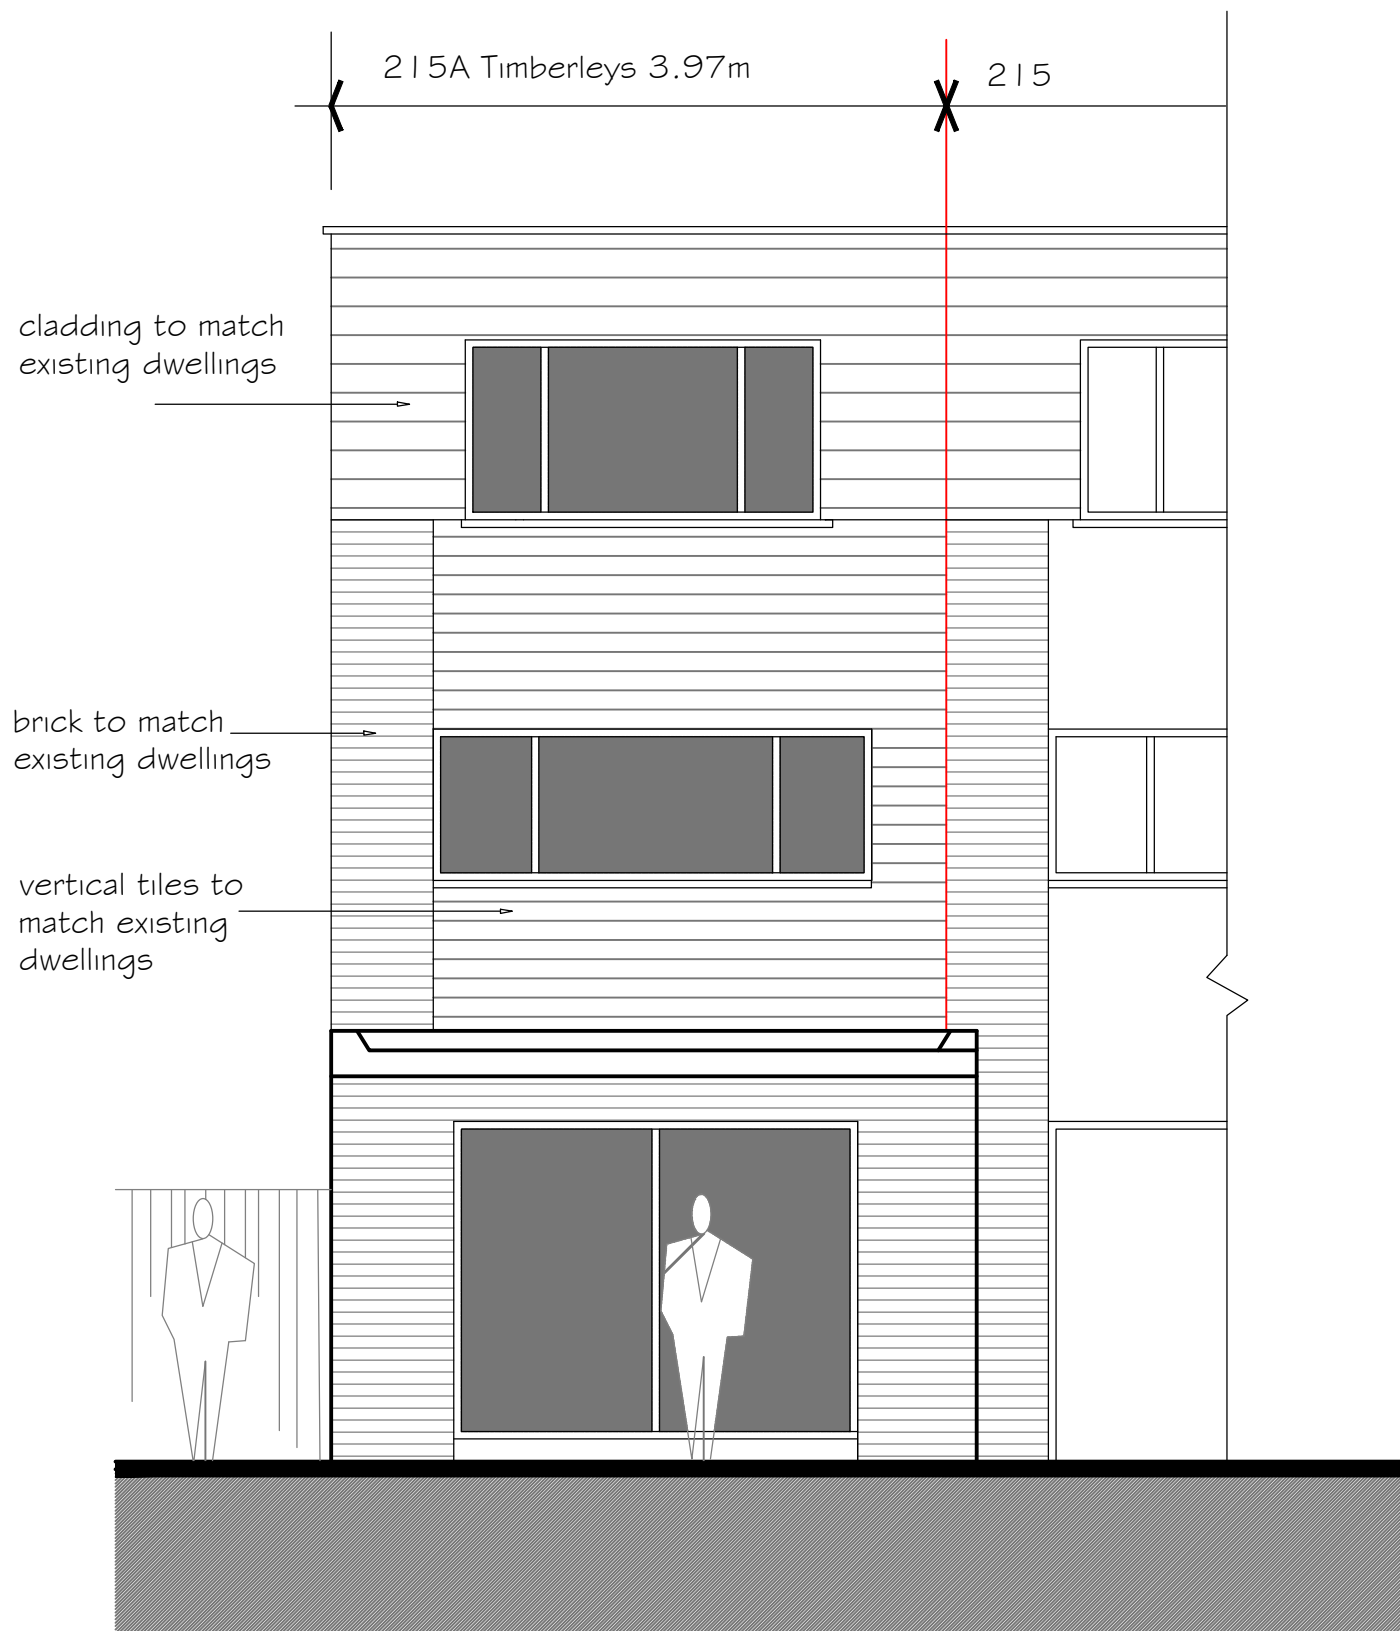

REAR ELEVATION

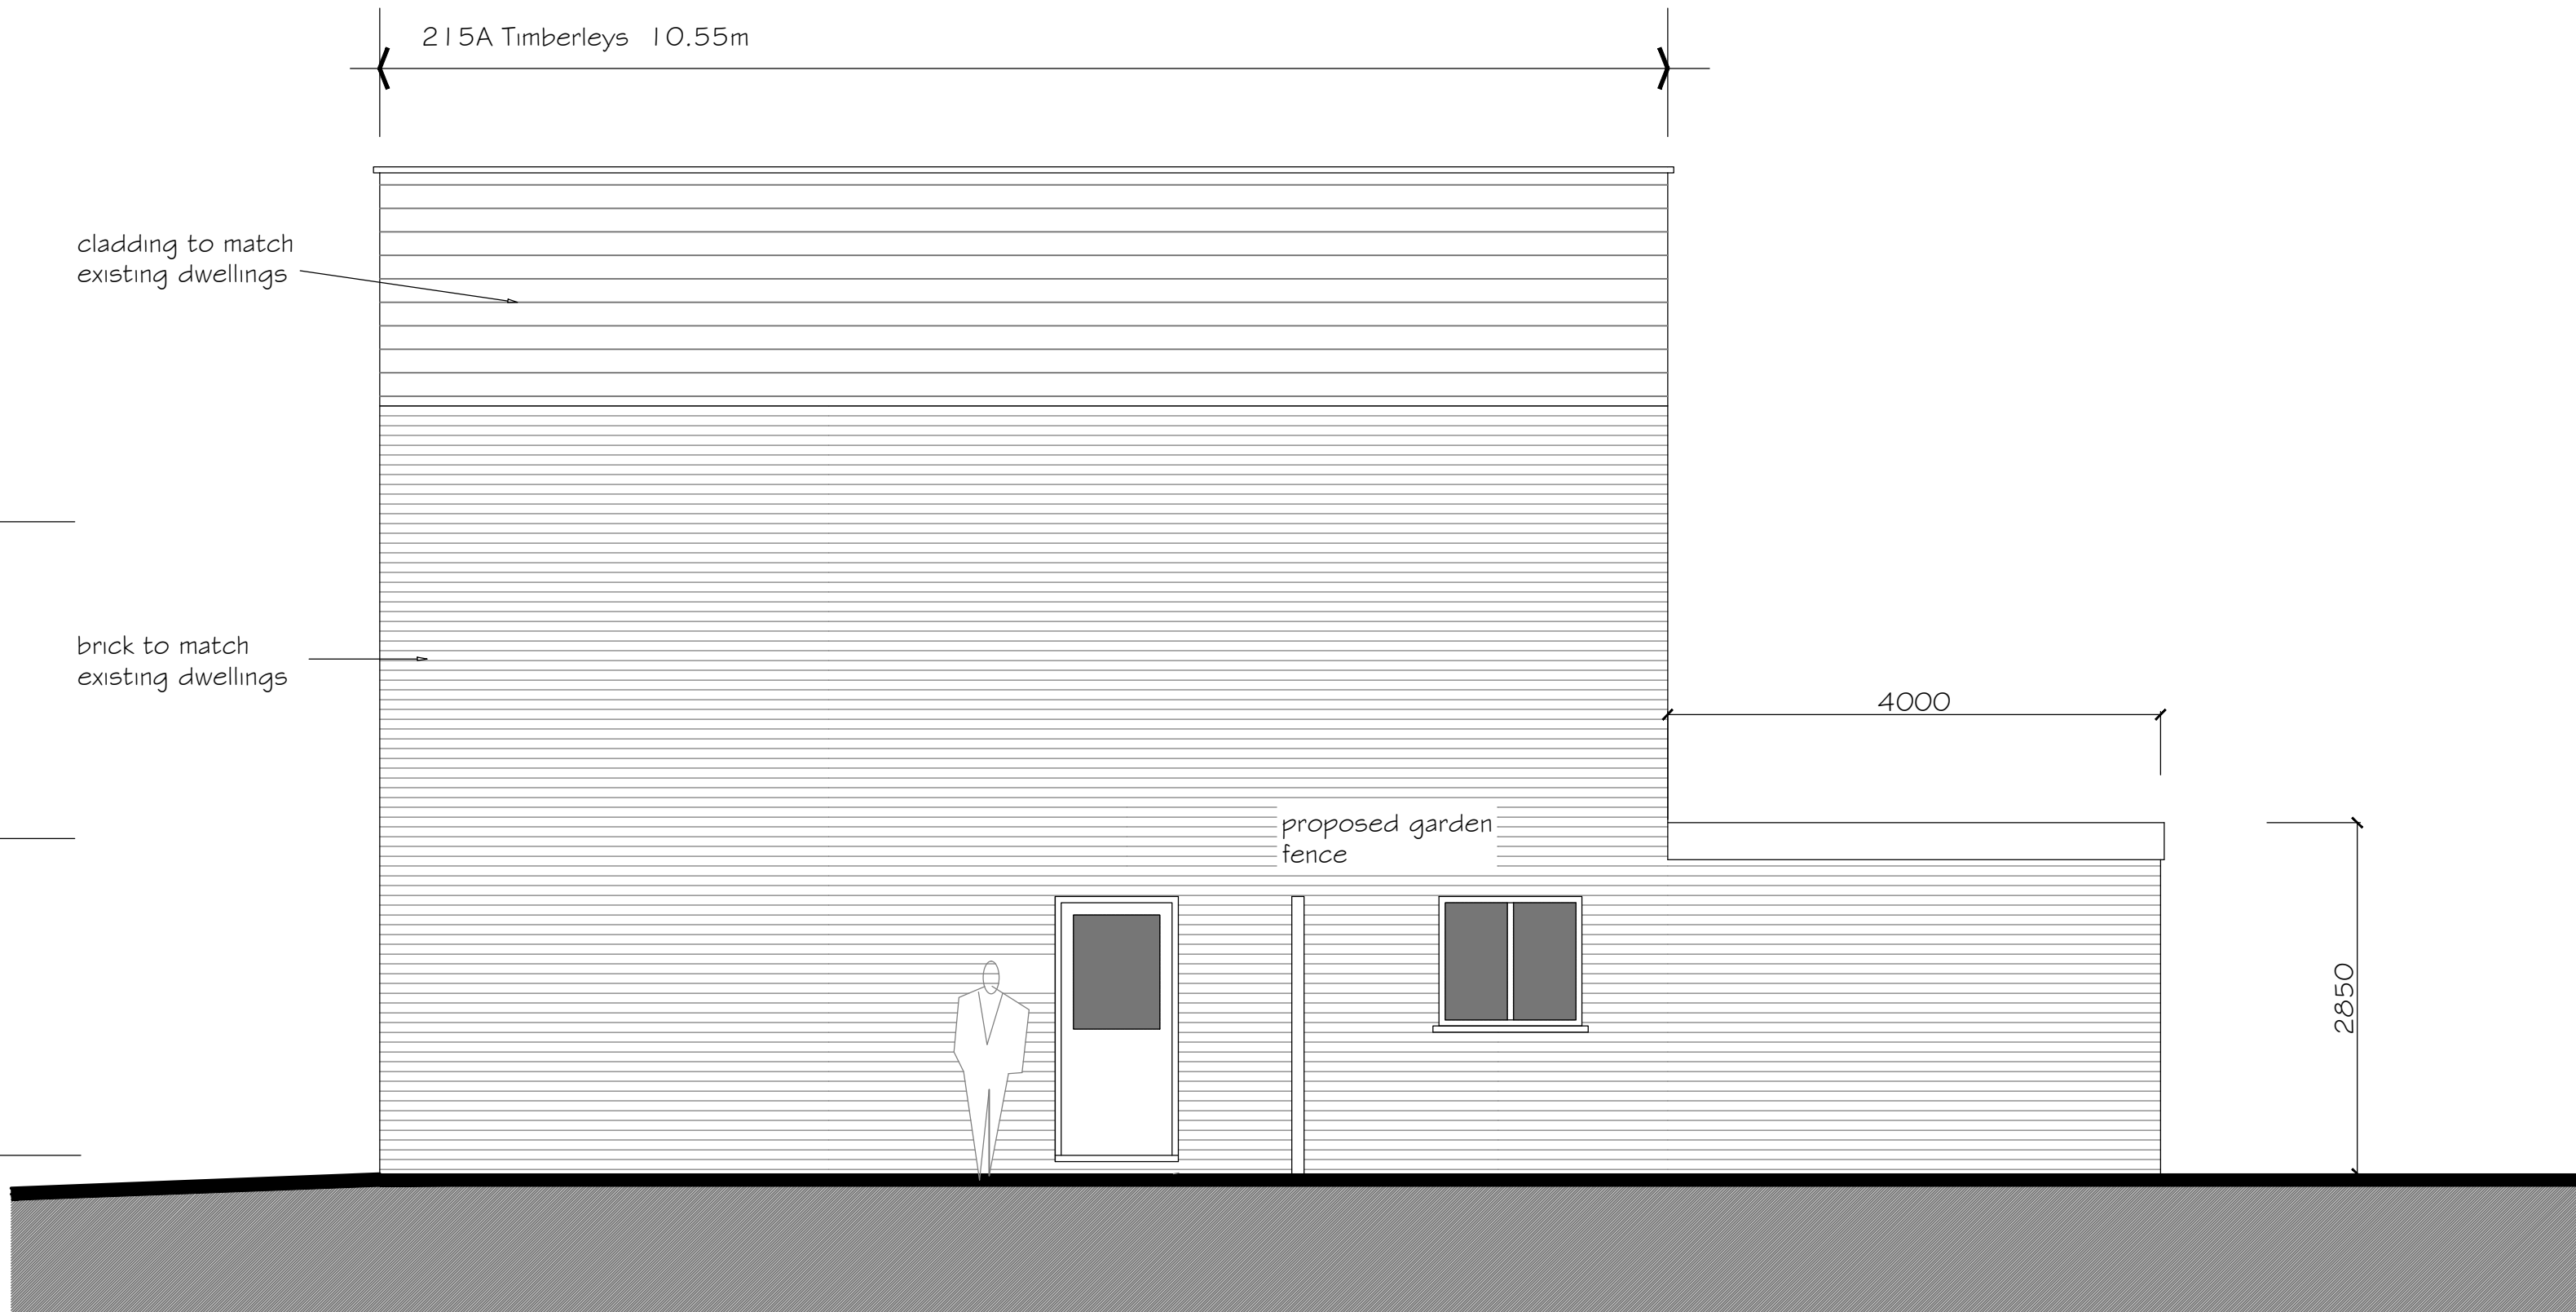

SIDE ELEVATION

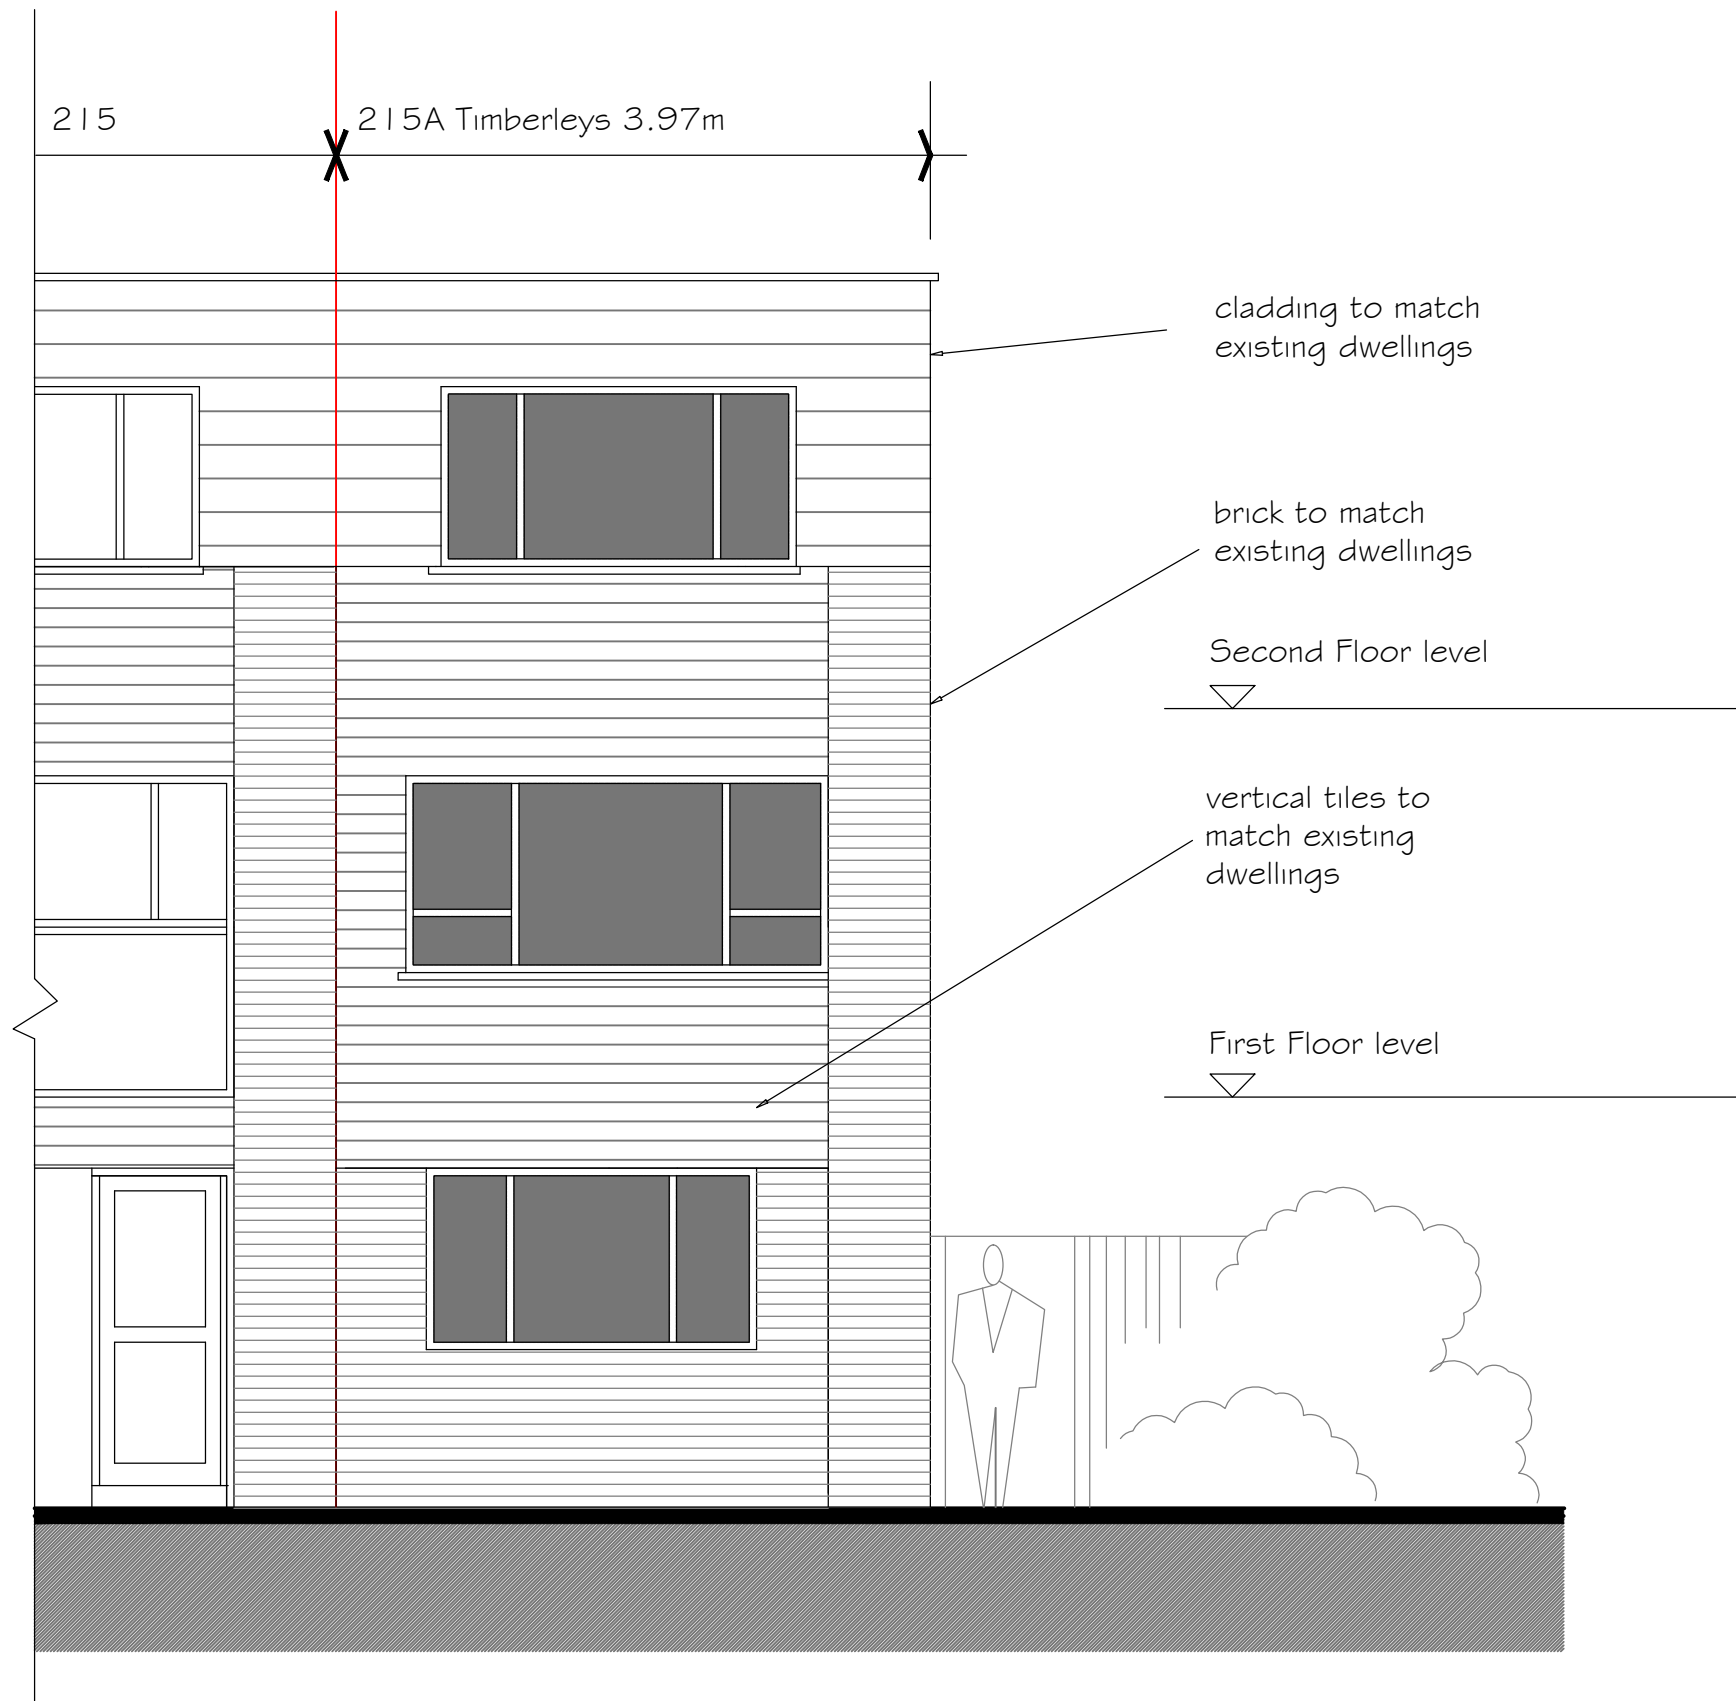

FRONT ELEVATION


General Notes
Proposed facing brick - to match existing dwellings

Proposed Vertical Tiles - to match existing dwellings

Proposed windows and doors Upvc colour white.

Proposed plastic /timber cladding - to match existing dwellings

J		
I		
H		
G		
F		
E	JUNE 2021	Ground Floor Extension Added , Entrance Door Moved
D	JAN 2021	Windows size amended to match floor plans
C	OCT 2020	Drawing Updated
B	SEPT 2020	Drawing Updated
A	JULY 2020	Rear Single Story Height Added
	DATE	AMENDMENT

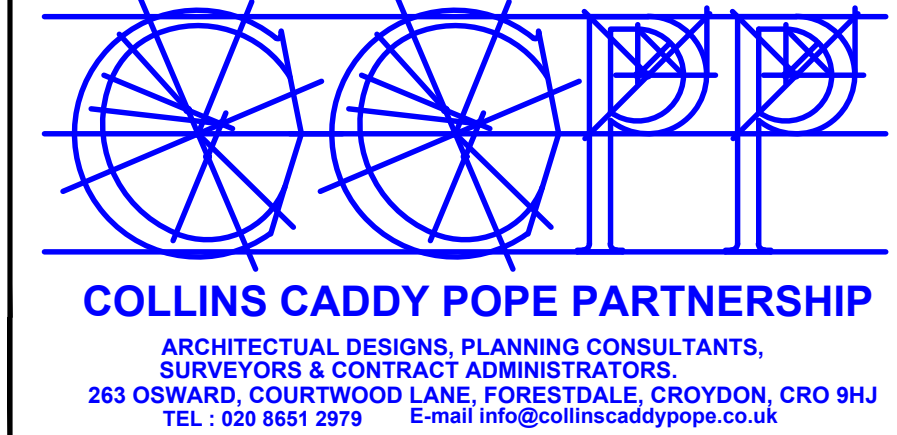

Contract
**215 TIMBERLEYS
LITTLEHAMPTON
WEST SUSSEX
BN17 6QD**

Client
**LLOYD LINDSEY LTD
13 WESTBOURNE AVENUE
WORTHING
BN14 8DE**

Title
**PROPOSED ELEVATIONS
NO 215A TIMBERLEYS
TIMBERLEYS**

Scale	1:50 at A1	Drw. No.	"© C.C.P.P."	A	B	C	D
Date	JULY 2020			E			
Drawn by	SP						
CAD_ref							

1902 - 11