


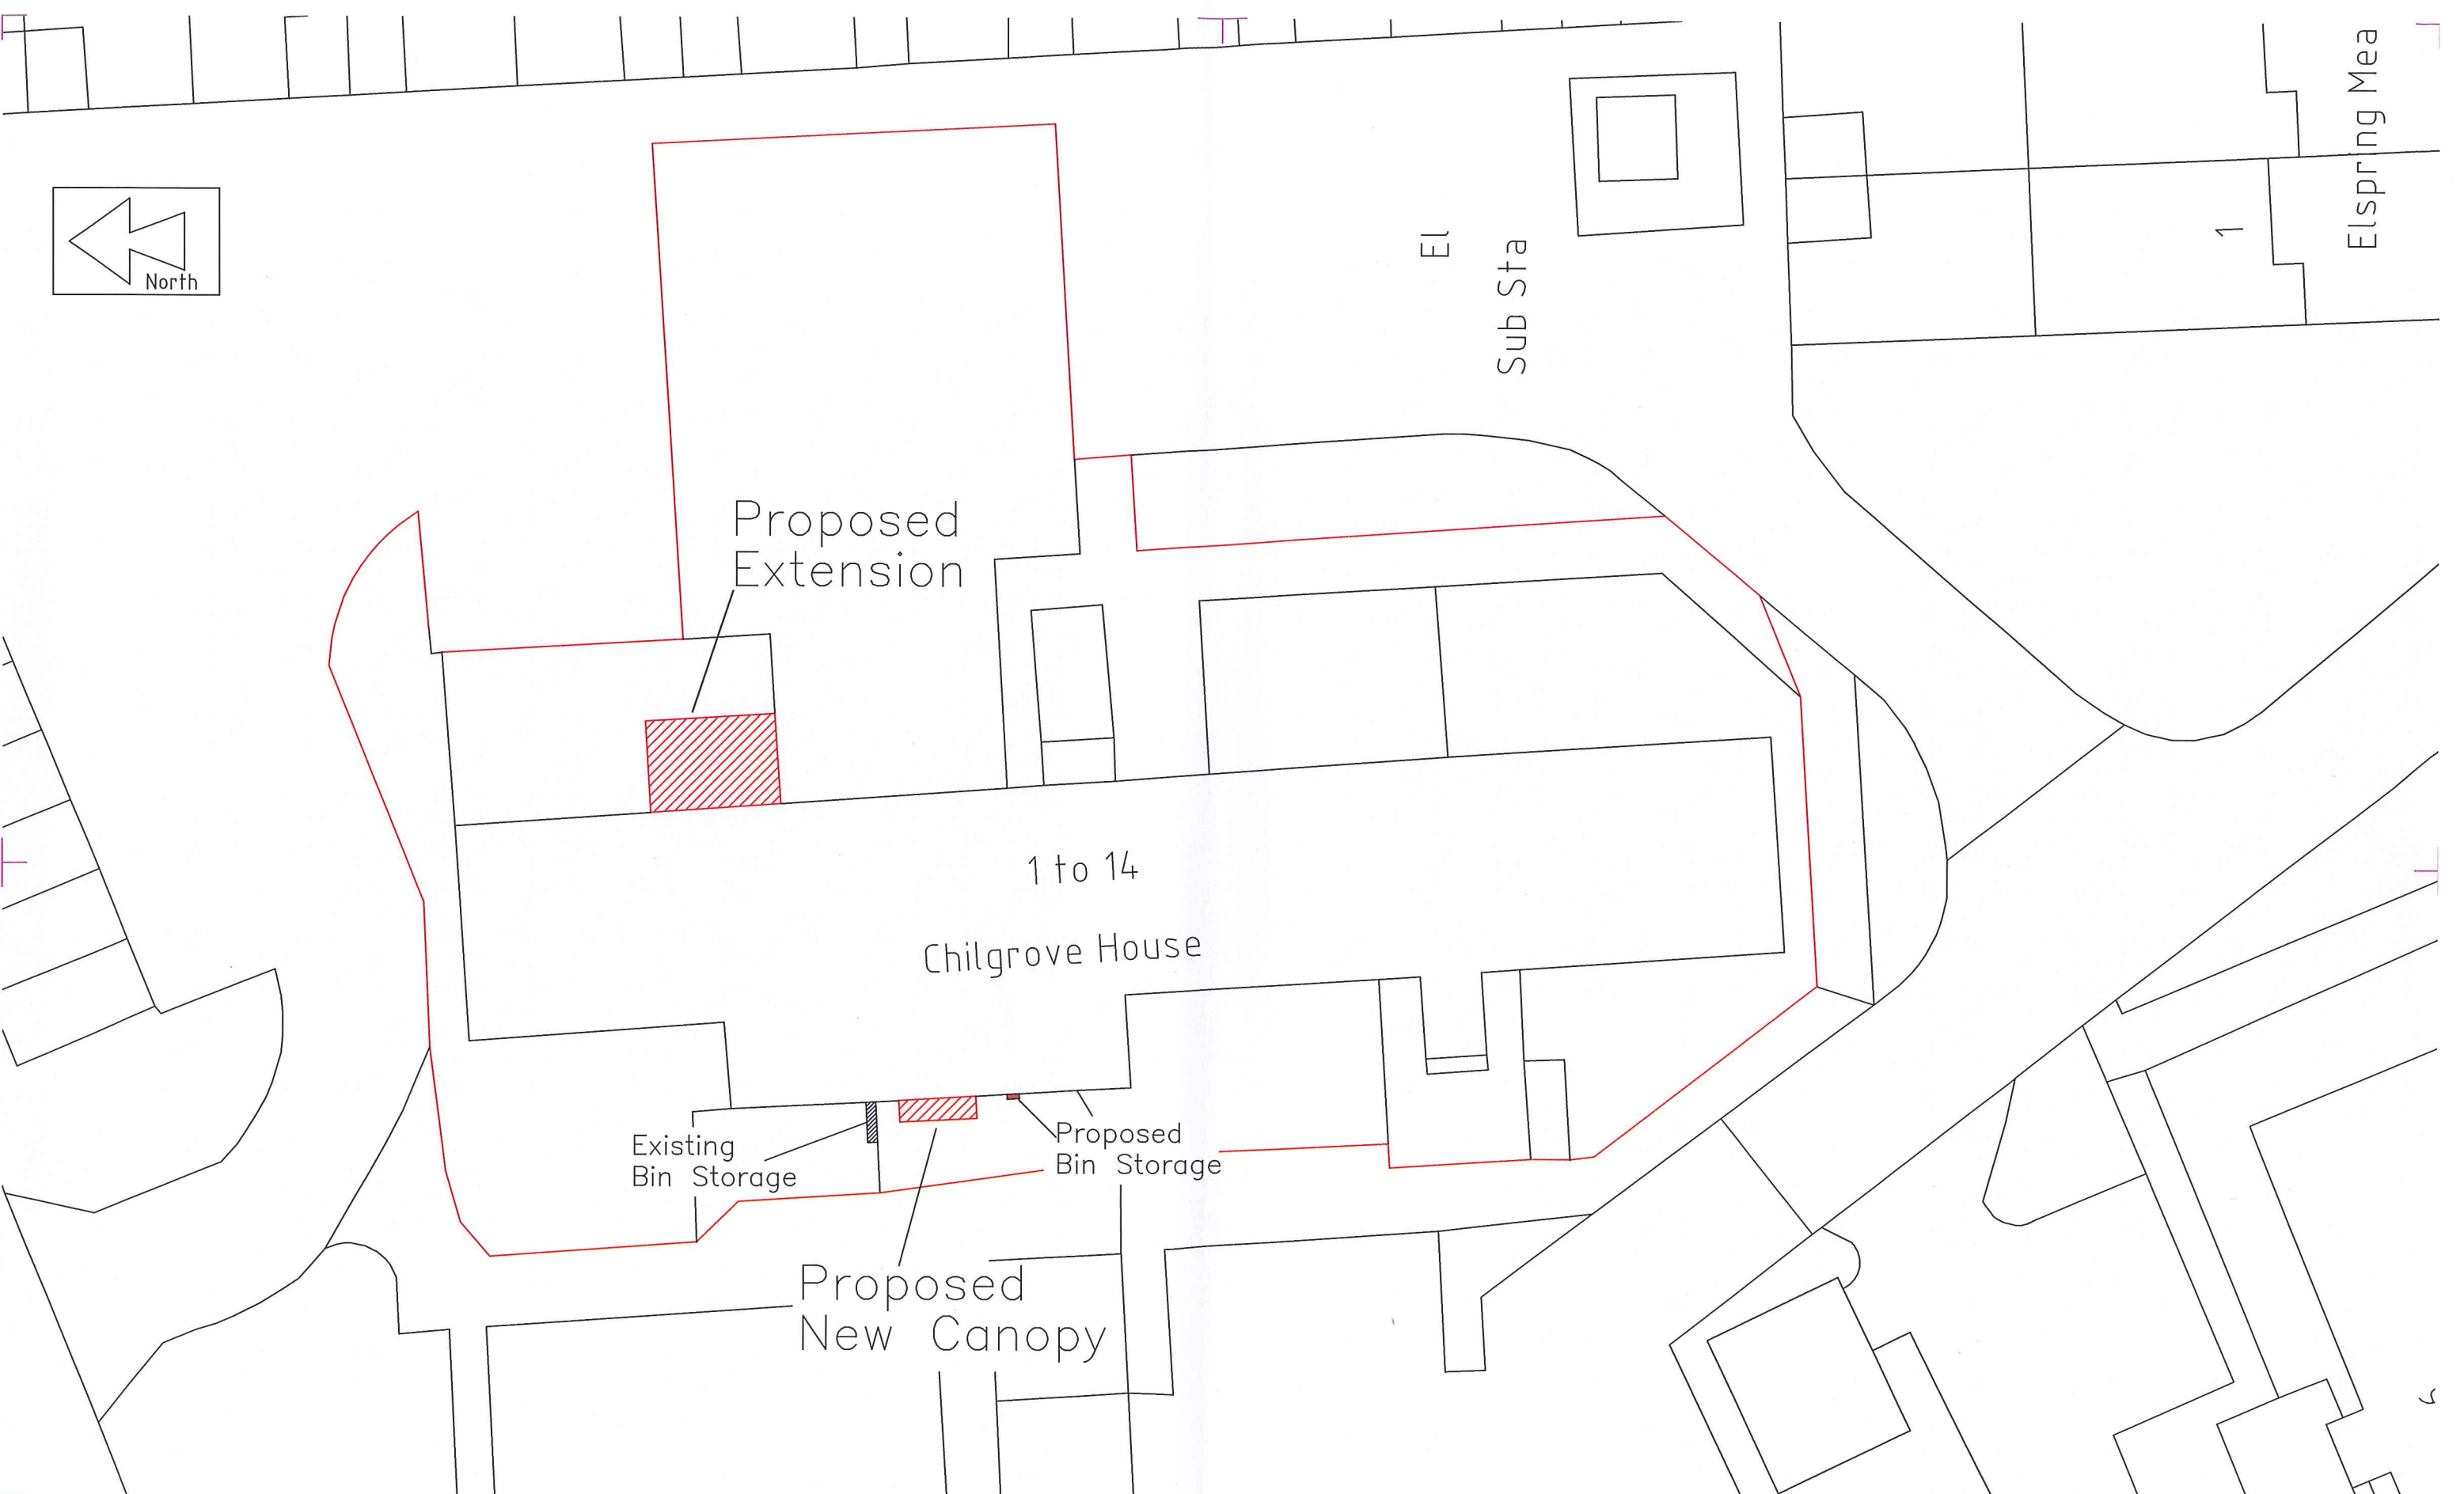

NOTES:

Report all discrepancies, errors and omissions
Do not scale from this drawing.
Verify all dimensions on site before commencing any work or preparing shop drawings.
All materials, components and workmanship are to comply with all the relevant British Standards, Codes of Practice, and appropriate manufacturers recommendations that from time to time shall apply.
For all specialist work, see relevant drawings.

PLANNING

Rev	Date	Description	Name
-	-/-/-		



Pellings LLP 24 Widmore Road Bromley Kent BR1 1RY t 020 8460 9114 f 020 8313 0019 e bromley@pellings.co.uk www.pellings.co.uk		Architecture & Planning ■ Building Surveying ■ Project Management ■ Cost Consultancy ■ CDM Co-ordination	
CLIENT	ARUN DISTRICT COUNCIL	PROJECT	CHILGROVE HOUSE, WICK, LITTLEHAMPTON BN17 7JD
TITLE	OS SITE PLAN	DATE	06.09.17
		SCALE	1:200 @A3
		DRAWN	RSJ
		CHK	
DRAWING NO.		269 009 002	