




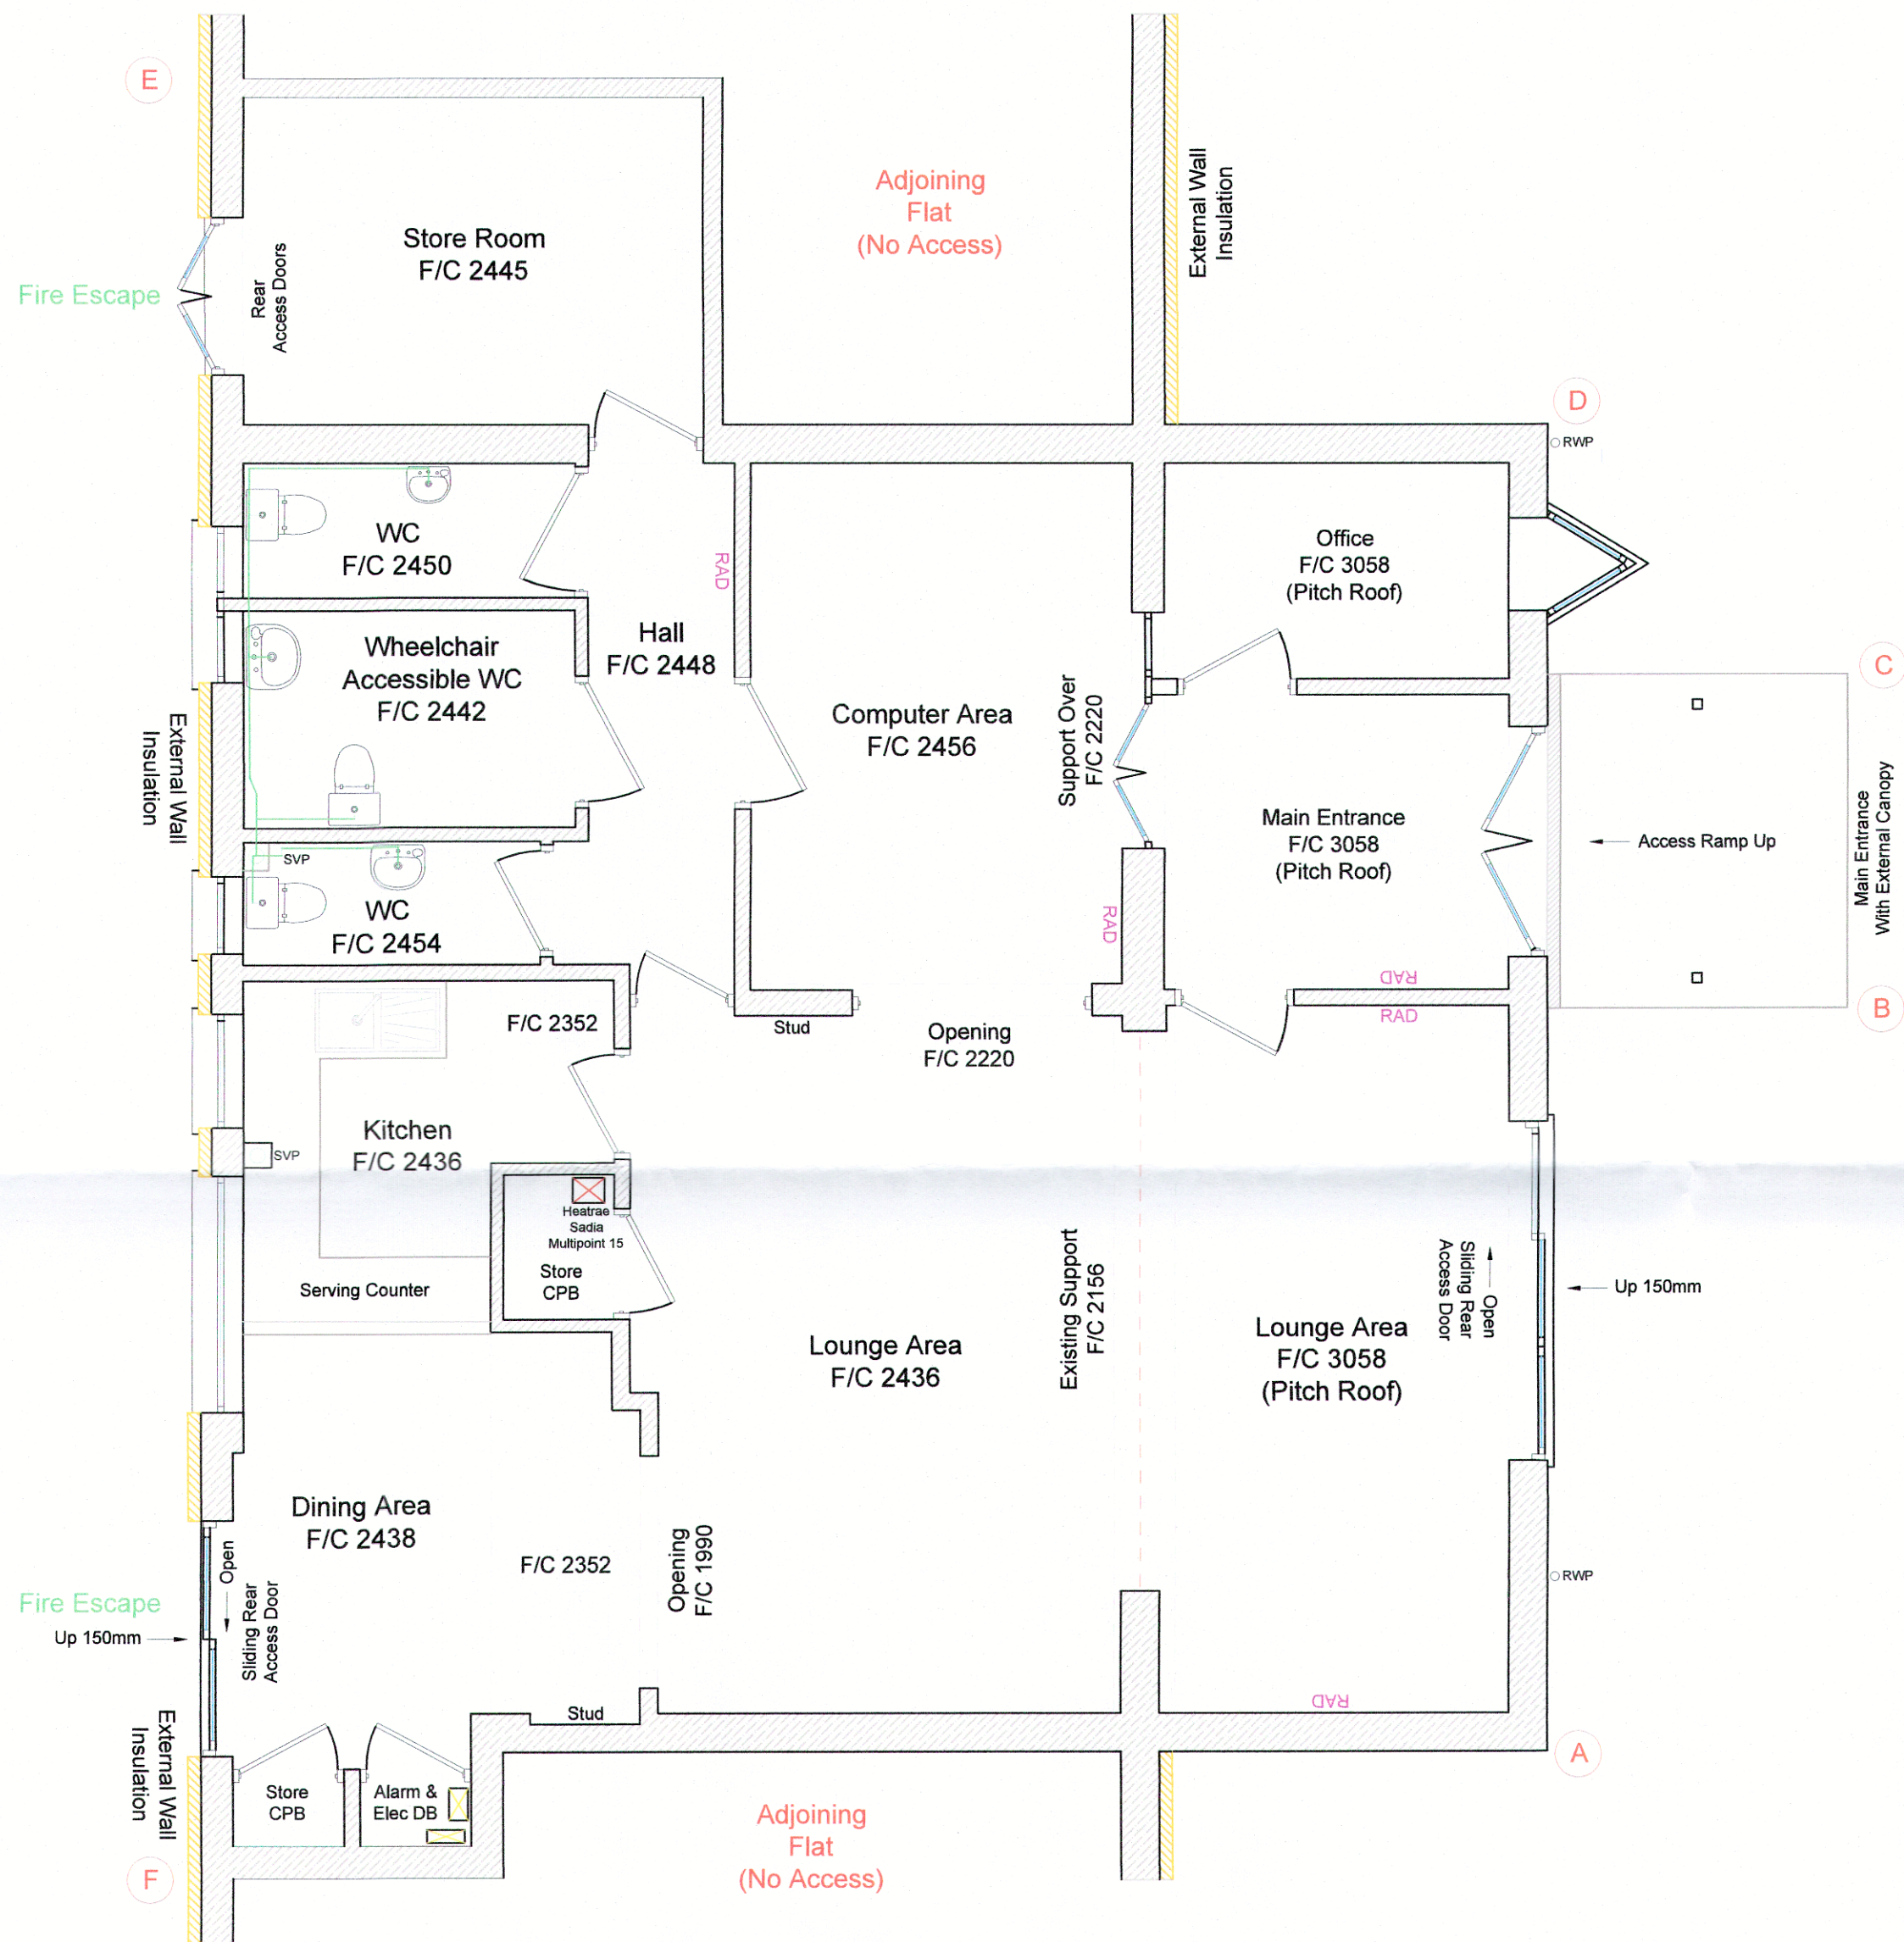


Existing Ground Floor Layout
Community Centre
GIA = 105M2

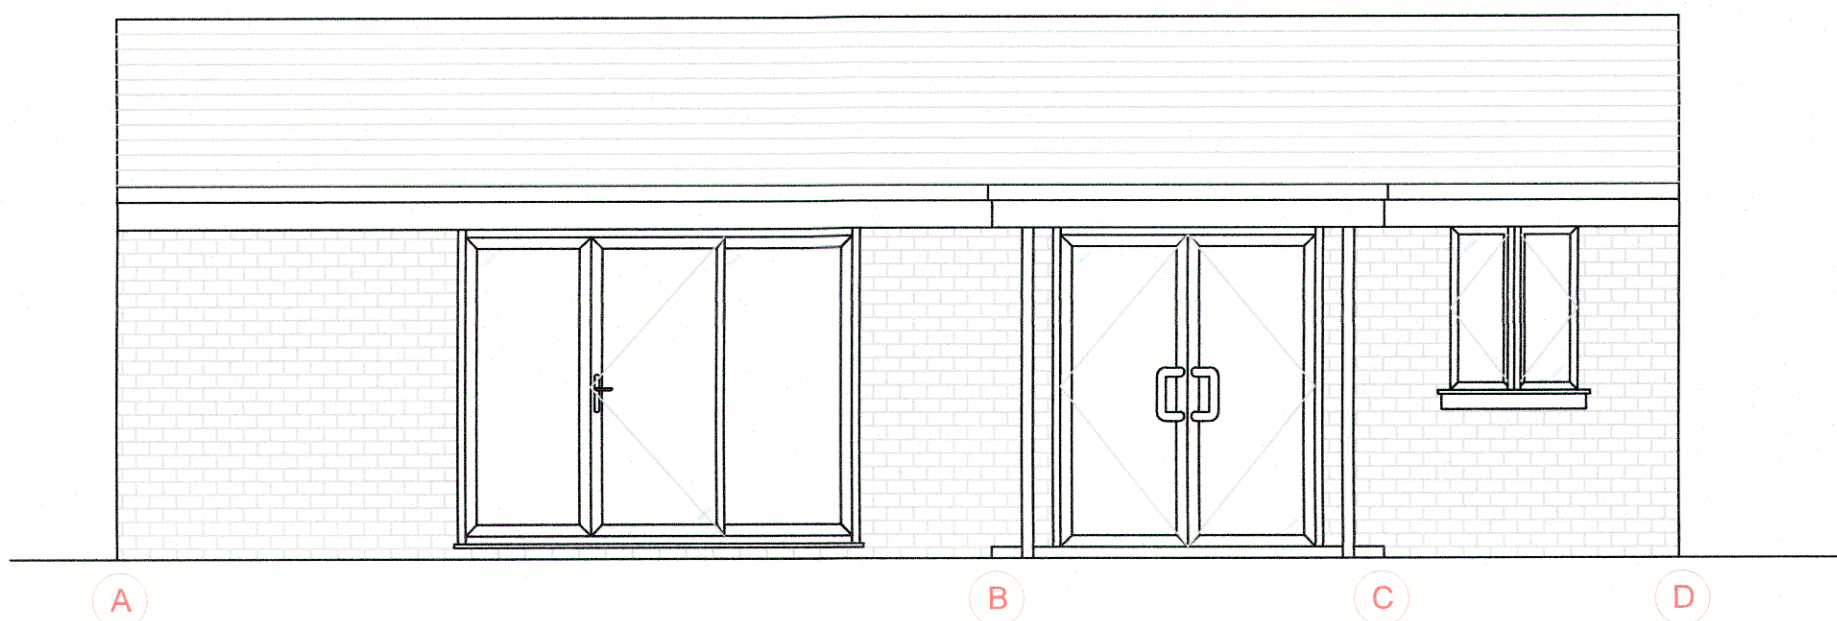

Existing Rear Elevation

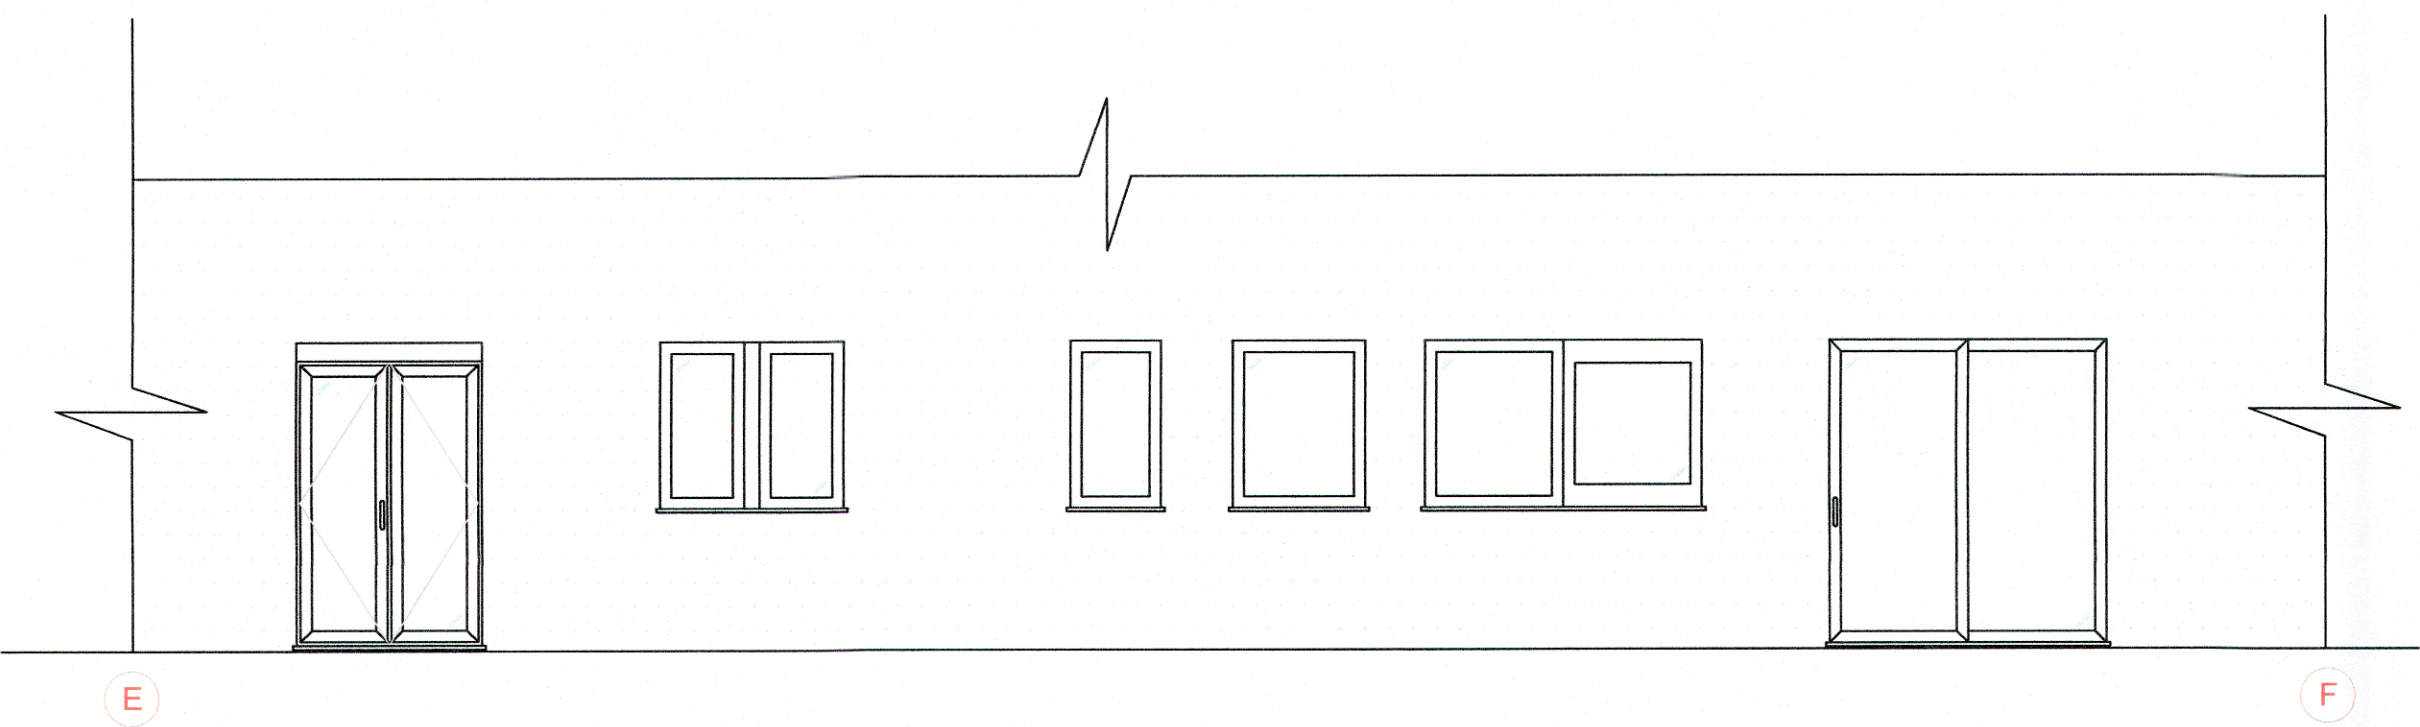

Existing Front Elevation

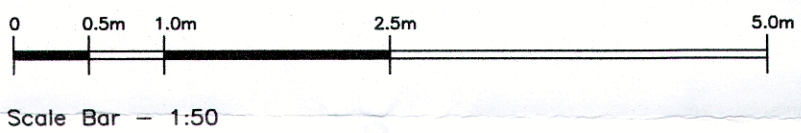

NOTES

Report all discrepancies, errors and omissions
Do not scale from this drawing
Verify all dimensions on site before commencing any work or preparing shop drawings
All materials, components and workmanship are to comply with all the relevant British Standards, Codes of Practice, and appropriate manufacturers recommendations that from time to time shall apply
For all specialist work, see relevant drawings

This drawing and design are copyright of PELLINGS LLP

PLANNING

Rev	Date	Description	Name

Pellings

Pellings LLP
24 Womersley Road, Bromley, Kent BR1 1BY
T: 020 8429 9114 F: 020 8313 0019 E: info@pellings.co.uk
www.pellings.co.uk

Architecture & Planning ■ Building Surveying ■ Project Management ■
Cost Consultancy ■ CDM Co-ordination

CLIENT
ARUN DISTRICT COUNCIL

PROJECT
CHILGROVE HOUSE,
WICK, LITTLEHAMPTON,
BN17 7JD

TITLE
EXISTING LAYOUT
AND ELEVATIONS
-

DATE 06.09.17 SCALE 1:50 @A1 DRAWN RSJ

DRAWING No.

269|009|003