




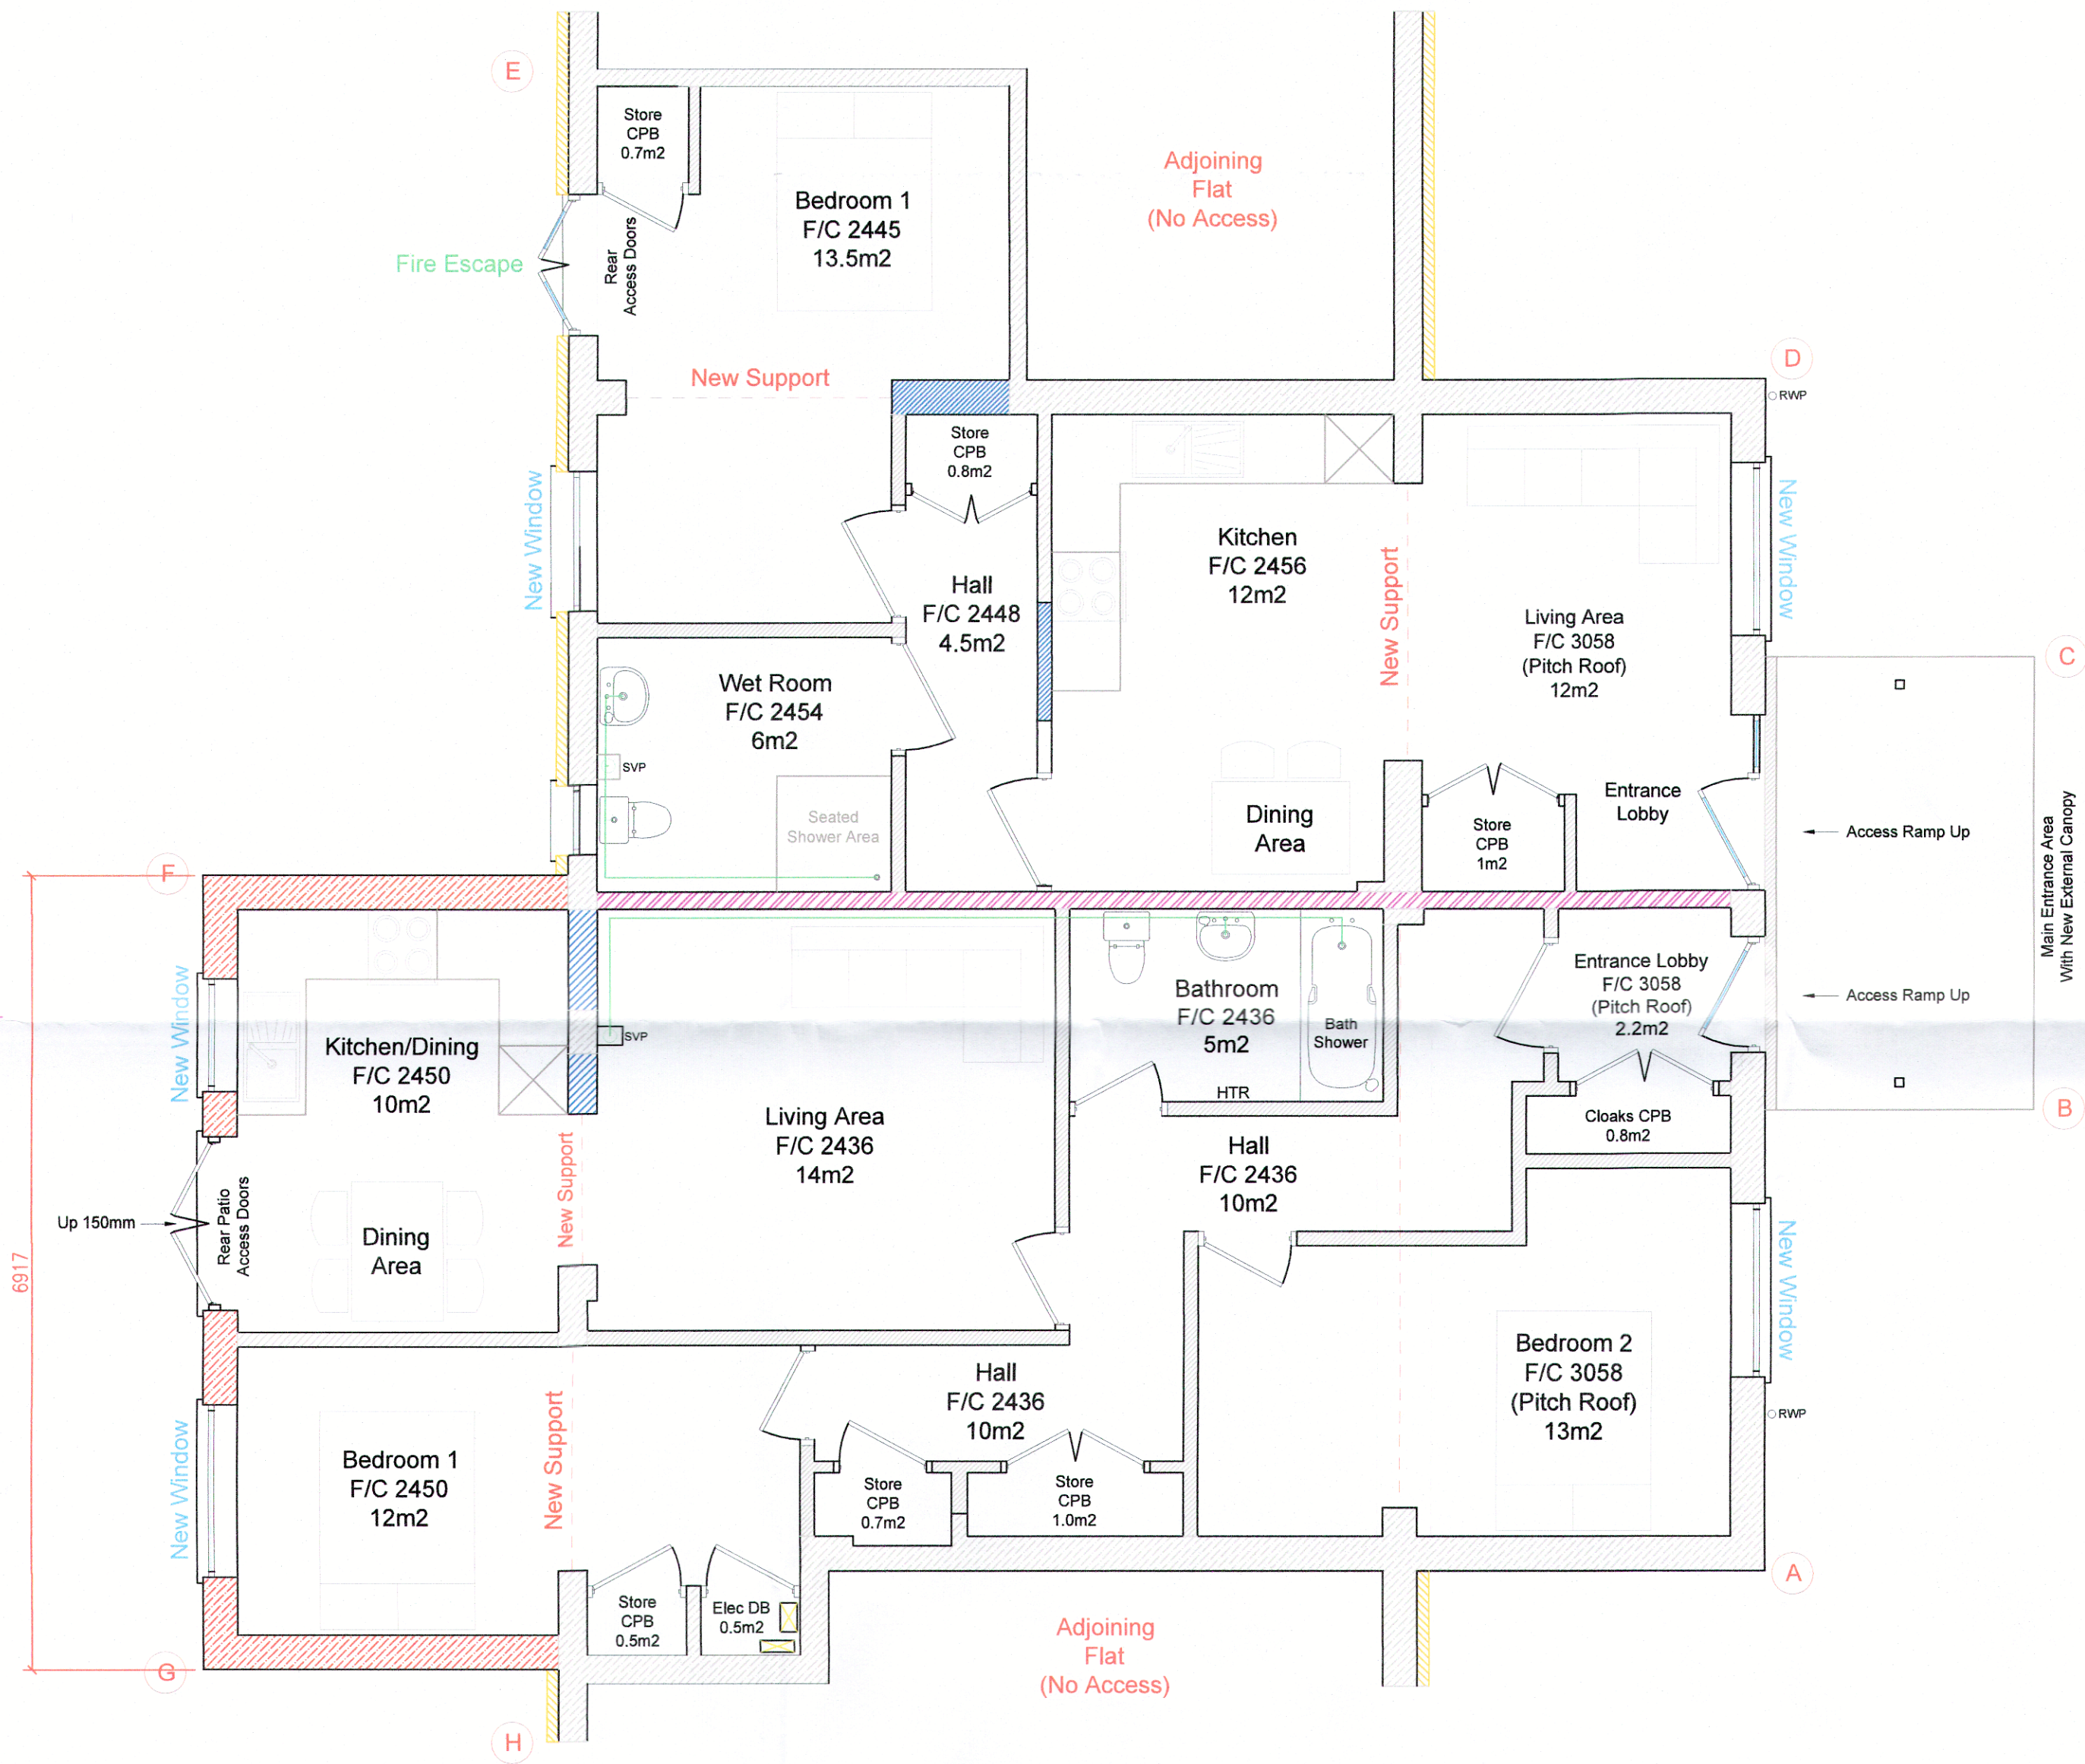


Proposed Ground Floor Layout
1 x 1 Bed Flat (Disabled Access) - GIA = 51M2
1 x 2 Bed Flat - GIA = 70M2
Total GIA = 121M2

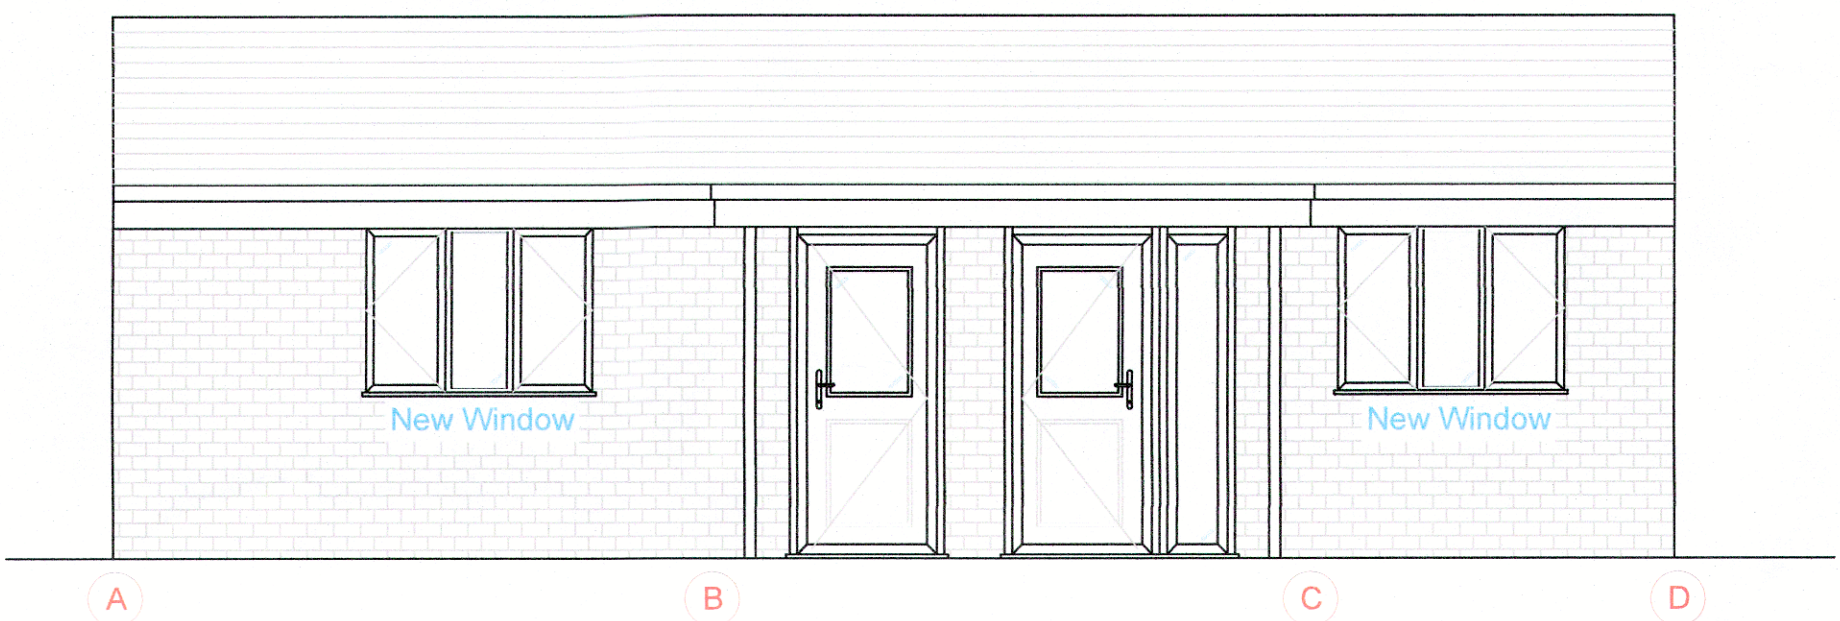

Proposed Front Elevation

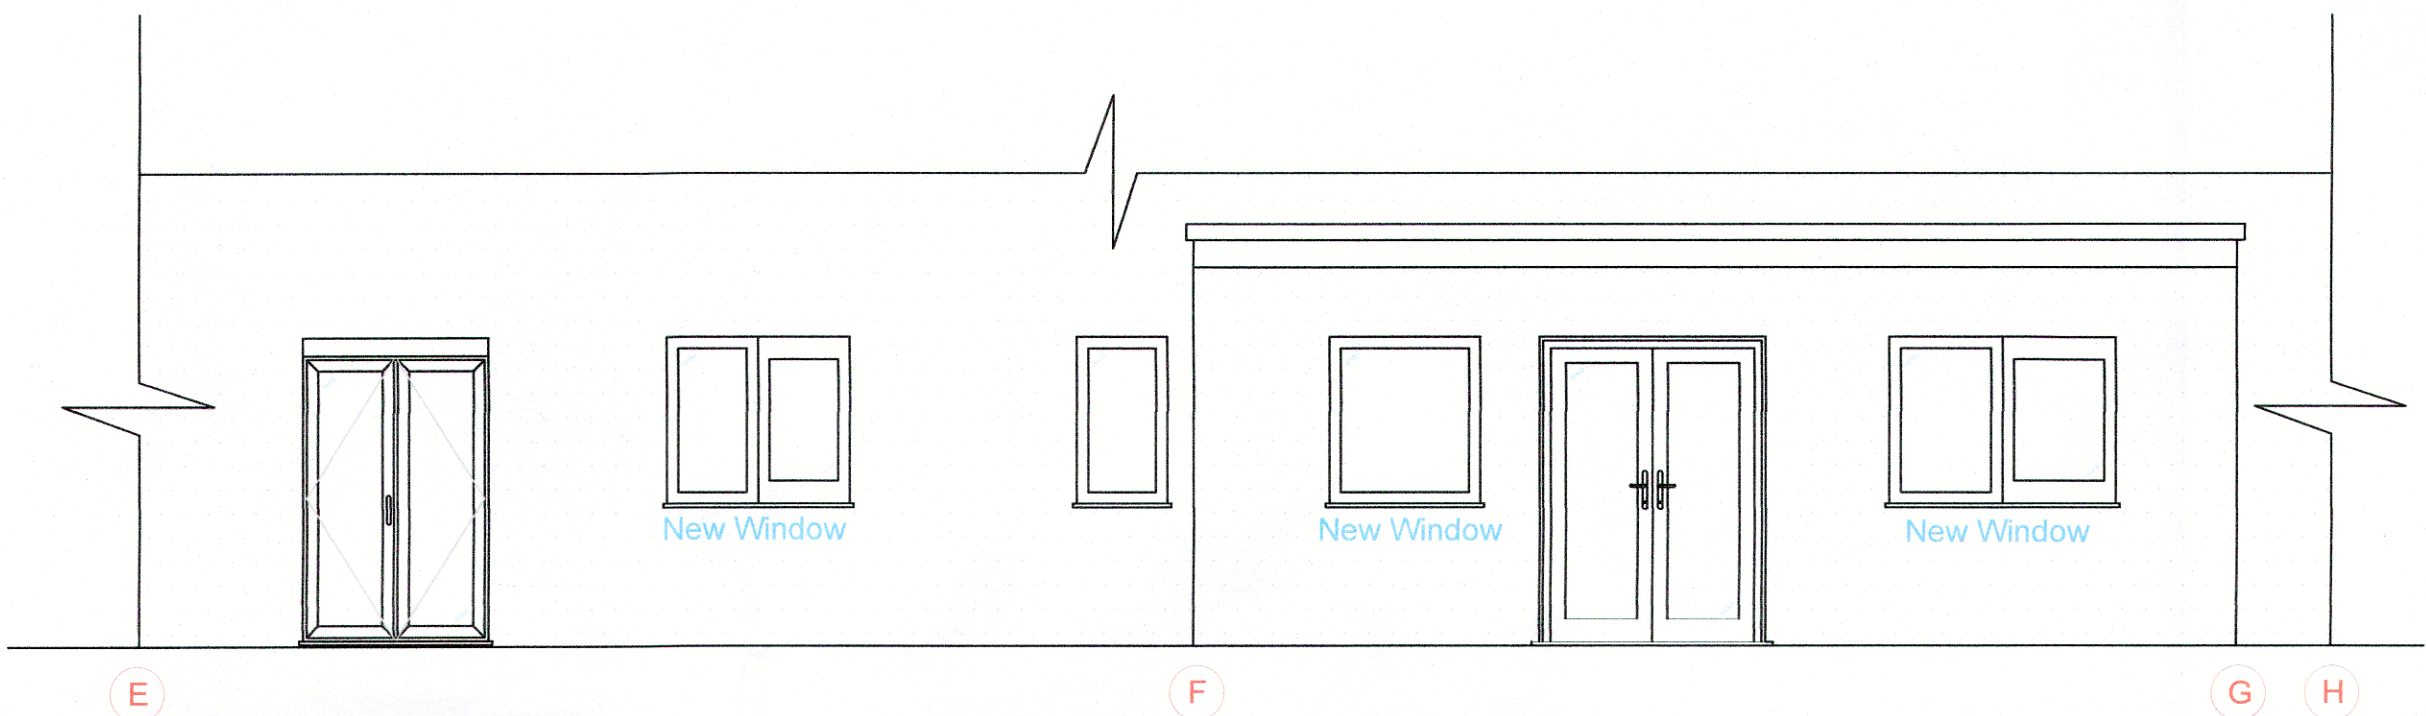

Proposed Rear Elevation

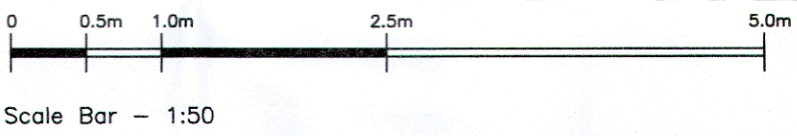

NOTES:
Report all discrepancies, errors and omissions
Do not scale from this drawing
Verify all dimensions on site before commencing any work or preparing shop drawings
All materials, components and workmanship are to comply with all the relevant British Standards, Codes of Practice, and appropriate manufacturers recommendations that from time to time shall apply.
For all specialist work, see relevant drawings.
This drawing and design are copyright of PELLINGS LLP

PLANNING

Rev	Date	Description	Name

Pellings

Pellings LLP
24 Wilmore Road Bromley Kent BR1 1RY
t: 020 8420 2114 f: 020 8313 2012 e: wilmore@pellings.co.uk
www.pellings.co.uk
Architecture & Planning ■ Building Surveying ■ Project Management ■
Cost Consultancy ■ CDM Co-ordination

CLIENT
ARUN DISTRICT COUNCIL

PROJECT
CHILGROVE HOUSE,
WICK, LITTLEHAMPTON,
BN17 7JD

TITLE
PROPOSED LAYOUT
AND ELEVATIONS
-

DATE 06.09.17 SCALE 1:50 @A1 DRAWN RSJ

DRAWING No.
269 009 004 -