



21 EAST HAM ROAD

THIS DRAWING IS FOR:
**PLANNING
PURPOSES ONLY**
Not To Be Used For Construction

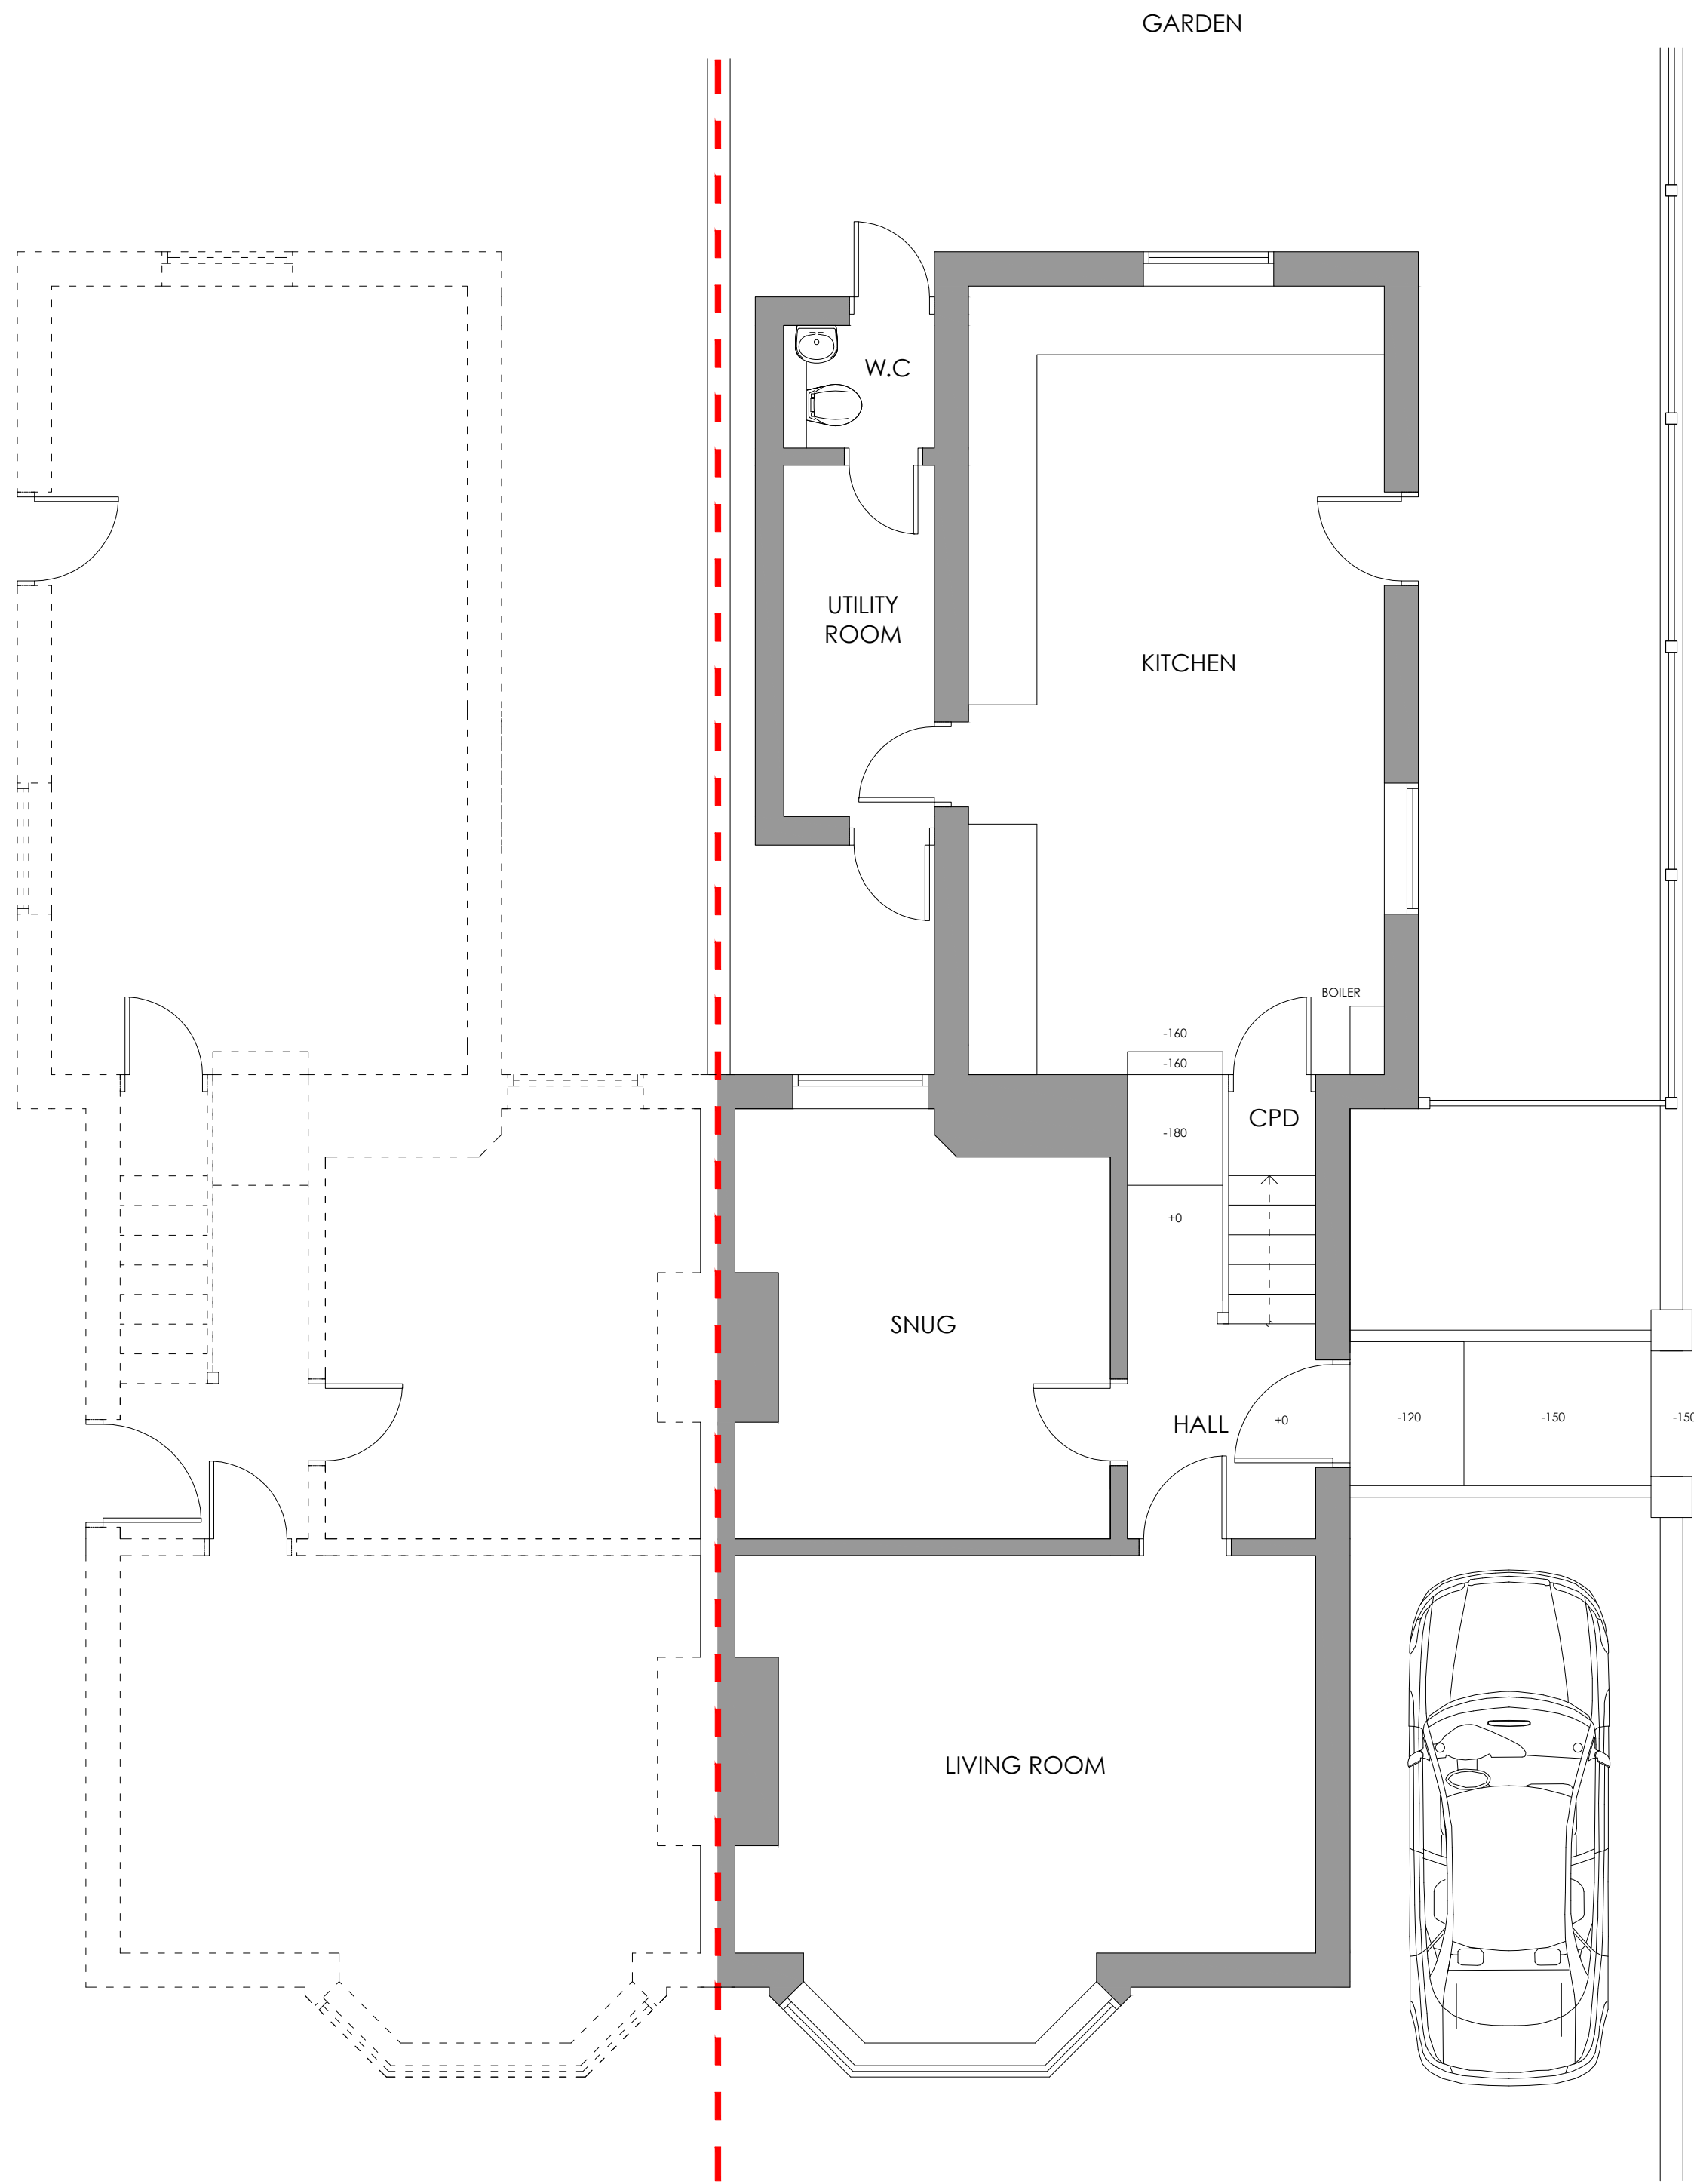

**GROUND FLOOR PLAN
EXISTING**
1:50 @ A1

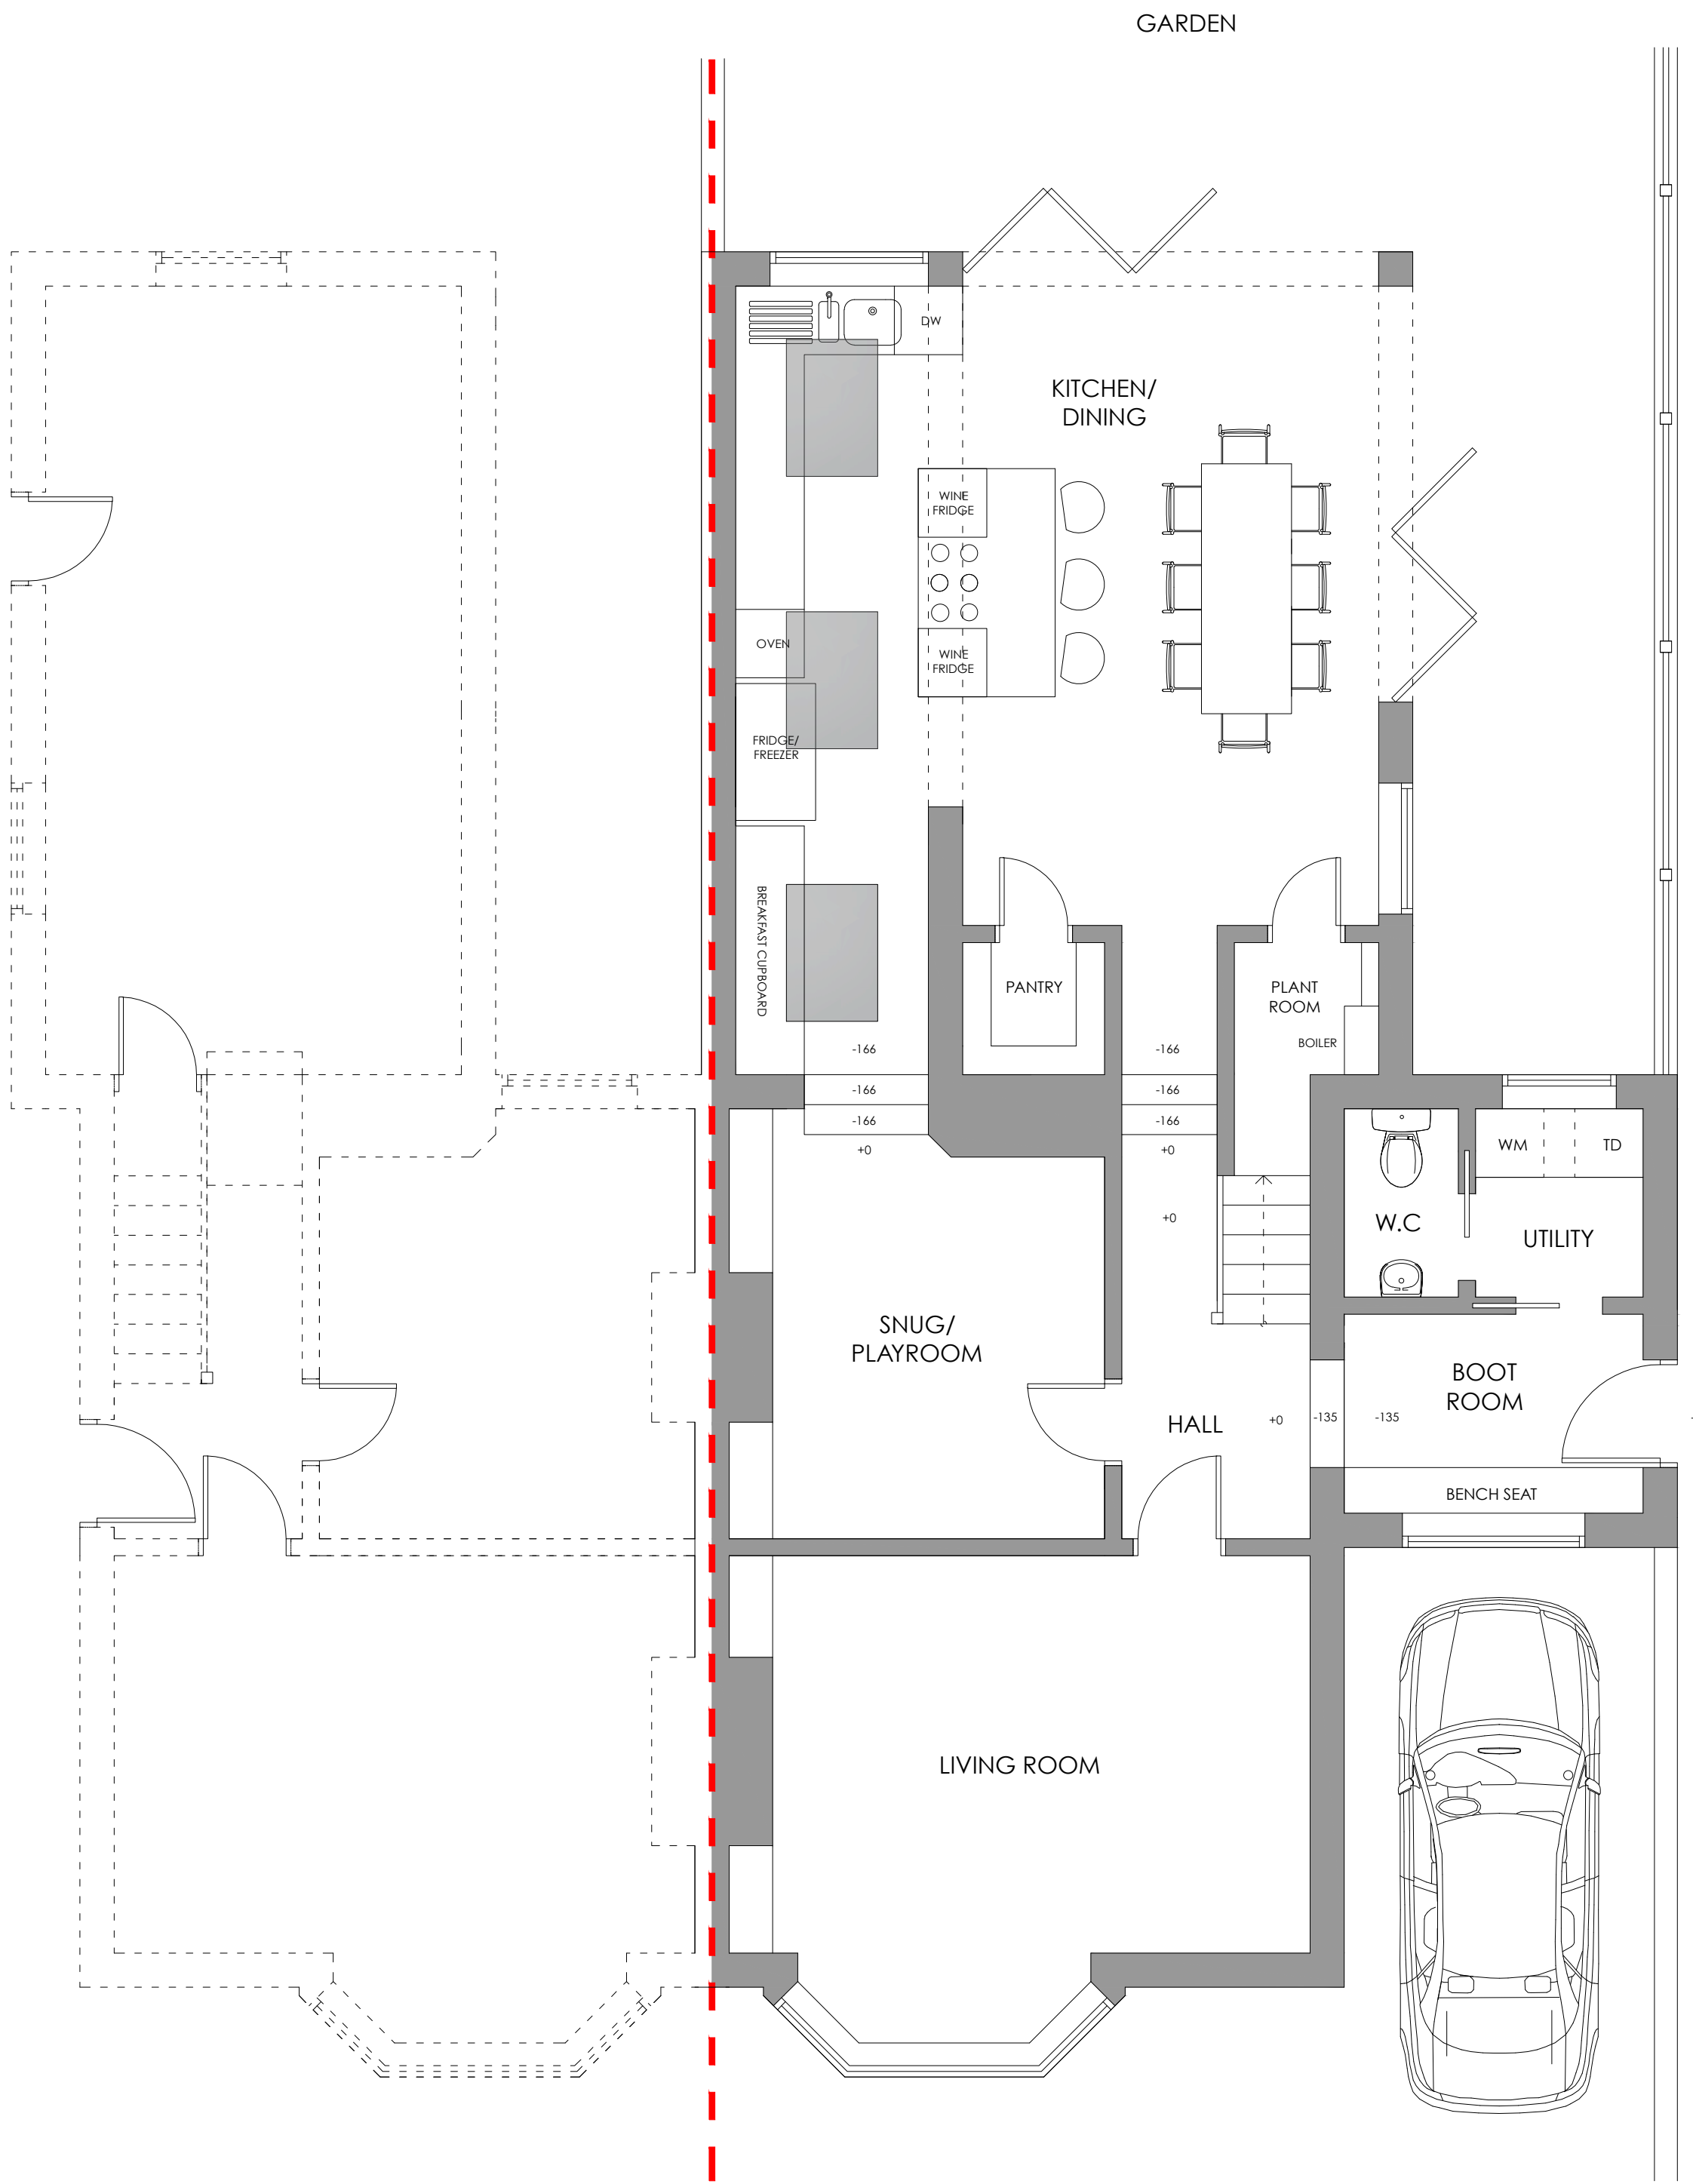

**GROUND FLOOR PLAN
PROPOSED**
1:50 @ A1

THIS DRAWING IS COPYRIGHT OF
GENEA INTERIORS LTD ©
USE FIGURED DIMENSIONS ONLY.
ALL DIMENSIONS ARE TO BE
CHECKED ON SITE BEFORE ANY
WORK IS CARRIED OUT. PLEASE
CONTACT THE ARCHITECT
IMMEDIATELY REGARDING ANY
DISCREPANCIES ON SITE.

REV	NOTES	DATE
 INTERIOR ARCHITECTURE + DESIGN		
PROJECT 21 EAST HAM ROAD Littlehampton, West Sussex, BN17 7AW		
DRAWING Existing & Proposed Plans		
DRAWN BY JP	SCALE 1:50 @ A1	REVISION
DATE Aug 2021		
DRAWING NO. 10043 - DPA - 002		