


21 EAST HAM ROAD


THIS DRAWING IS FOR:
**PLANNING
PURPOSES ONLY**
Not To Be Used For Construction

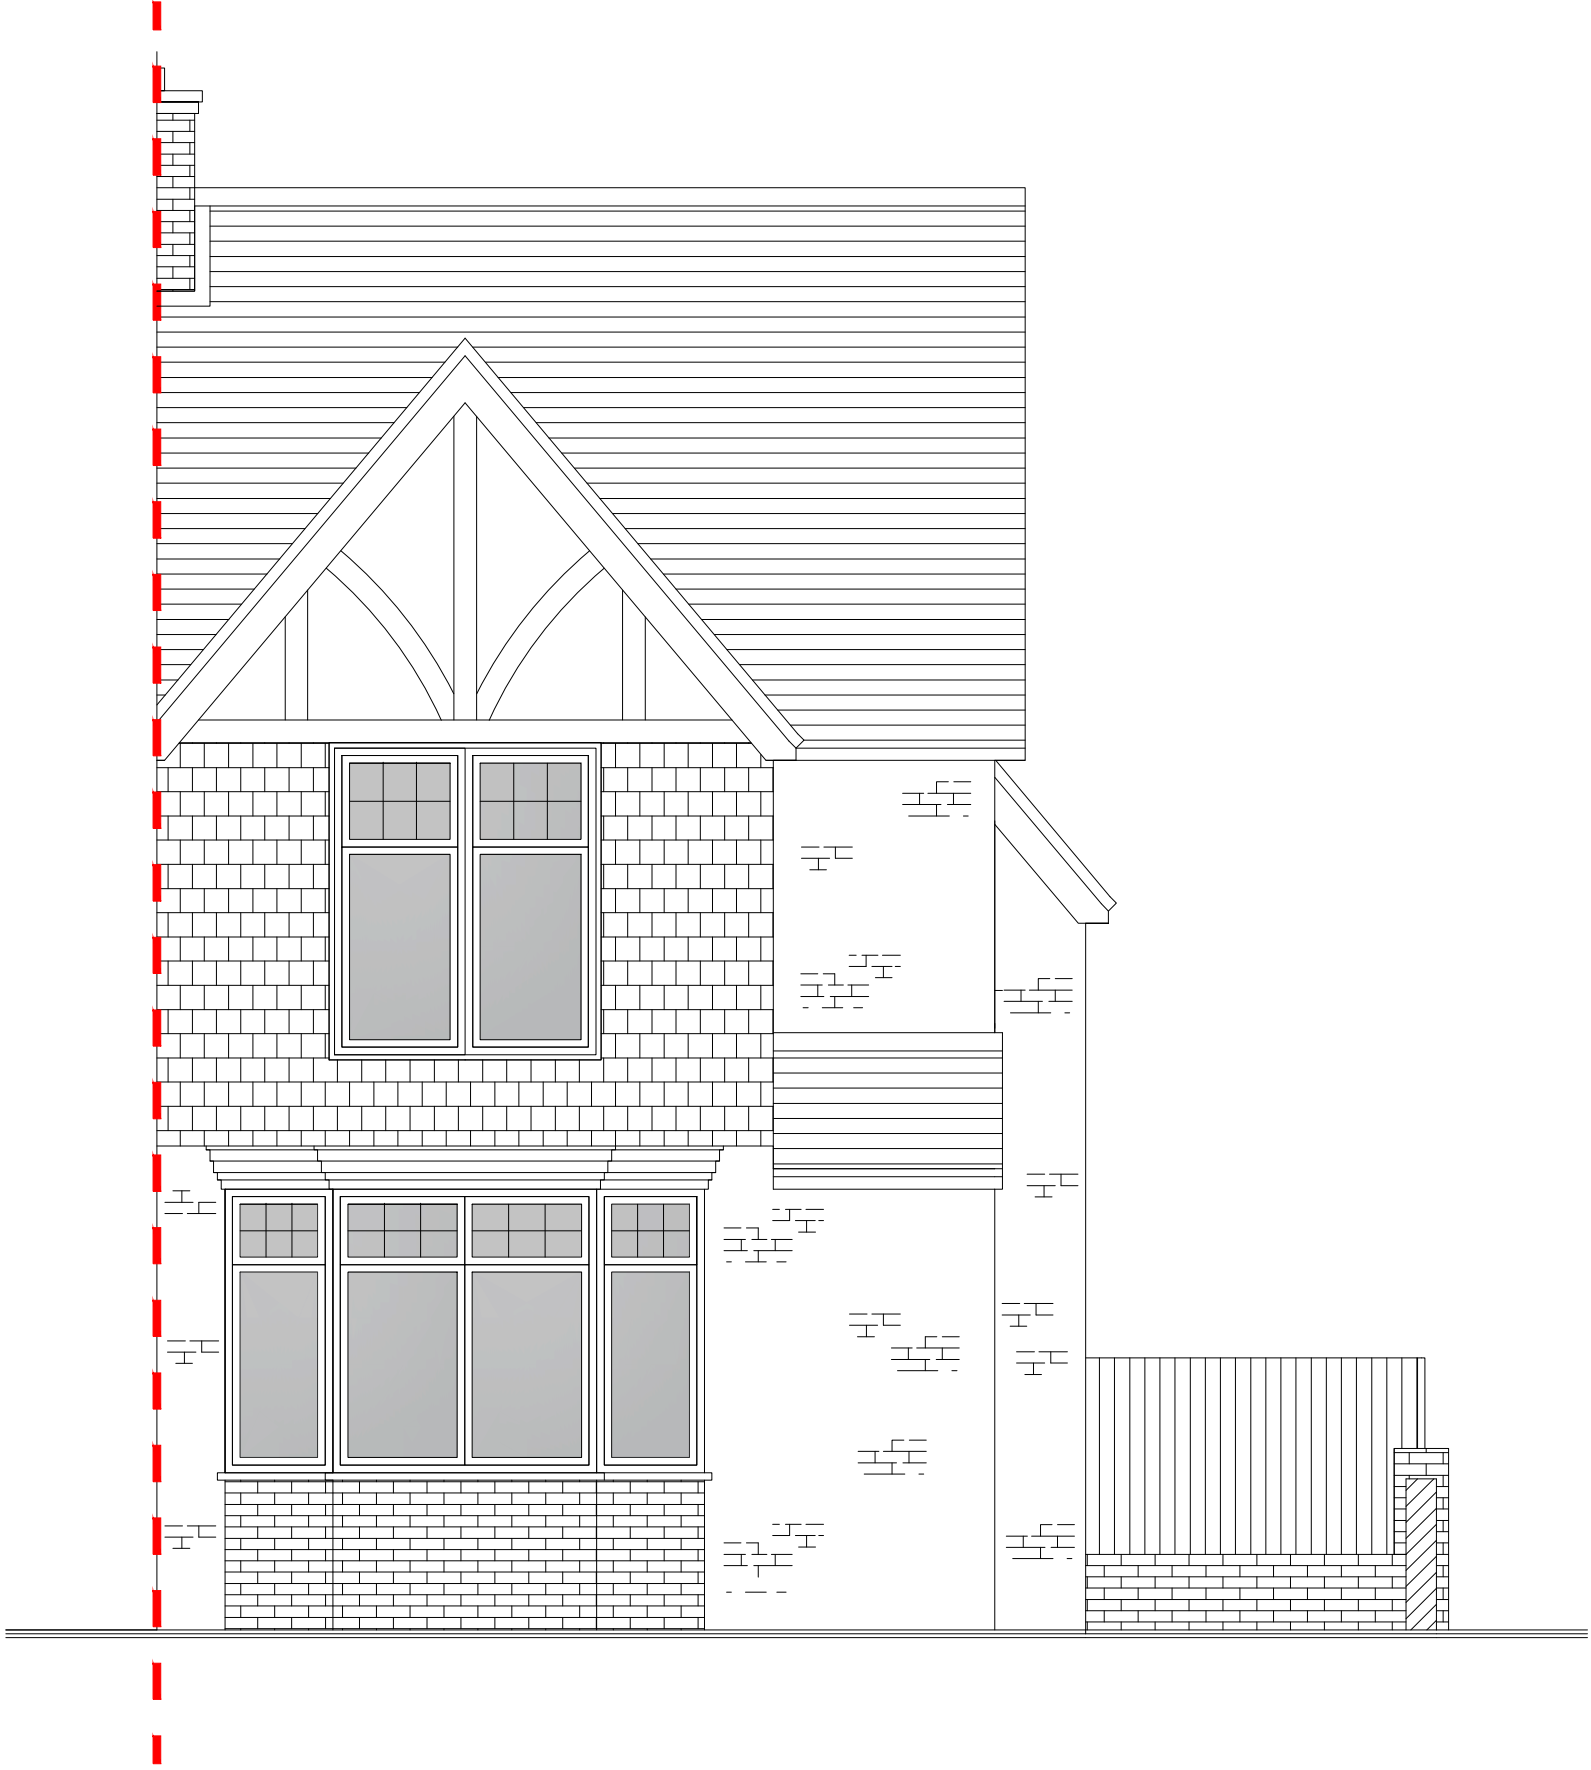

FRONT ELEVATION
EXISTING
1:50 @ A1



SIDE ELEVATION (STREET)
EXISTING
1:50 @ A1

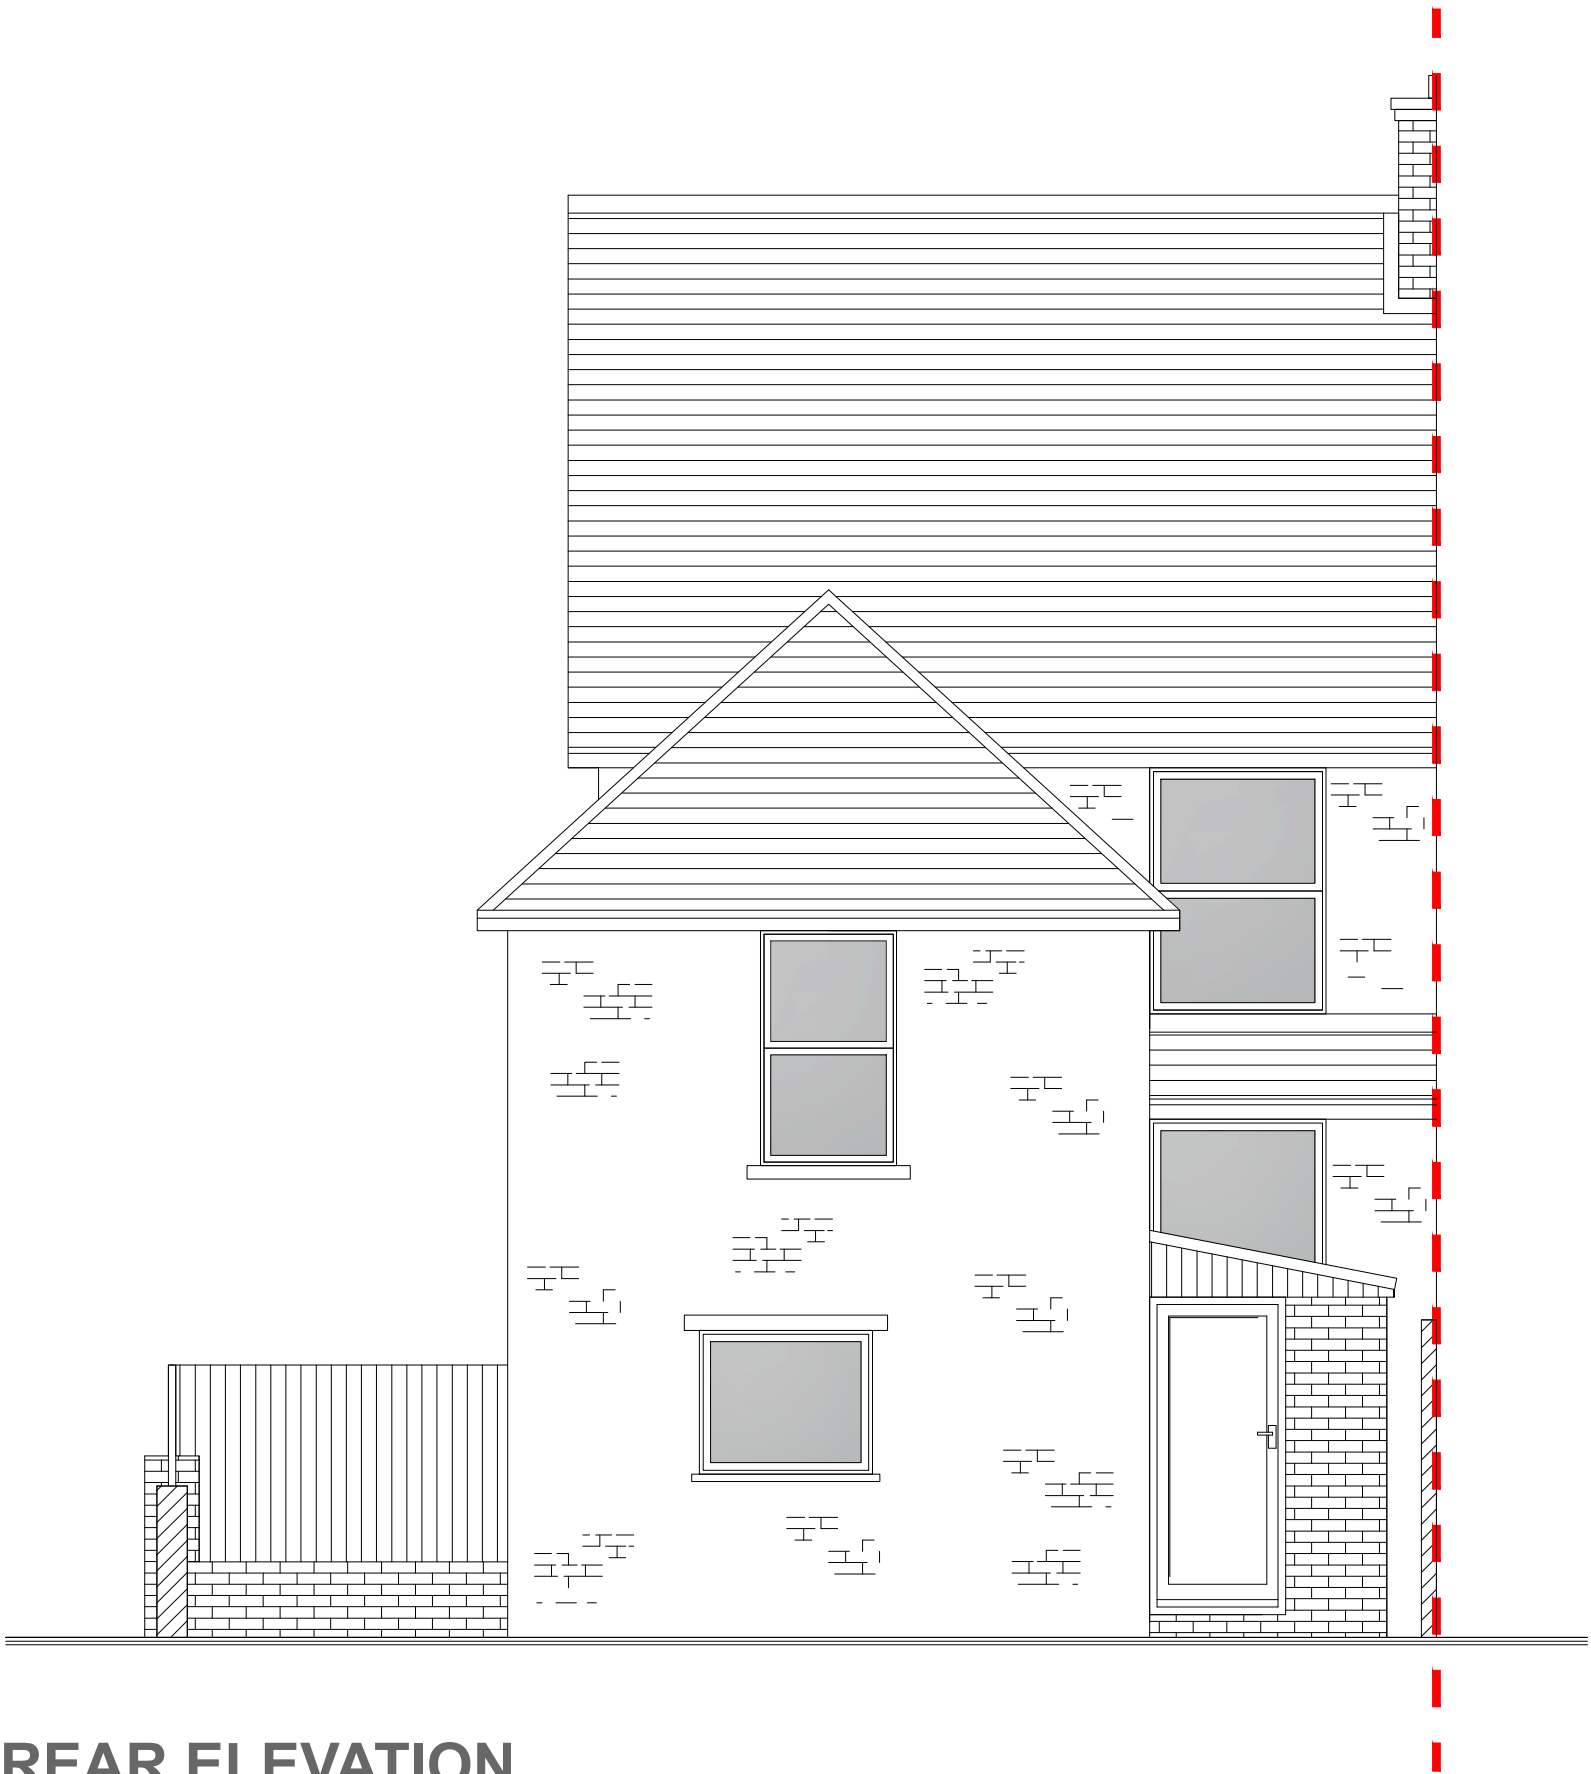

REAR ELEVATION
EXISTING
1:50 @ A1



SIDE ELEVATION (NEIGHBOUR)
EXISTING
1:50 @ A1

THIS DRAWING IS COPYRIGHT OF
GENEA INTERIORS LTD ©
USE FIGURED DIMENSIONS ONLY.
ALL DIMENSIONS ARE TO BE
CHECKED ON SITE BEFORE ANY
WORK IS CARRIED OUT. PLEASE
CONTACT THE ARCHITECT
IMMEDIATELY REGARDING ANY
DISCREPANCIES ON SITE.

REV / NOTES		DATE
GI INTERIOR ARCHITECTURE + DESIGN		
PROJECT 21 EAST HAM ROAD Littlehampton, West Sussex, BN17 7AW		
DRAWING Existing Elevations		
DRAWN BY JP	SCALE 1:50 @ A1	
DATE Aug 2021	REVISION	
DRAWING NO. 10043 - DPA - 003		