


21 EAST HAM ROAD

THIS DRAWING IS FOR:
**PLANNING
PURPOSES ONLY**
Not To Be Used For Construction

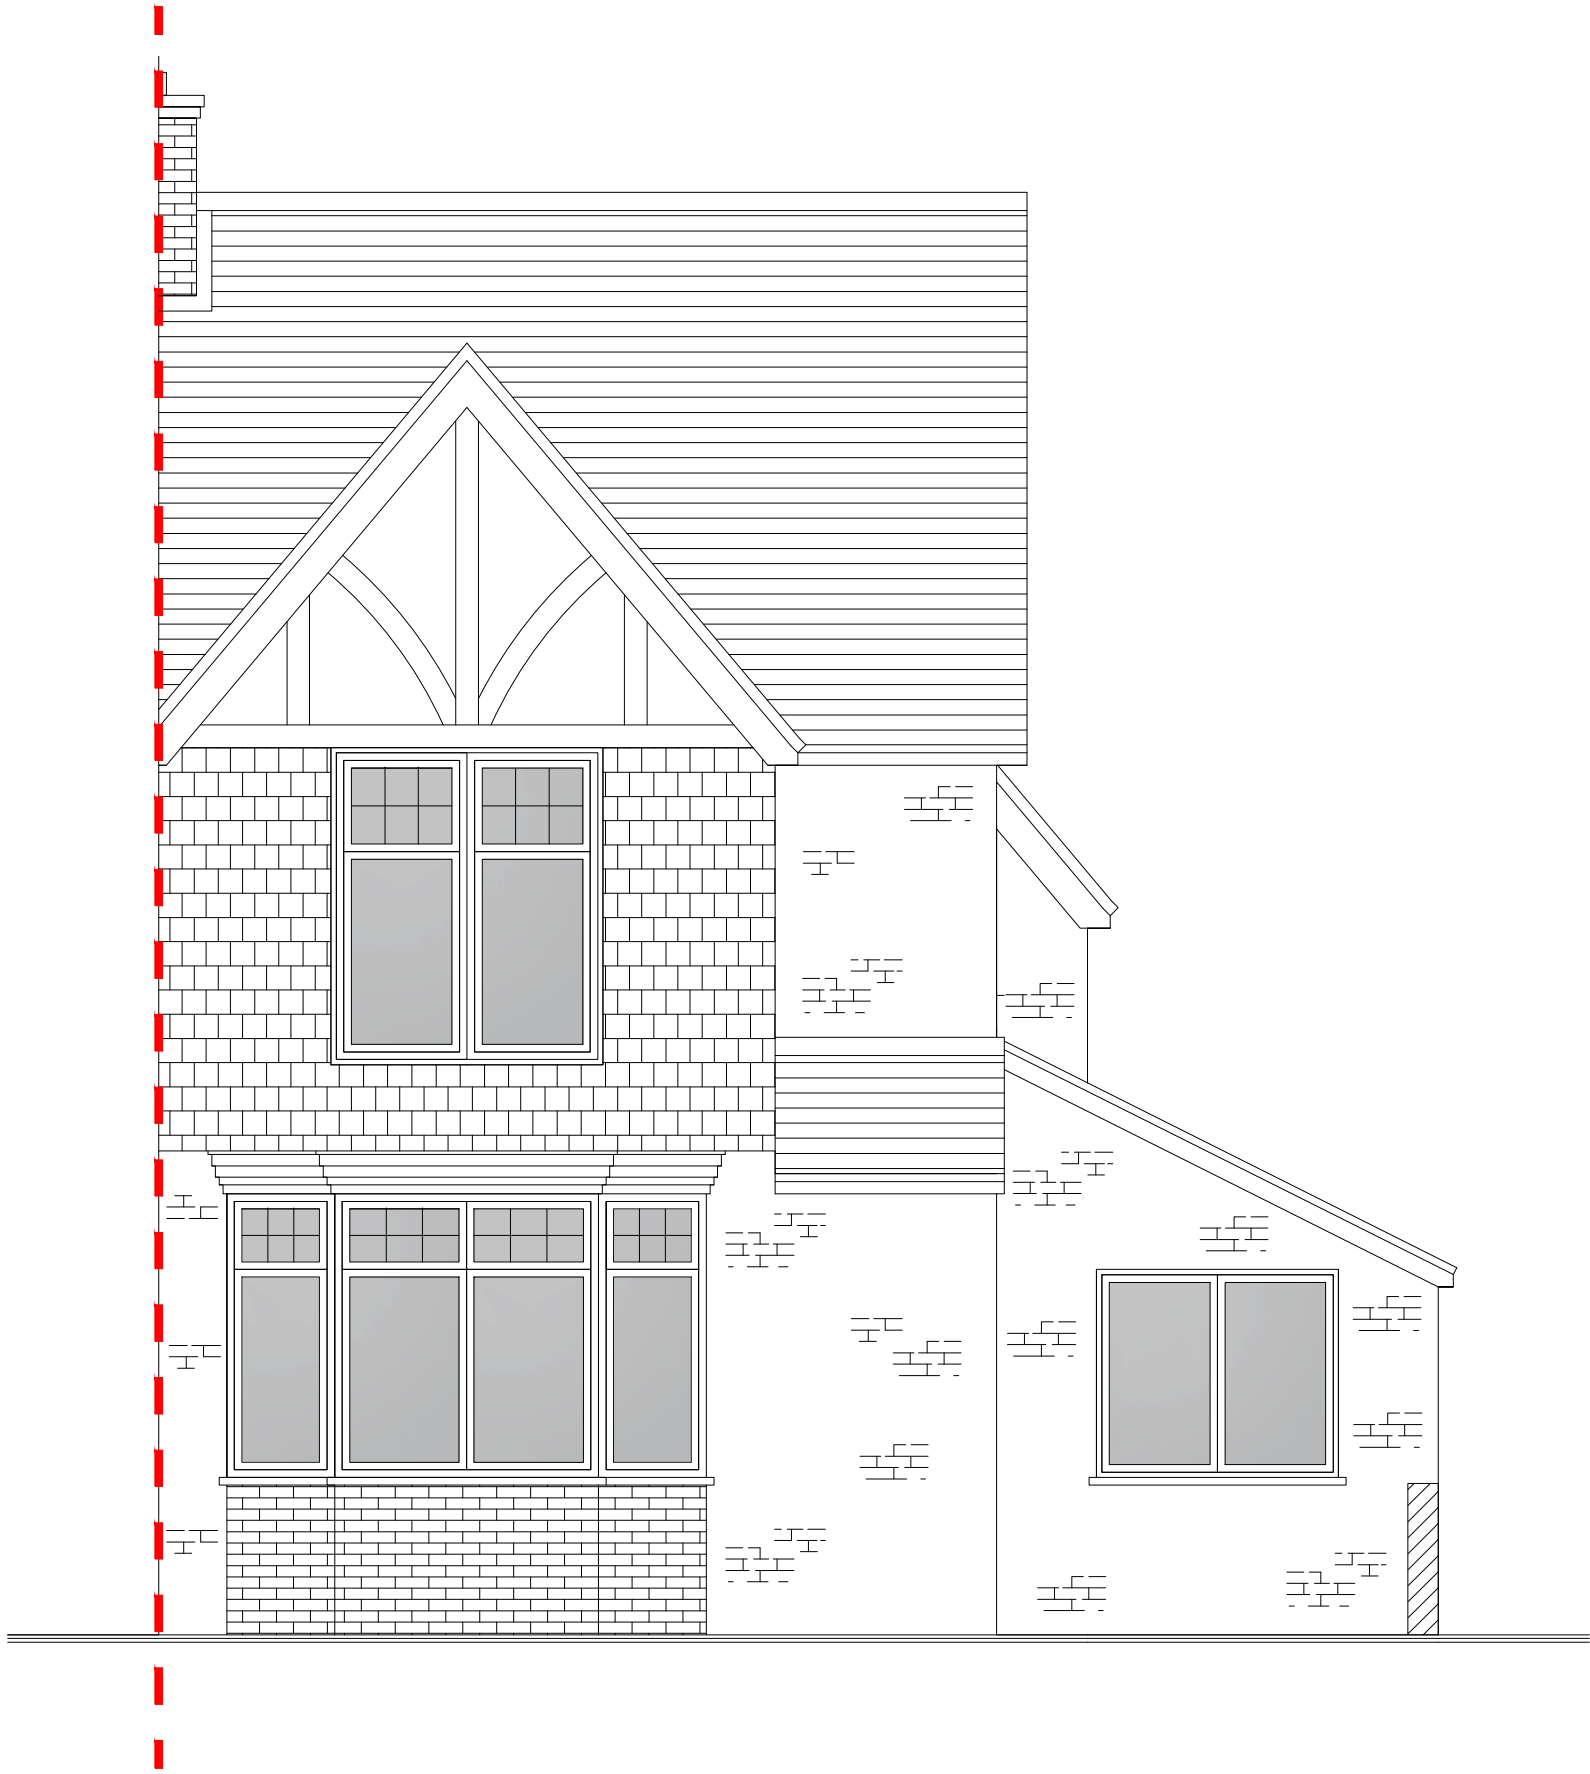

FRONT ELEVATION
PROPOSED
1:50 @ A1




SIDE ELEVATION (STREET)
PROPOSED
1:50 @ A1

Powder Coated Aluminium Doors

Clay Plain Tiles To Match Existing

Brick & Flint Work To Match Existing

Painted Hardwood Front Door

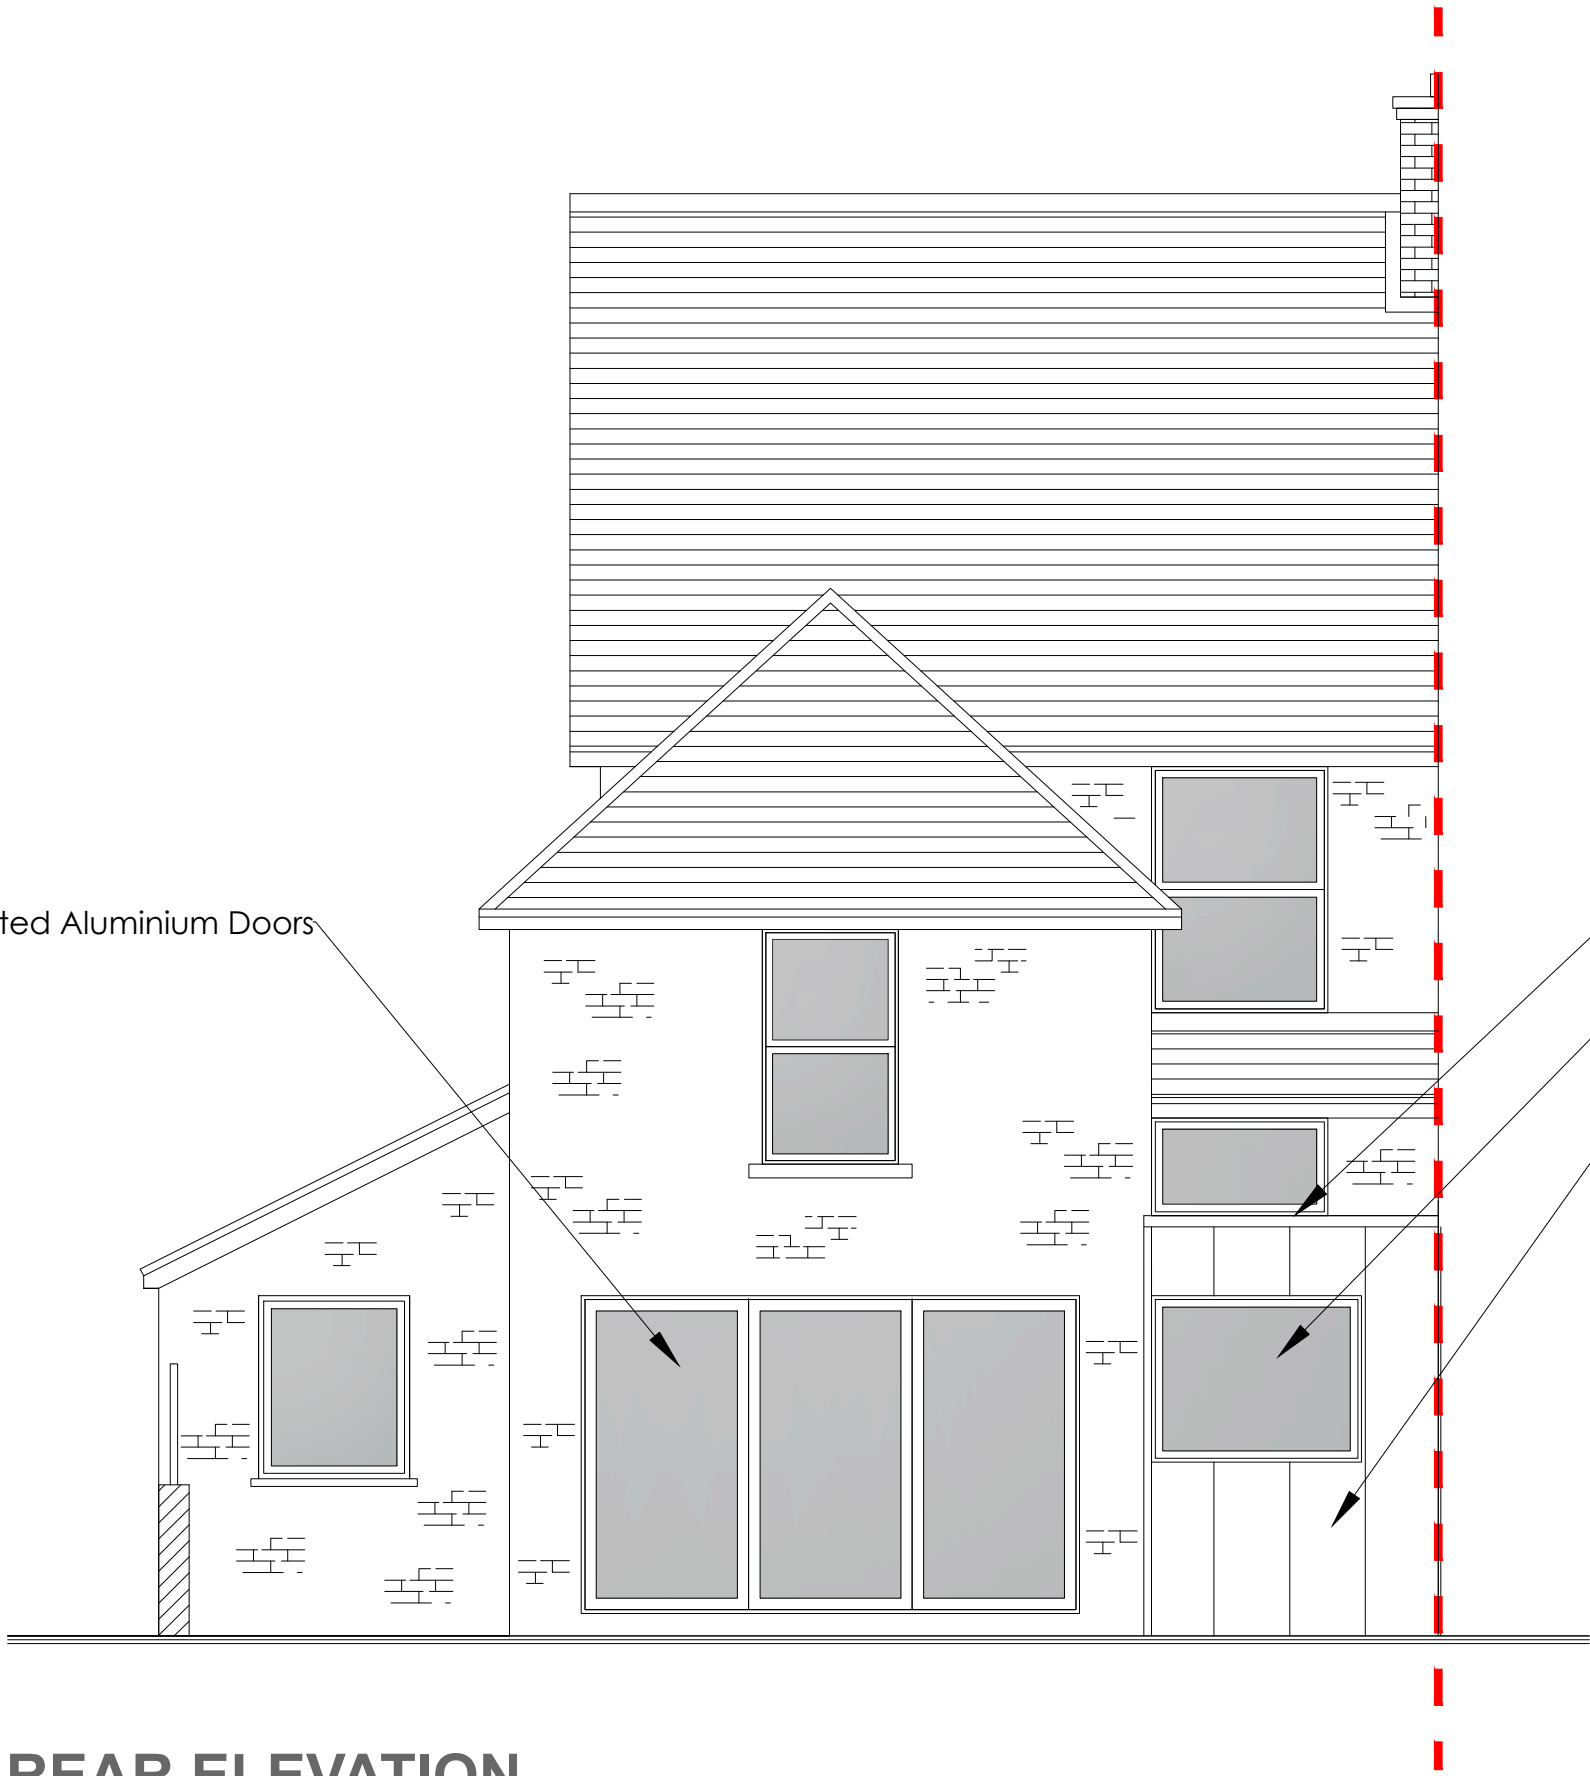


REAR ELEVATION
PROPOSED
1:50 @ A1

Concealed GRP Flat Roof

Powder Coated Aluminium Windows

Vertical ZINC Standing Seam Cladding

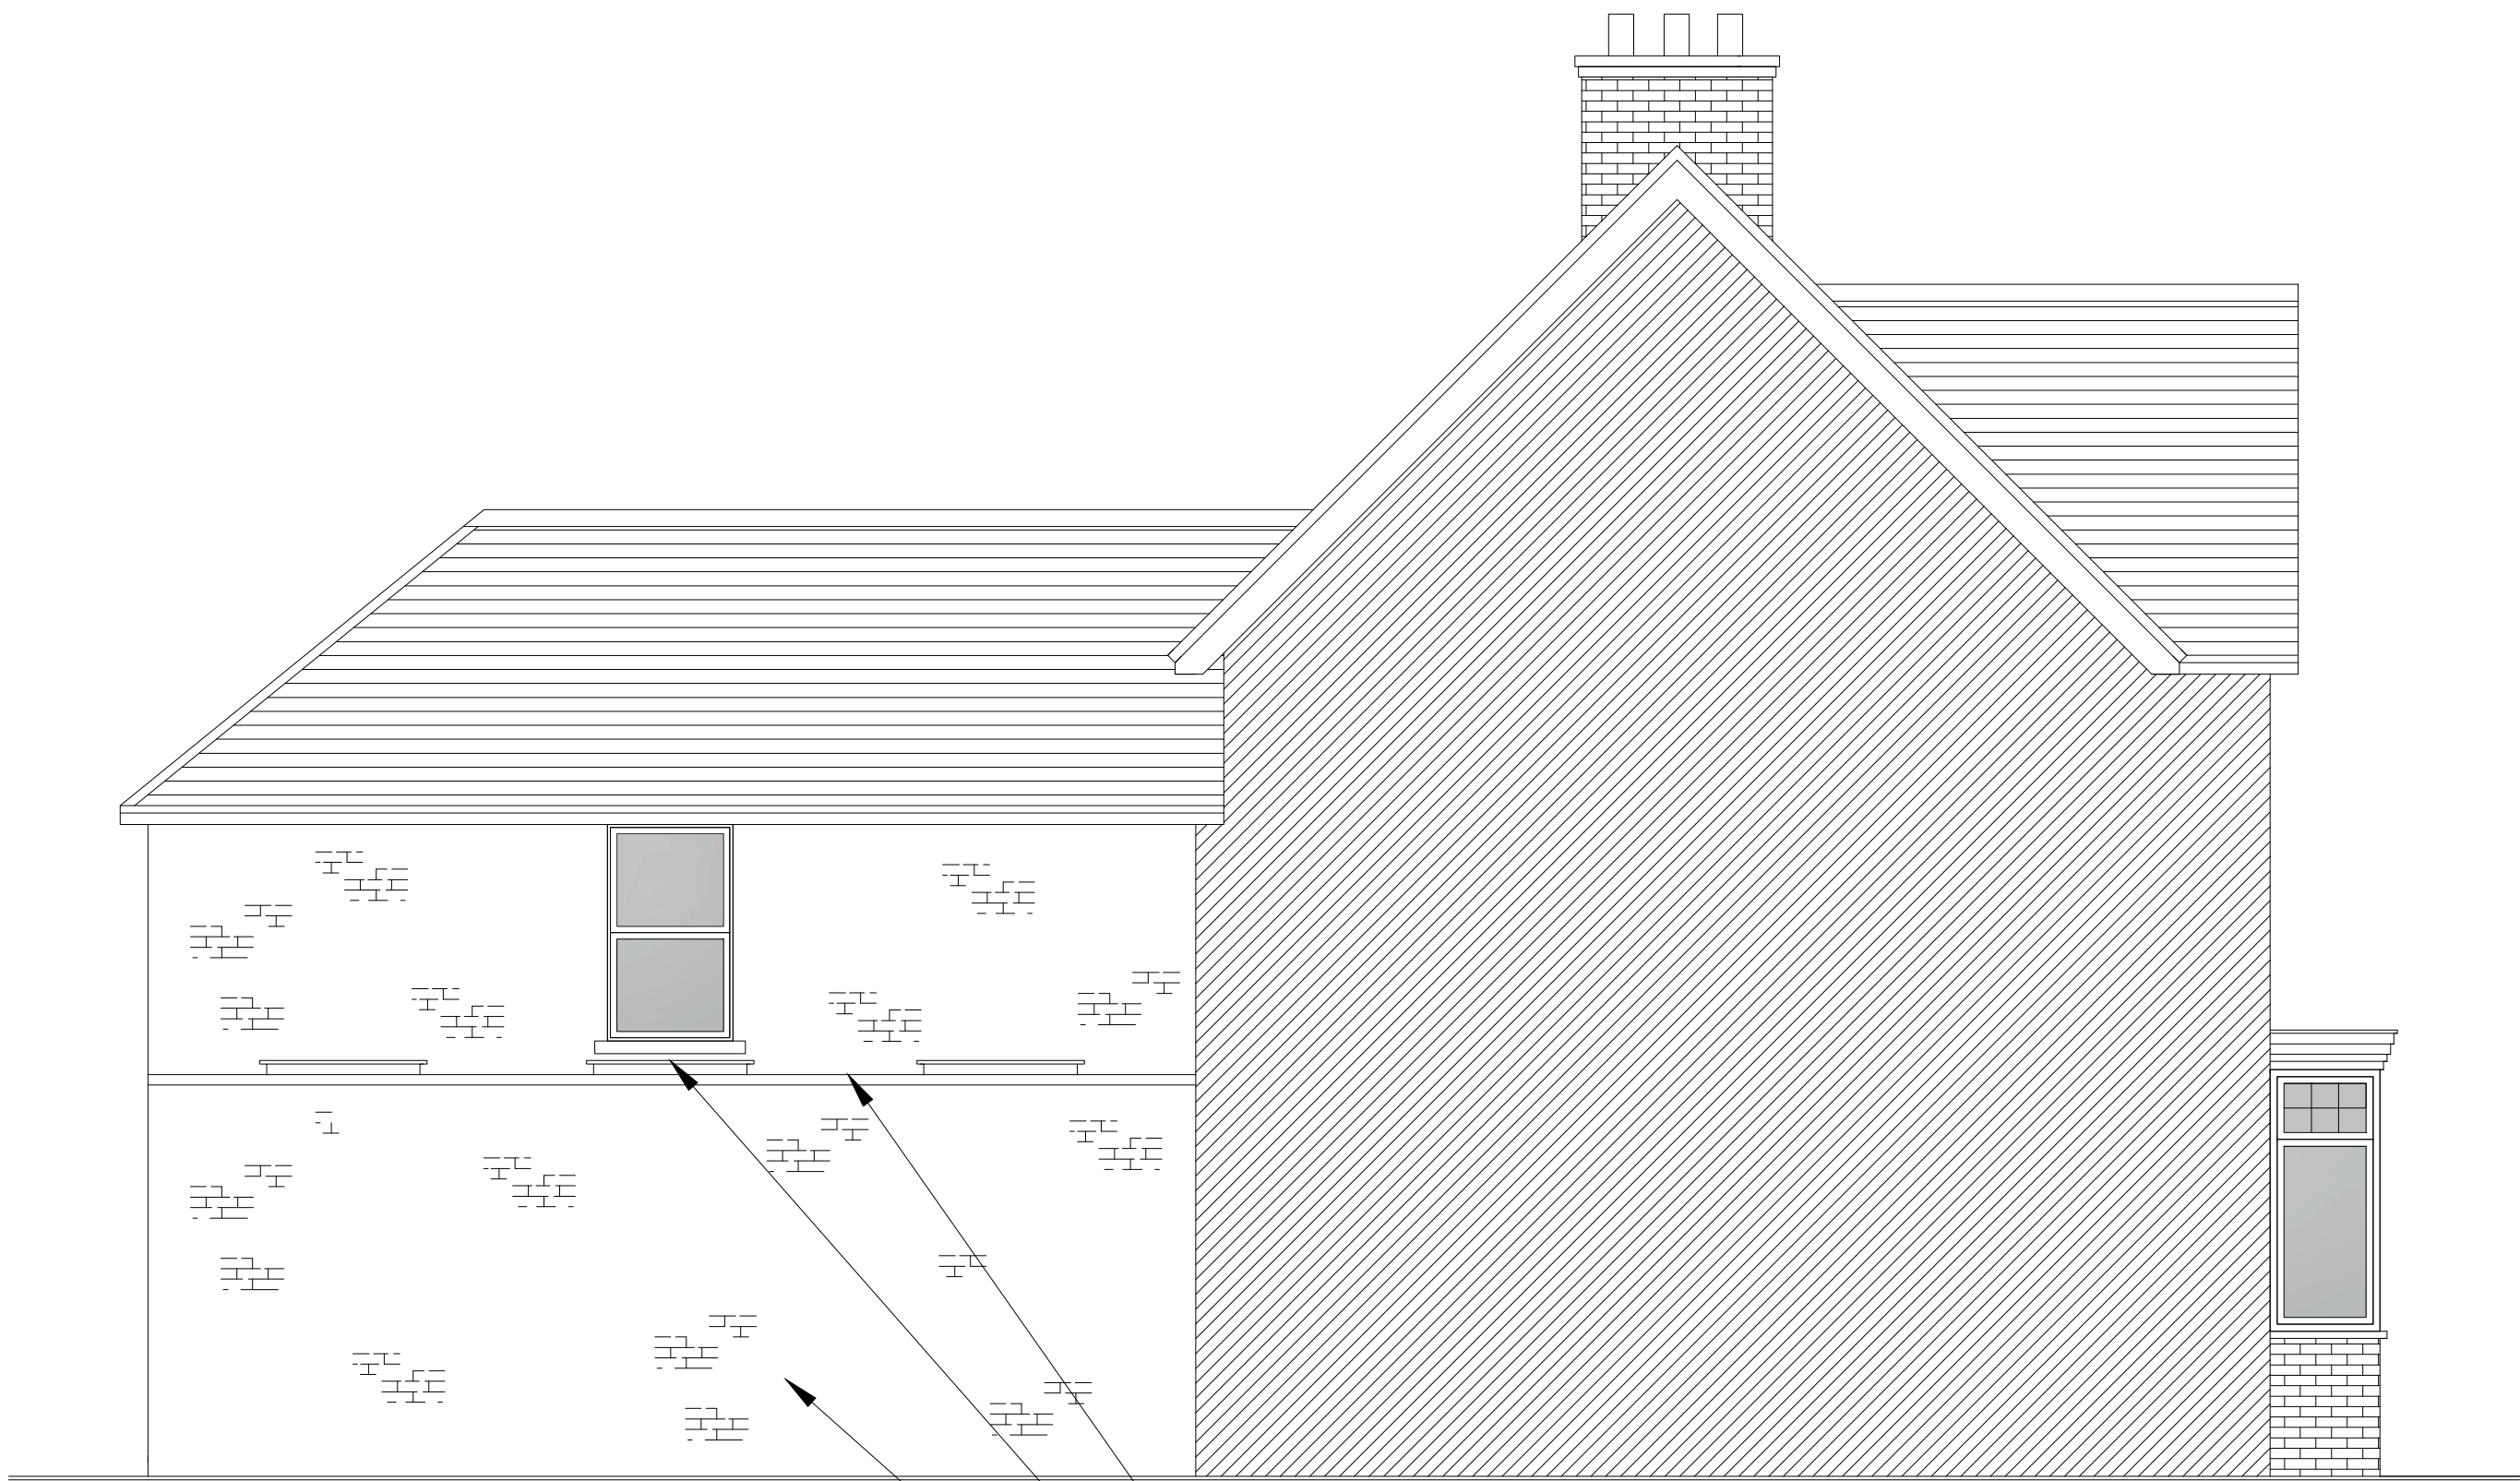

SIDE ELEVATION (NEIGHBOUR)
PROPOSED
1:50 @ A1

Concealed GRP Flat Roof

Powder Coated Aluminium Rooflights

Brickwork To Match Existing

THIS DRAWING IS COPYRIGHT OF
GENEA INTERIORS LTD ©
USE FIGURED DIMENSIONS ONLY.
ALL DIMENSIONS ARE TO BE
CHECKED ON SITE BEFORE ANY
WORK IS CARRIED OUT. PLEASE
CONTACT THE ARCHITECT
IMMEDIATELY REGARDING ANY
DISCREPANCIES ON SITE.

REV	NOTES	DATE
 INTERIOR ARCHITECTURE + DESIGN		
PROJECT 21 EAST HAM ROAD Littlehampton, West Sussex, BN17 7AW		
DRAWING Proposed Elevations		
DRAWN BY JP	SCALE 1:50 @ A1	
DATE Aug 2021	REVISION	
DRAWING NO. 10043 - DPA - 004		