

es.

the notices have been served and responded to and, if applicable, commencement.

the sort of conversion with access provided from the small front

frame construction.

3 layer.

ing main house roof. Roof tiles from the existing roof hip end, and use. New tiles to match existing will be purchased as required and

be eliminated as far as is reasonably practicable. All construction joints between all parts of a wall or roof or similar, and a window, and.


with facing bricks to match existing externally and 100mm. Celcon Dritherm.

charge onto pitched roof and to existing rwp's and surface water

pitched roof area.

be glazed in accordance with Part N of Building Regulations.

AL BUILDING CONTROL OFFICER

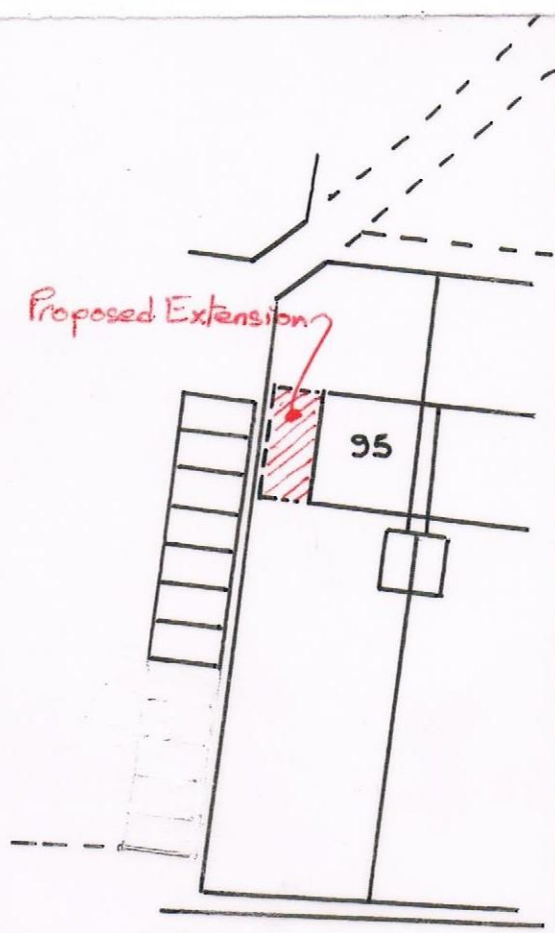

SITE PLAN 1:500

© copyright	
Client MR & MRS A. VORONCOVA	
Job Title 95 GRIFFIN CRESCENT WICK, LITTLEHAMPTON. PROPOSED SIDE EXTENSION	
Drawing Title PLANS & ELEVATIONS Existing & Proposed	
Scale 1:100 @ A1 unless shown	
Date JULY 2015	Drawn by D/B
Drg No. 95CC./01	Rev. A