






FRONT - SOUTH ELEVATION

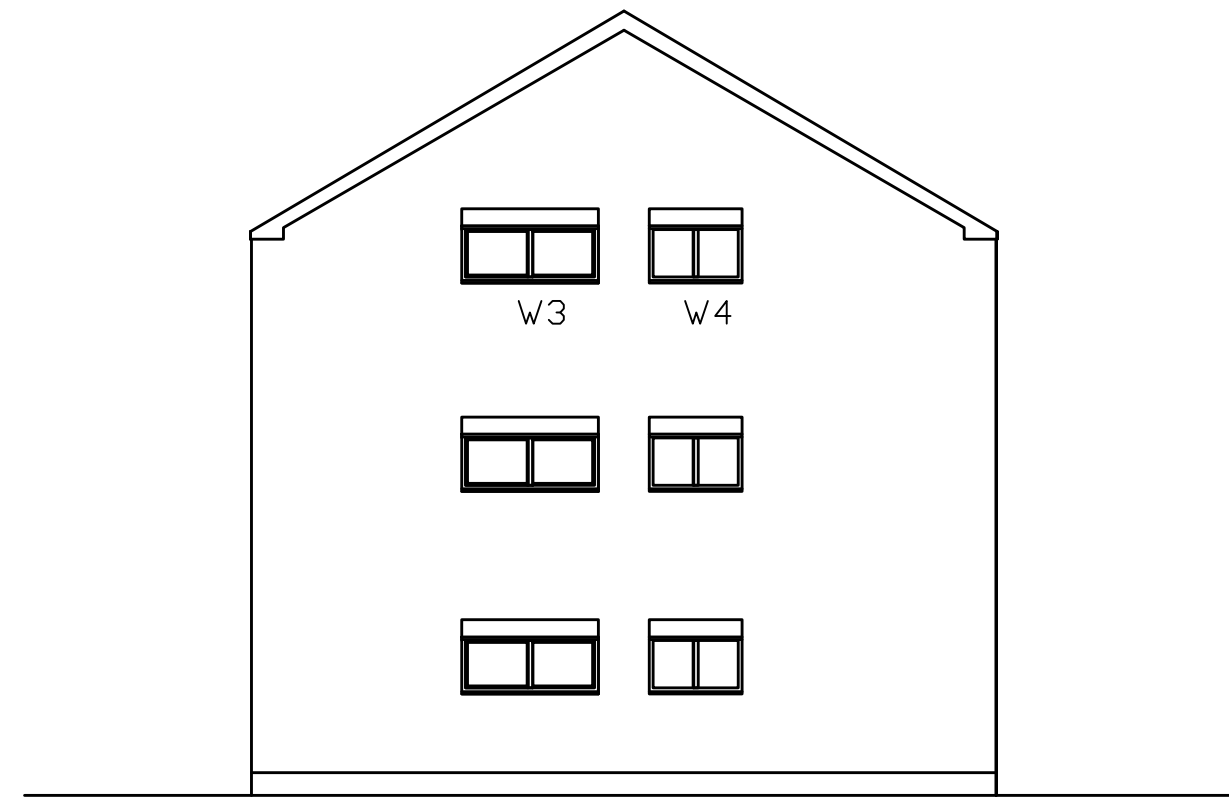


SIDE - EAST ELEVATION

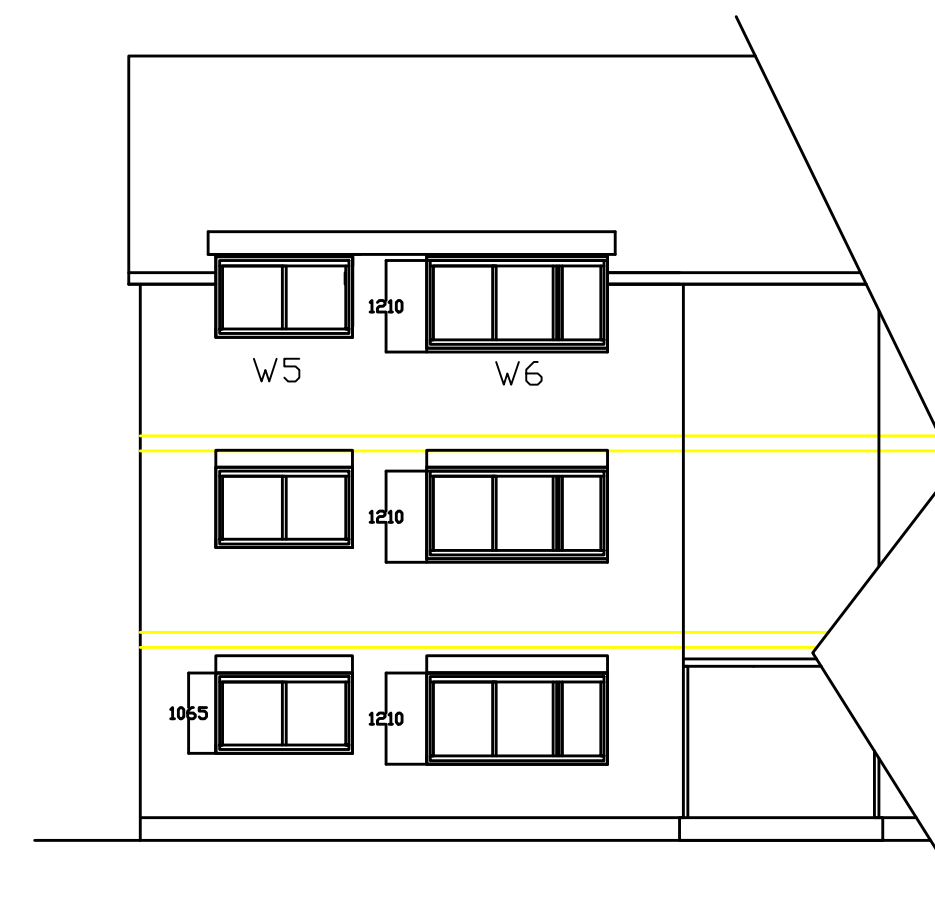


NORTH - REAR ELEVATION

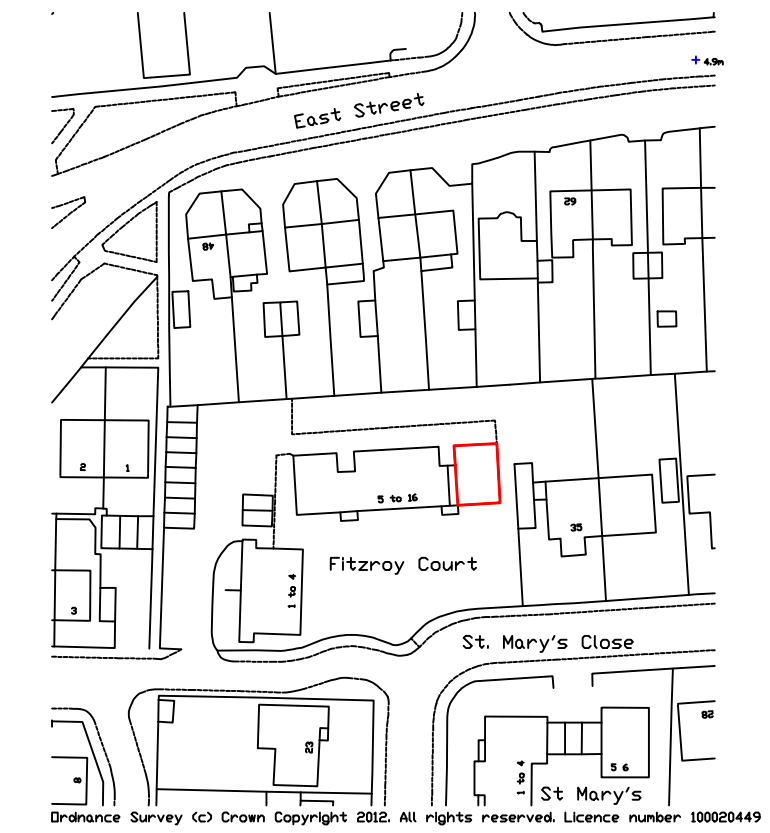


LOCATION 1:1250

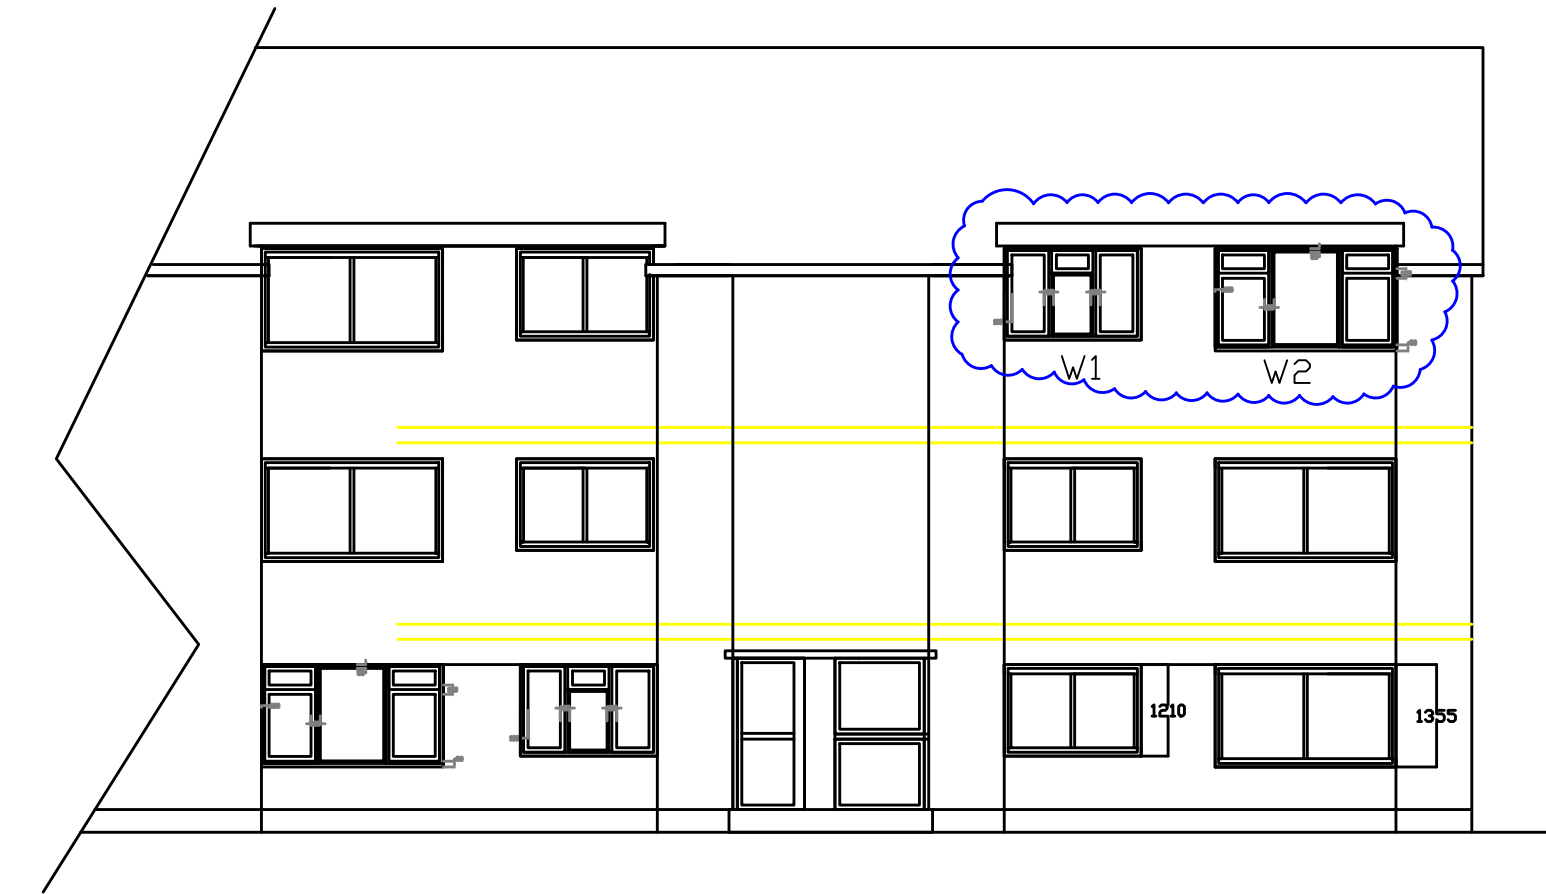



FRONT - SOUTH ELEVATION

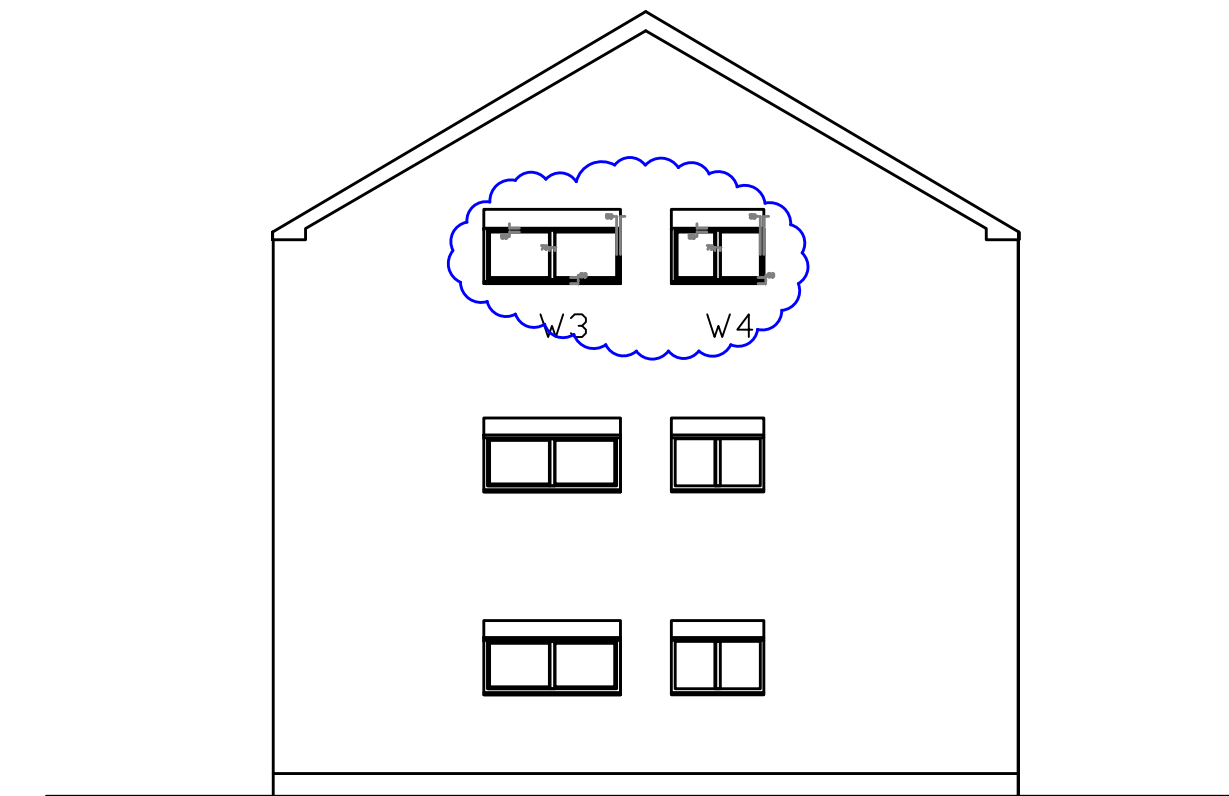

SIDE - EAST ELEVATION

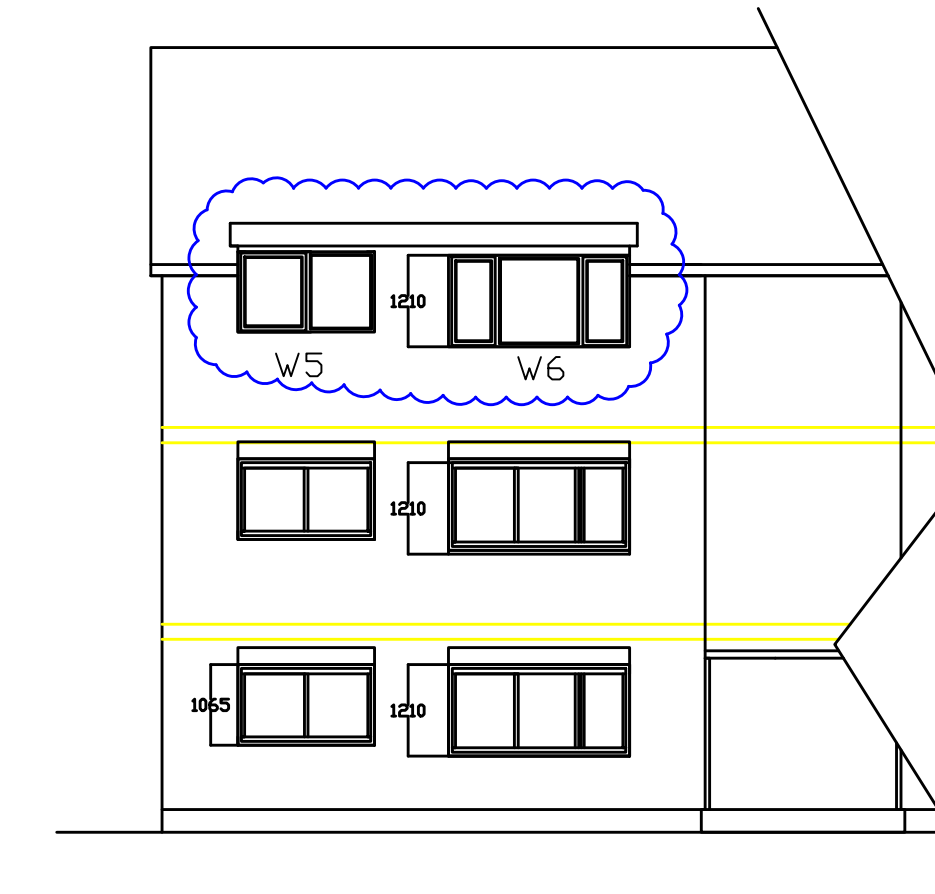


NORTH - REAR ELEVATION

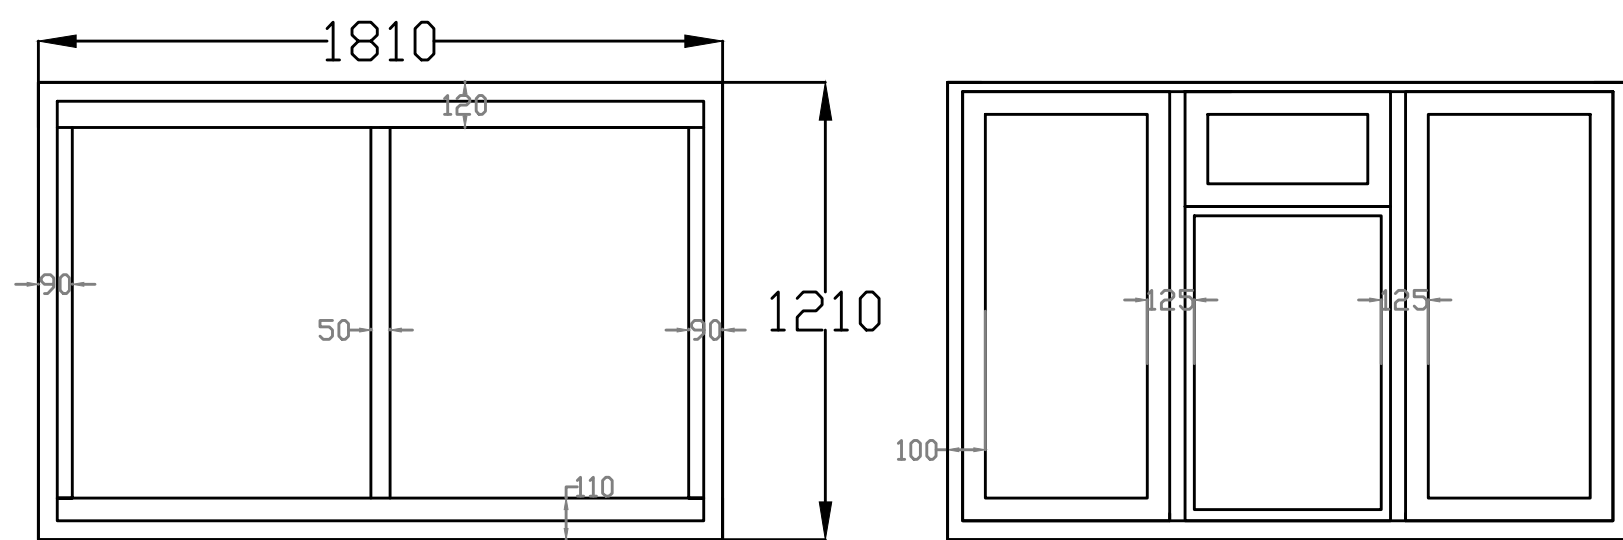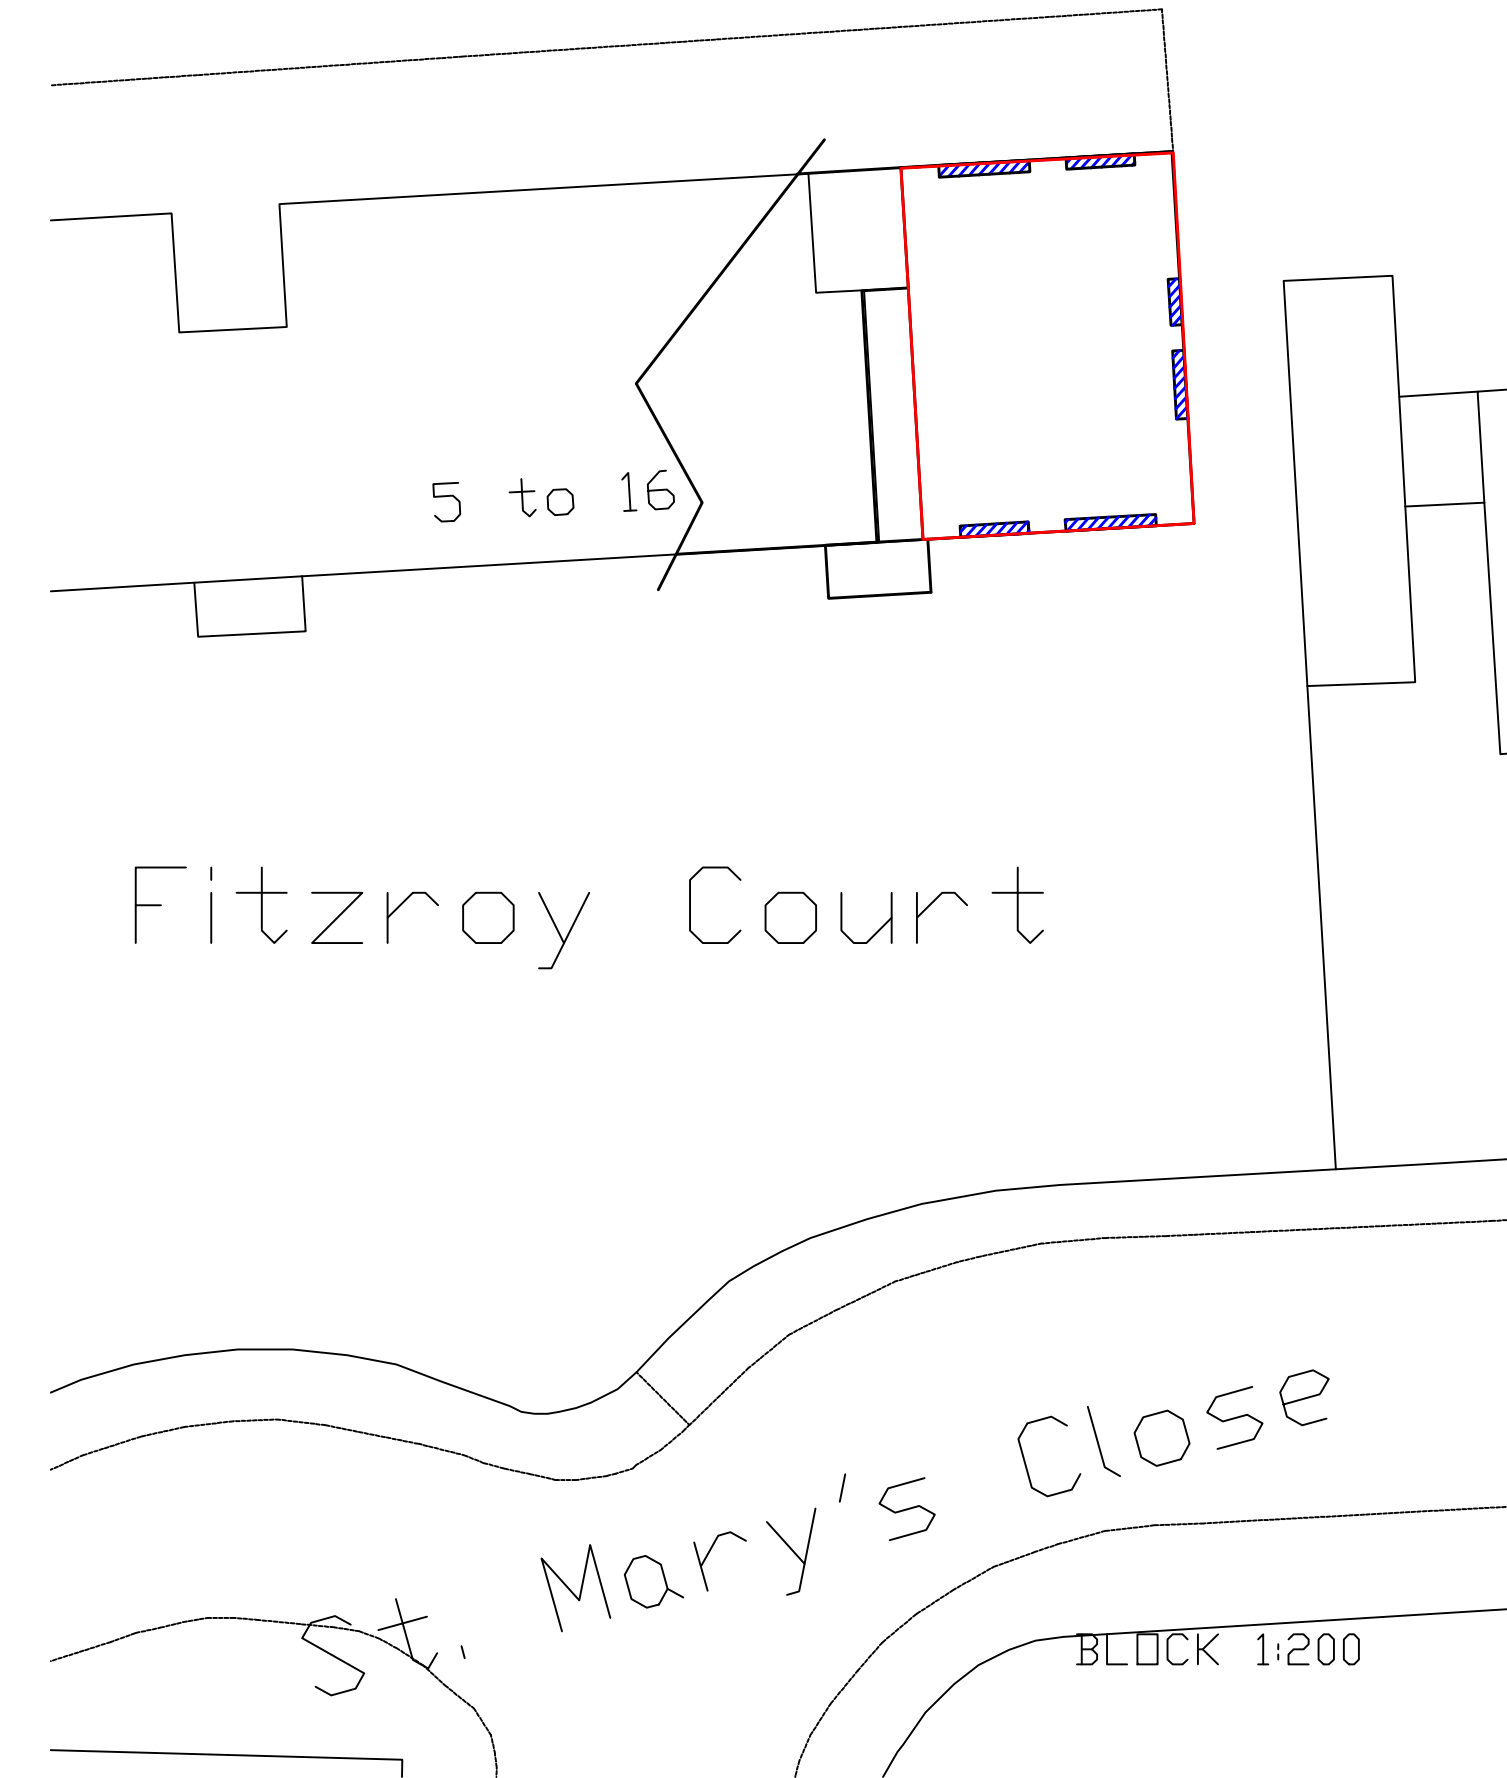


existing

W1

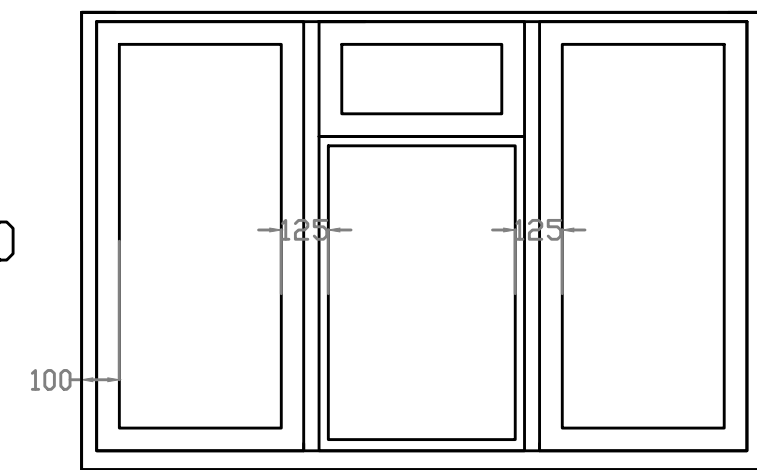


proposed

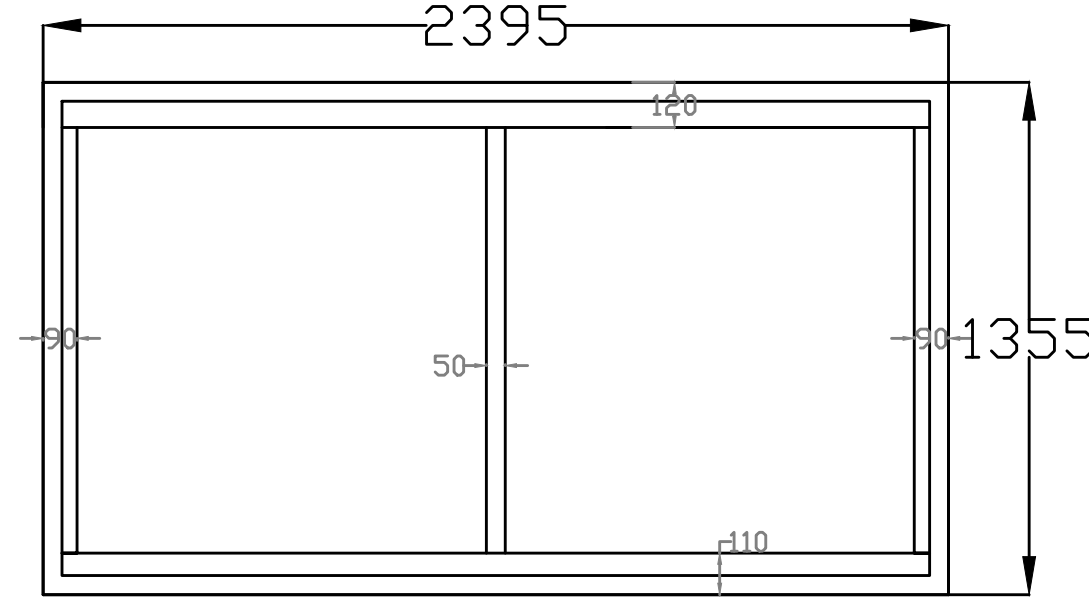


existing

W2

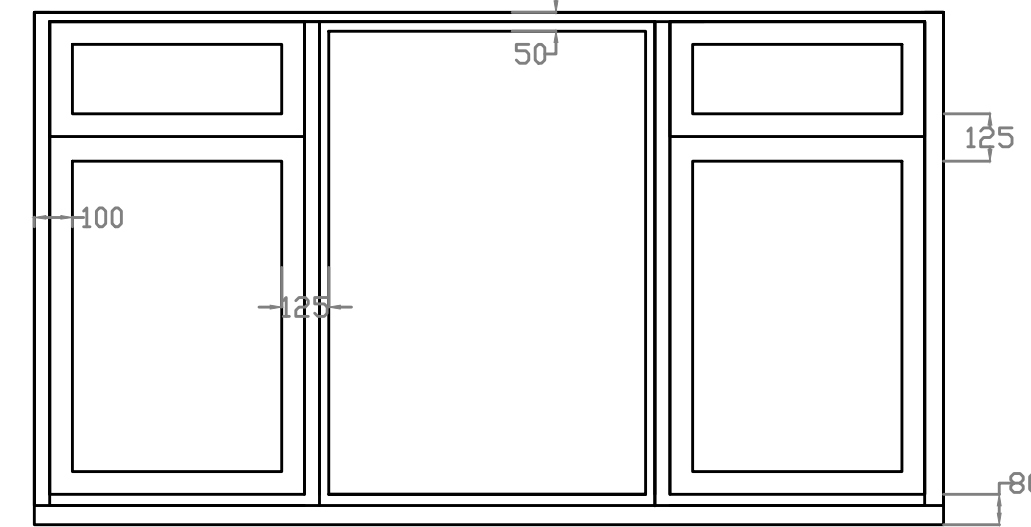


proposed

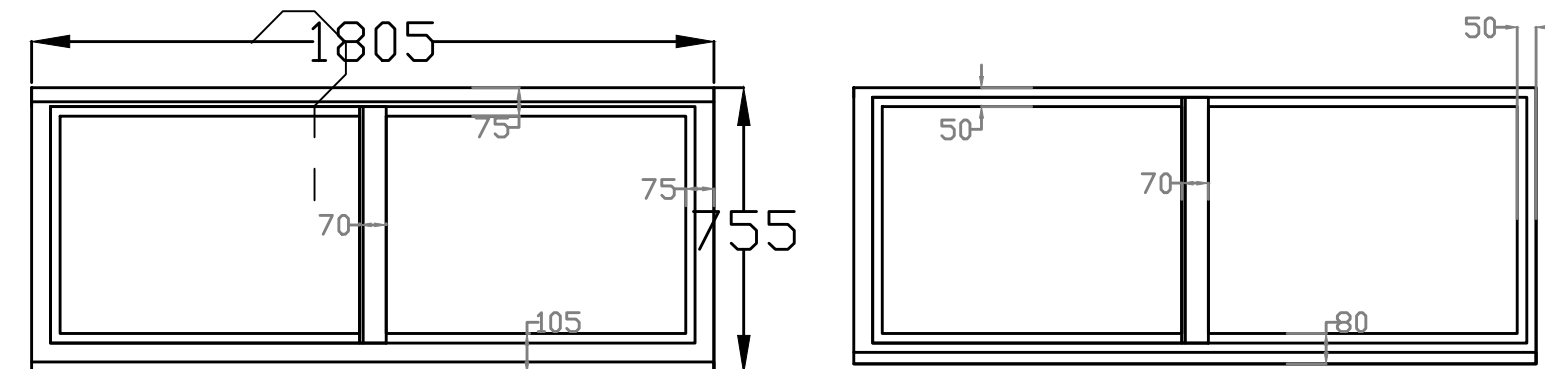


existing

W3

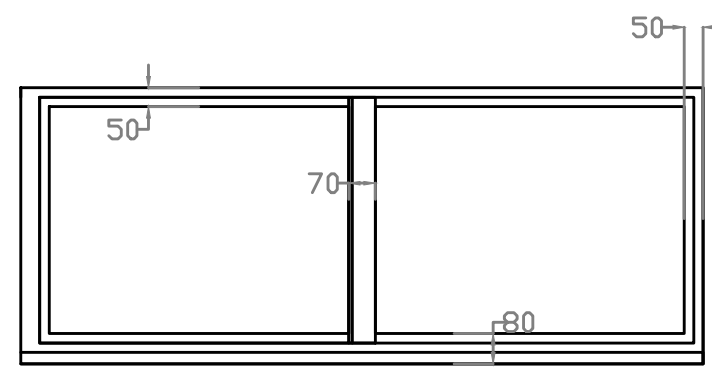


proposed

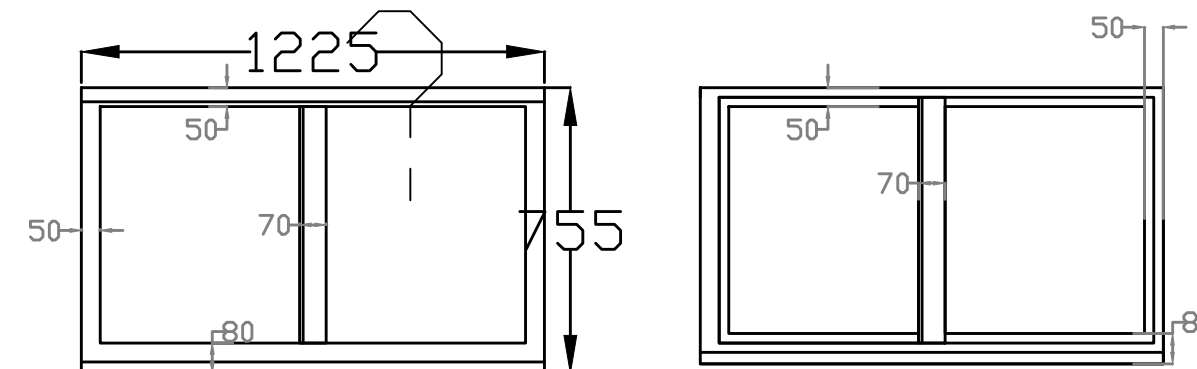


existing

W4

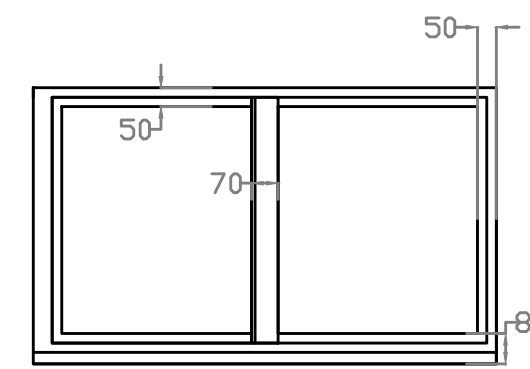


proposed

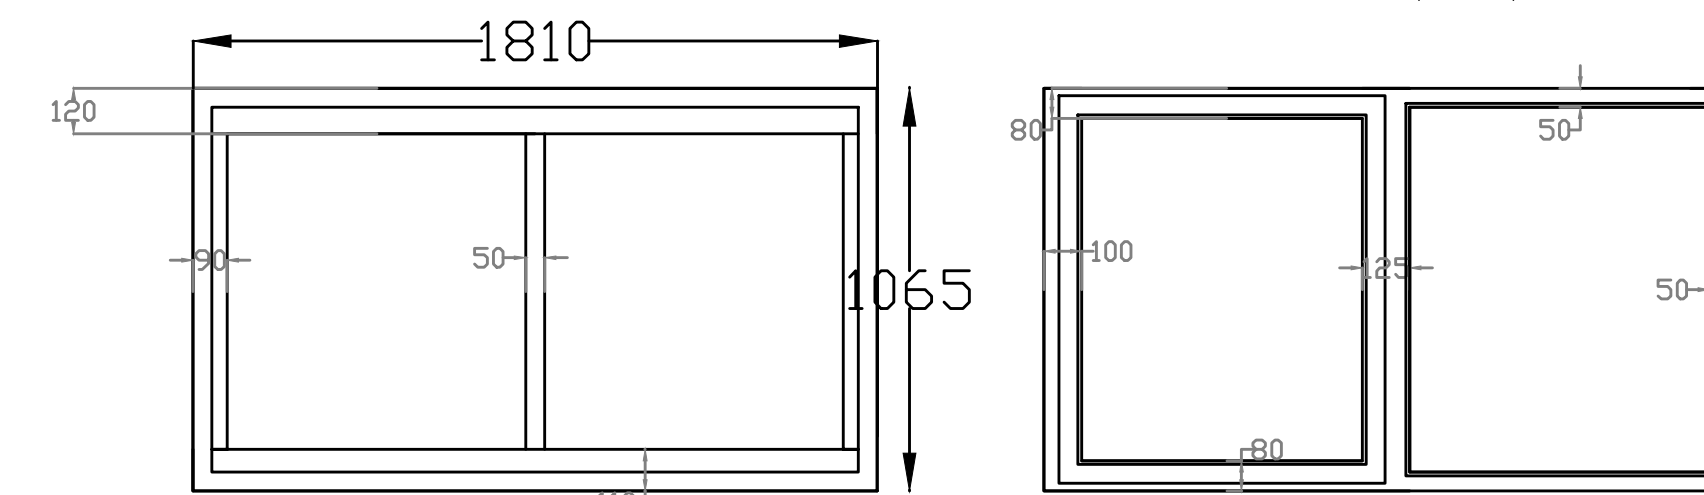


existing

W5

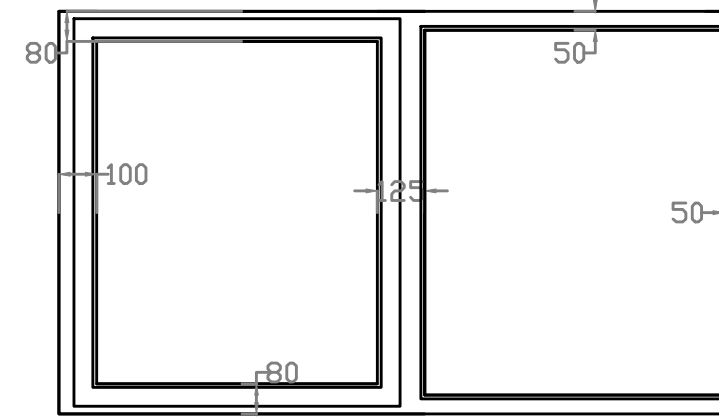


proposed

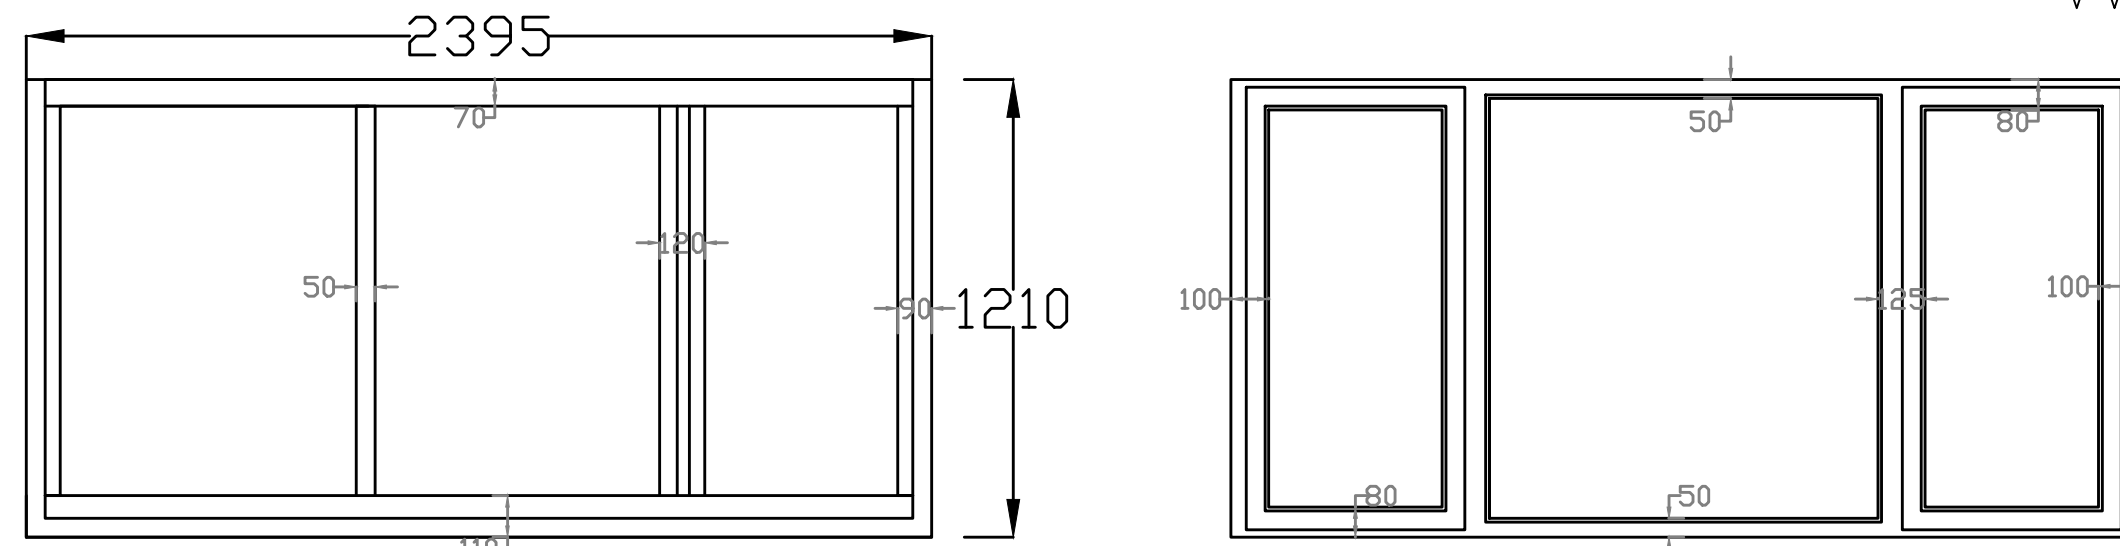

existing

W6

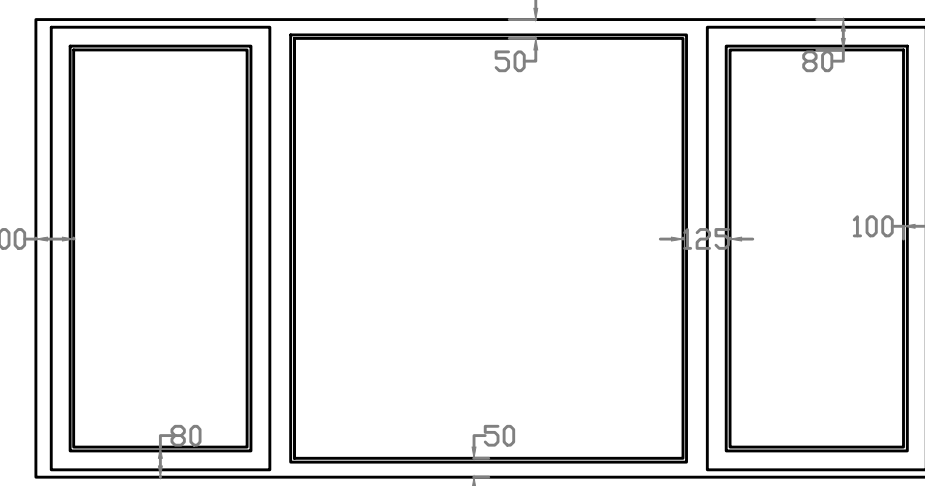

proposed

EXISTING & PROPOSED WINDOWS 1:20

27/1/12 ISSUED
FOR CLIENT
COMMENT

All dimensions to be checked on site prior to commencement of work, except for planning purposes.
This drawing is the copyright of
CALDOTECH LTD
and may not be copied, altered or reproduced in any way without written authority.

CALDOTECH LTD
41 WILLOWHAYNE AVE
EAST PRESTON
WEST SUSSEX
BN16 1PL Telephone 01903 859176

EXISTING & PROPOSED WINDOWS

16 Fitzroy Court
St. Mary's Close
Littlehampton
W Sx NN17 5QB

CLIENT **Rustington Windows**

Issue Details By Date

SCALE **AS SHOWN on A1**

DATE **27/01/12**

DRAWING NUMBER **11065/01**