

All dimensions must be checked on site and not scaled from this drawing, apart from the local authority.

- Any works commencing on site prior to obtaining full planning and building regulations approval including full condition discharge, is entirely at the client's / contractor's risk.


- The contractor is responsible for taking and checking all levels and dimensions prior to ordering materials and staring work on site.

- Any discrepancies are to be reported to Extraordinary Rooms prior to commencing any works.


- All building work is to be carried out in accordance with building regulations and to the satisfaction of the local authority and as such additional unforeseen building works may be required on site.

- These drawings do not constitute full working drawings.


- All drawings are copyright of Extraordinary Rooms and may not be copied or reproduced by any third party without prior written consent.

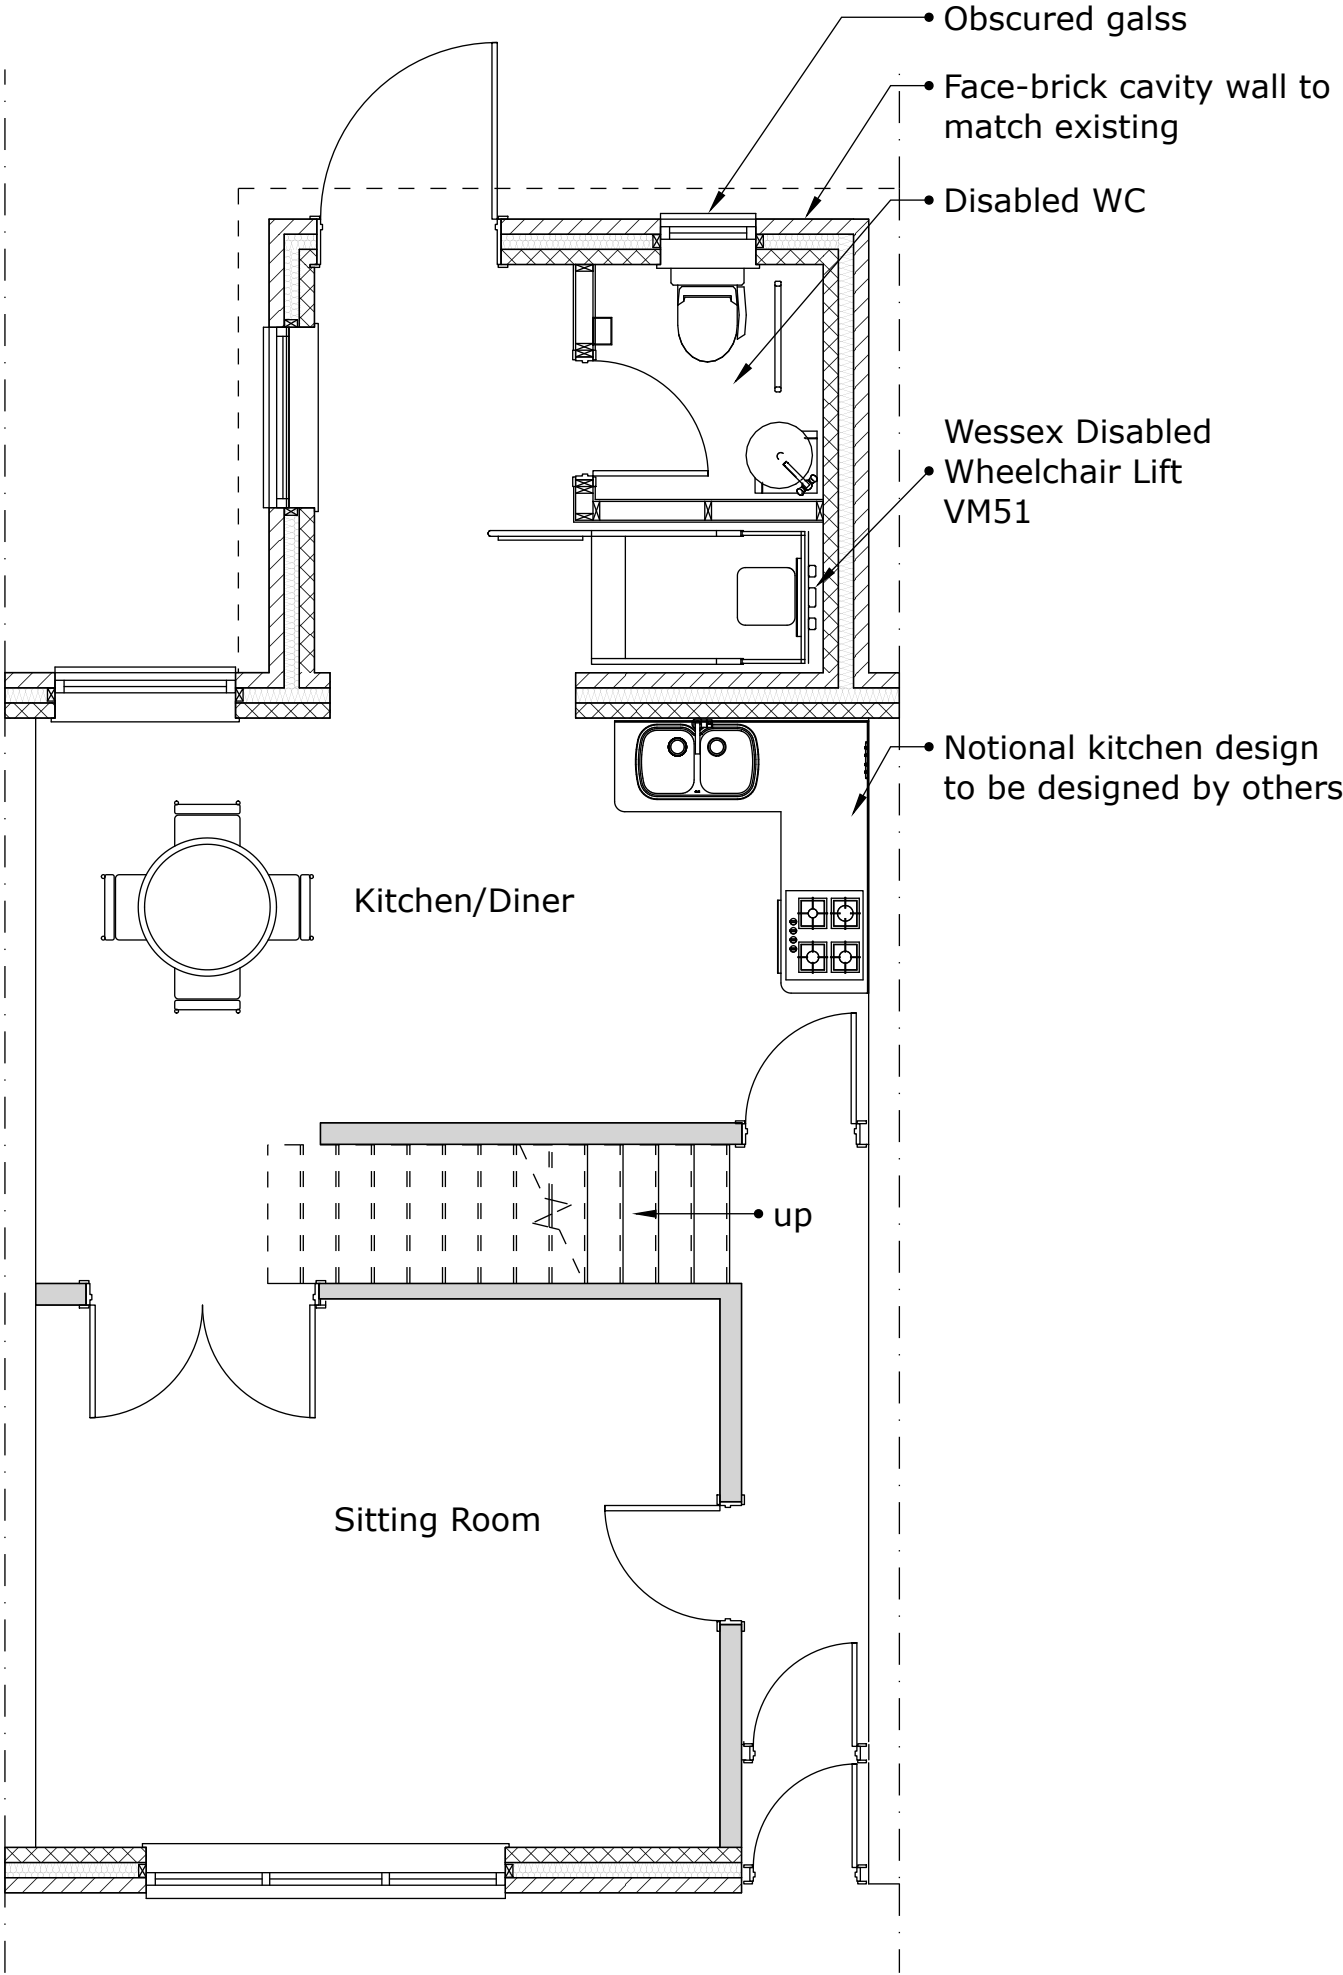

Proposed Ground Floor Plan
scale: 1:50

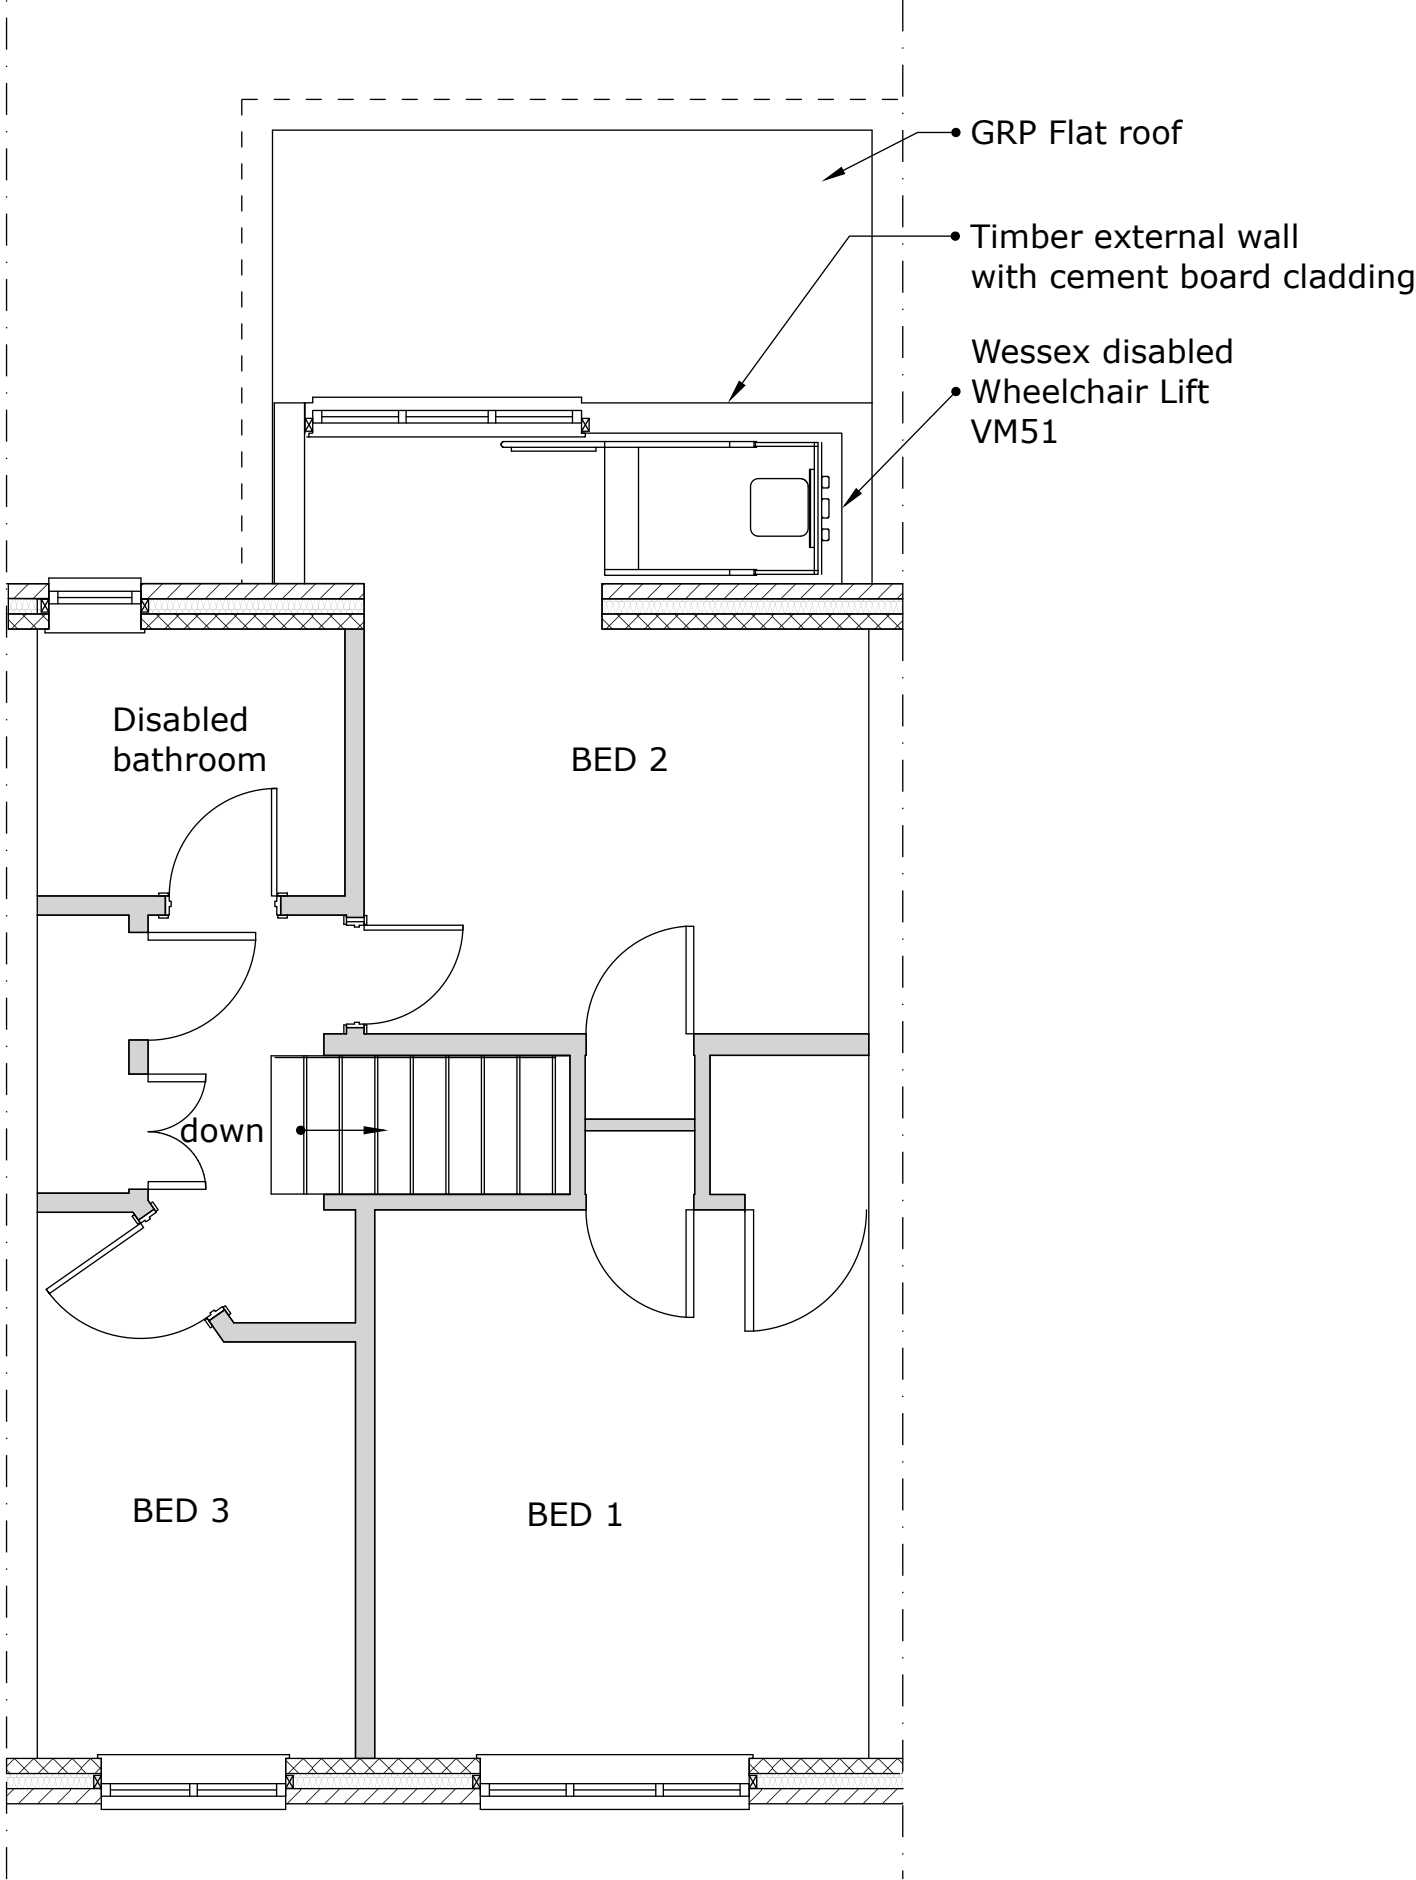

Proposed First Floor Plan
scale: 1:50

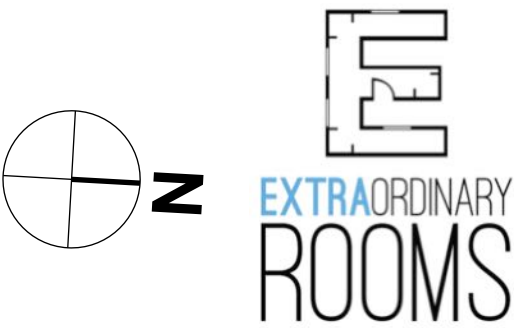

office@extraordinaryrooms.co.uk
www.@extraordinaryrooms.co.uk

Phone 01903 240330


Client: Mr & Mrs Kemp

Address 82 Manning Road
Littlehampton
West Sussex
BN17 7HU

Description : Erection of a double story extension to incorporate a ground floor disabled WC and Disabled lift

Scale: Date: 08, 23, 2019


Drawn: Checked:

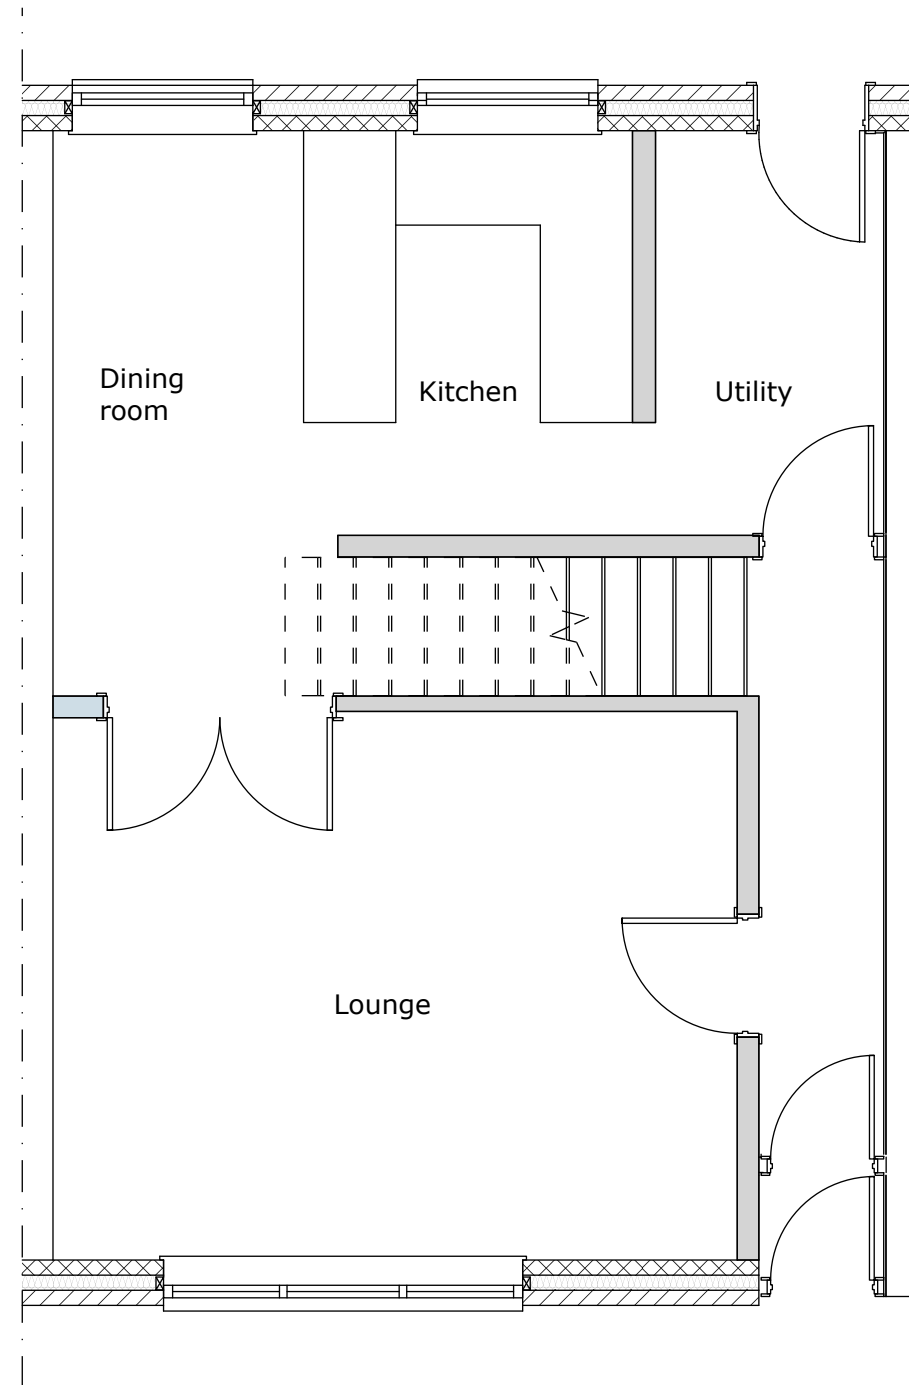

Existing Ground Floor

scale: 1:50

A
02

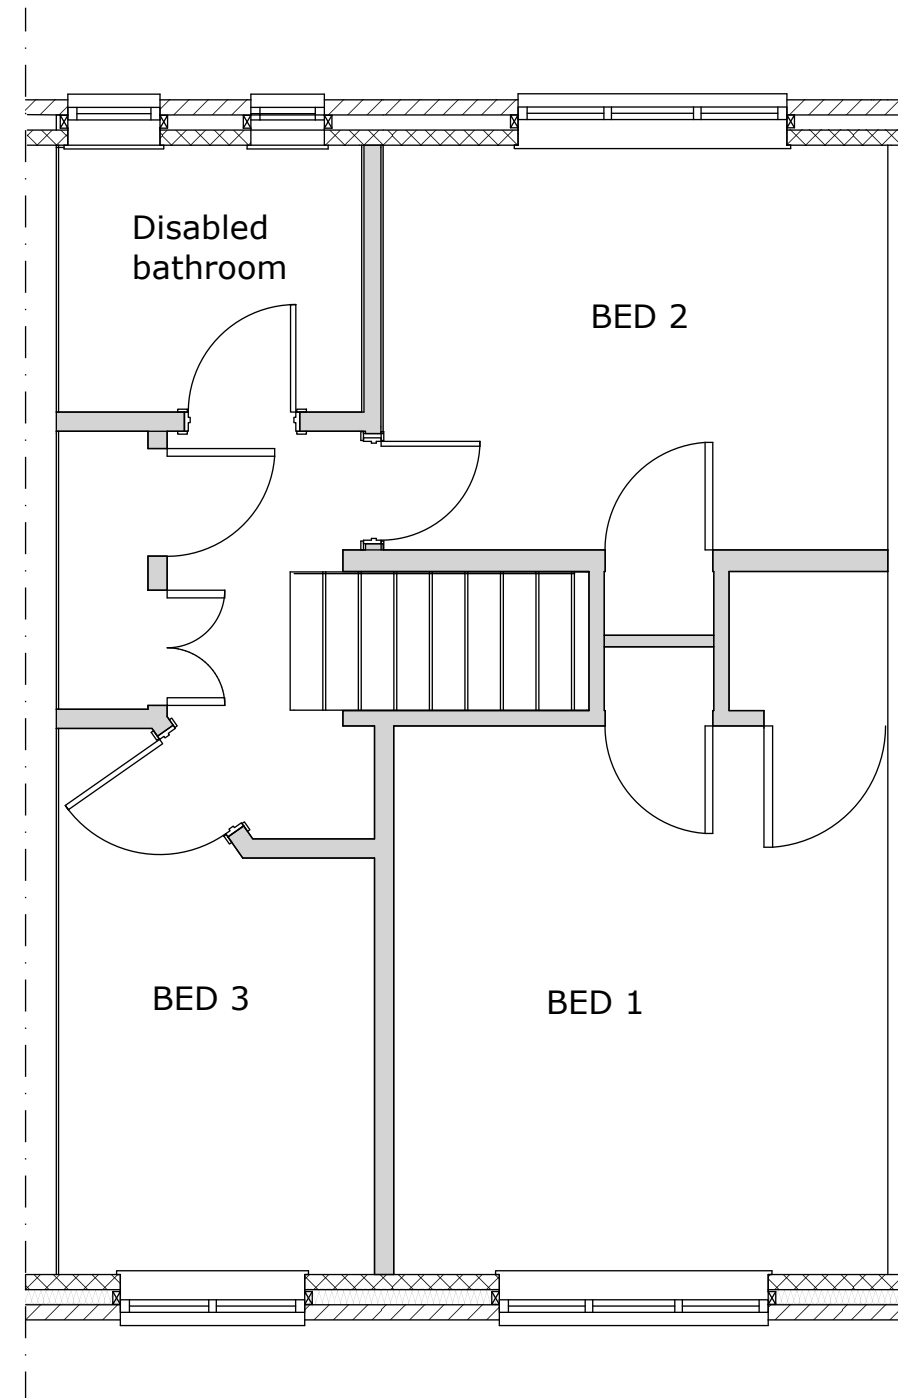

Existing First Floor

scale: 1:50

A
02



Proposed Section

scale: N/A

A
02

0 1 2 3 m
A2 - 1:100
0 1 2 3 m
A2 - 1:50

All dimensions must be checked on site and not scaled from this drawing, apart from the local authority.

- Any works commencing on site prior to obtaining full planning and building regulations approval including full condition discharge, is entirely at the client's / contractor's risk.


- The contractor is responsible for taking and checking all levels and dimensions prior to ordering materials and starting work on site.

- Any discrepancies are to be reported to Extraordinary Rooms prior to commencing any works.

- All building work is to be carried out in accordance with building regulations and to the satisfaction of the local authority and as such additional unforeseen building works may be required on site.

- These drawings do not constitute full working drawings.

- All drawings are copyright of Extraordinary Rooms and may not be copied or reproduced by any third party without prior written consent.

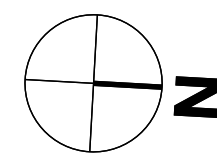

E
EXTRAORDINARY
ROOMS

office@extraordinaryrooms.co.uk
www.@extraordinaryrooms.co.uk

Phone 01903 240330

Client: Mr & Mrs Kemp

Address 82 Manning Road
Littlehampton
West Sussex
BN17 7HU

Description : Erection of a double story extension to incorporate a ground floor disabled WC and Disabled lift

Scale: Date: 08, 23, 2019

Drawn: Checked:

A 02

All dimensions must be checked on site and not scaled from this drawing, apart from the local authority.

- Any works commencing on site prior to obtaining full planning and building regulations approval including full condition discharge, is entirely at the client's / contractor's risk.


- The contractor is responsible for taking and checking all levels and dimensions prior to ordering materials and staring work on site.

- Any discrepancies are to be reported to Extraordinary Rooms prior to commencing any works.

- All building work is to be carried out in accordance with building regulations and to the satisfaction of the local authority and as such additional unforeseen building works may be required on site.


- These drawings do not constitute full working drawings.

- All drawings are copyright of Extraordinary Rooms and may not be copied or reproduced by any third party without prior written consent.

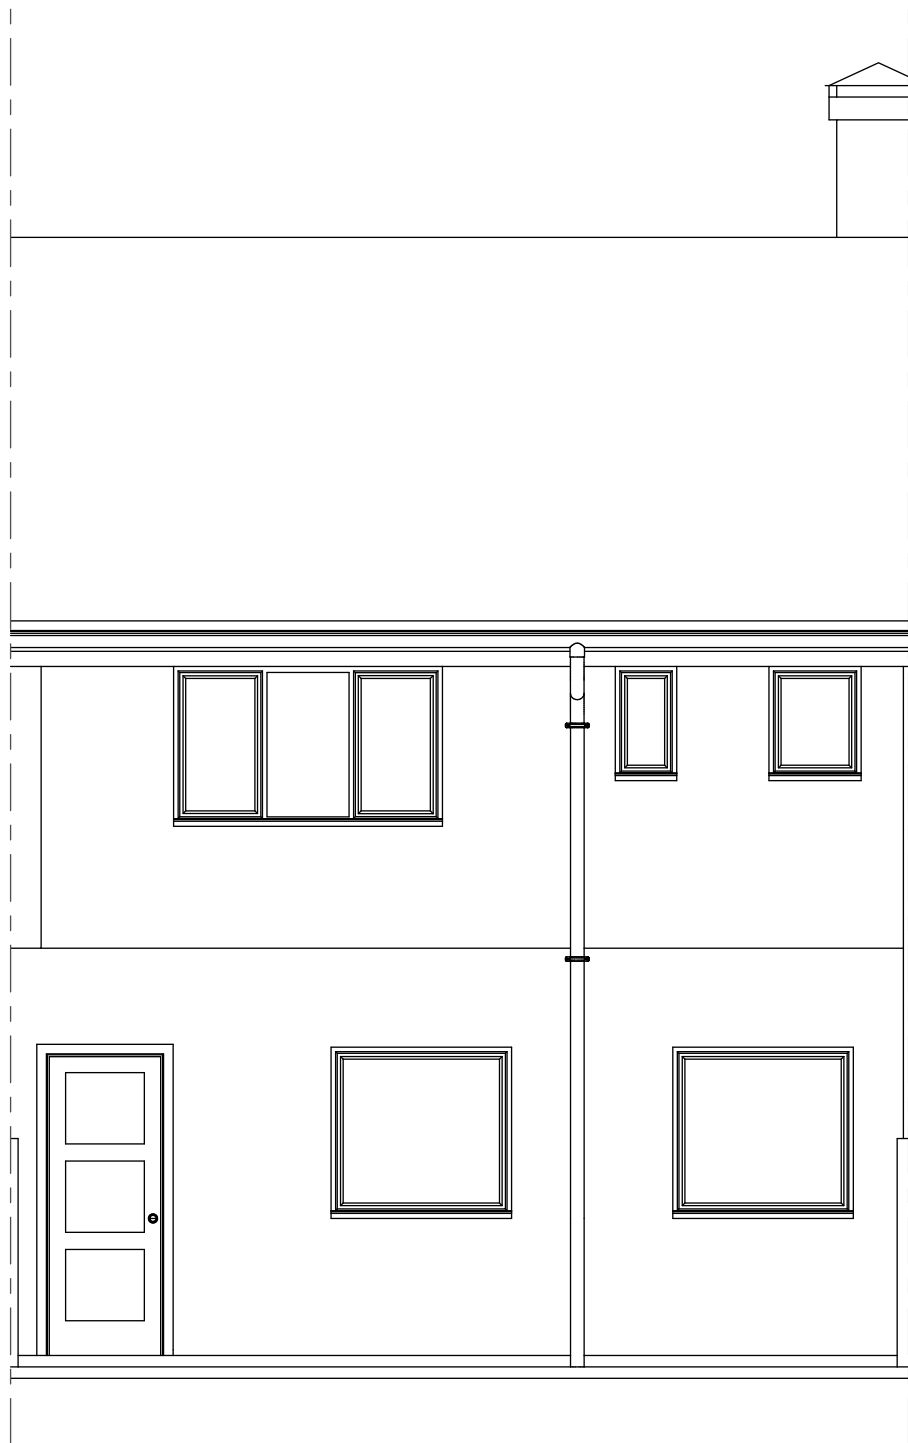


Existing Rear Elevation

scale: 1:50

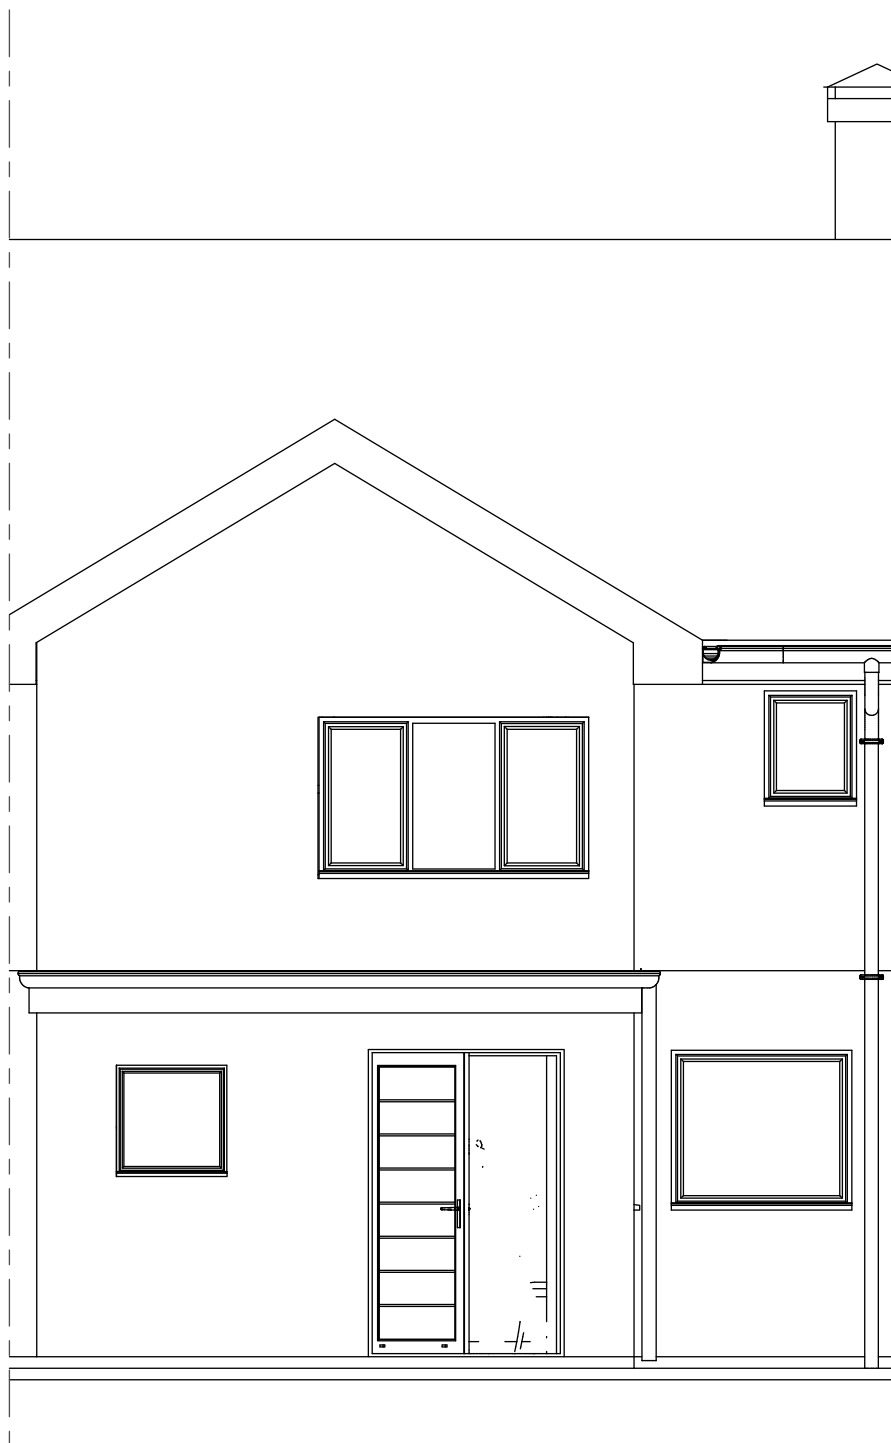


Proposed Rear Elevation

scale: 1:50

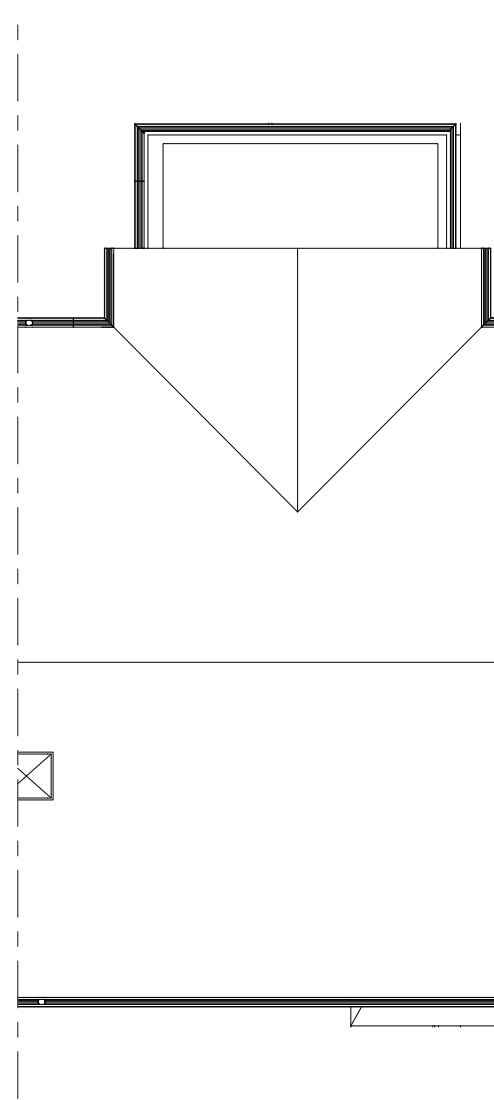


Proposed Roof Plan

scale: 1:100

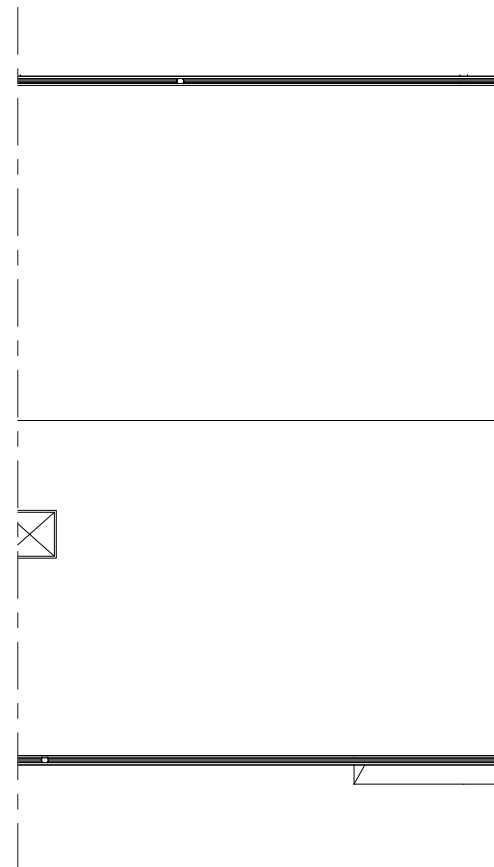

Proposed Roof Plan

scale: 1:100

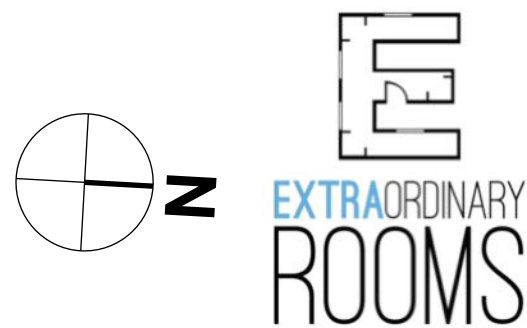

office@extraordinaryrooms.co.uk
www.@extraordinaryrooms.co.uk

Phone 01903 240330

Client: Mr & Mrs Kemp

Address 82 Manning Road
Littlehampton
West Sussex
BN17 7HU

Description : Erection of a double
story extension to
incorporate a ground
floor disabled WC and
Disabled lift

Scale: Date: 08, 23, 2019

Drawn: Checked:

All dimensions must be checked on site and not scaled from this drawing, apart from the local authority.

- Any works commencing on site prior to obtaining full planning and building regulations approval including full condition discharge, is entirely at the client's / contractor's risk.


- The contractor is responsible for taking and checking all levels and dimensions prior to ordering materials and staring work on site.

- Any discrepancies are to be reported to Extraordinary Rooms prior to commencing any works.

- All building work is to be carried out in accordance with building regulations and to the satisfaction of the local authority and as such additional unforeseen building works may be required on site.


- These drawings do not constitute full working drawings.

- All drawings are copyright of Extraordinary Rooms and may not be copied or reproduced by any third party without prior written consent.

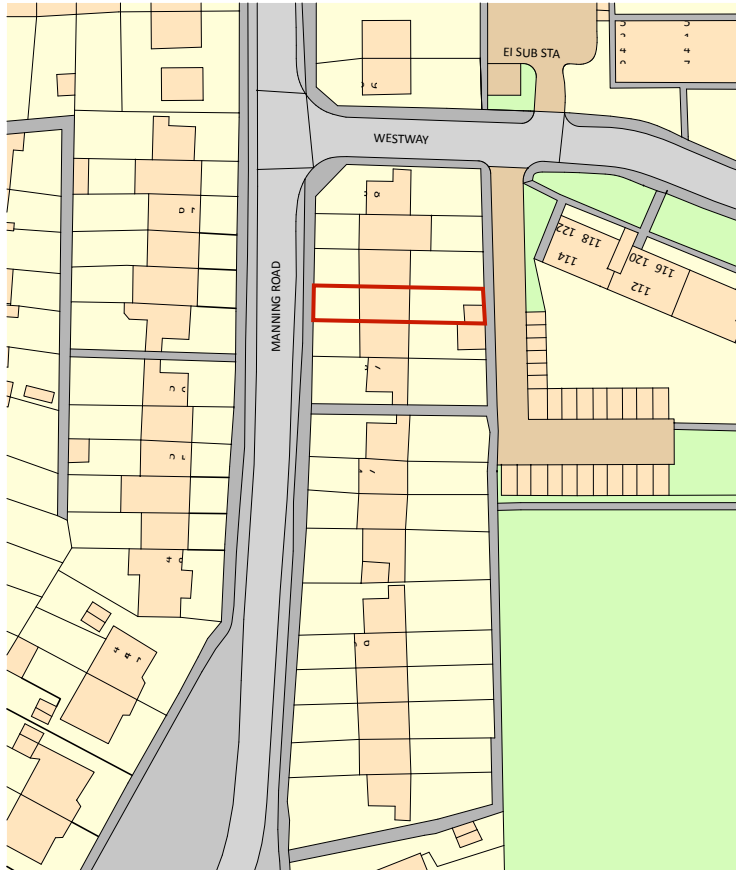

Location Plan

scale: 1:1250

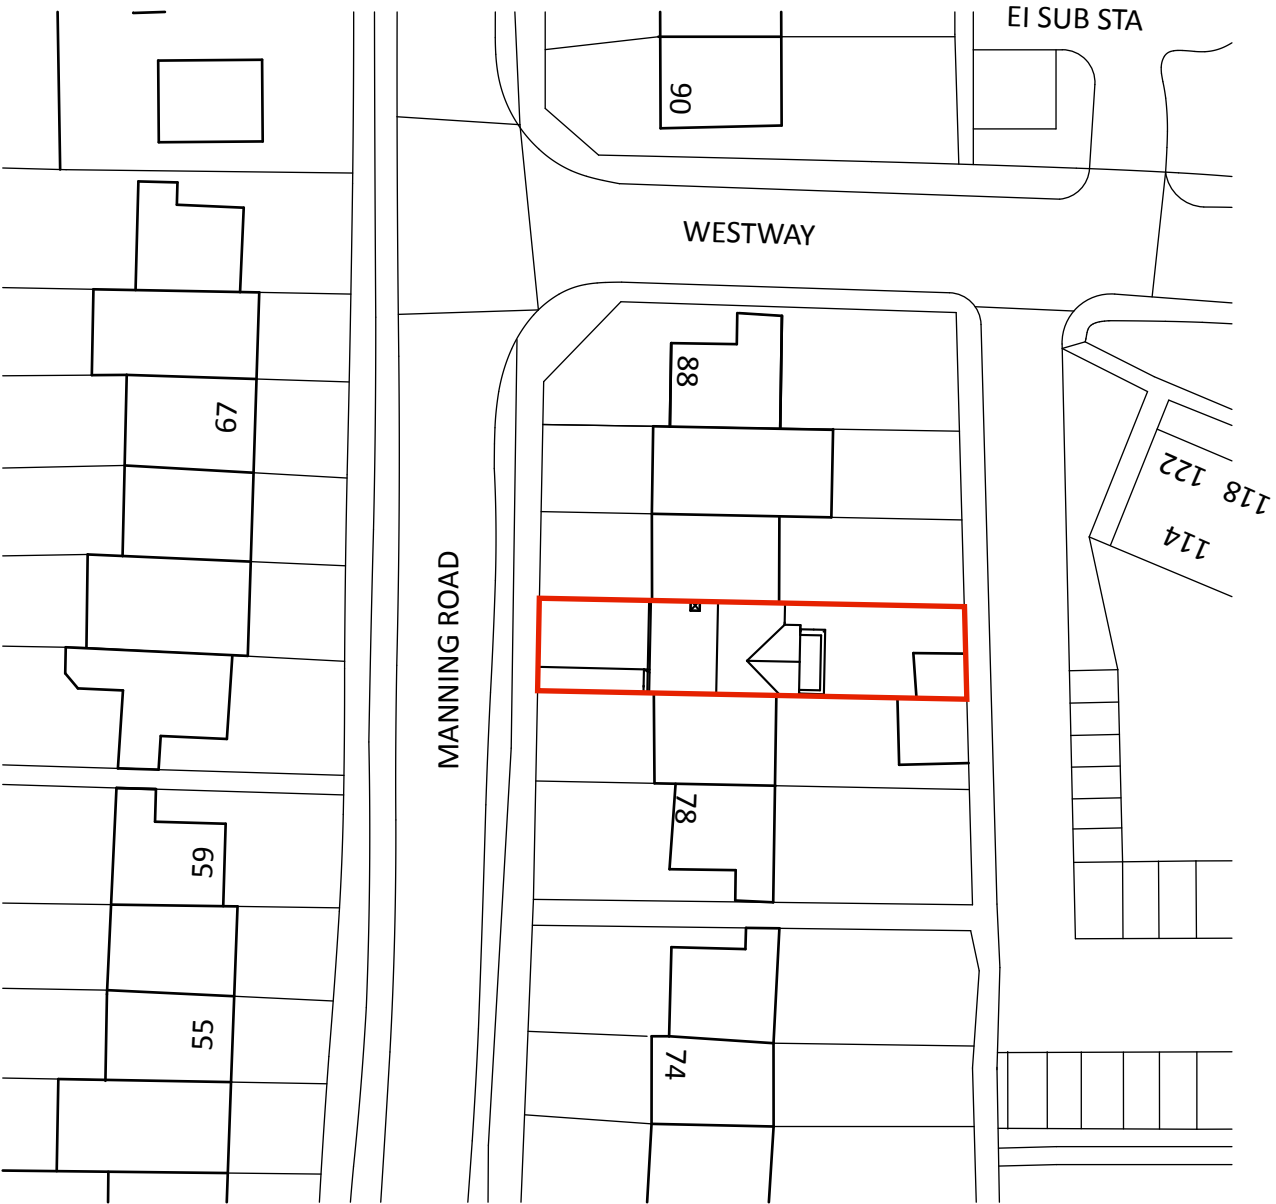



Proposed Block Plan

scale: 1:500



Existing Block Plan

scale: 1:500

  

office@extraordinaryrooms.co.uk
www.@extraordinaryrooms.co.uk

Phone 01903 240330

Client: Mr & Mrs Kemp

Address 82 Manning Road
Littlehampton
West Sussex
BN17 7HU

Description : Erection of a double story extension to incorporate a ground floor disabled WC and Disabled lift

Scale: Date: 08, 23, 2019

Drawn: Checked:

A 04

APPLICATION: 82 Manning Road, Littlehampton,
West Sussex, BN17 7HU

PROPOSED REFURBISHMENT AND EXTENSION OF HOUSE,

DESIGN STATEMENT

INTRODUCTION

This Statement has been prepared on behalf of Mr & Mrs Kemp. It demonstrates that the proposed development of a downstairs WC and a double story disabled lift shaft at 82 Manning Road addresses and considers the local area and planning requirements and also meets the ongoing physical challenges faced by Mrs Kemp.

The site is situated on Manning Road, the proposed extension is to the rear of the property with backs onto the local garage compound

General

The proposals provide for the erection of a small double story extension at the rear of the existing property, and some internal alterations to improve Mr & Mrs Kems quality of life.

Character and Identity

The development responds to the existing character and identity through the following design considerations:

- a) Scale: The new footprint has been designed to ensure that the proposed development has the least possible impact on the surrounding area. Extending completely at the rear of the property, with no adverse visual effect upon the main pedestrian and vehicular road to preserve the appearance and character of the area.

The functionality and dimensions of the lift looks to dictate that a small gable roof is required, which is more in keeping with the local area.

- b) Appearance: The proposed building retains the façade character of the existing, through the use of matching face bricks, facias and roof tiles. Throughout the design development, the concept has always been to retain the traditional character of the existing.

- c) Layout: The extension has been designed to minimise the impact creating space for the lift shaft and a downstairs disables cloakroom only.

The provision of further rooms at the rear of the guest house also allows for private and quieter accommodation to be provided.

All dimensions must be checked on site and not scaled from this drawing, apart from the local authority.

- Any works commencing on site prior to obtaining full planning and building regulations approval including full condition discharge, is entirely at the client's / contractor's risk.


- The contractor is responsible for taking and checking all levels and dimensions prior to ordering materials and staring work on site.

- Any discrepancies are to be reported to Extraordinary Rooms prior to commencing any works.

- All building work is to be carried out in accordance with building regulations and to the satisfaction of the local authority and as such additional unforeseen building works may be required on site.

- These drawings do not constitute full working drawings.

- All drawings are copyright of Extraordinary Rooms and may not be copied or reproduced by any third party without prior written consent.

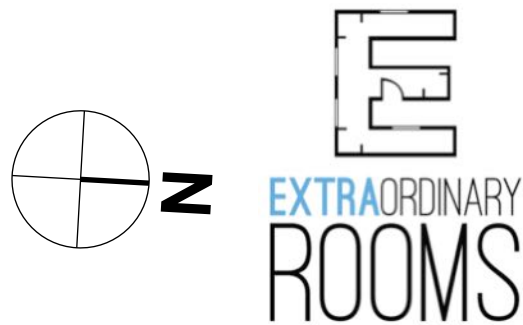

office@extraordinaryrooms.co.uk
www.@extraordinaryrooms.co.uk

Phone 01903 240330

Client: Mr & Mrs Kemp

Address 82 Manning Road
Littlehampton
West Sussex
BN17 7HU

Description : Erection of a double
story extension to
incorporate a ground
floor disabled WC and
Disabled lift

Scale: Date: 08, 23, 2019

Drawn: Checked:

A 05