


NOTES:


1. All dimensions are in mm and must be checked on site and not scaled from this drawing.
2. Drawings are to be read in conjunction with accompanying documents.
3. Any errors or inaccuracies should be brought to the attention of Amber Living.



Existing North Elevation

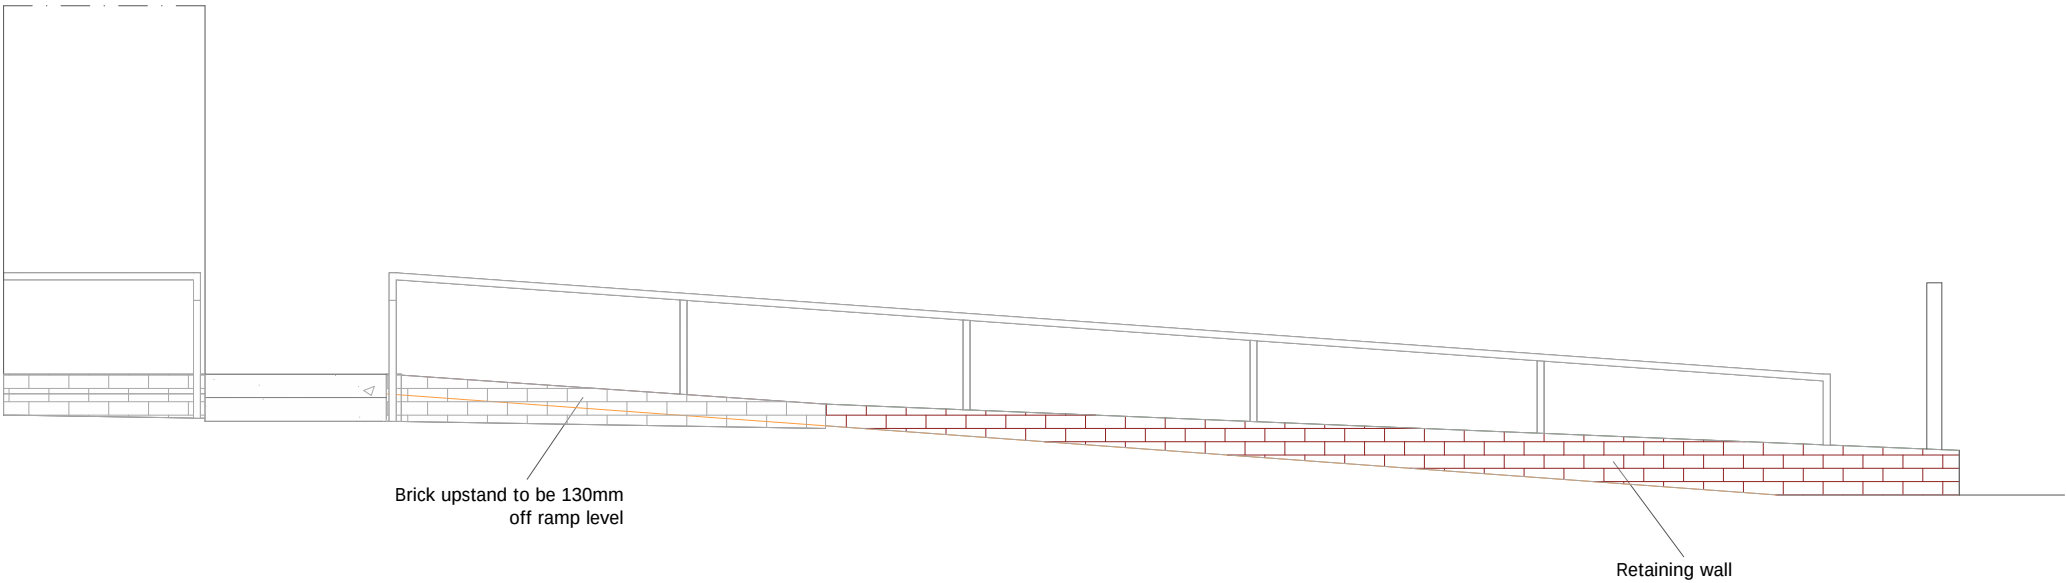

Proposed North Elevation

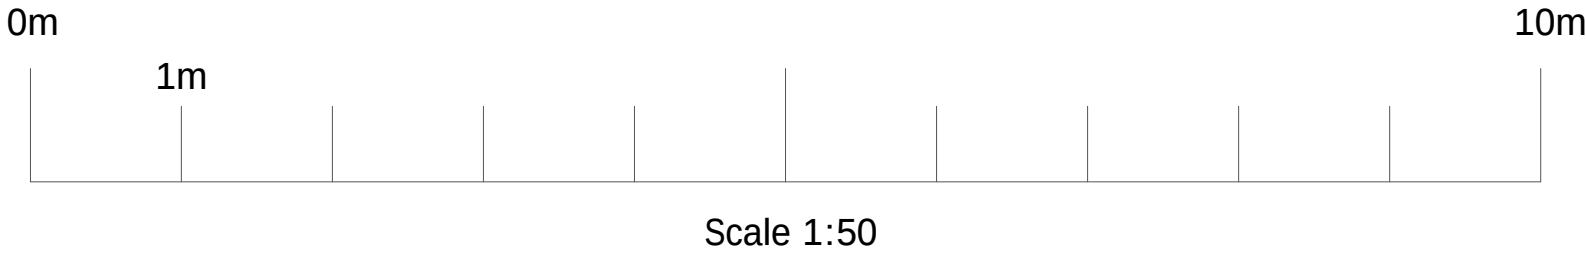

No.	Description	Date
Amendments:		
Address: 32 Horsham Road Littlehampton West Sussex BN17 6DA		Client: Mr Harrison
Drawing Title: Existing & Proposed North Elevation		Drawing Ref.: mb/05a/horsham road 32
 Planning Applications Building Regulation Drawings Design Consultants Party Wall Surveyors Building Surveys/ Homebuyers Survey Project Management Disabled Access Auditing Building Defect Analysis CDM Expert Witness 		
Contact Details:	Telephone: 01273 384974	Fax: 01273 384976
Contact Address:	Maritime House, Basin Road North, Hove, BN41 1WR, East Sussex	
Scale:	Paper:	Date:
1:50	A3	10/09/2013
Revision No:		Checked By:
		JJ
Direction:		