


- NOTES:
1. All dimensions are in mm and must be checked on site and not scaled from this drawing.

2. Drawings are to be read in conjunction with accompanying documents.


3. Any errors or inaccuracies should be brought to the attention of Amber Living.



Existing South Elevation

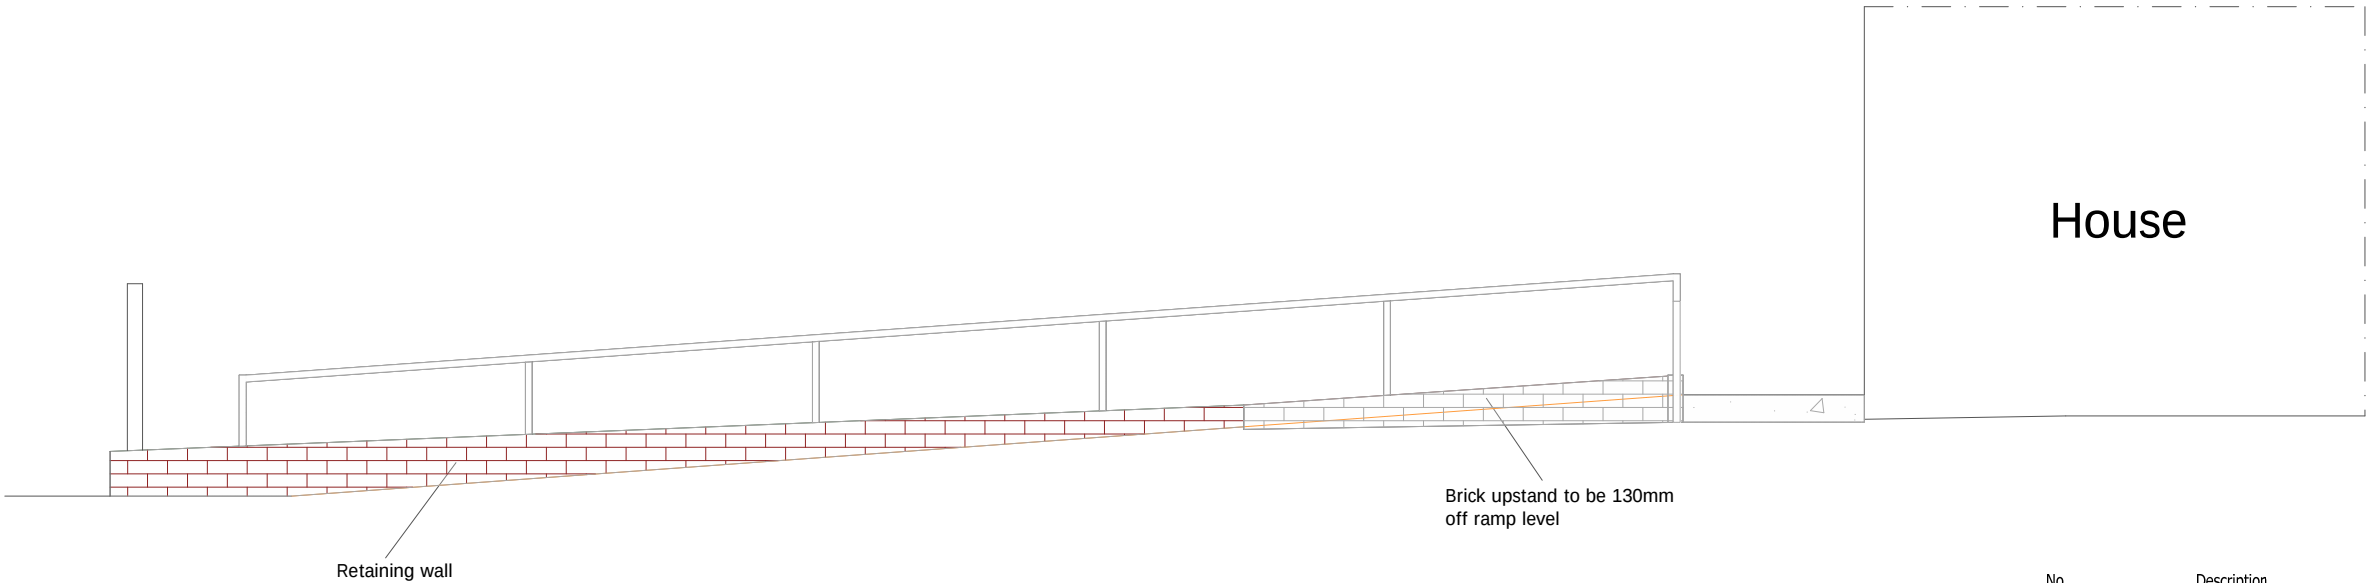

Proposed South Elevation

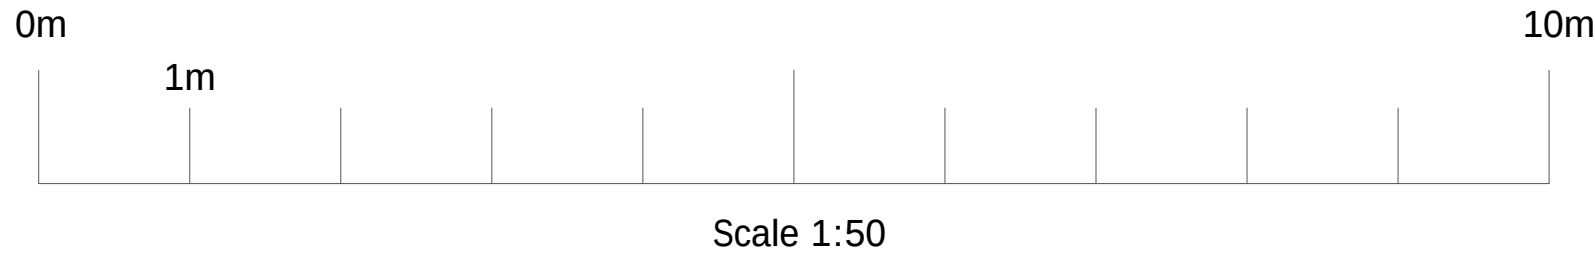

No.	Description	Date			
Amendments:					
Address: 32 Horsham Road Littlehampton West Sussex BN17 6DA		Client: Mr Harrison			
Drawing Title: Existing & Proposed South Elevation		Drawing Ref.: mb/06a/horsham road 32			
 Planning Applications Building Regulation Drawings Design Consultants Party Wall Surveyors Building Surveys/ Homebuyers Survey		 Project Management Disabled Access Auditing Building Defect Analysis CDM Expert Witness			
Contact Details:	Telephone: 01273 384974	Fax: 01273 384976	Email: michael@amberliving.co.uk		
Contact Address:	Maritime House, Basin Road North, Hove, BN41 1WR, East Sussex				
Scale:	Paper:	Date:	Revision No:	Checked By:	Direction:
1:50	A3	10/09/2013		JJ	