




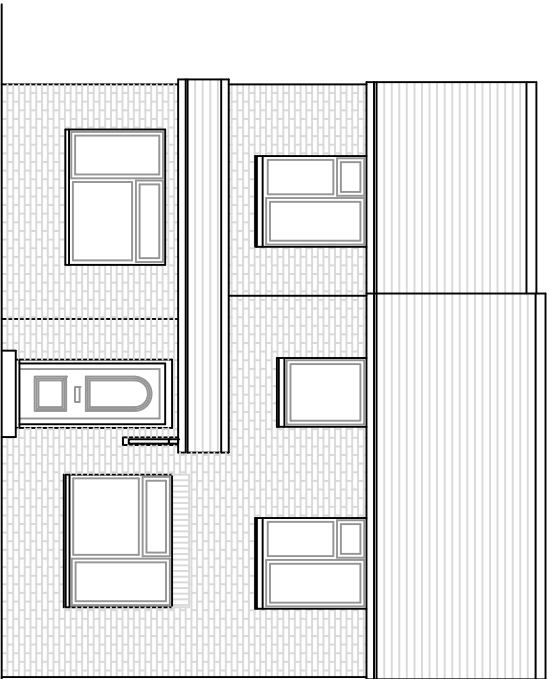


Front Elevation (east)

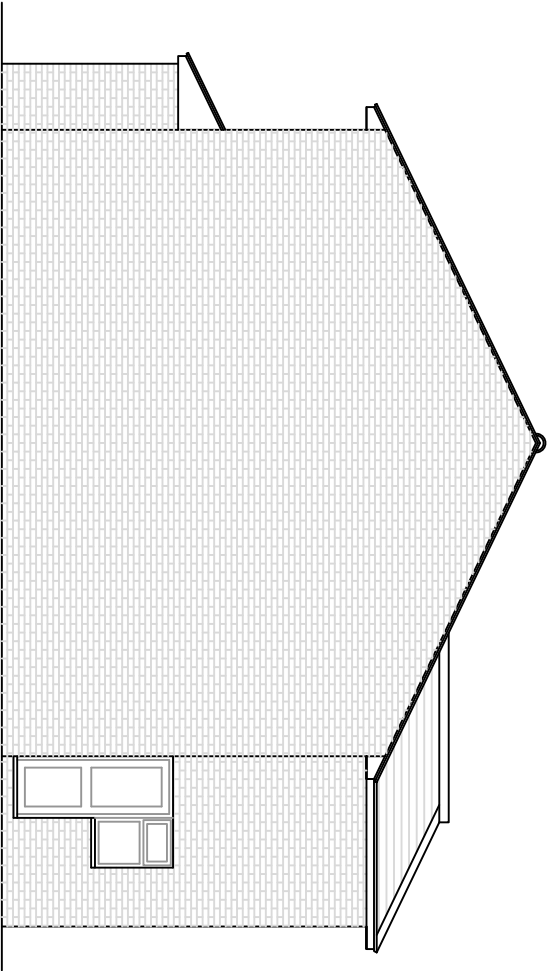

Side Elevation (north)

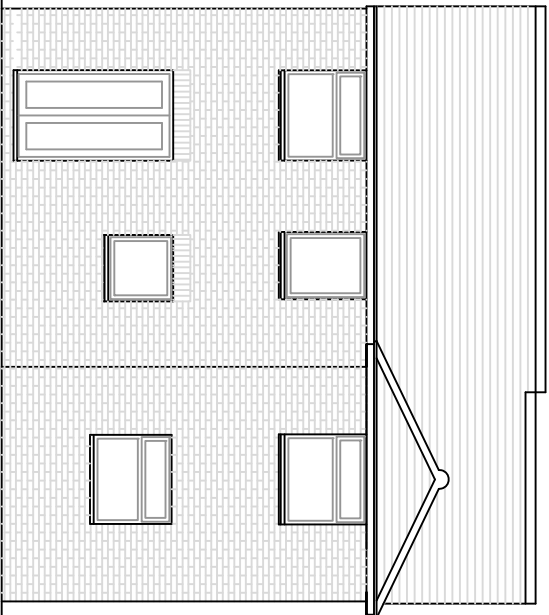


Rear Elevation (west)

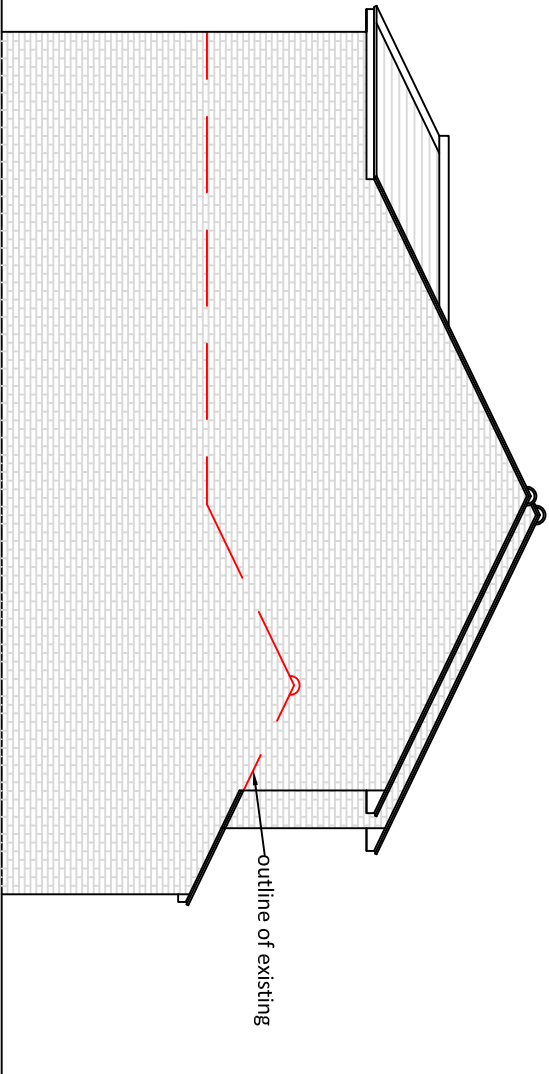


Side Elevation (south)

Proposed Elevations (1:100)

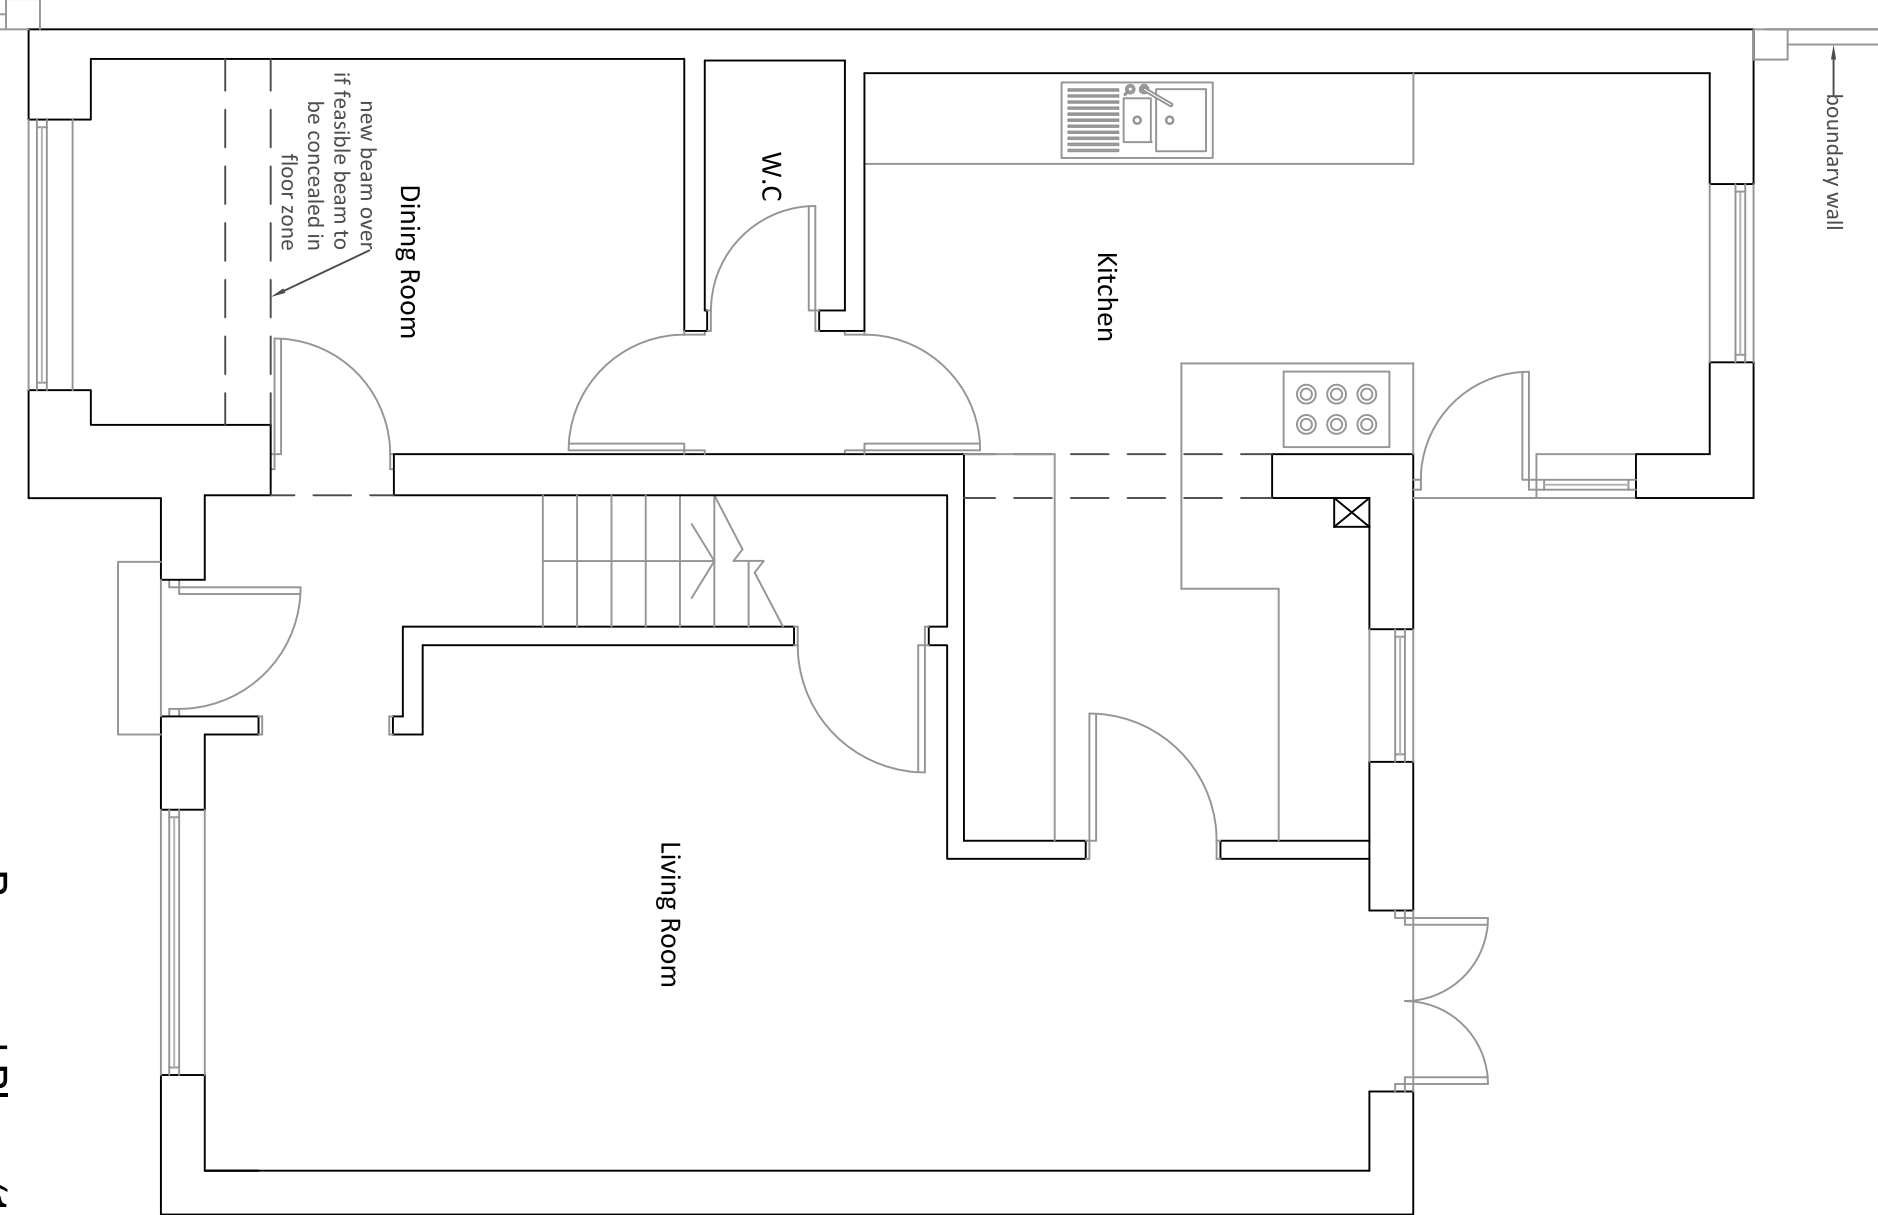


Proposed Plans (1:50)


Ground Floor

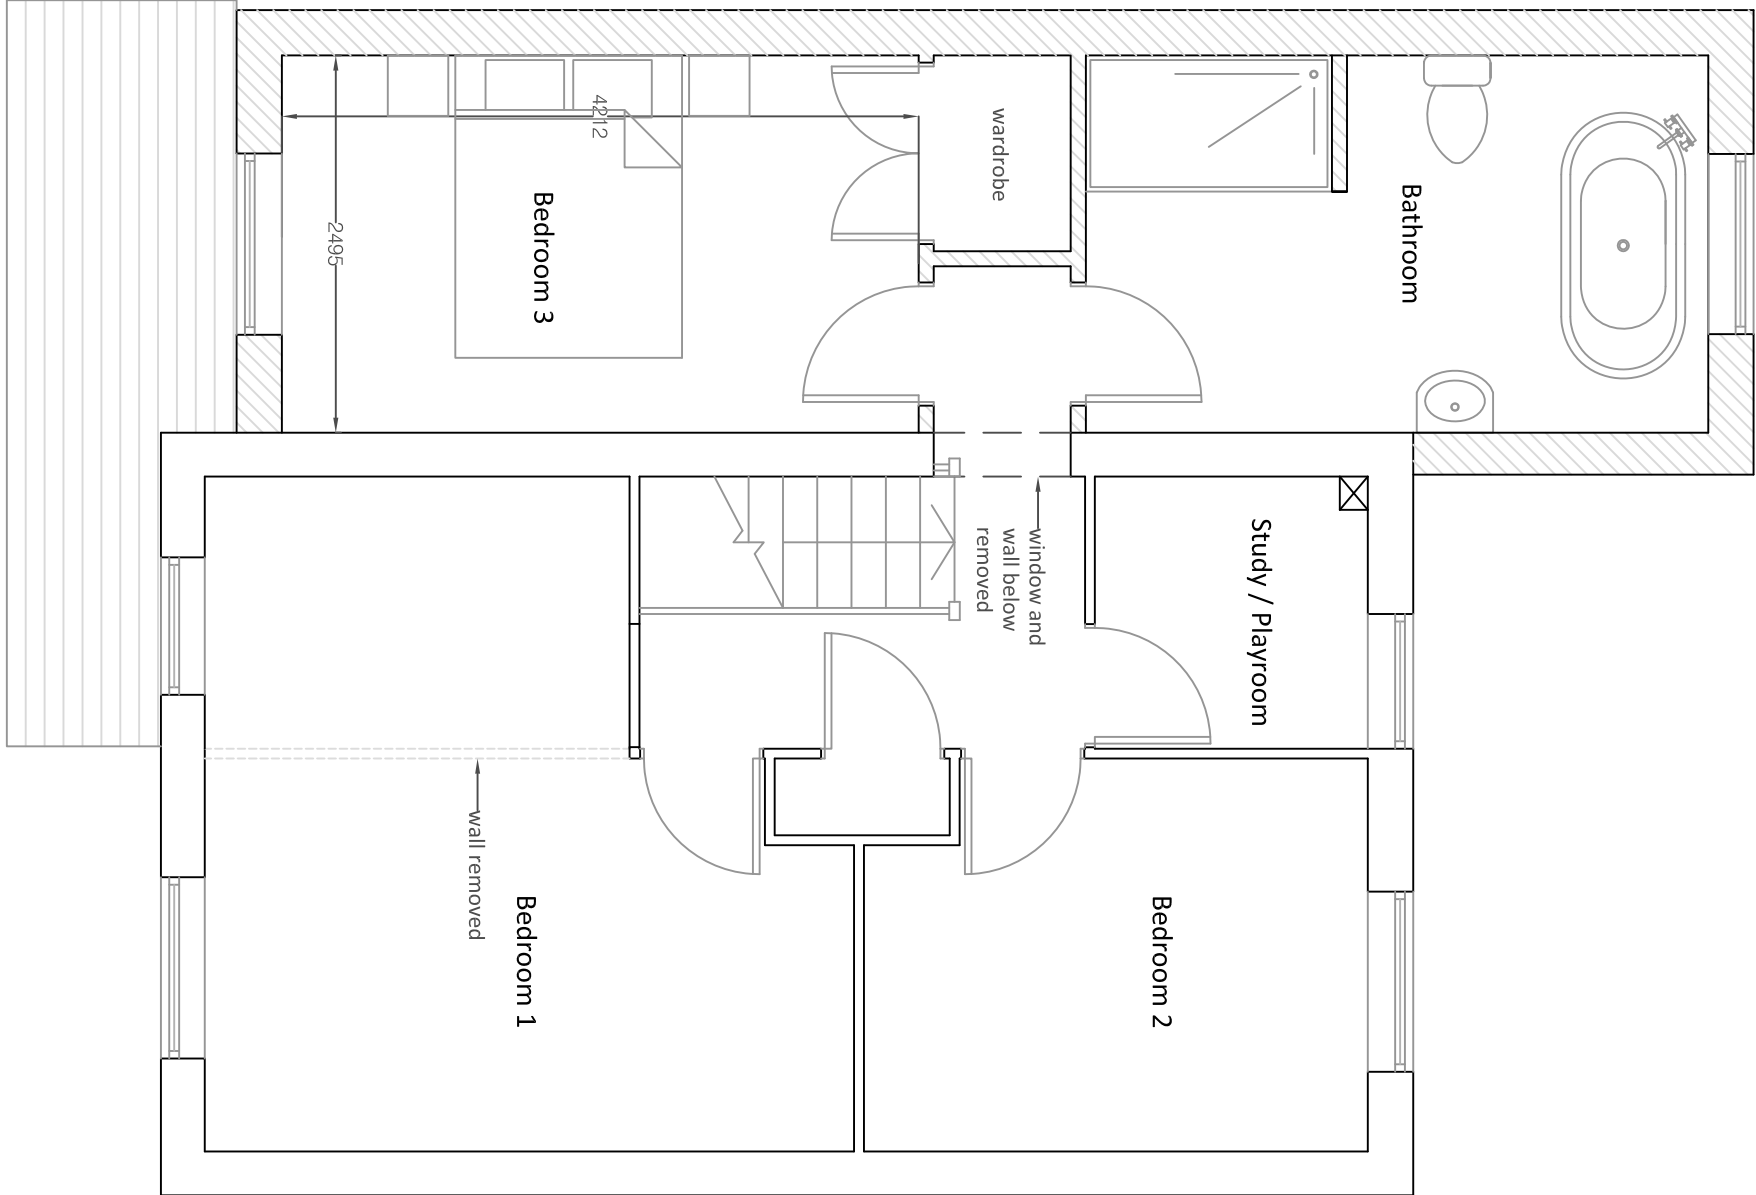

First Floor

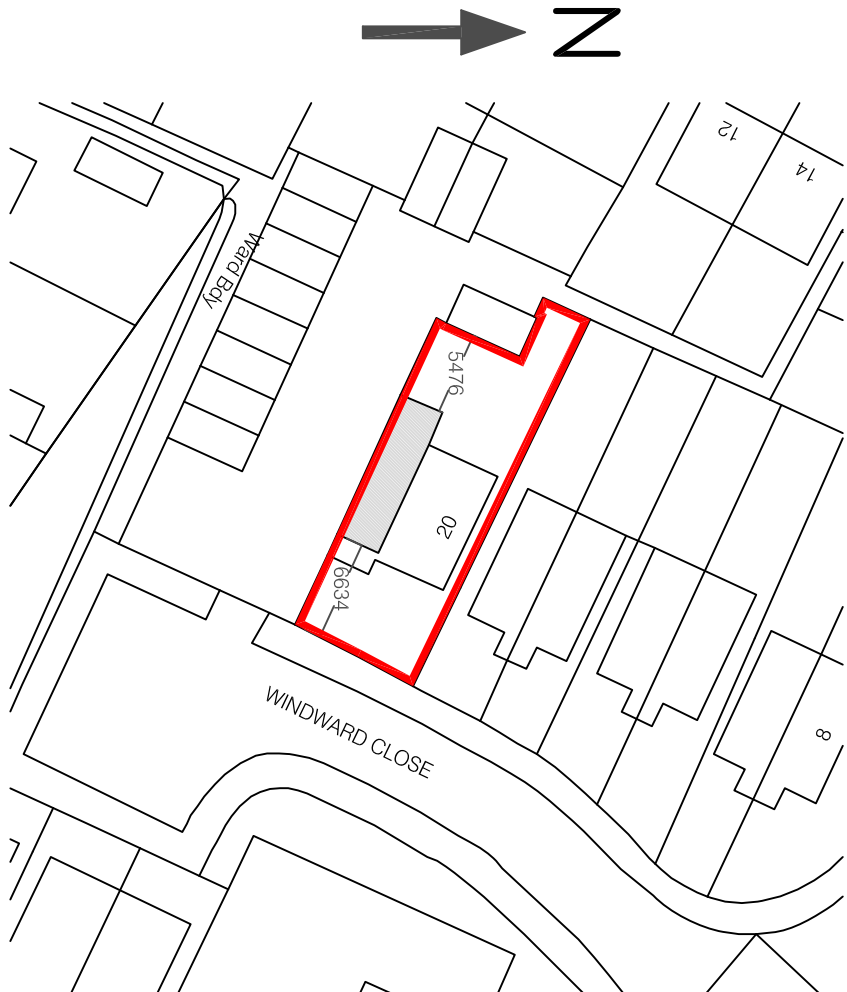

Site Location Plan (1:1250)

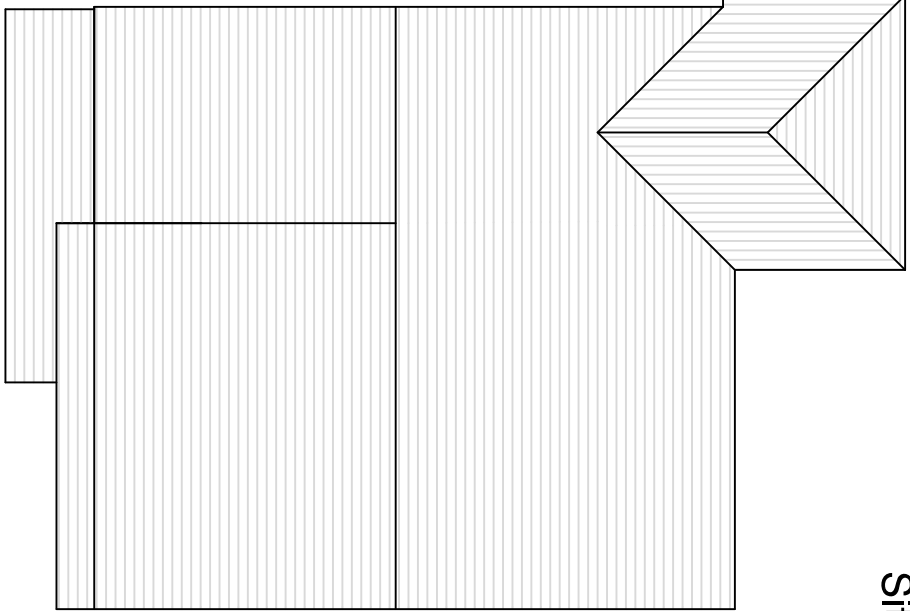

Proposed Roof Plan (1:100)

Revisions	
Rev	Description
By	
a	Client Amendments
LW	
All dimensions to be checked on site prior to commencement of work, except for planning purposes. This drawing is the copyright of Inspired Design Studio Ltd. and may not be copied, altered or reproduced in any way without written authority.	
Client: Mr W Ashman & Miss N Williams	
Project Address: 20 Windward Close Littlehampton West Sussex	
Drawing Title: Proposed Plans & Elevations	
Drawing Number: 927.02.a	
Scale: As stated printed @ A2	
Date: 08.08.2014	