




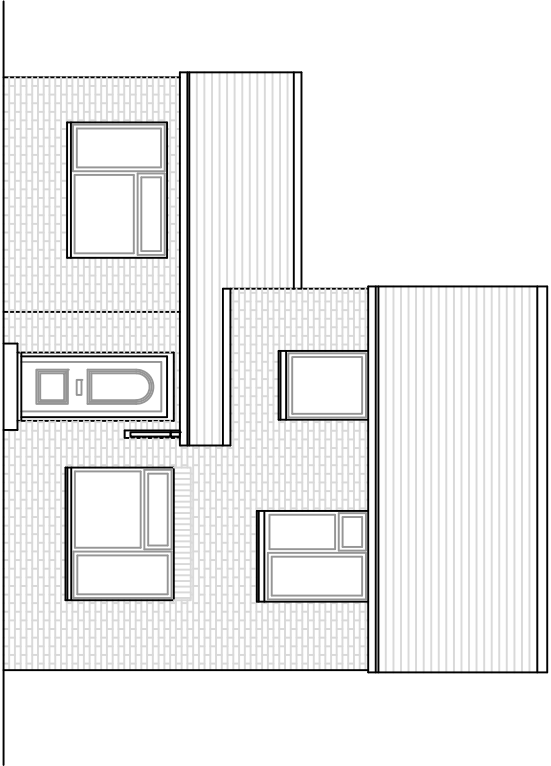


Front Elevation (east)

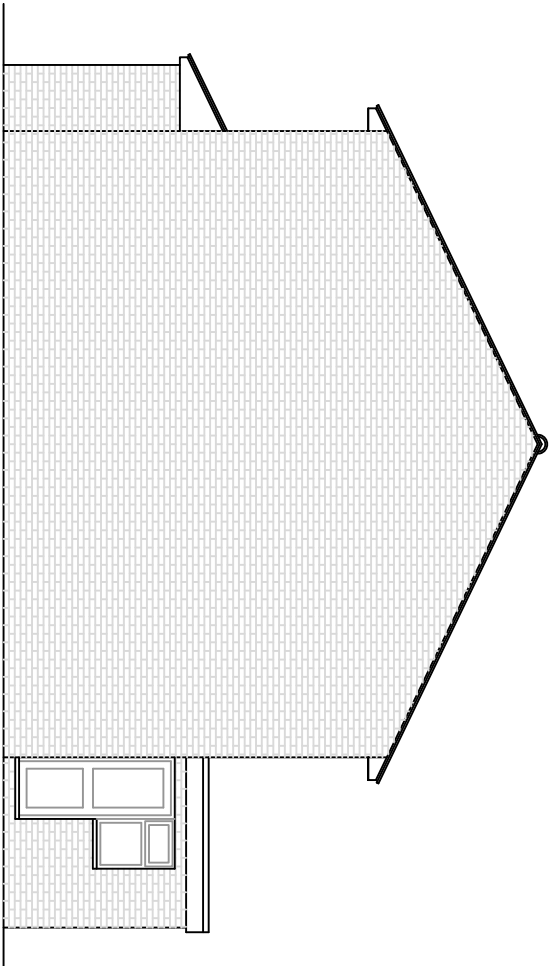

Side Elevation (north)

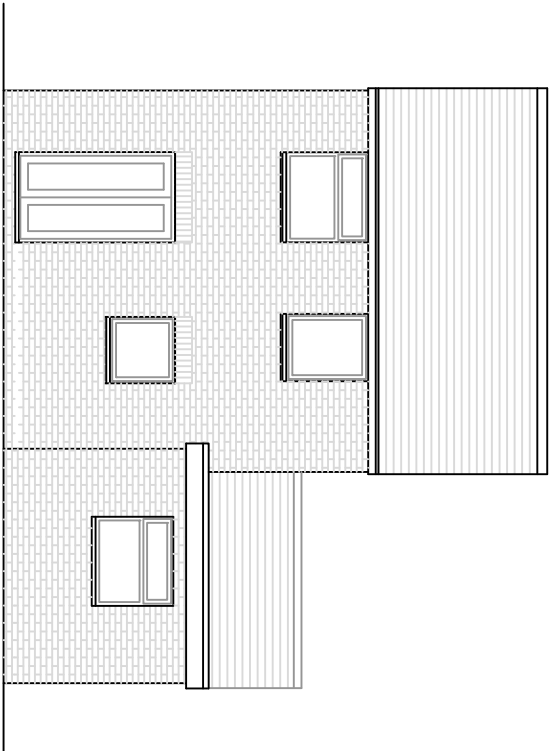


Rear Elevation (west)

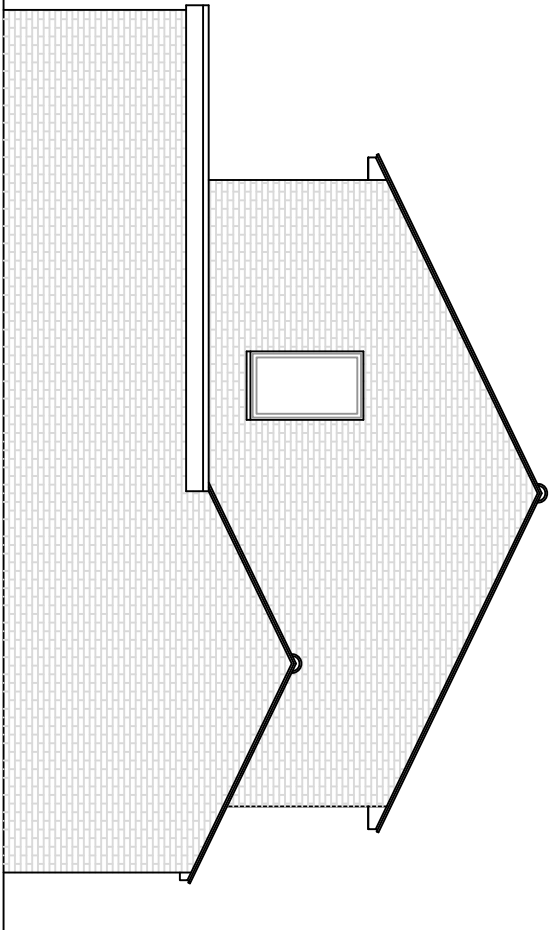


Side Elevation (south)


Existing Elevations (1:100)

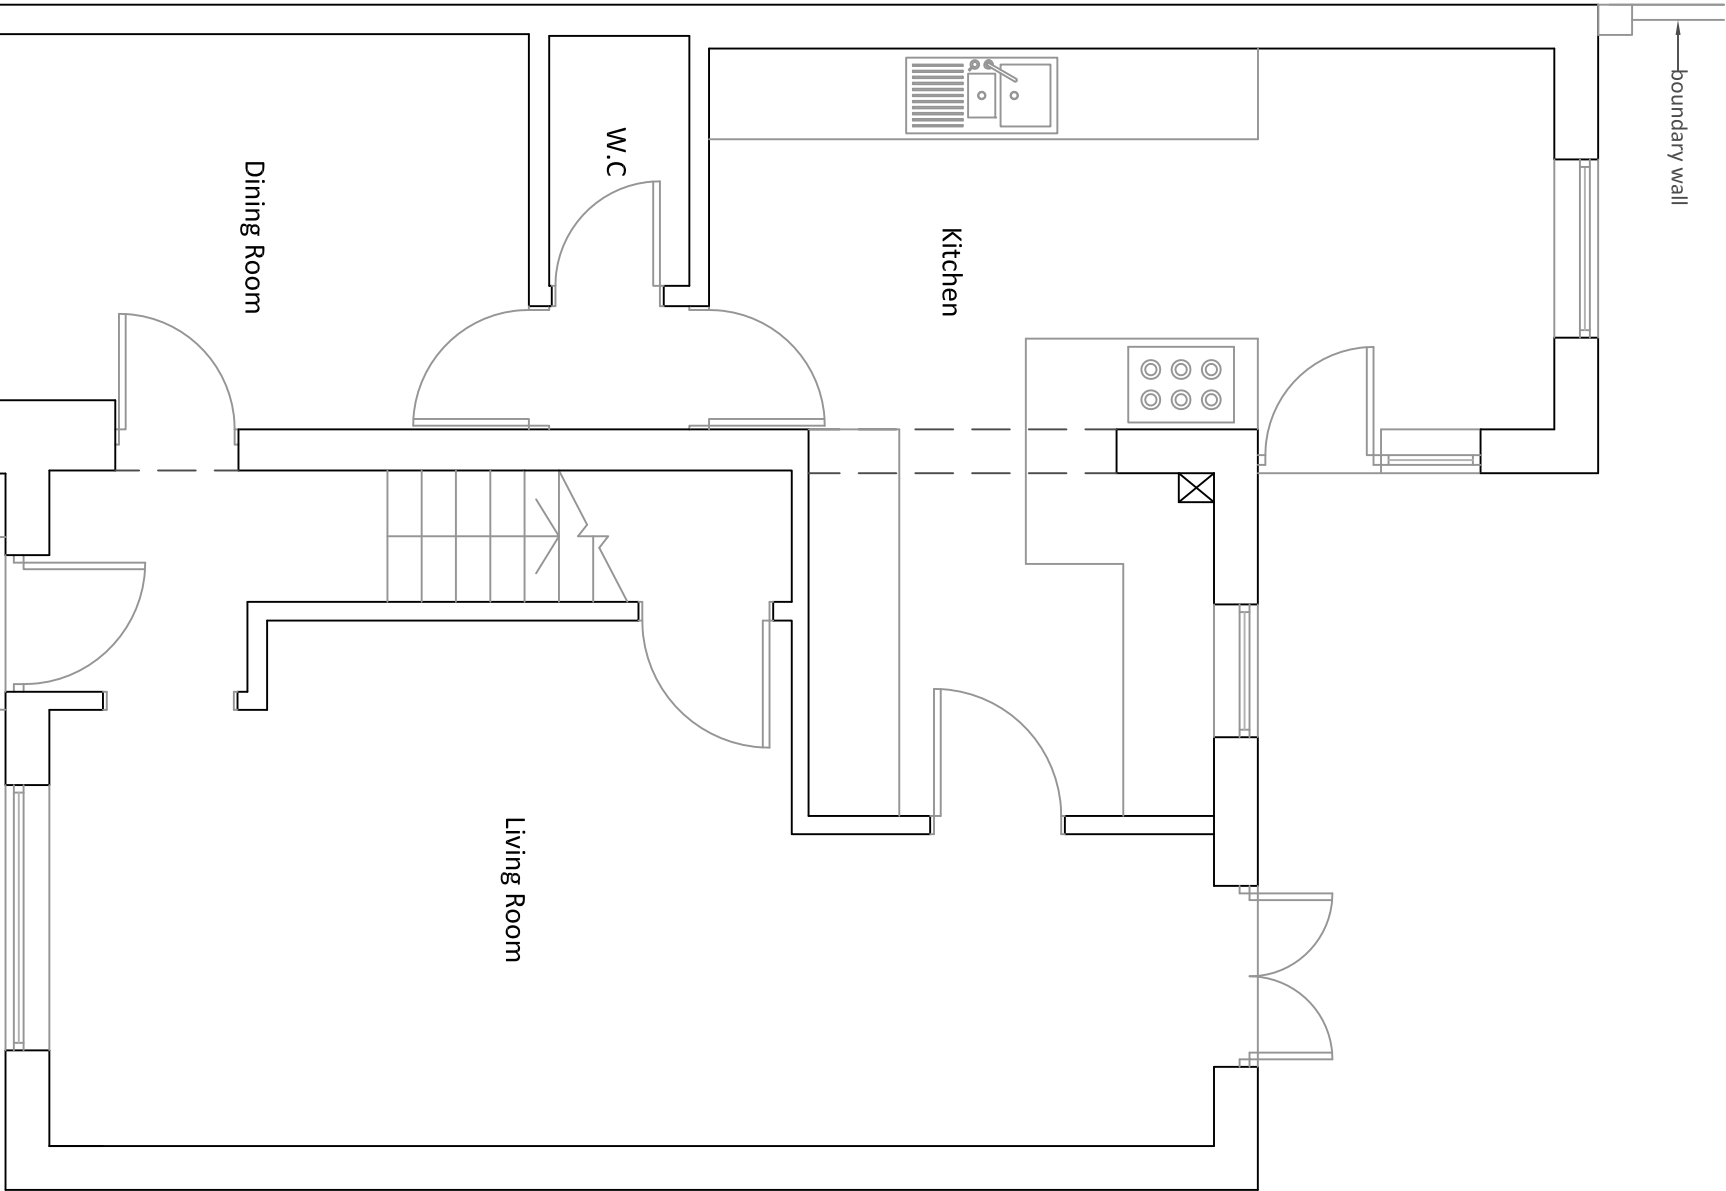

Existing Plans (1:50)

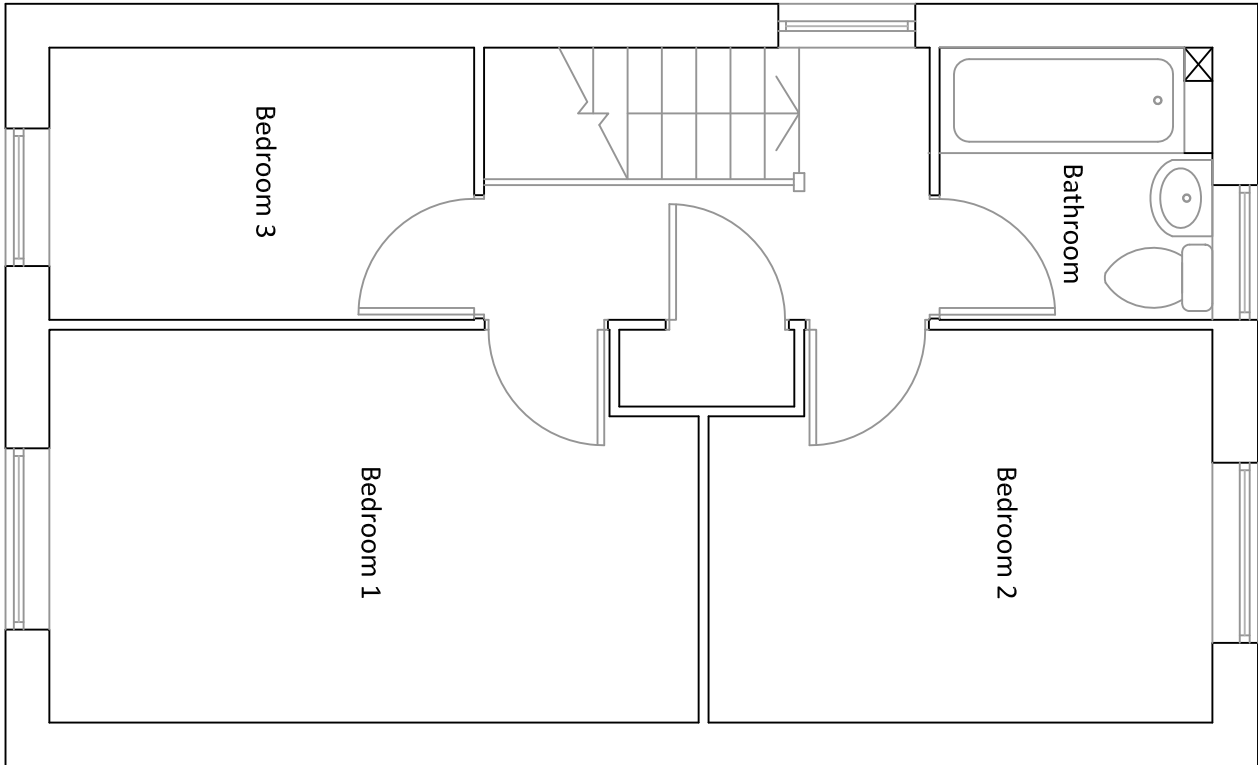

First Floor

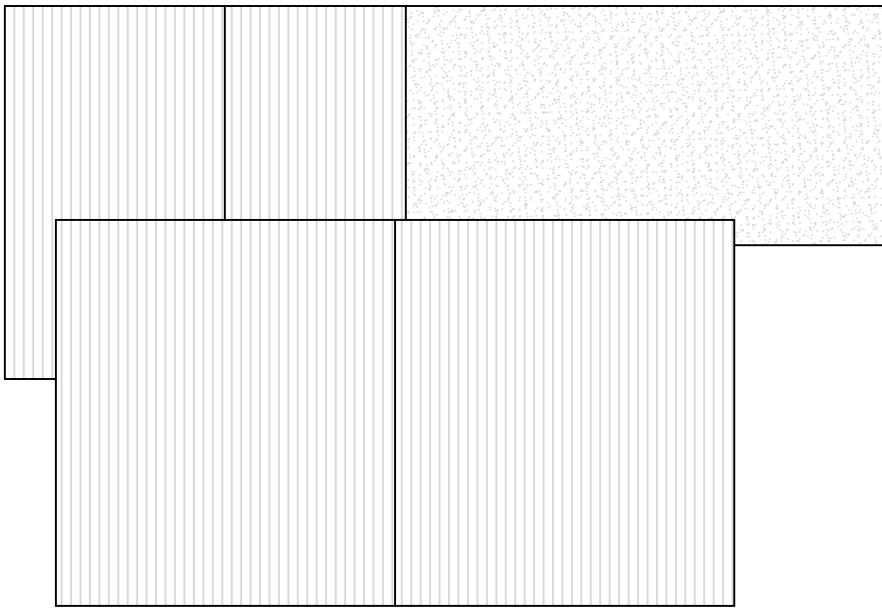

Existing Roof Plan (1:100)



Site Location Plan (1:1250)

Revisions	
Rev	Description
By	
All dimensions to be checked on site prior to commencement of work, except for planning purposes. This drawing is the copyright of Inspired Design Studio Ltd. and may not be copied, altered or reproduced in any way without written authority.	
Client: Mr W Ashman & Miss N Williams	
Project Address: 20 Windward Close Littlehampton West Sussex	
Drawing Title: Existing Plans & Elevations	
Drawing Number: 927/01	
Scale: As stated printed @ A2	
Date: 08.08.2014	