

Proposed Residential Development at Charnocks Garage, Beaconsfield Road, Littlehampton

notes

Permission is granted to scale from this drawing for the purpose of Local Authority Planning Approval only. In all other circumstances DO NOT scale from this drawing, please contact this office for any additional information required. Contractors, Sub Contractors and Suppliers are to check all relevant dimensions and levels of site and building before commencing any shop drawings or building work.

Ordnance Survey information is reproduced under Crown Copyright 2007©. All rights reserved. Licence number 100020449


This drawing is the copyright of RBA Ltd ©

RIBA
Chartered Practice

This drawing must be read in conjunction with related RBA drawings as scheduled in the Drawing Register.

This drawing must also be read in conjunction with the following consultants, specialists & sub-contractor drawings:

drawing number	consultant name	revision
EQ	EQ	

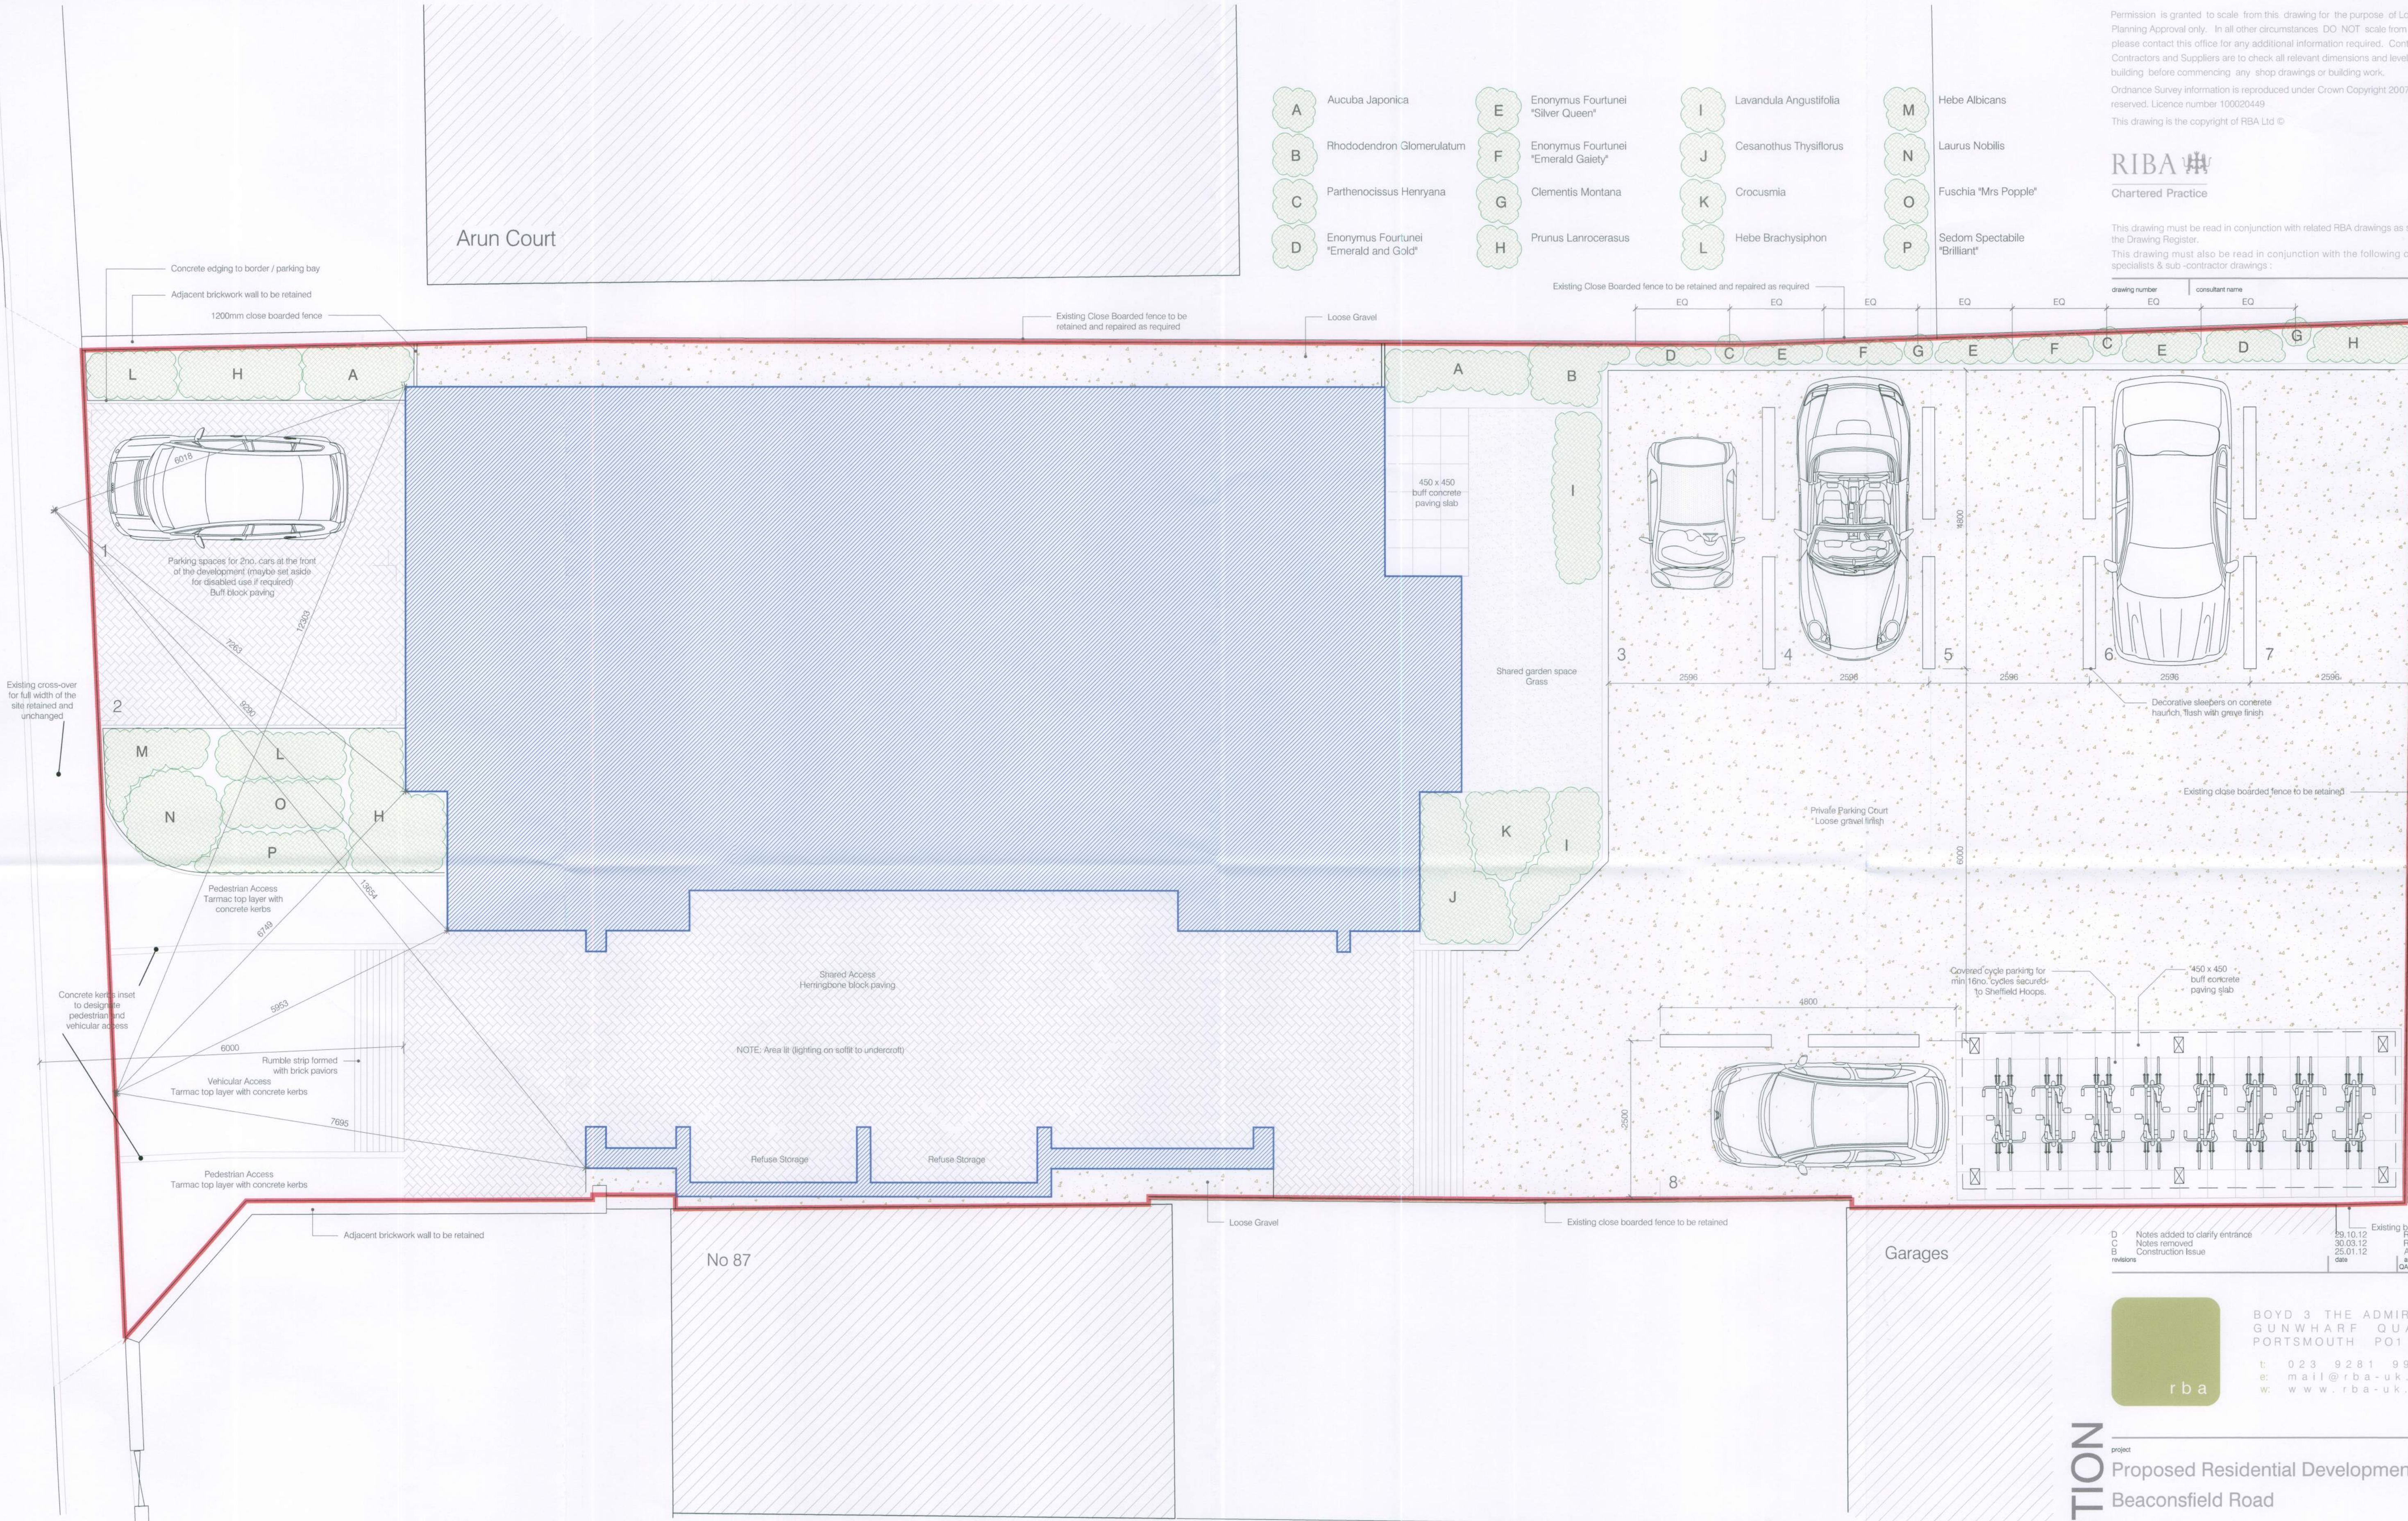

revisions	date	author	checked
D	29.10.12	RV	AY
C	30.03.12	RV	GE
B	25.01.12	AY	GE
A		author	QA level 5



BOYD 3 THE ADMIRALS
GUNWHARF QUAYS
PORTSMOUTH PO1 3AG

t: 023 9281 9990
e: mail@rba-uk.eu
w: www.rba-uk.eu

CONSTRUCTION

project
Proposed Residential Development
Beaconsfield Road
Littlehampton

drawing
Ground Floor / Site Plan

scale	date	author	checked
1:50	@ A1 August 2011	AY	RV
job no	drawing no	rev	
1122	3.01	D	