
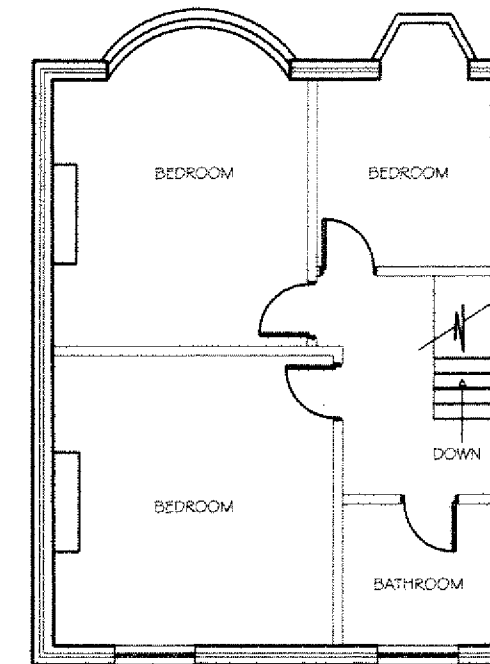


Notes

1. Do not scale from this drawing, except for planning purposes. Use figured dimensions only.
2. All dimensions must be checked on site prior to commencement of work.
3. Where applicable this drawing is to be read in conjunction with other consultants drawings.
4. This drawing is the copyright of HATTON ASSOCIATES.

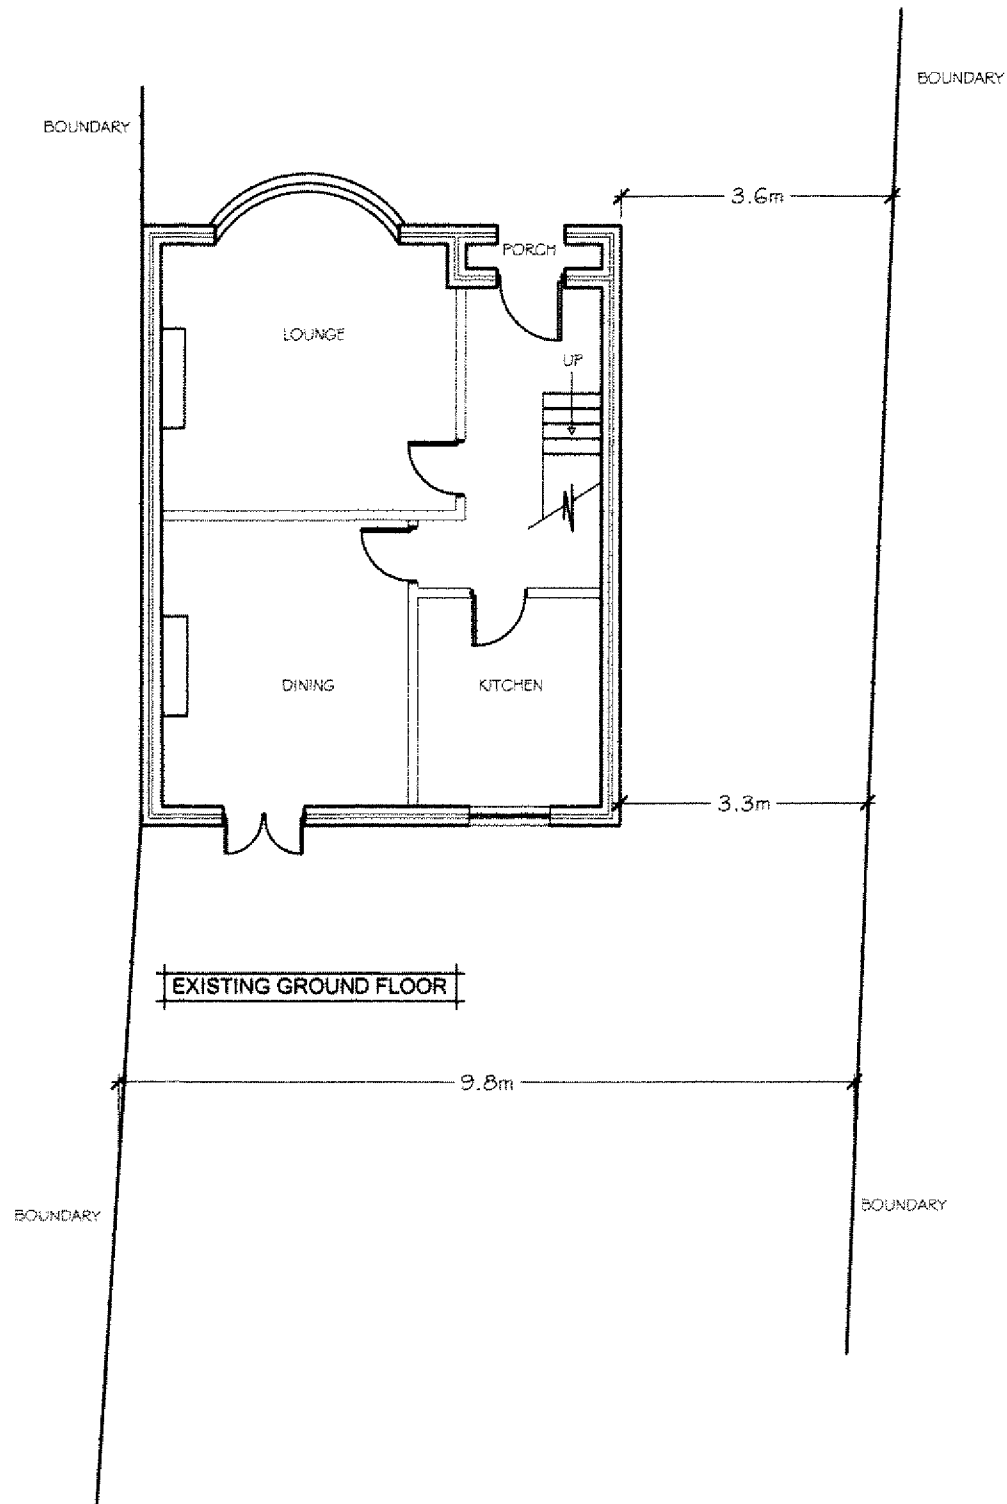

REV	DATE	AMENDMENT	CHECK

HATTON ASSOCIATES
 ARCHITECTURAL TECHNICIANS
 TEL - Mobile - 07821 891752
 email - smethman.hatton@gmail.com

CLIENT
 MISS HARRIS

PROJECT
 PARKFIELD
 WORTHING ROAD
 LITTLEHAMPTON
 WEST SUSSEX
 BN17 6JN

DRAWING
 EXISTING FLOOR PLANS
 SCALE
 1:100
 @ A3

DATE	OCT 2020	DRAWN	L.H.	CHECKED	
DRAWING NUMBER	05	REVISION			