
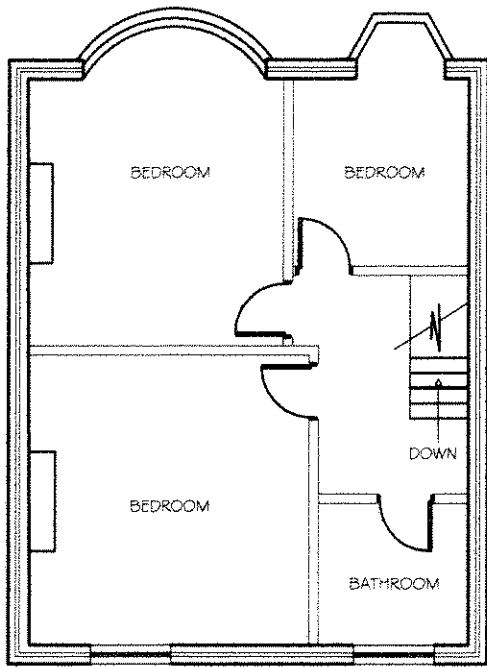


Notes

- 1. Do not scale from this drawing, except for planning purposes. Use figured dimensions only.
- 2. All dimensions must be checked on site prior to commencement of work.
- 3. Where applicable this drawing is to be read in conjunction with other consultants drawings.
- 4. This drawing is the copyright of HATTON ASSOCIATES.

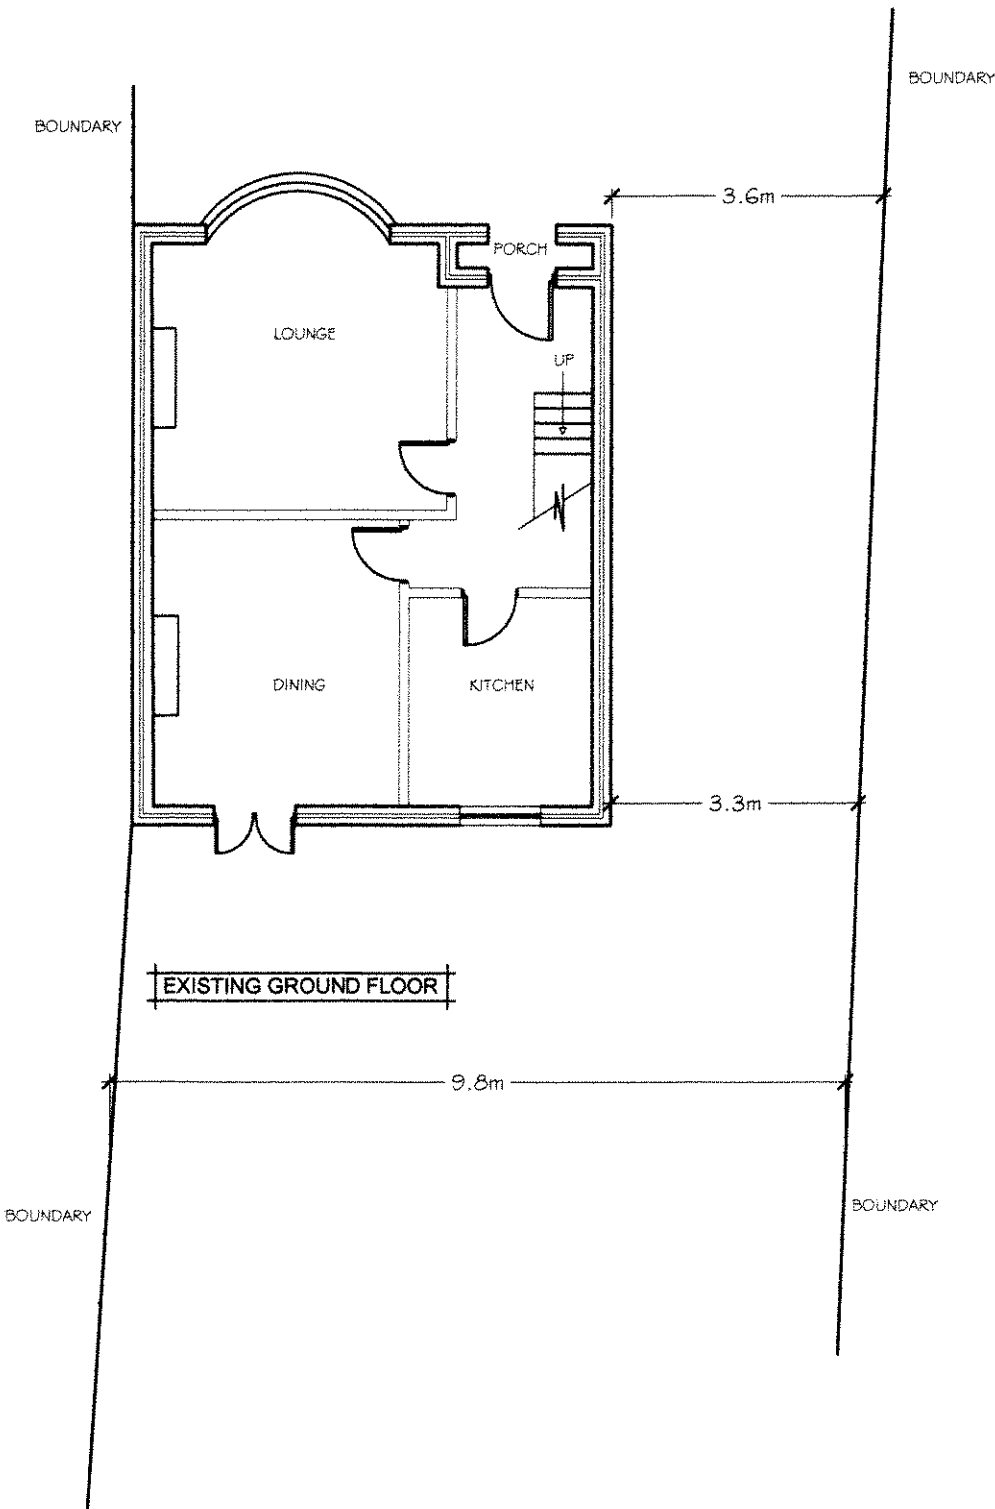

REV	DATE	AMENDMENT	CHECK

HATTON ASSOCIATES

ARCHITECTURAL TECHNICIANS

TEL - Mobile - 07821 891752

email - smethman.hatton@gmail.com

CLIENT

MISS HARRIS

PROJECT

PARKFIELD
WORTHING ROAD
LITTLEHAMPTON
WEST SUSSEX
BN17 6JN

DRAWING

EXISTING FLOOR PLANS

SCALE

1:100

@ A3

DATE OCT 2020

DRAWN I.H.

CHECKED

DRAWING NUMBER

05

REVISION