



Notes


- 1. Do not scale from this drawing, except for planning purposes. Use figured dimensions only.
- 2. All dimensions must be checked on site prior to commencement of work.
- 3. Where applicable this drawing is to be read in conjunction with other consultants drawings.
- 4. This drawing is the copyright of HATTON ASSOCIATES.

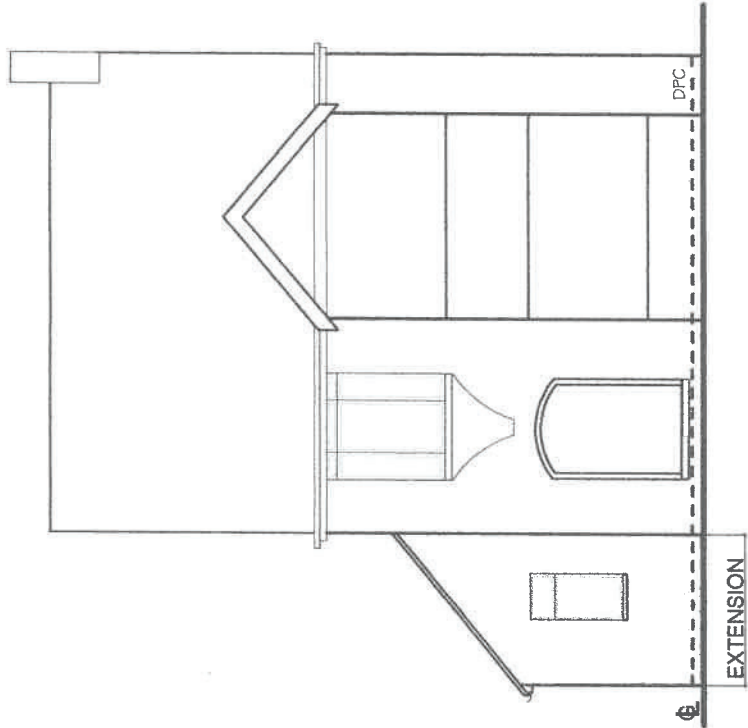


PROPOSED NORTH ELEVATION

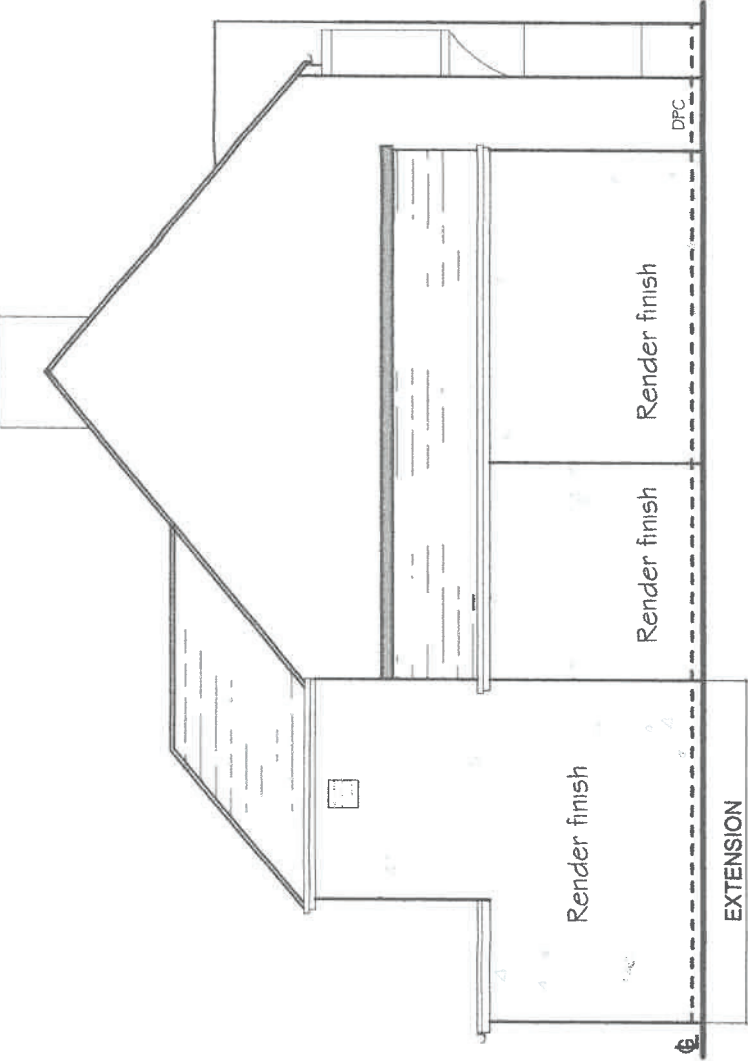

PROPOSED EAST ELEVATION

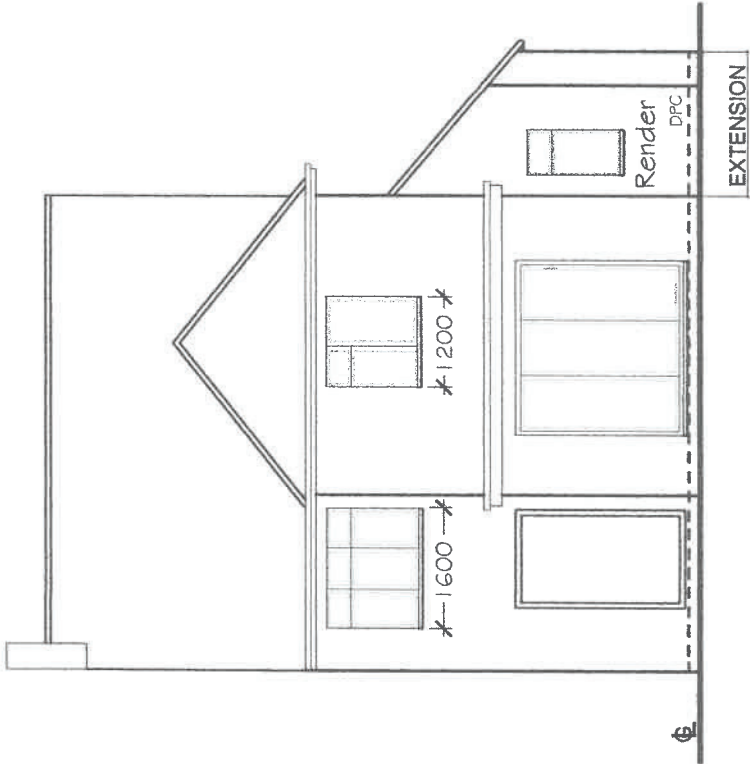

PROPOSED SOUTH ELEVATION

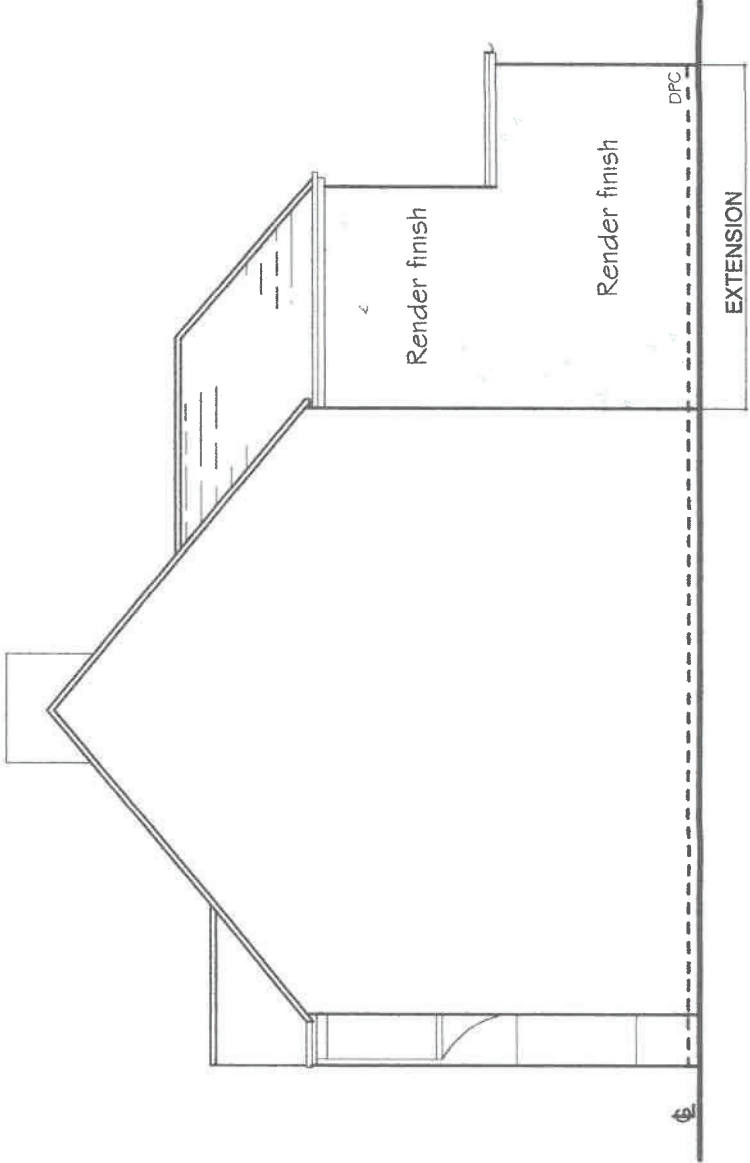

PROPOSED WEST ELEVATION

REV	DATE	AMENDMENT	CHECK
HATTON ASSOCIATES ARCHITECTURAL TECHNICIANS TEL - Mobile - 07621 891752 email - smethman.hatton@gmail.com			
CLIENT MISS HARRIS			
PROJECT PARKFIELD WORTHING ROAD LITTLEHAMPTON WEST SUSSEX BN17 6JN			
DRAWING PROPOSED ELEVATIONS			SCALE 1:100 @ A3
DATE OCT 2020	DRAWN I.H	CHECKED	REVISION
			03