


LEFT ELEVATION (WEST)
1:100 SCALE @ A1

FRONT ELEVATION (SOUTH)
1:100 SCALE @ A1

RIGHT ELEVATION (EAST)
1:100 SCALE @ A1

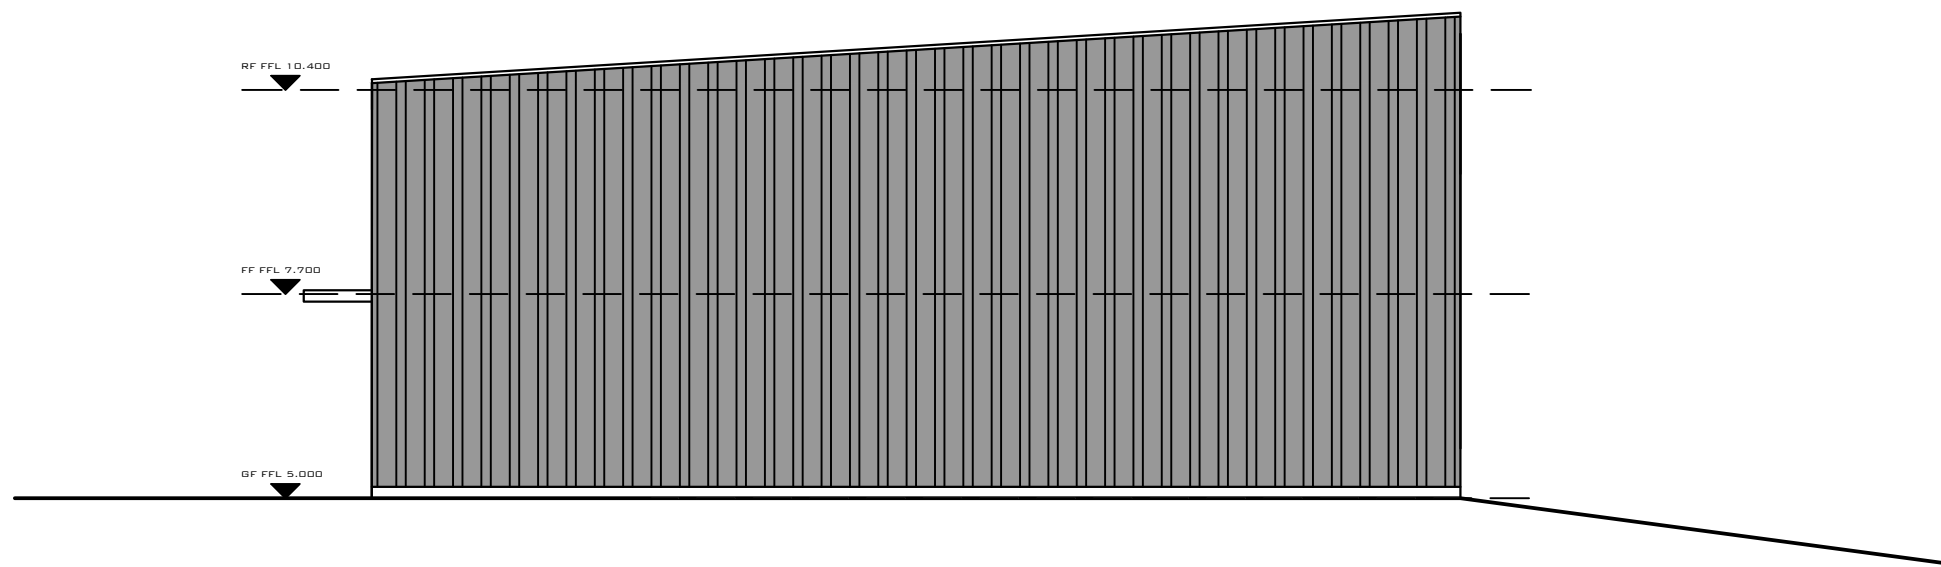

REAR ELEVATION (NORTH)
1:100 SCALE @ A1

NOTES:

- DRAWINGS SHOULD ONLY BE SCALED FOR PLANNING PURPOSES. DO NOT SCALE FROM THIS DRAWING FOR CONSTRUCTION PURPOSES.
- ALL DIMENSIONS ARE IN MM, UNLESS STATED OTHERWISE.
- ALL DIMENSIONS TO BE CHECKED ON SITE PRIOR TO CONSTRUCTION OR ORDERING.
- ANY ERRORS OR OMISSIONS TO BE NOTIFIED TO CITYZEN IMMEDIATELY.
- CONTRACTOR TO READ & CHECK ALL MANUFACTURES LITERATURE AND IMPLEMENT ITS REQUIREMENTS PRIOR TO INSTALLATION OF ANY MATERIALS AND COMPONENTS.
- CITYZEN IS NOT RESPONSIBLE FOR ANY BUILDING WORK THAT IS CARRIED OUT ON SITE.
- THIS DRAWING IS TO BE READ IN CONJUNCTION WITH ALL NECESSARY ARCHITECTURAL, STRUCTURAL AND SPECIALIST DRAWINGS, SPECIFICATIONS, SCOPES OF WORK & ROOM DATA SHEETS.
- ALL MATERIALS AND WORKMANSHIP SHALL CONFORM WITH THE RELEVANT BRITISH AND EUROPEAN STANDARD, SPECIFICATIONS AND CODES OF PRACTICE.
- ALL PROPERTY BOUNDARY LINES ARE ASSUMED.
- IF IN ANY DOUBT, ASK.

REV	DATE	REVISION	AG	RS	DRN	CHK	APP
A	12.08.21	Mezzanine removed after client request					

COPYRIGHT CITYZEN LIMITED

CITYZEN
ARCHITECTURE | ENVIRONMENT

MARITIME HOUSE
BASIN ROAD NORTH
HOVE
EAST SUSSEX
BN1 1WG

CONTACT@CITYZENDESIGN.CO.UK
WWW.CITYZENDESIGN.CO.UK
01273 915010



CLIENT:
CUTTINGS LTD
C/O HAWES BUILDING LTD

DESIGNER:
AINARA GOIKOETXEA


PROJECT:
FORT ROAD, LITTLEHAMPTON

TITLE:
PROPOSED ELEVATIONS

SCALE: **1:100 @ A1** DATE: **05.08.21**

PURPOSE OF DRAWING:
PLANNING

DRAWING: PROJECT REF - DRG NO. (REVISION)
2106-PL-350 (A)

 

SCALE BAR @ 1:100