

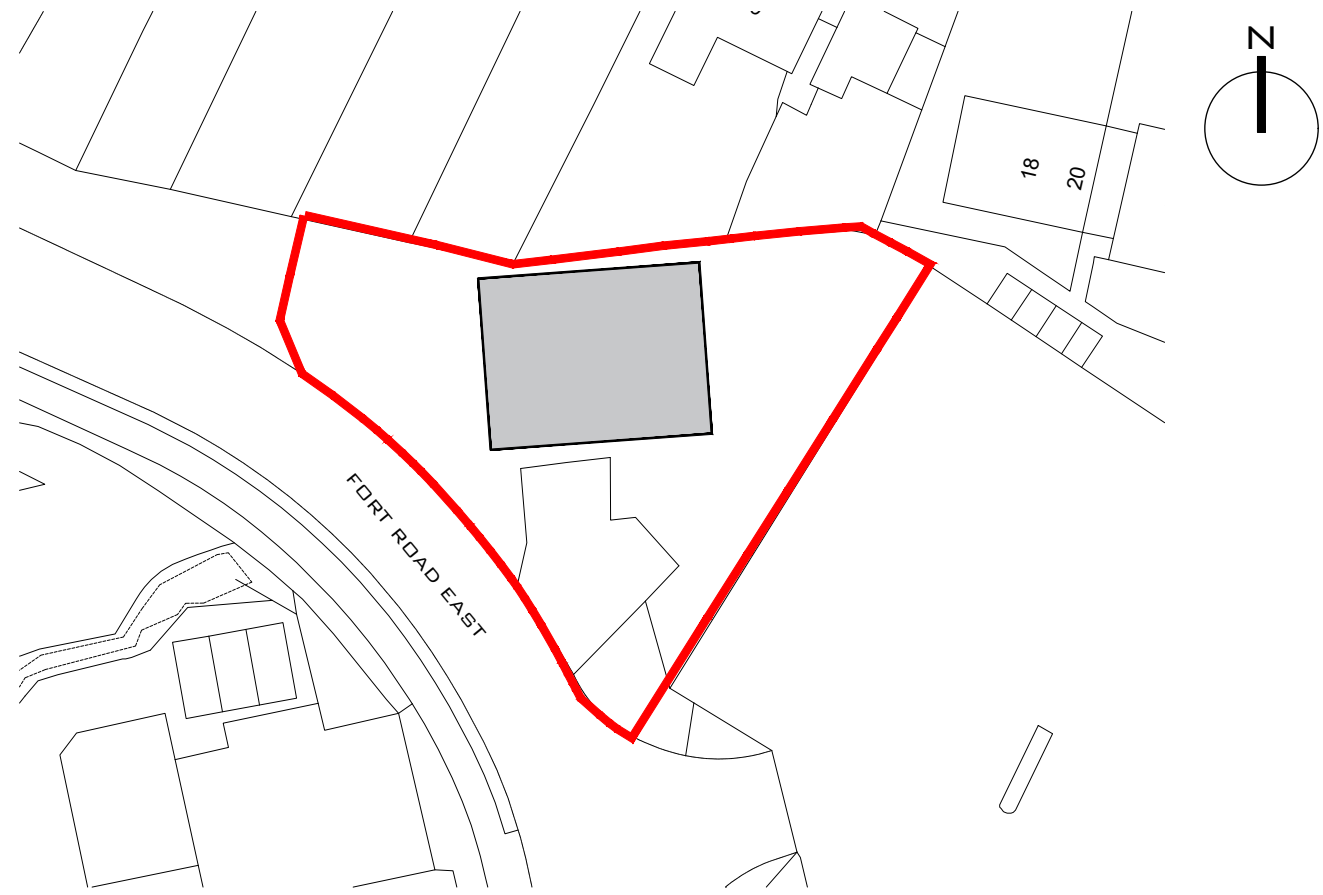


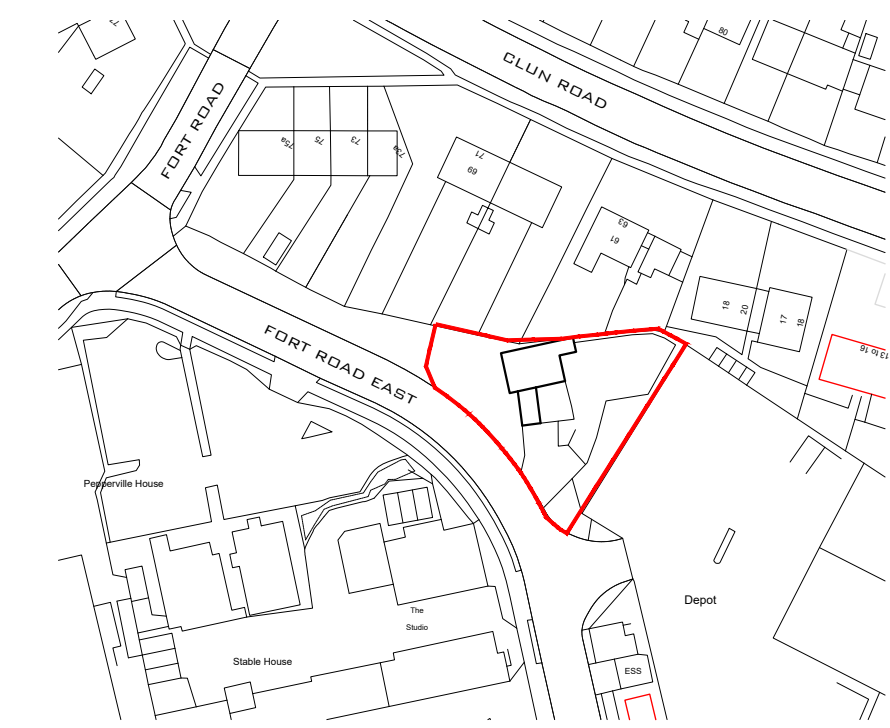

PROPOSED SITE BLOCK PLAN



1:500 SCALE @ A1

 

Mapping contents (c) Crown copyright and database rights 2021 Ordnance Survey 100035207

SITE LOCATION PLAN

1:1250 SCALE @ A1

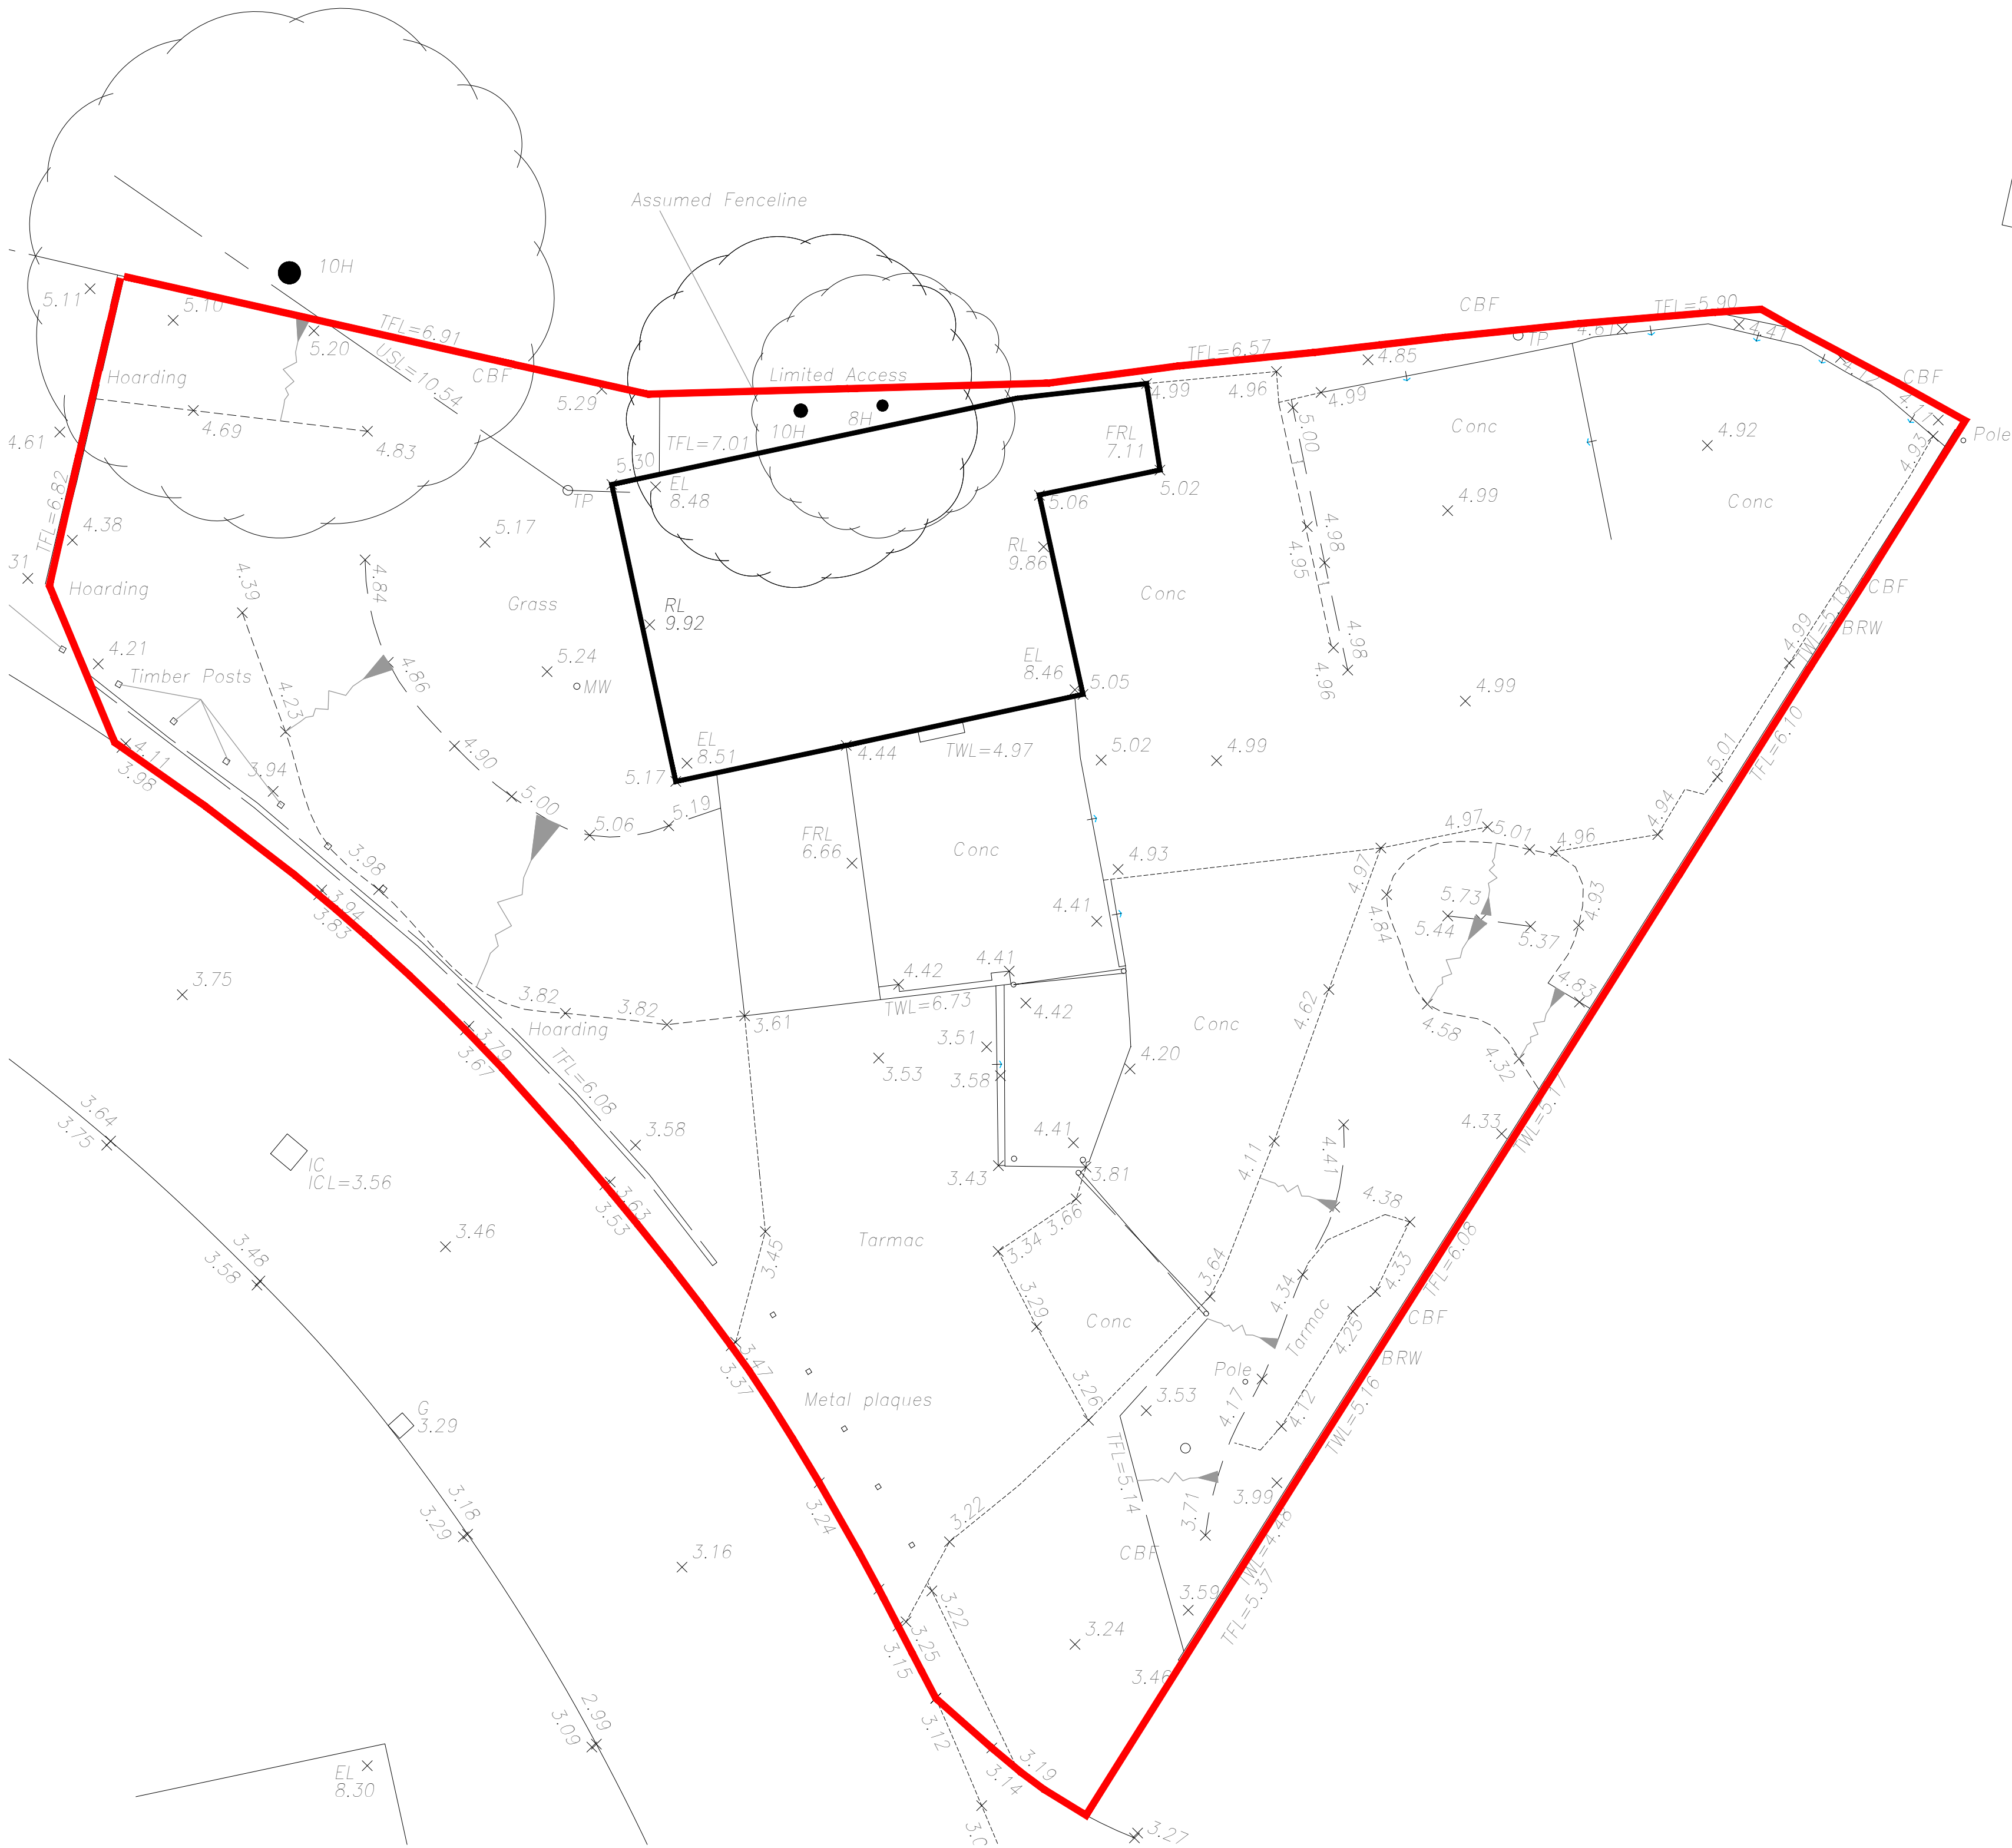 

EXISTING SITE PLAN

1:100 SCALE @ A1



NOTES:

- DRAWINGS SHOULD ONLY BE SCALED FOR PLANNING PURPOSES. DO NOT SCALE FROM THIS DRAWING FOR CONSTRUCTION PURPOSES.
- ALL DIMENSIONS ARE IN MM, UNLESS STATED OTHERWISE.
- ALL DIMENSIONS TO BE CHECKED ON SITE PRIOR TO CONSTRUCTION OR ORDERING.
- ANY ERRORS OR OMISSIONS TO BE NOTIFIED TO CITIZEN IMMEDIATELY.
- CONTRACTOR TO READ & CHECK ALL MANUFACTURES LITERATURE AND IMPLEMENT ITS REQUIREMENTS PRIOR TO INSTALLATION OF ANY MATERIALS AND COMPONENTS.
- CITIZEN IS NOT RESPONSIBLE FOR ANY BUILDING WORK THAT IS CARRIED OUT ON SITE.
- THIS DRAWING IS TO BE READ IN CONJUNCTION WITH ALL NECESSARY ARCHITECTURAL, STRUCTURAL AND SPECIALIST DRAWINGS, SPECIFICATIONS, SCOPES OF WORK & ROOM DATA SHEETS.
- ALL MATERIALS AND WORKMANSHIP SHALL CONFORM WITH THE RELEVANT BRITISH AND EUROPEAN STANDARD, SPECIFICATIONS AND CODES OF PRACTICE.
- ALL PROPERTY BOUNDARY LINES ARE ASSUMED.
- IF IN ANY DOUBT, ASK.

REV	DATE	REVISION	DRN	CHK	APP

COPYRIGHT CITYZEN LIMITED

CITYZEN
ARCHITECTURE | ENVIRONMENT

MARITIME HOUSE
BASIN ROAD NORTH
HOVE
EAST SUSSEX
BN1 1WG

CONTACT@CITYZENDESIGN.CO.UK
WWW.CITYZENDESIGN.CO.UK
01273 915010



CLIENT:

CUTTINGS LTD
C/O HAWES BUILDING LTD

DESIGNER:

AINARA GOIKOETXEA

PROJECT:

FORT ROAD, LITTLEHAMPTON

TITLE:

EXISTING SITE PLAN, SITE LOCATION &
BLOCK PLAN

SCALE:

AS NOTED @ A1

DATE:

05.08.21

PURPOSE OF DRAWING:

PLANNING

DRAWING: PROJECT REF - DRG NO. (REVISION)

2106-PL-100(~)