



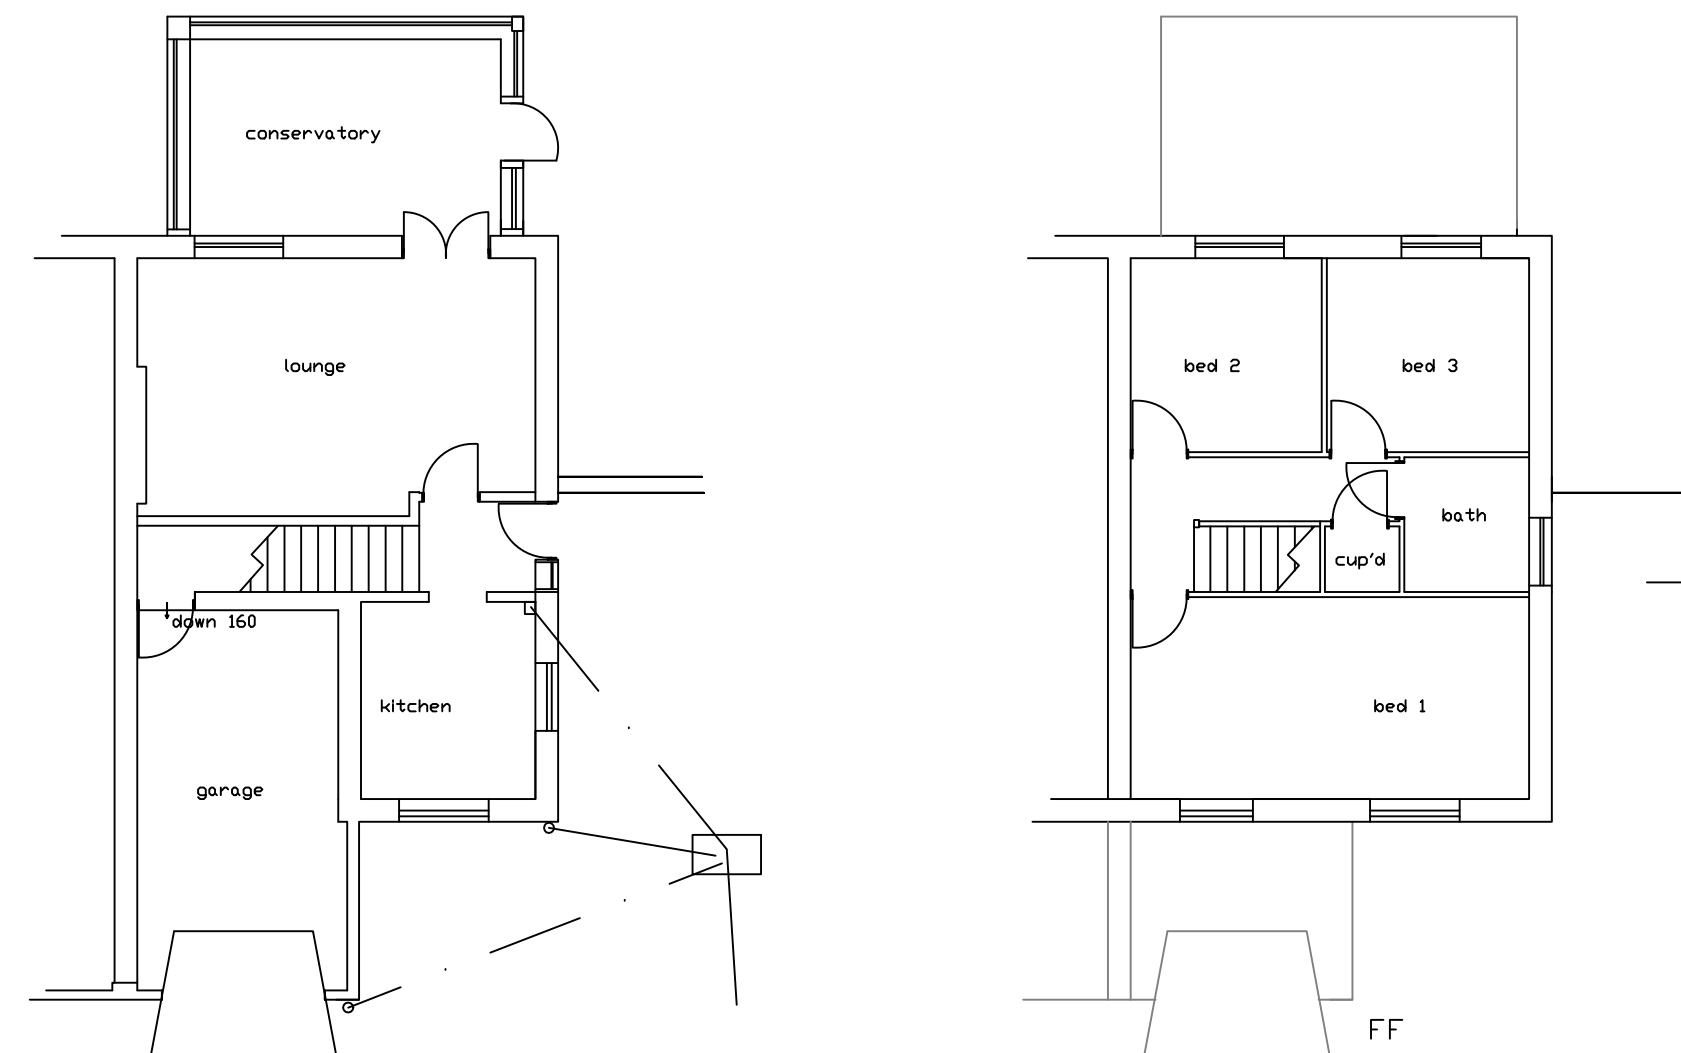

EXISTING FLOORPLANS 1:100

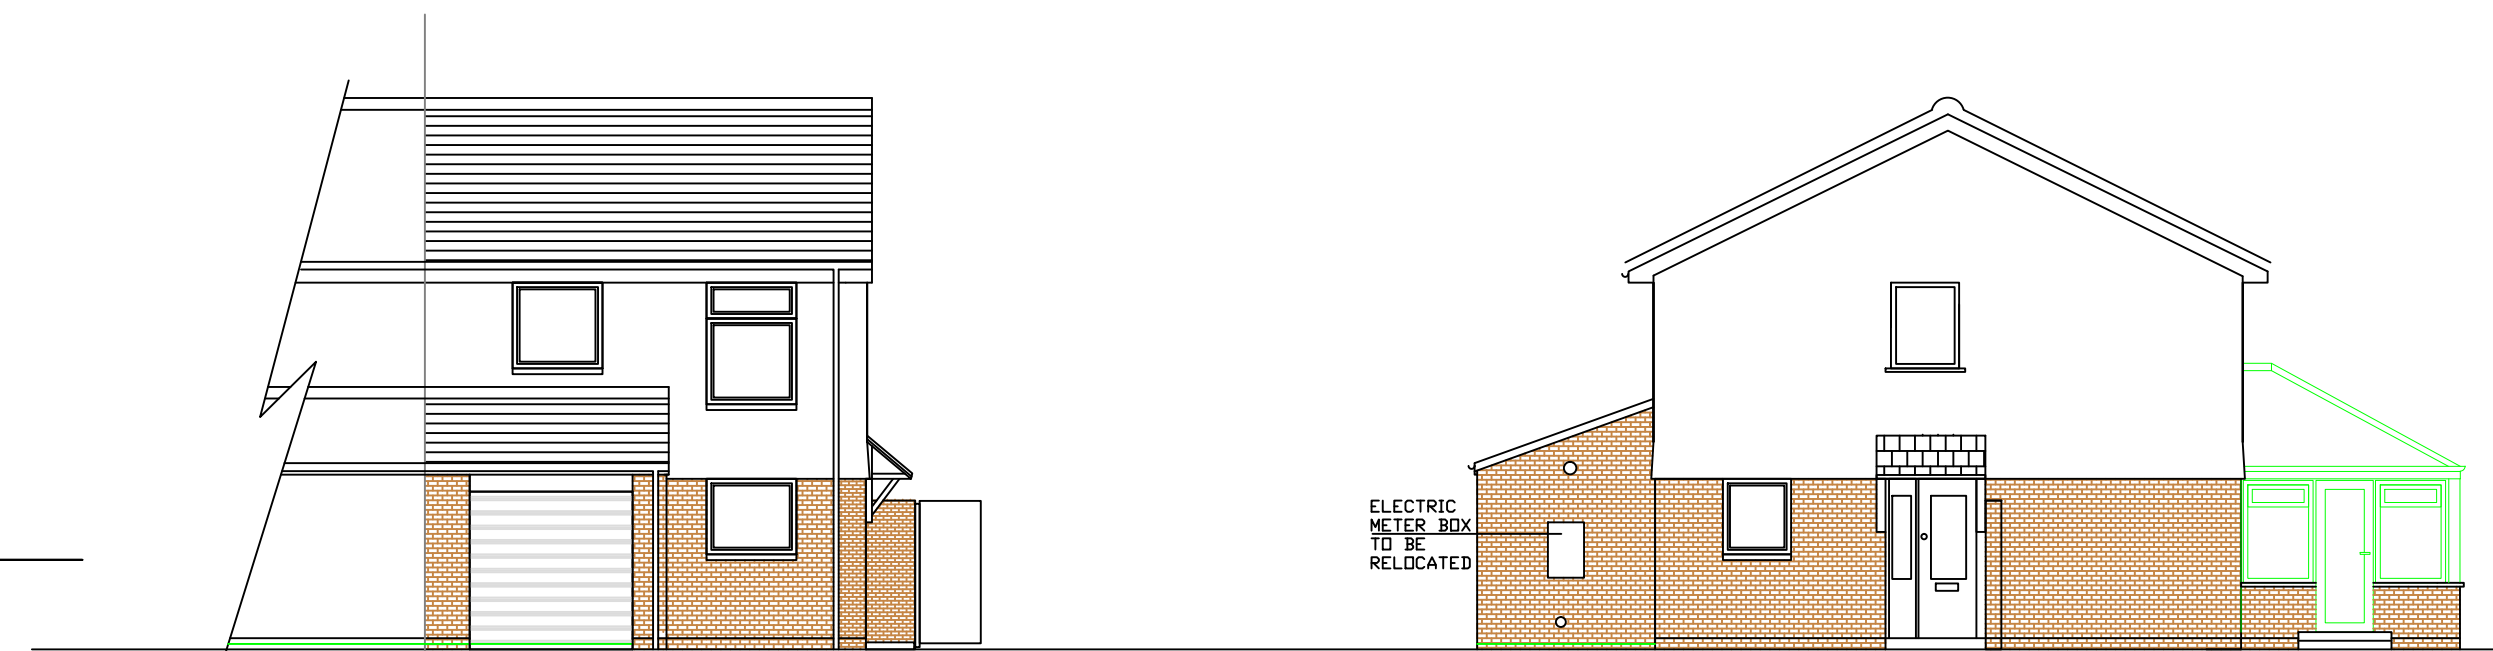


EXISTING ELEVATIONS 1:100




BLOCK 1:500

LOCATION 1:1250

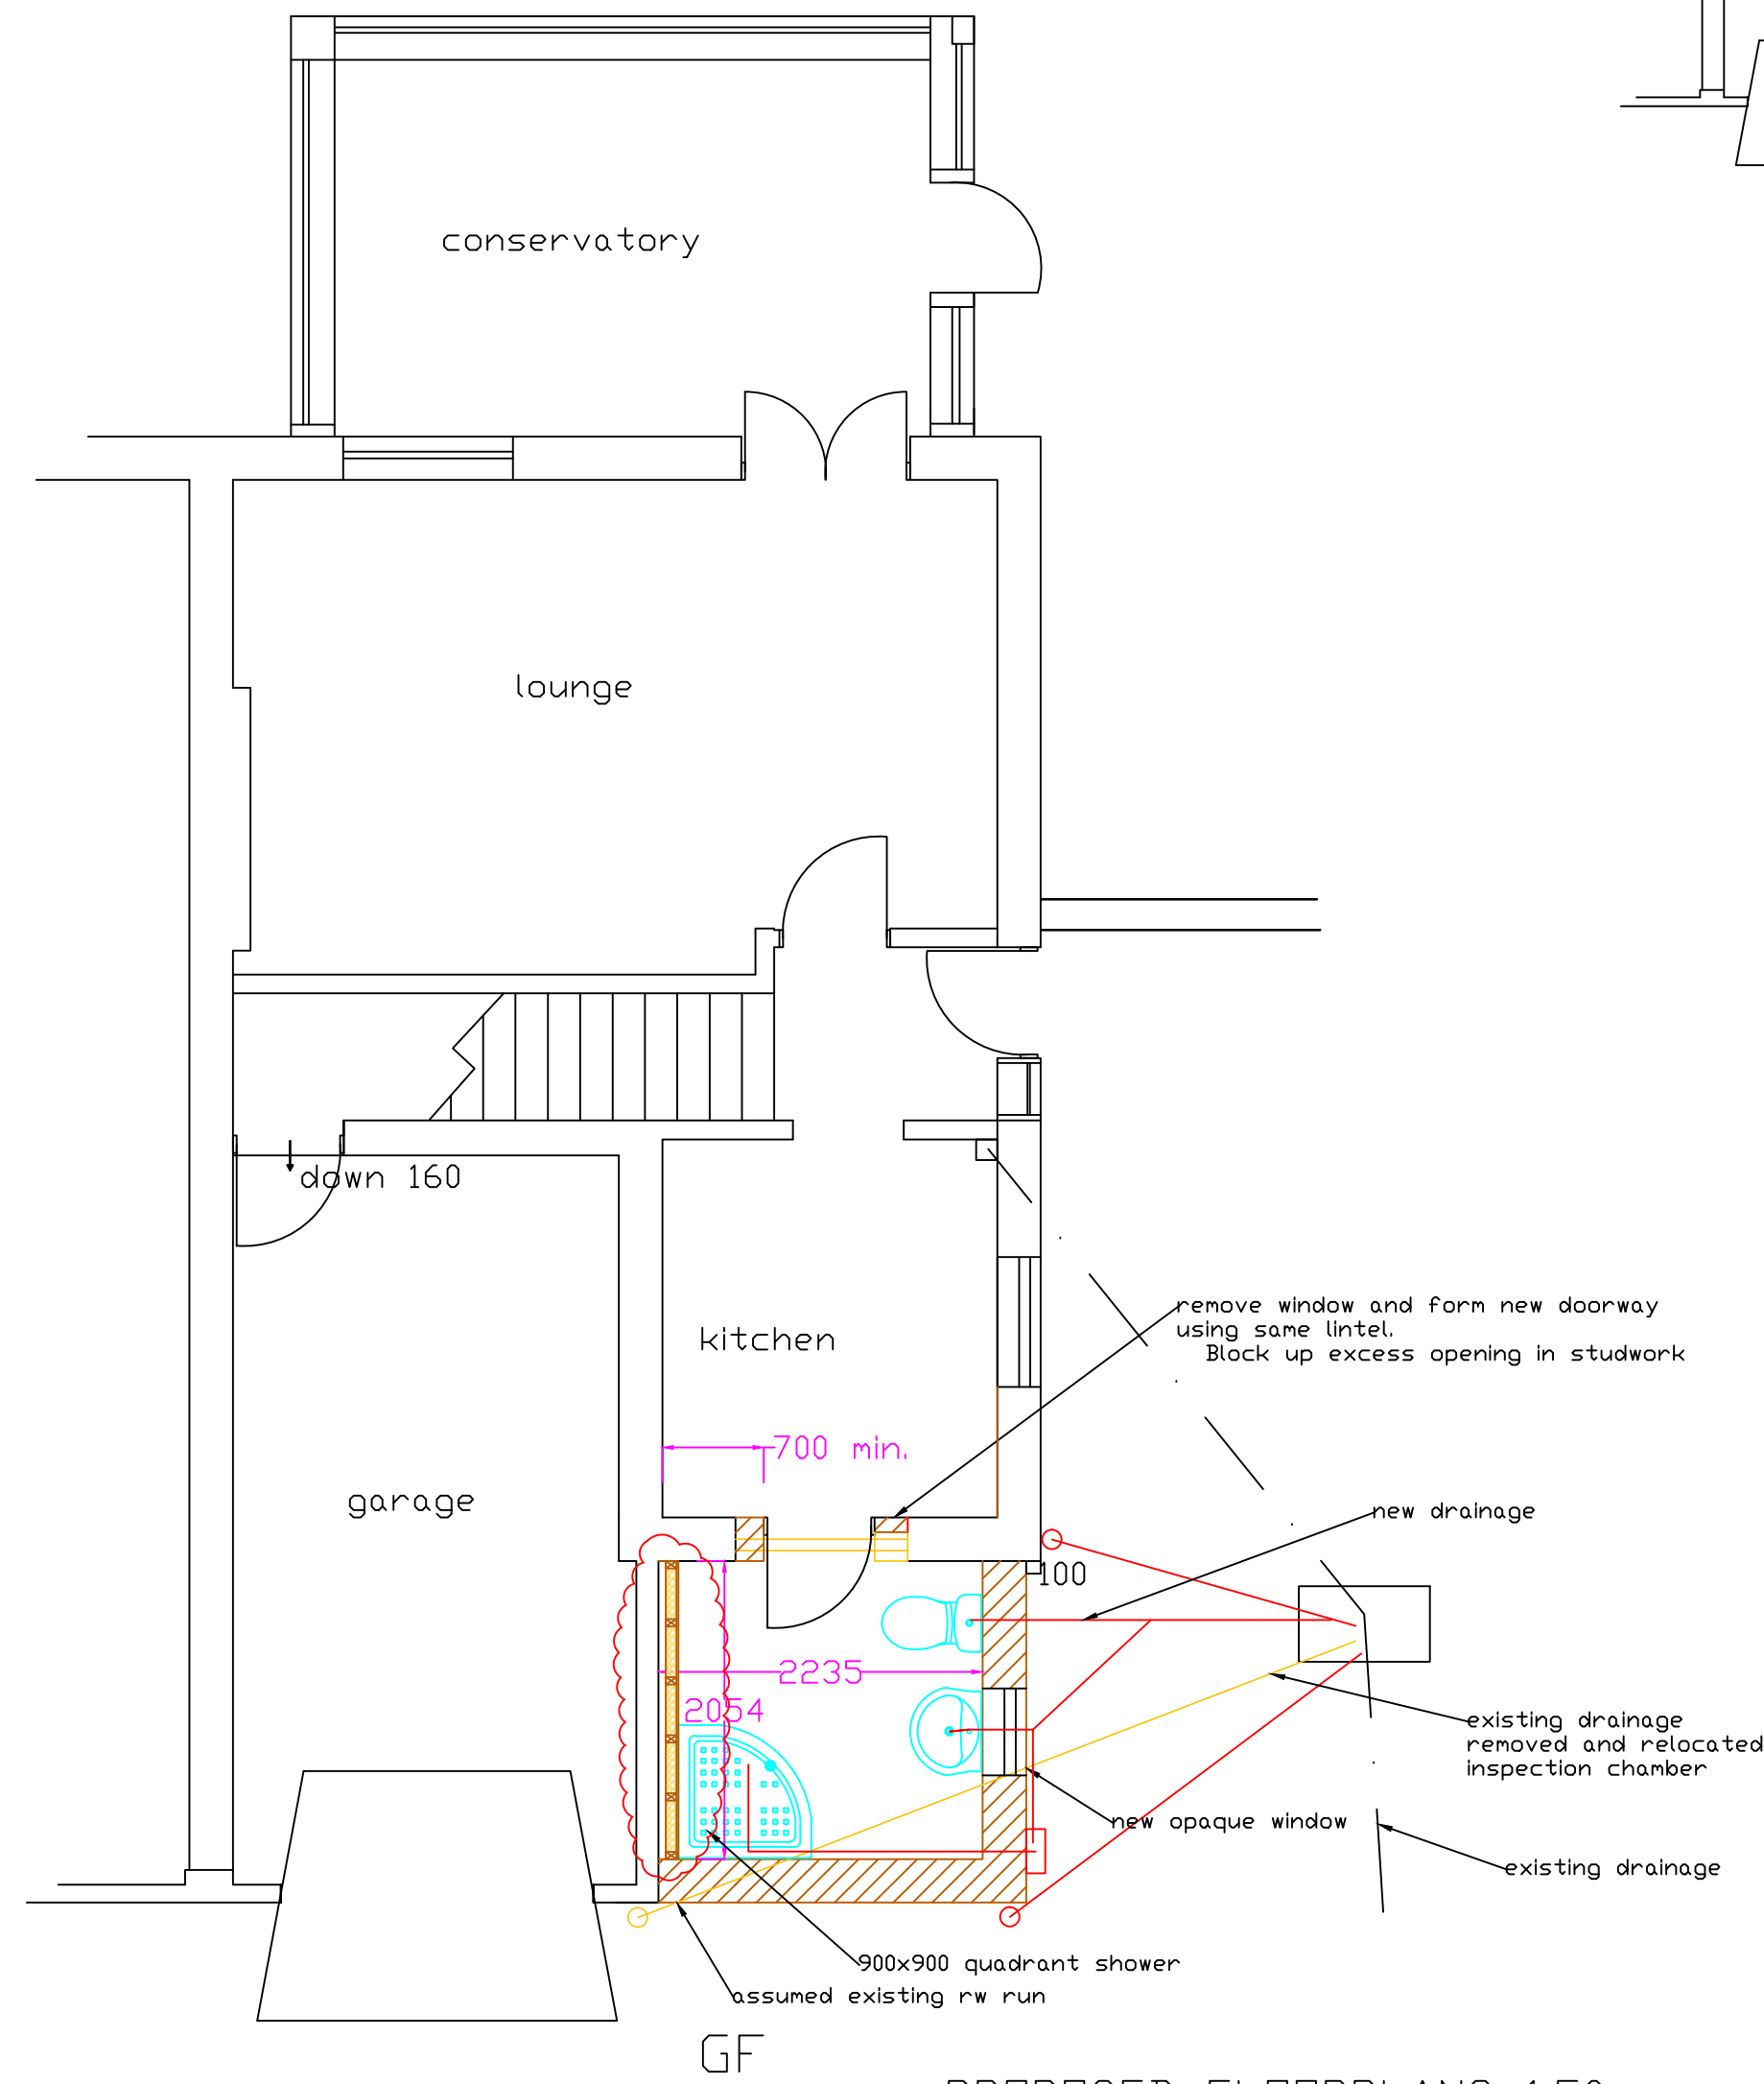


PROPOSED FLOORPLANS 1:50

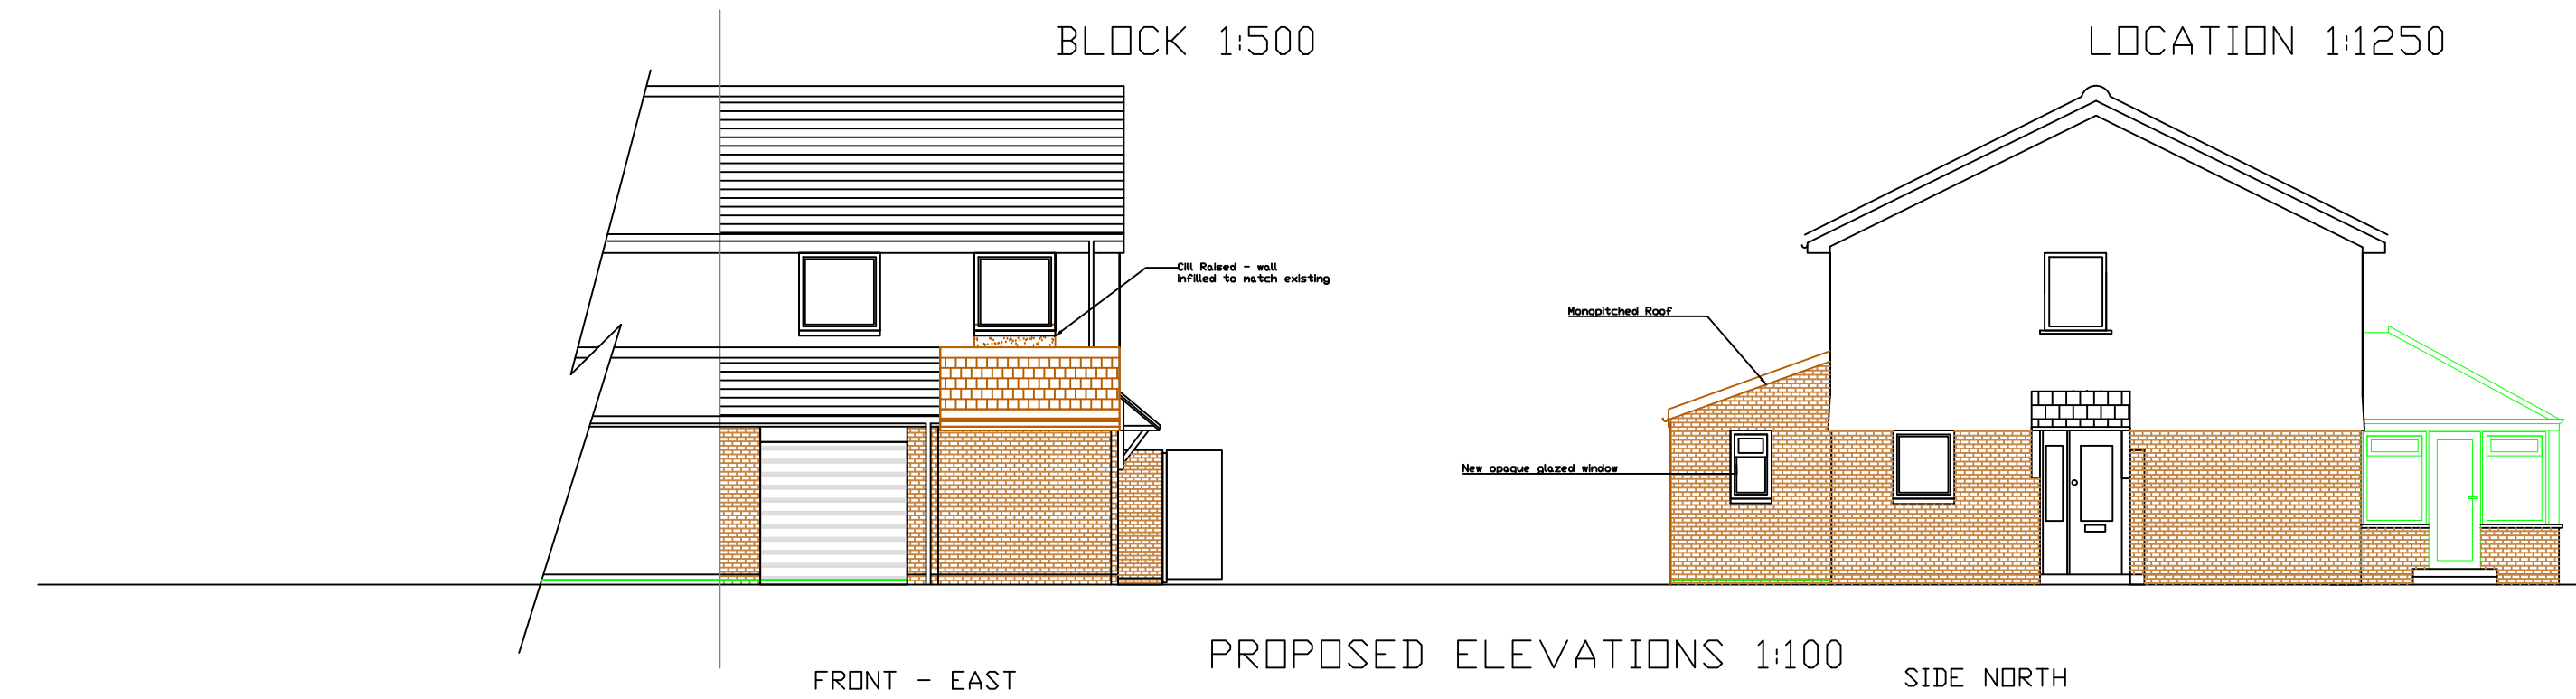


FRONT - EAST

PROPOSED ELEVATIONS 1:100

SIDE NORTH

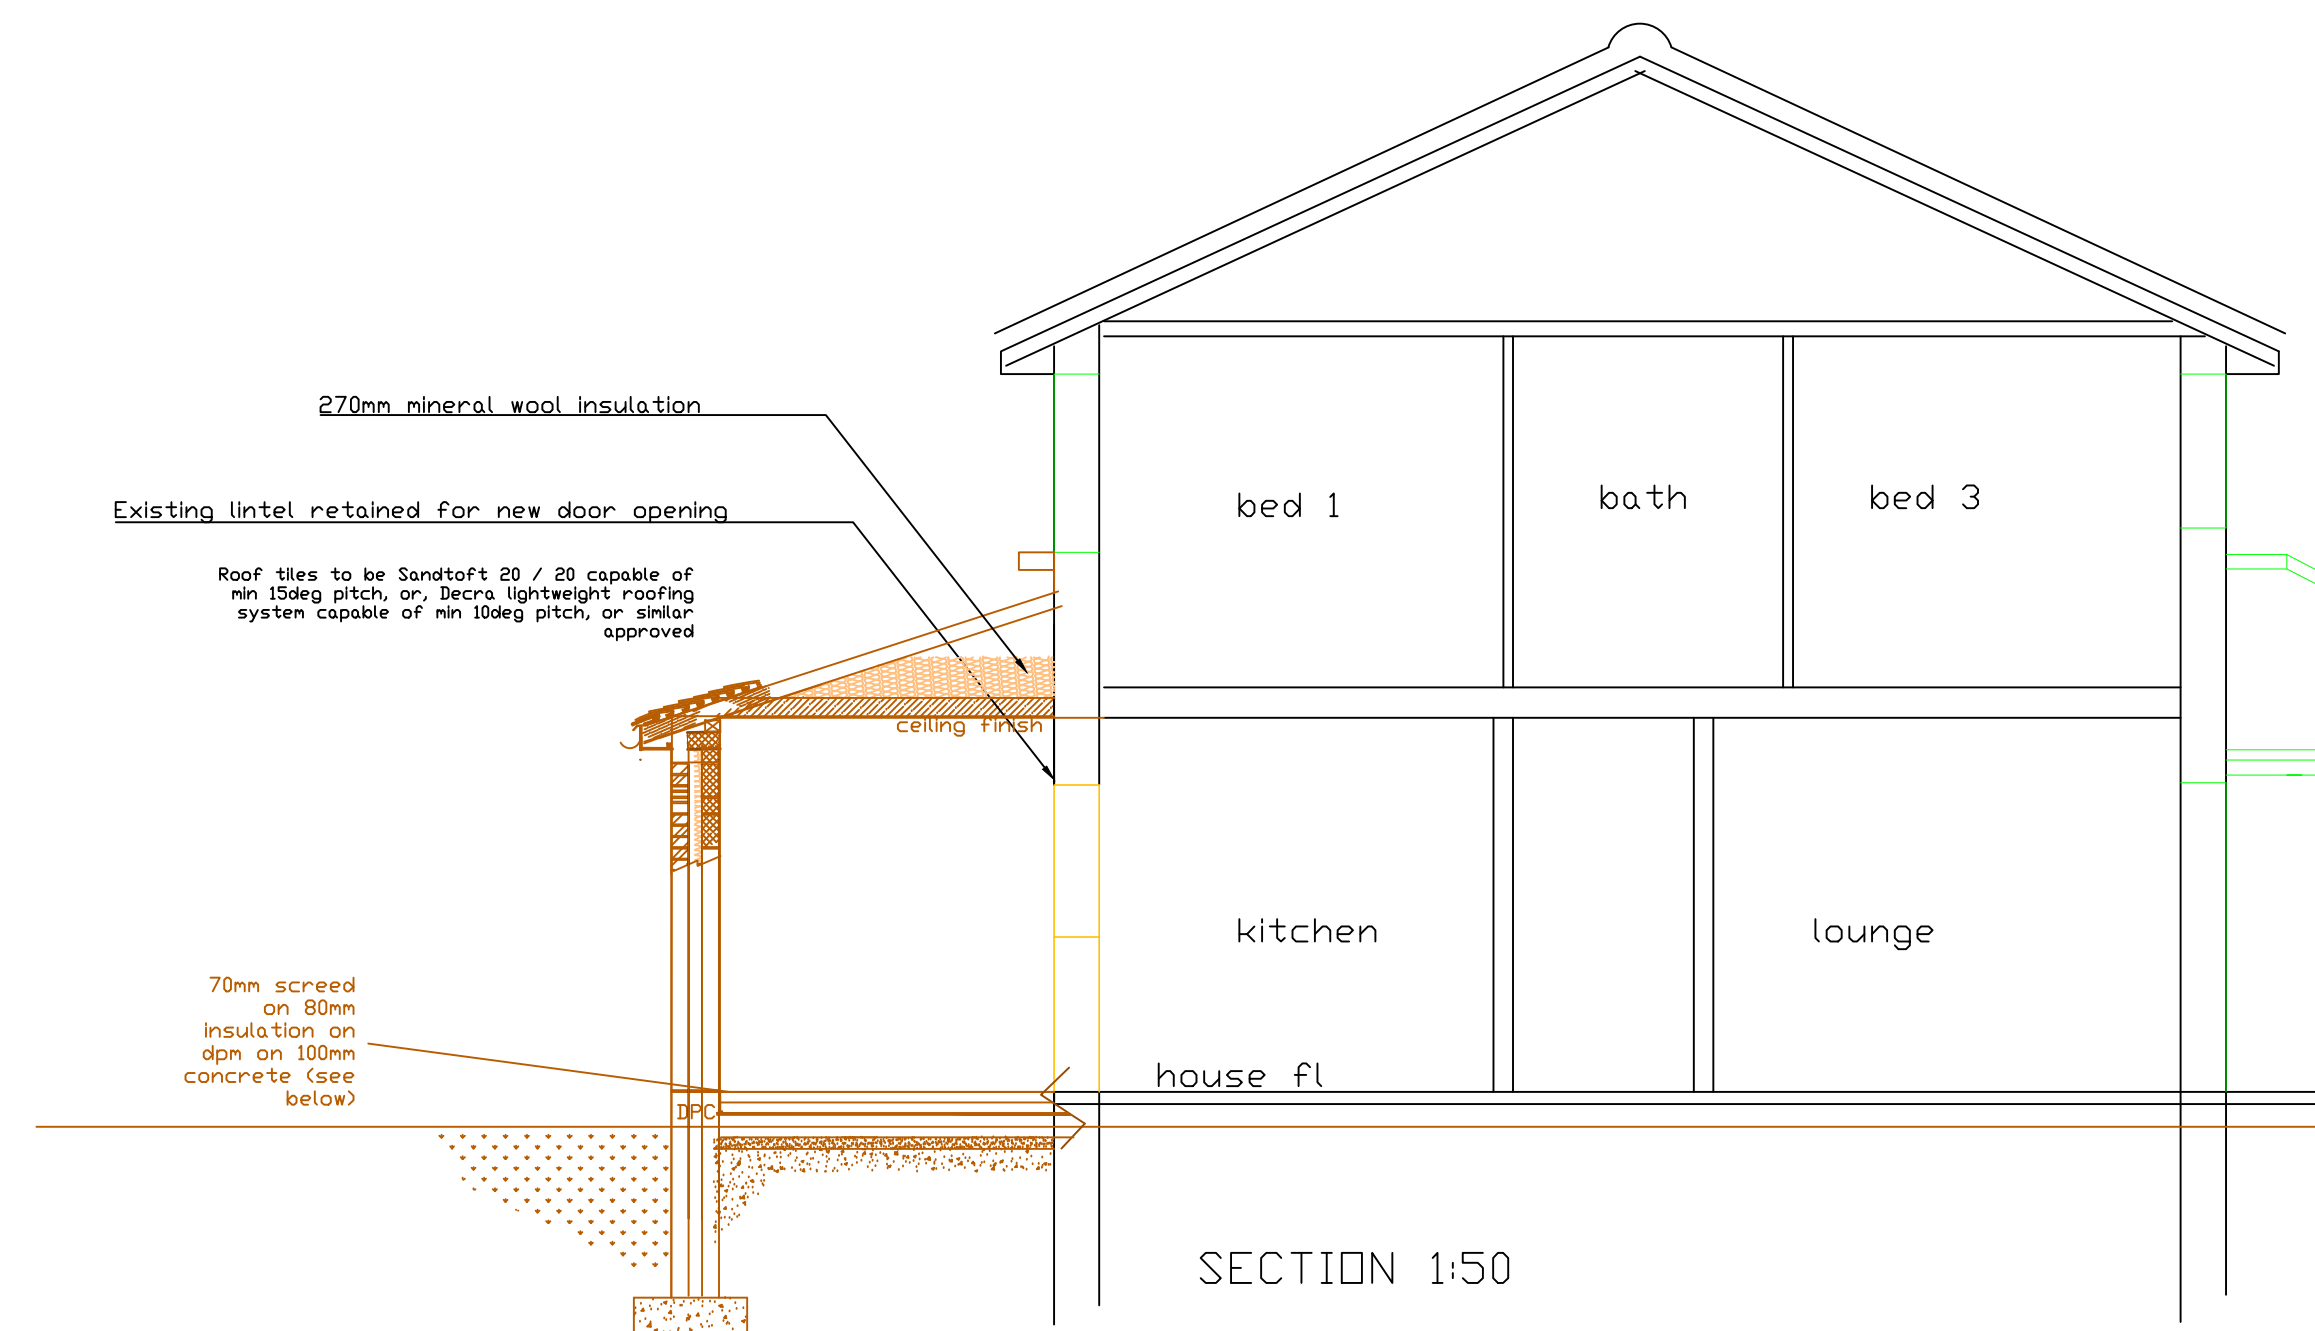

SECTION 1:50

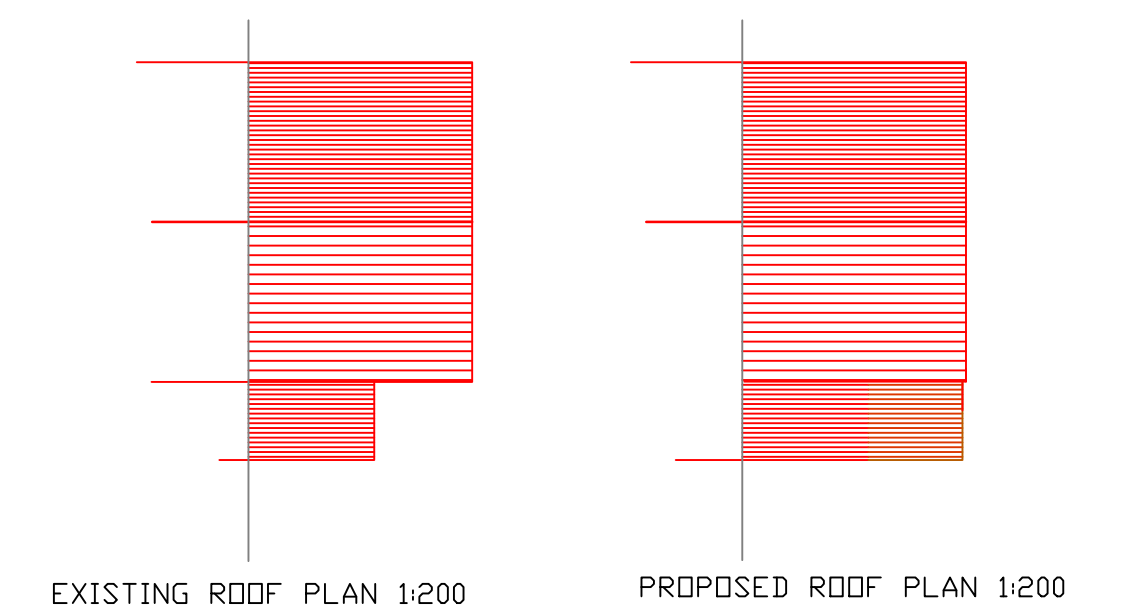

EXISTING ROOF PLAN 1:200

PROPOSED ROOF PLAN 1:200

All dimensions to be checked on site prior to commencement of work, except for planning purposes.

This drawing is the copyright of
CALDOTECH LTD
and may not be copied, altered or reproduced in any way without written authority.

CALDOTECH LTD
41 WILLOWHAYNE AVE
EAST PRESTON
WEST SUSSEX
BN16 1PL Telephone 01903 859176

EXISTING FLOORPLANS, ELEVATIONS,
ROOF PLAN & LOCATION
48 Armada Way
Littlehampton
W.Sx
BN17 6QY

CLIENT Mr & Mrs Nestling

R2 Roof shape amended 18/10/12
R1 Roof & Drainage Amends 09/10/12

SCALE Details By Date
7/6/12

DATE AS SHOWN on A1
DRAWING NUMBER 12007/01 R2

18/10/12 R2 Roof shape amended
For new Planning Application and
Building Regulations Amendments
09/10/12 AMENDMENT Issued for
Building Regulations Approval

28/6/12 Issued for Building
Regulations Approval

15/4/12 Issued for Planning
Application

7/6/12 Issued for Client Approval

28/6/12 Issued for Client comment