


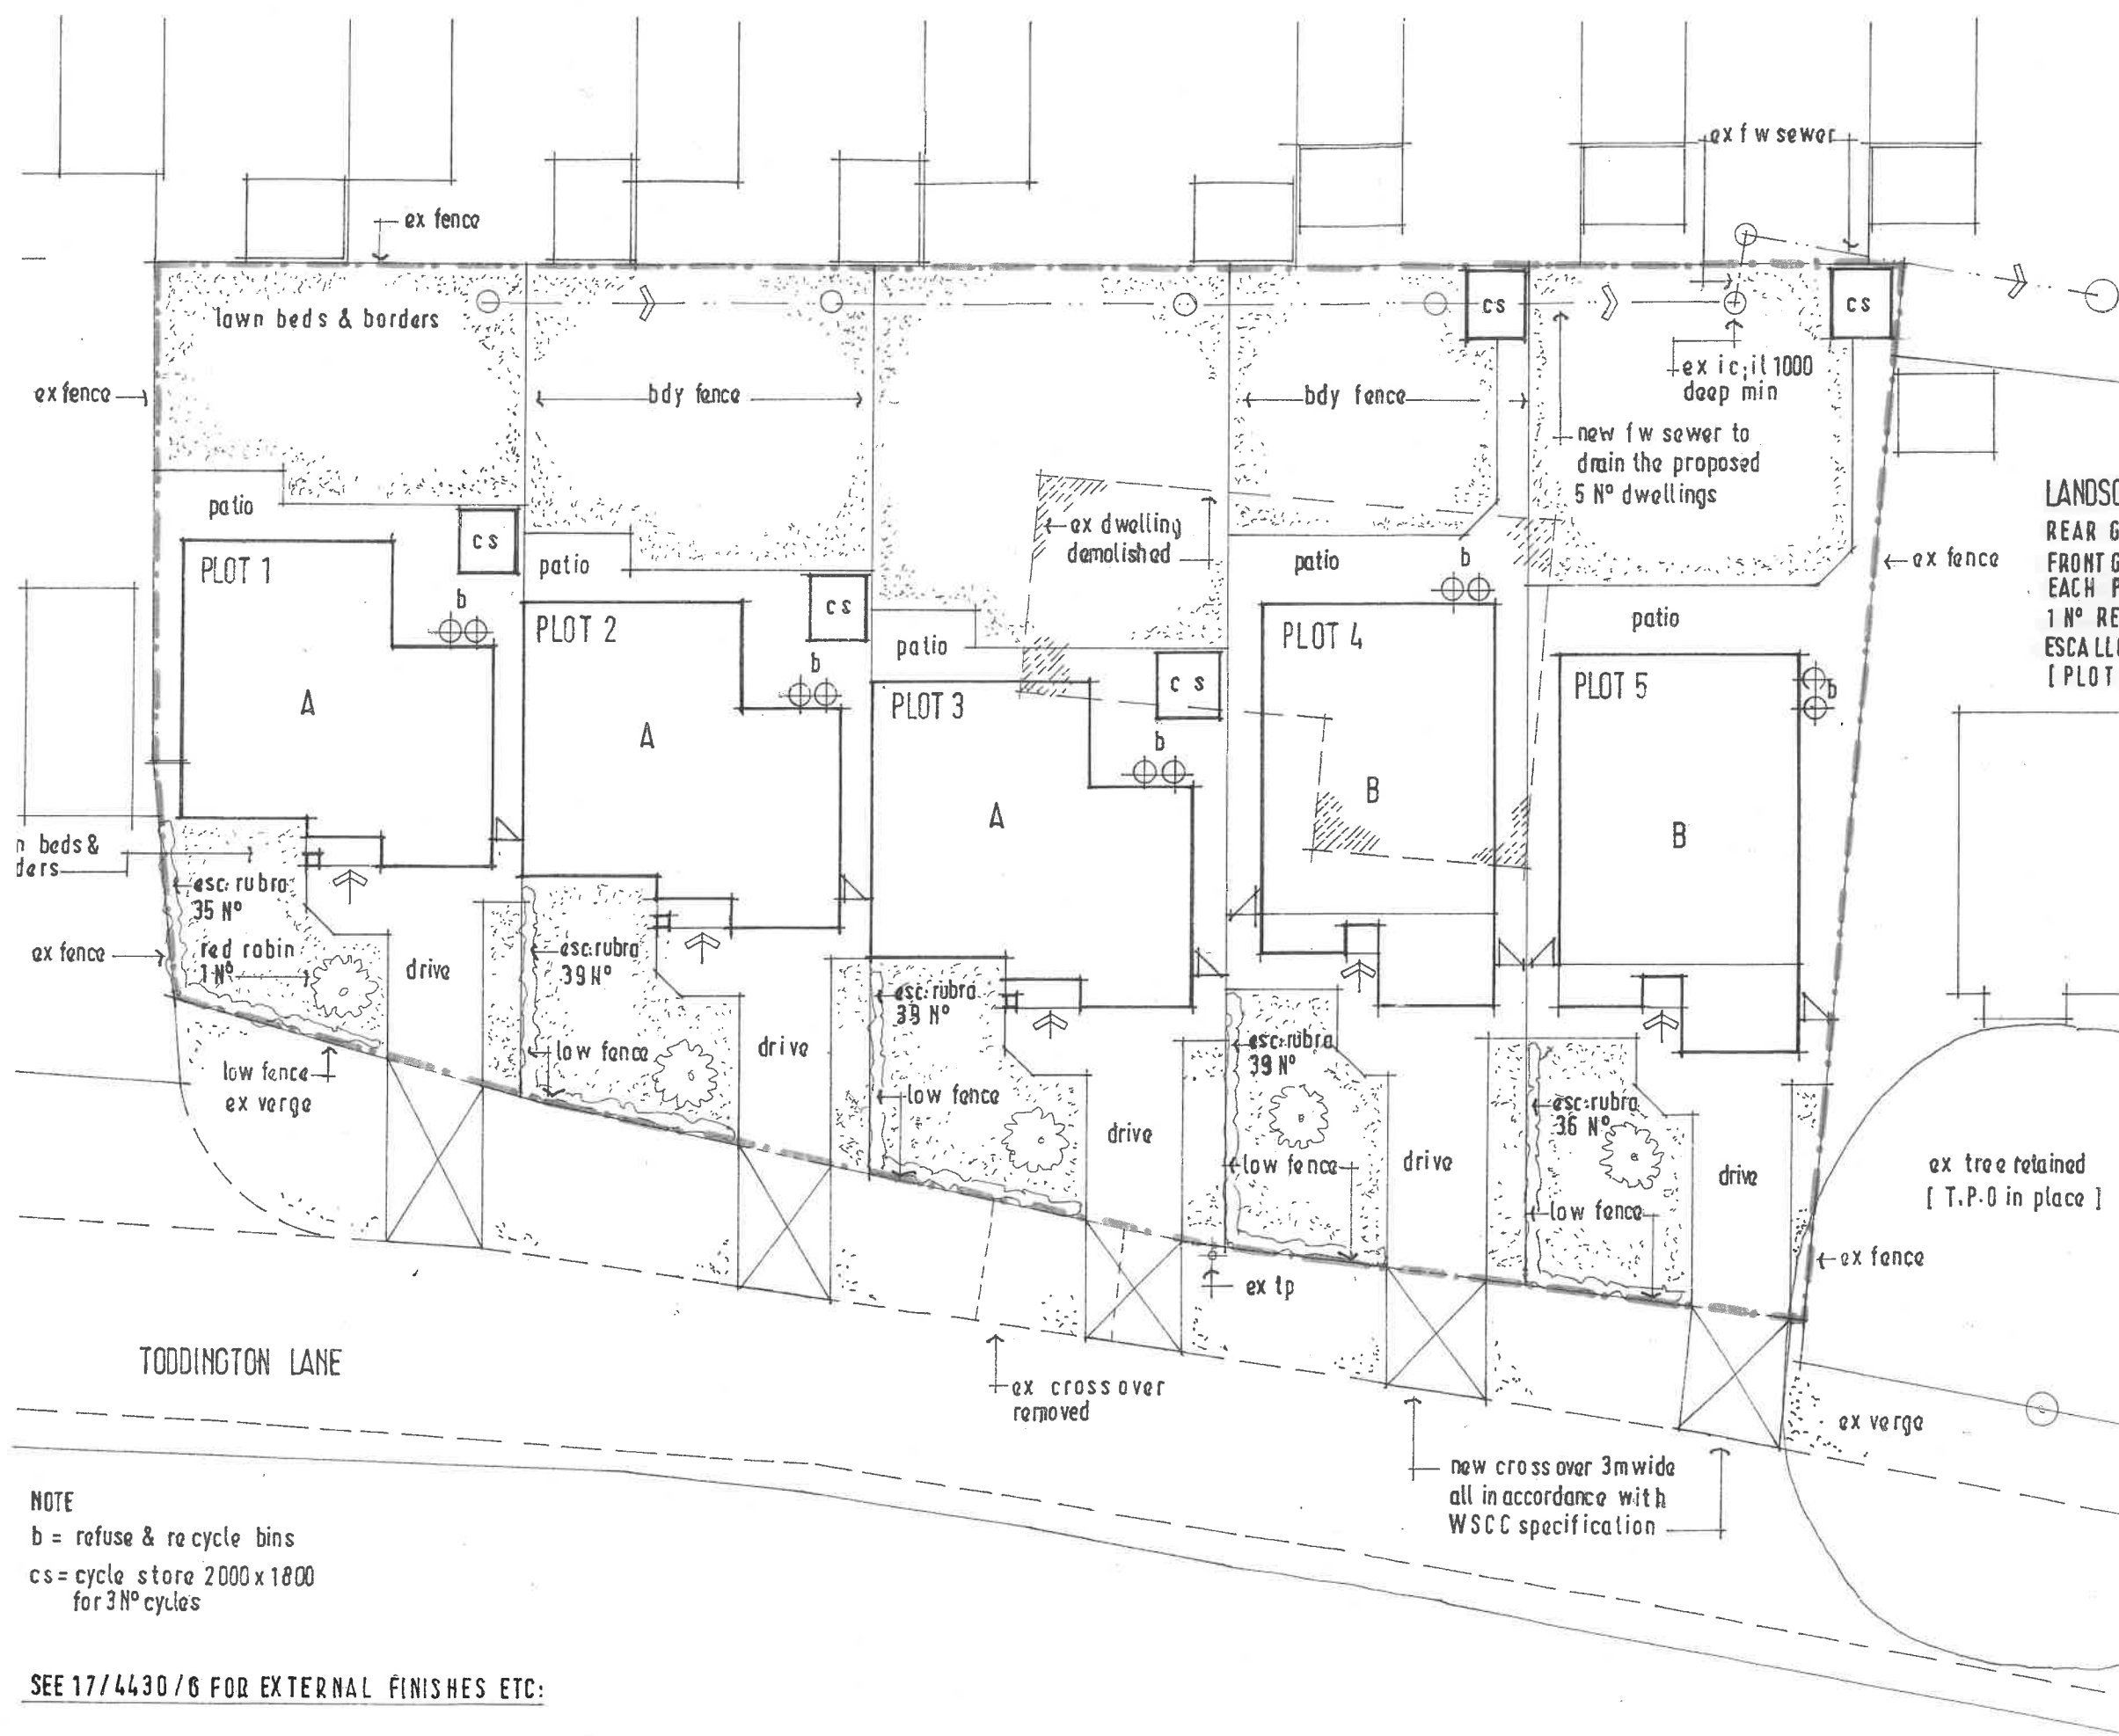

LANDSCAPE PROPOSALS
 REAR GARDENS LAID TO LAWN BEDS & BORDERS
 FRONT GARDENS AS REAR BUT INCLUDING TO
 EACH PLOT THE FOLLOWING
 1 N° RED ROBIN PHOTINIA [5/10 li]
 ESCALLONIA RUBRA [5 li AT 3N° PER lin M]
 [PLOT 1: 35 N°; PLOTS 2, 3, 4: 38 N° each; PLOT 5: 36 N°]

REVISIONS
 A. 7.8.18 planting detail added as req'd by lpa
 in regard to LU/120/18/DOC Condition N° 15

TREVOR E. UNSTED LTD
 55-57 SEA LANE • RUSTINGTON • WEST SUSSEX • BN16 2RQ Tel: 01903 369090

Client **L.C. NICHOLAS LTD:**
 Project **DEVELOPMENT AT: DIRECTORS COTTAGE,
 TODDINGTON LANE, LITTLEHAMPTON,
 W/SUSSEX; BN17 7PP.**

Drawing **SITE PLAN**
 Scale **AS SHOWN** Drawing No. **17/4430/5**
 Date **JUNE 2017**
 Drawn **tu.** Revisions
 Copyright **A**

The contractor must check all dimensions and levels on site and no dimensions are to be scaled from drawings.
 It is the contractor's responsibility to ensure compliance with all statutory authority requirements, carry out works with total regard to existing and retained structures. Works and materials to latest CP.BS
 Drawing to be read in strict accordance with engineer's information where applicable.
 All structural timber C16 unless otherwise noted. All structural and external timber pressure impregnated with preservative. All ends are swapped with Cuprol or similar treatment
 Local authority to witness satisfactory test on all new and affected foul storm drainage