



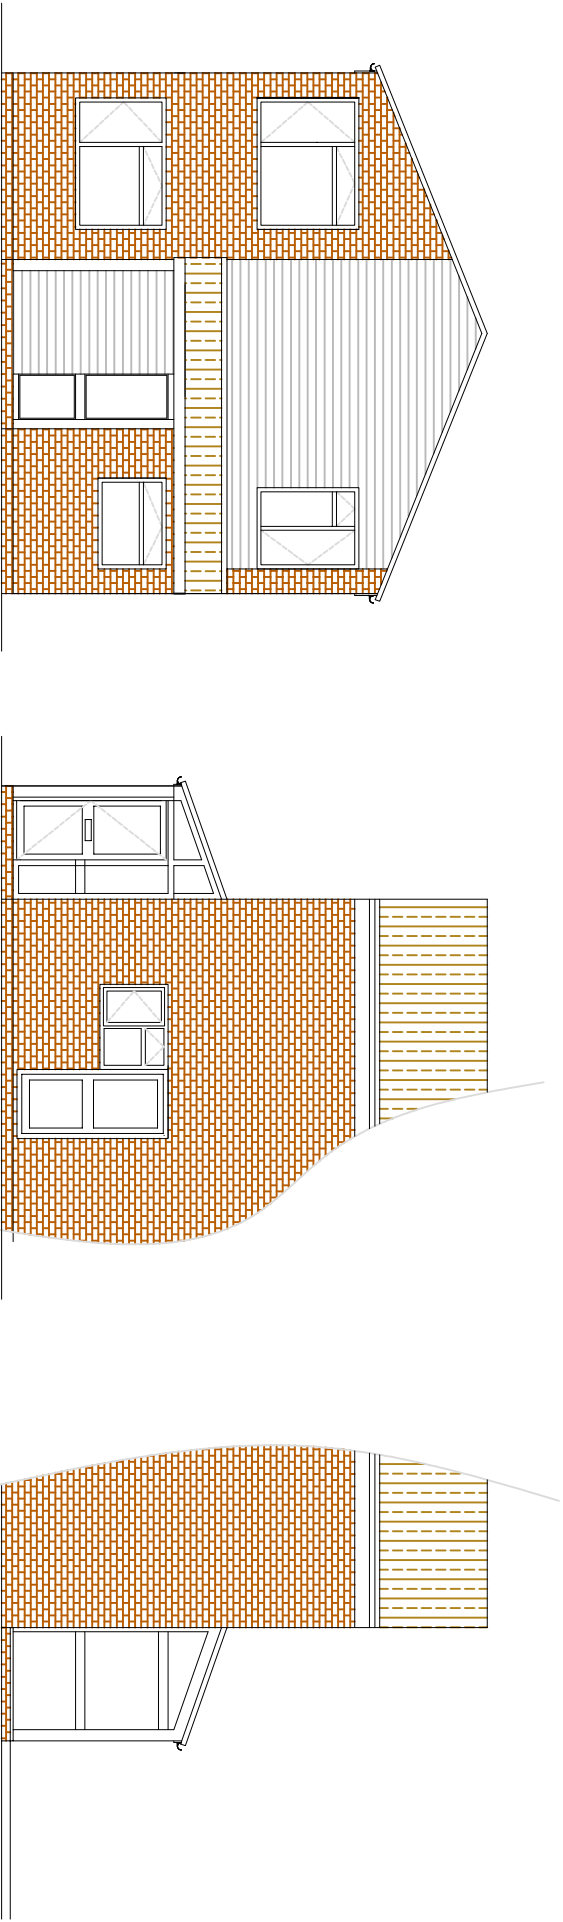


WEST ELEVATION
EXISTING

SOUTH ELEVATION
EXISTING


NORTH ELEVATION
EXISTING

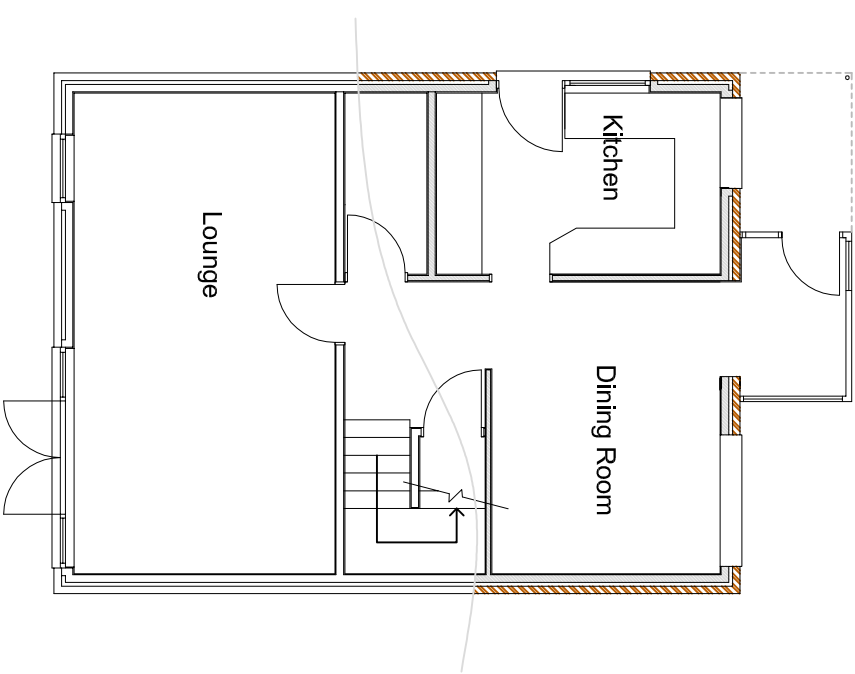

GROUND FLOOR PLAN
EXISTING

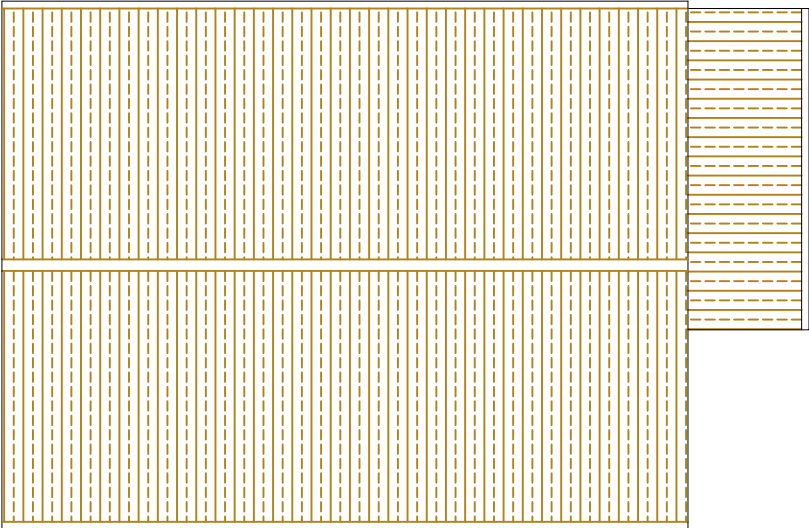

ROOF PLAN
EXISTING

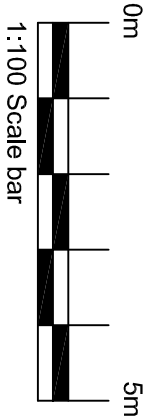

General Notes:

Do not scale dimensions from this drawing, unless for Planning purposes.

The Contractor is responsible for checking all dimensions on site prior to commencement of the works.

This drawing is to be read in conjunction with the specification.

Revision	Date	Description
Client: Mr & Mrs Staight, 37 The Estuary, BN17 6NF		
Project: Extension to Front		
Drawing Title: Existing Plan and Elevations		
Scale: 1:100	Date: 20/08/2019	Drawn By: BE
Drawing Number: 1040/002	Revision: -	

Brian Elstone Surveying Services Ltd
Brian Elstone, MCIOB, IMapS, FCABE
Building Surveyor and Architectural Consultant
CDM Consultant
1 Heme Court, Station Road, Rustington,
West Sussex, BN16 3BQ
Phone: 071903 784884, Mobile: 07710 593021.
Email: brian@elstone.biz