



SCALE 1:100

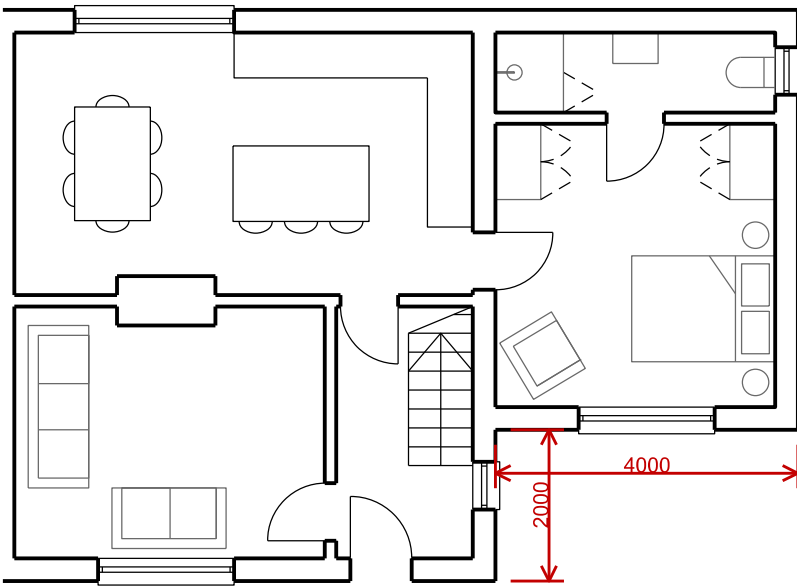

01

PROPOSED GROUND FLOOR PLAN



SCALE 1:100

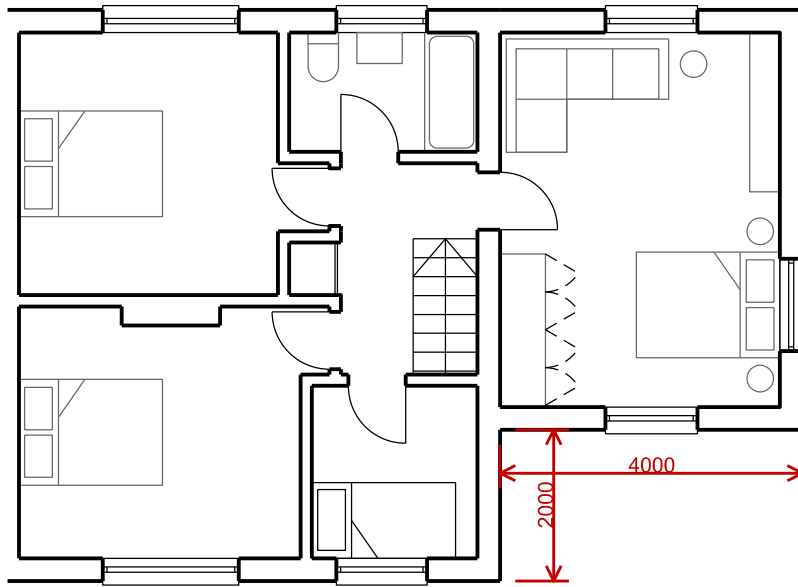

02

PROPOSED FIRST FLOOR PLAN

SCALE 1:100

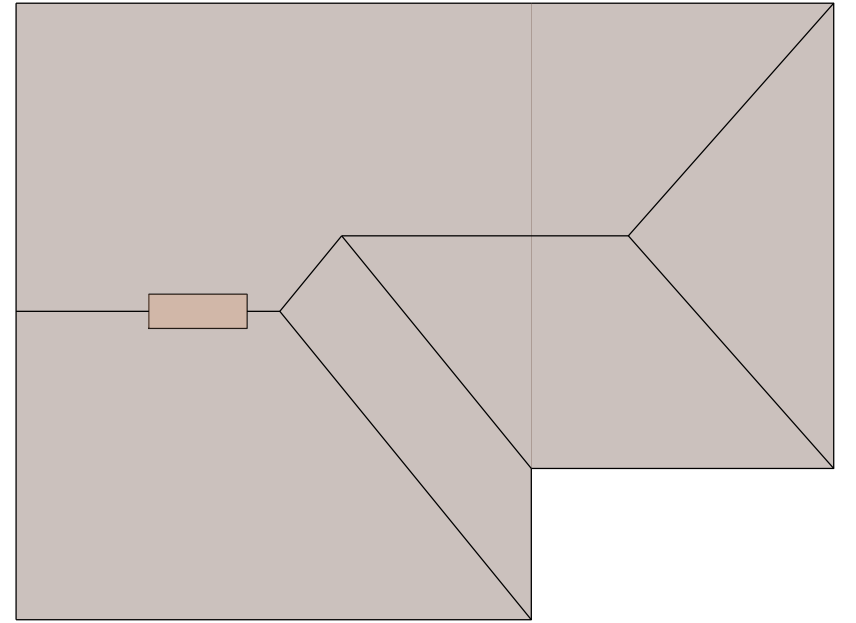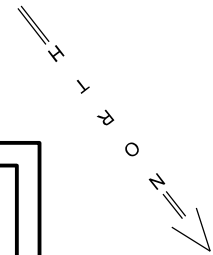

03

PROPOSED ROOF PLAN


SCALE 1:100



04

PROPOSED FRONT ELEVATION


SCALE 1:100

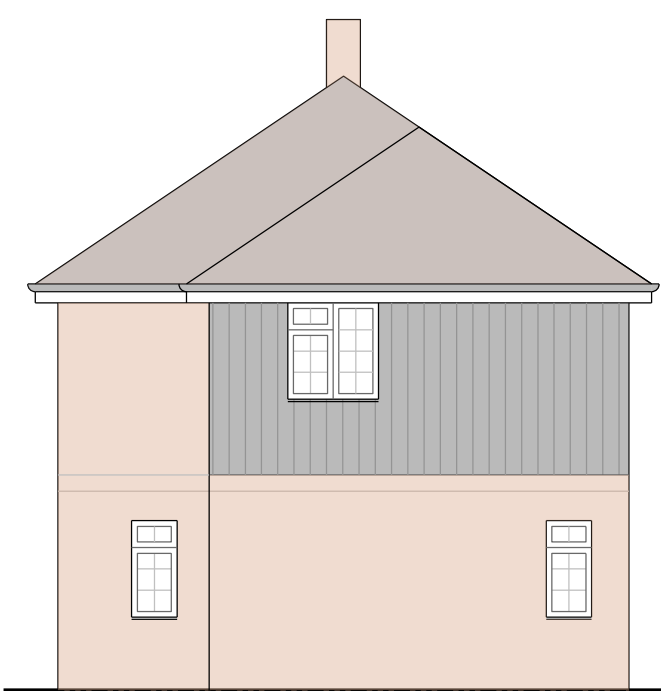

05

PROPOSED SIDE ELEVATION

SCALE 1:100

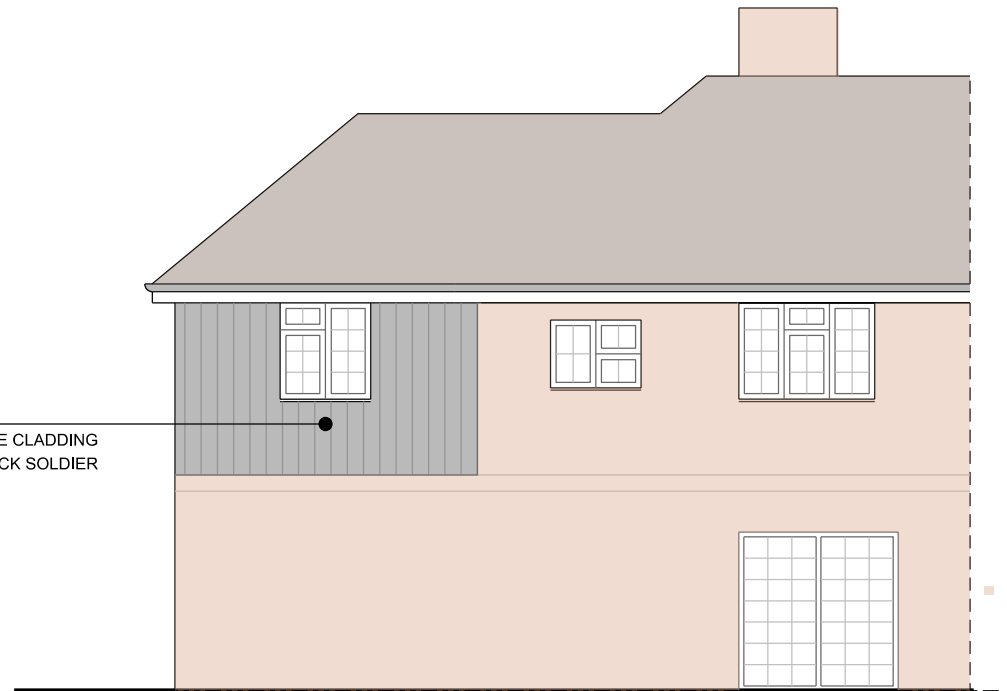

06

PROPOSED REAR ELEVATION

SCALE 1:100

REV.	BY	REASON FOR ISSUE	DATE	NOTES Do not scale - use figured dimensions. Dimensions to be verified on site by contractor prior to construction. Discrepancies to be highlighted and resolved in the detailed design stage. Drawings are produced for architectural intent purposes only. Structural calculations, sizing and dimensions TBC by Structural Engineer.	PROJECT 103 GRIFFIN CRESCENT BN17 7LH SIDE EXTENSION	H A S HAS Studio LLP hasstudio.co.uk @hasstudio_ hello@hasstudio.co.uk	TITLE PROPOSED PLANS AND ELEVATIONS		
-	HAS	FOR INFORMATION	26/01/22				SCALE 1:100 A3	DRAWING NO. 22046 - P - 002	REV. 02
01	HAS	FOR INFORMATION	31/01/22						
02	HAS	FOR PLANNING	31/01/22						