


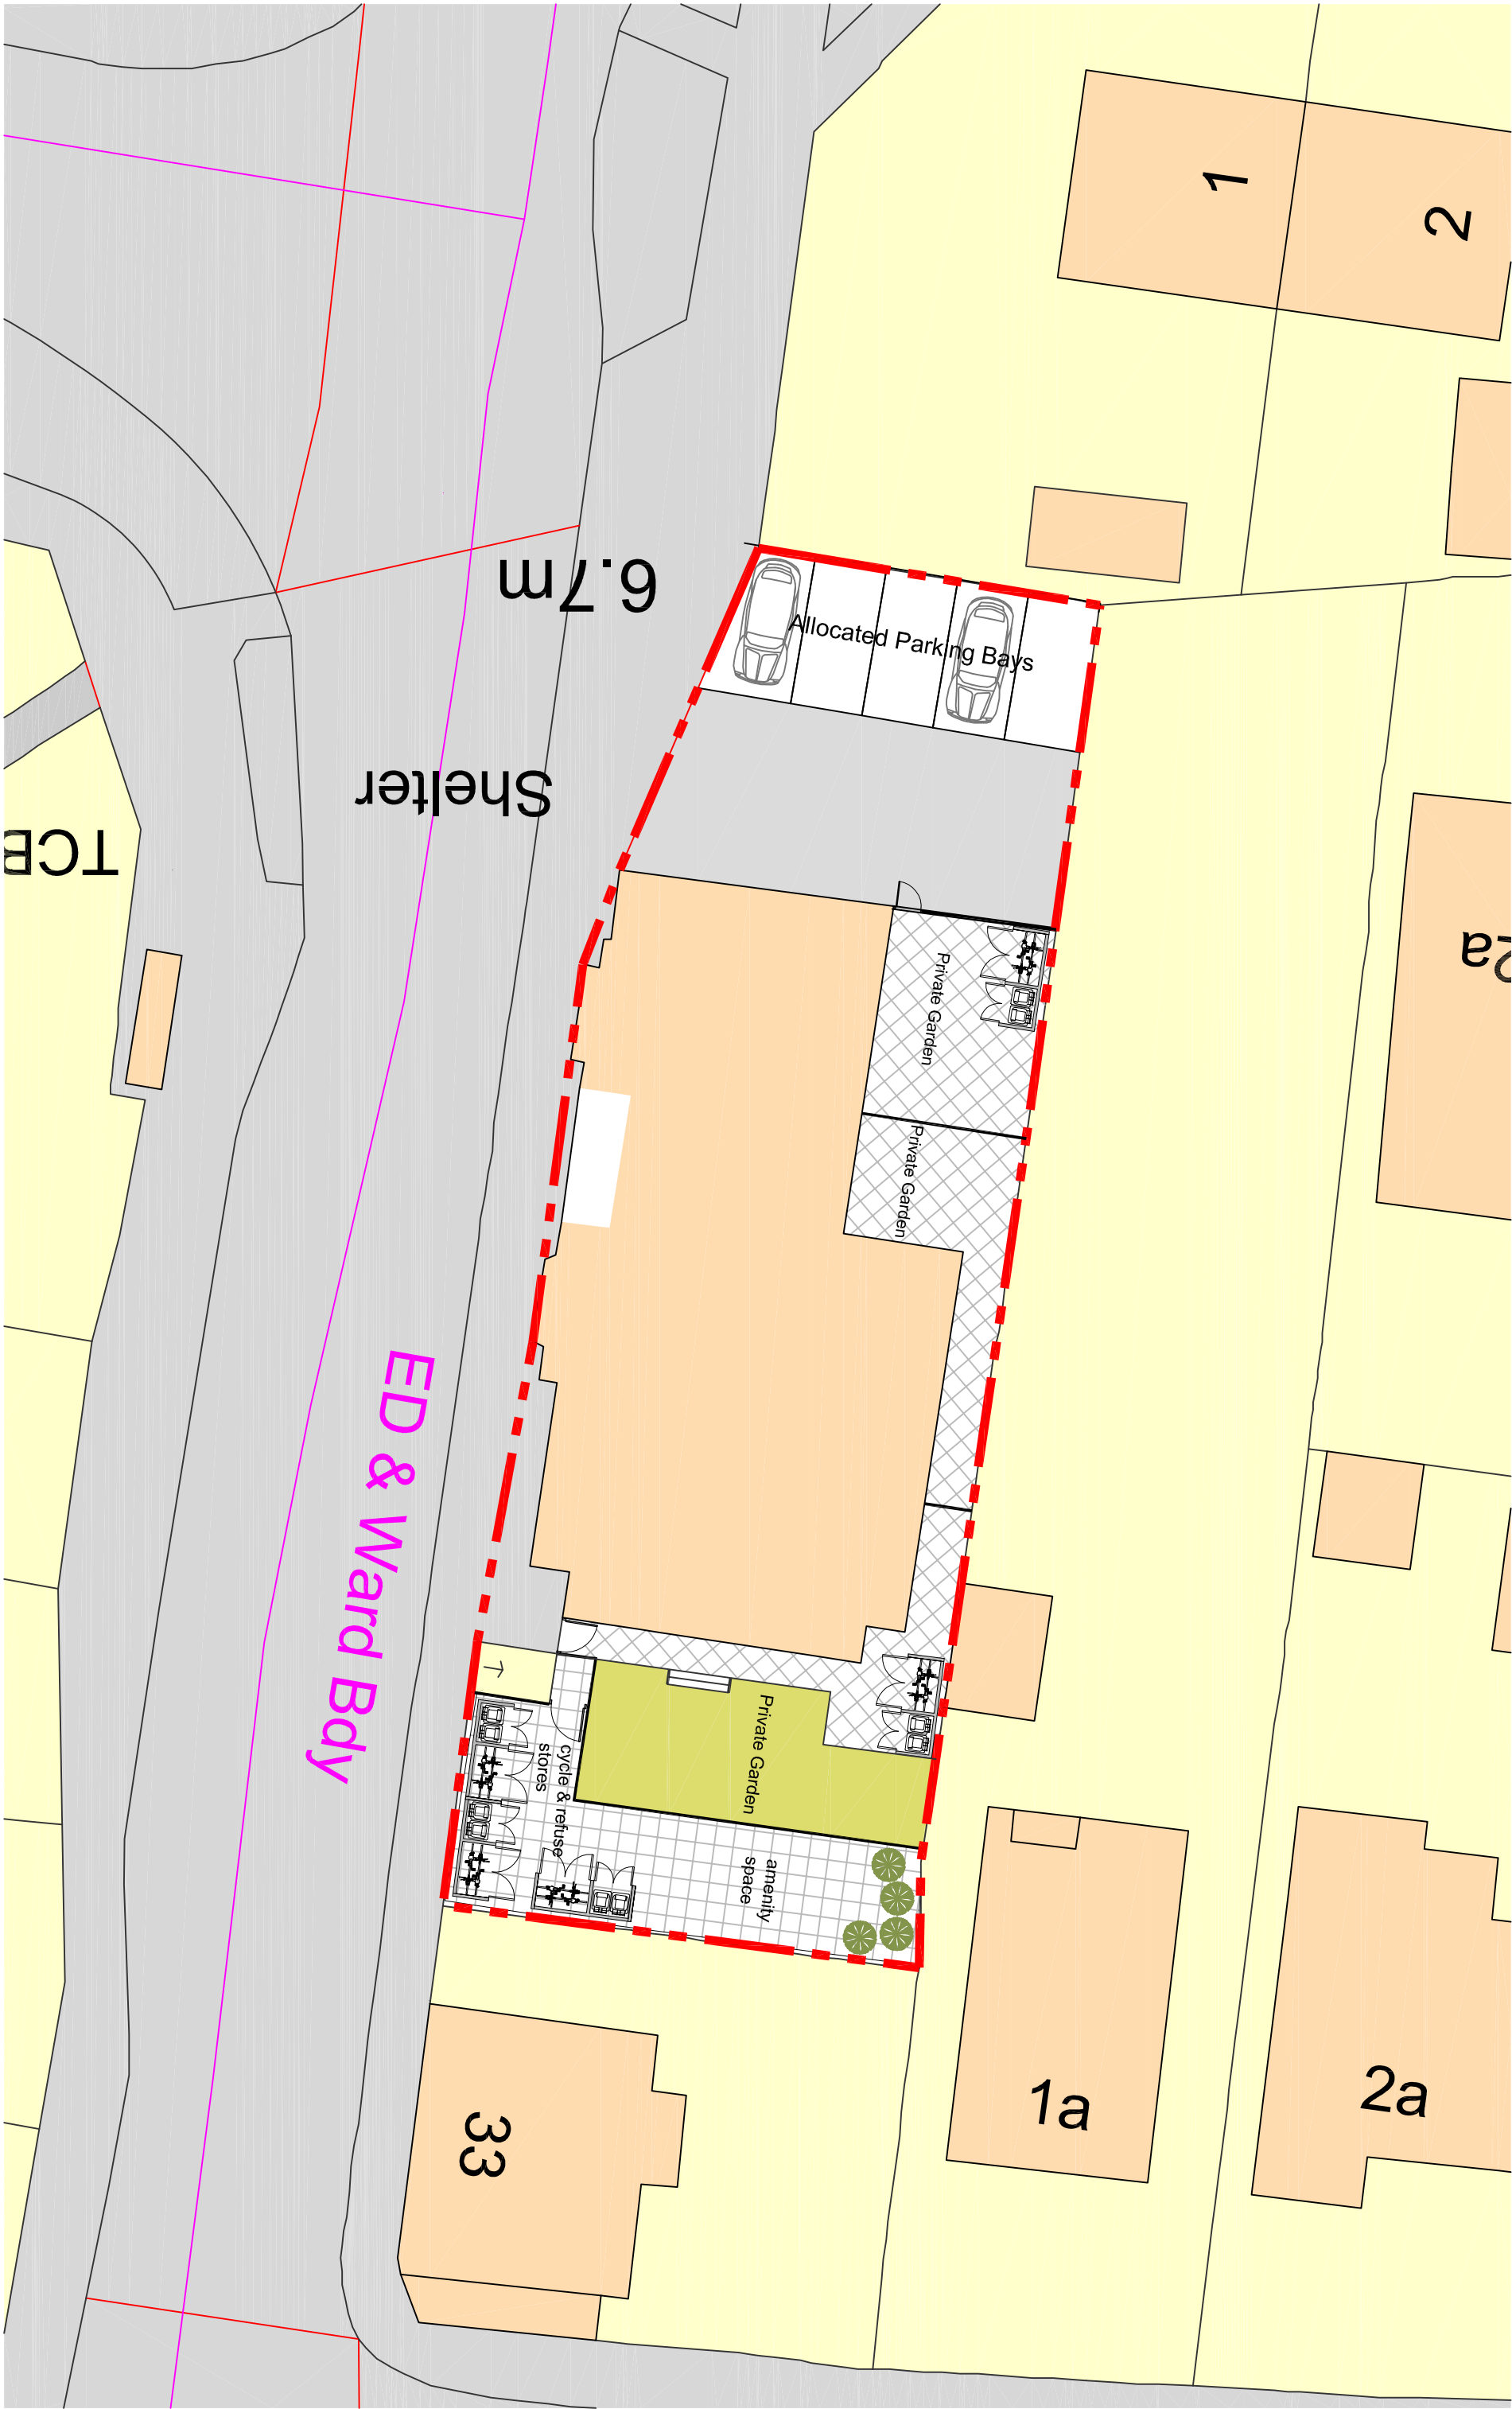

Scale in Metres
0 1 2 3 4 5 10
for 1:200

REVISION:

Drawing Title :

Proposed Conversion Site Plan

Project :

General Henrys
31 Horsham Rd,
Littlehampton
BN17 6BZ

Drawn By

CRF

Date
30/08/17

Drawing No.

CFA | FULL | BS

SHEET SIZE
A2

Revision:

as shown


Approved By

Date


Chris Flint Associates Ltd

CHARTERED SURVEYORS - PROJECT MANAGERS
DEVELOPMENT CONSULTANTS

2 Emerald Close Waterlooville Hants PO7 8NZ
tel: 023 92 432484 fax: 023 92 355554
Email: chrisflintassociates@gmail.com

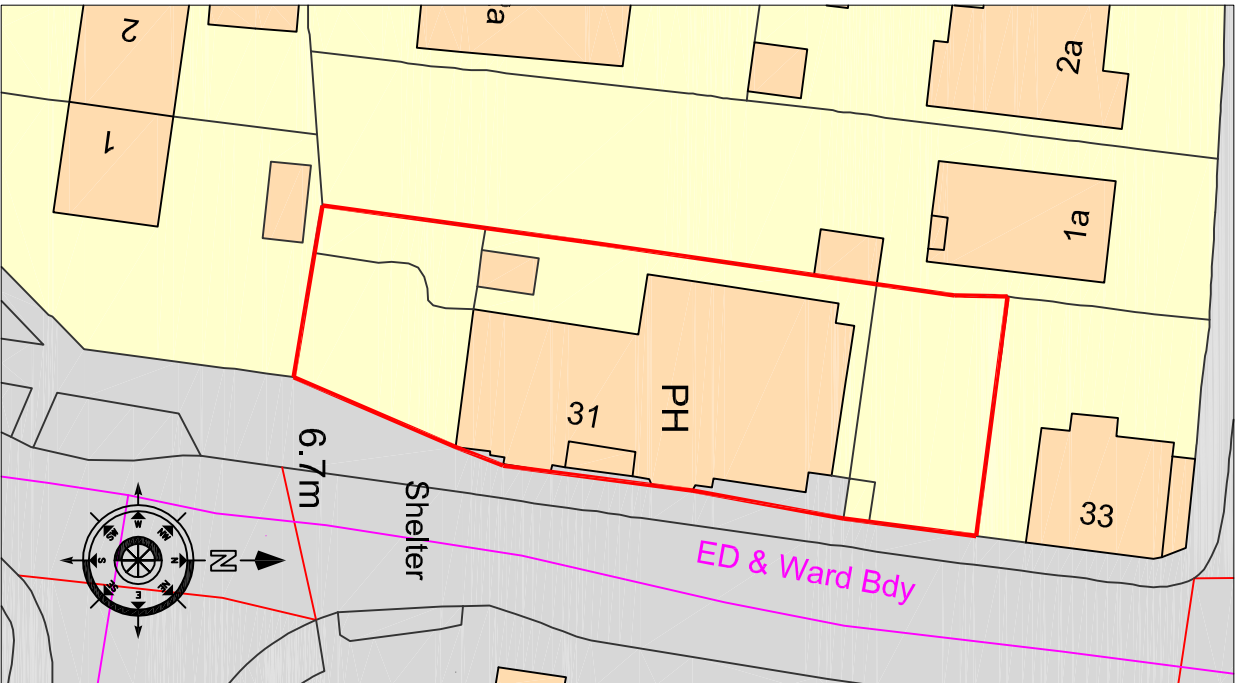

Scale in Metres
0 5 10 15 20 25
for 1:500

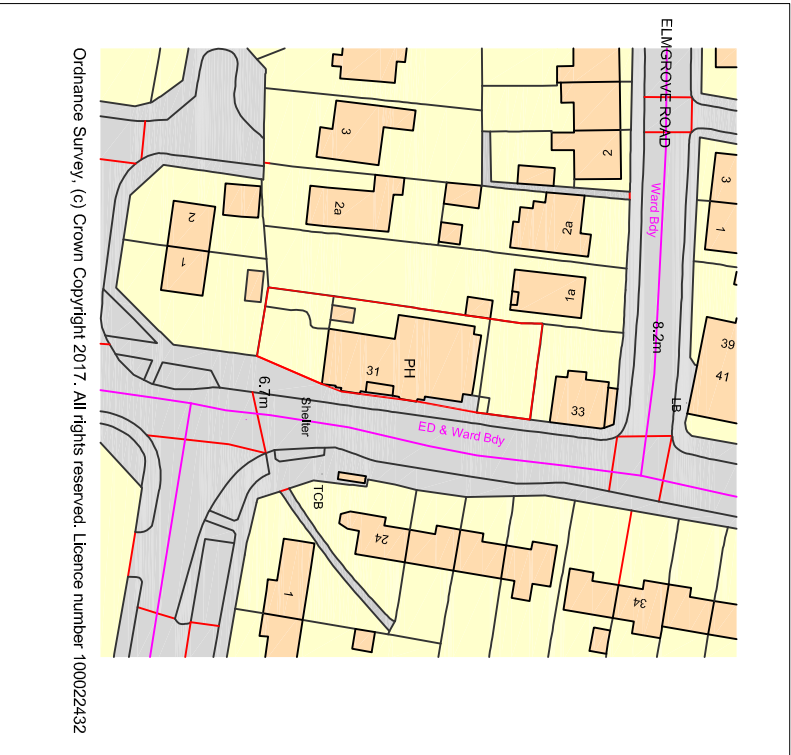

Scale in Metres
0 10 20 30 40 50 60
for 1:1250