



General Henrys, Littlehampton Elevations


South Elevation

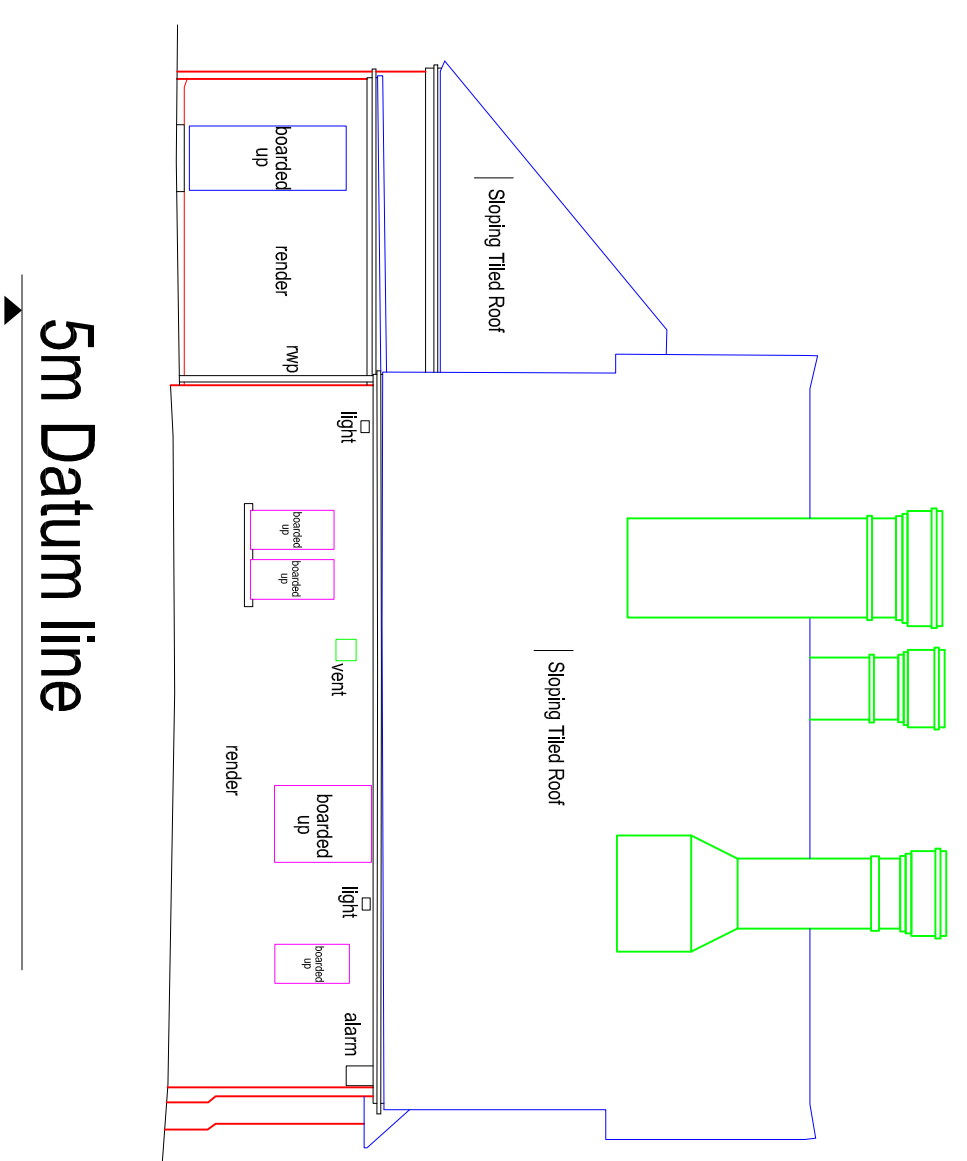


East Elevation

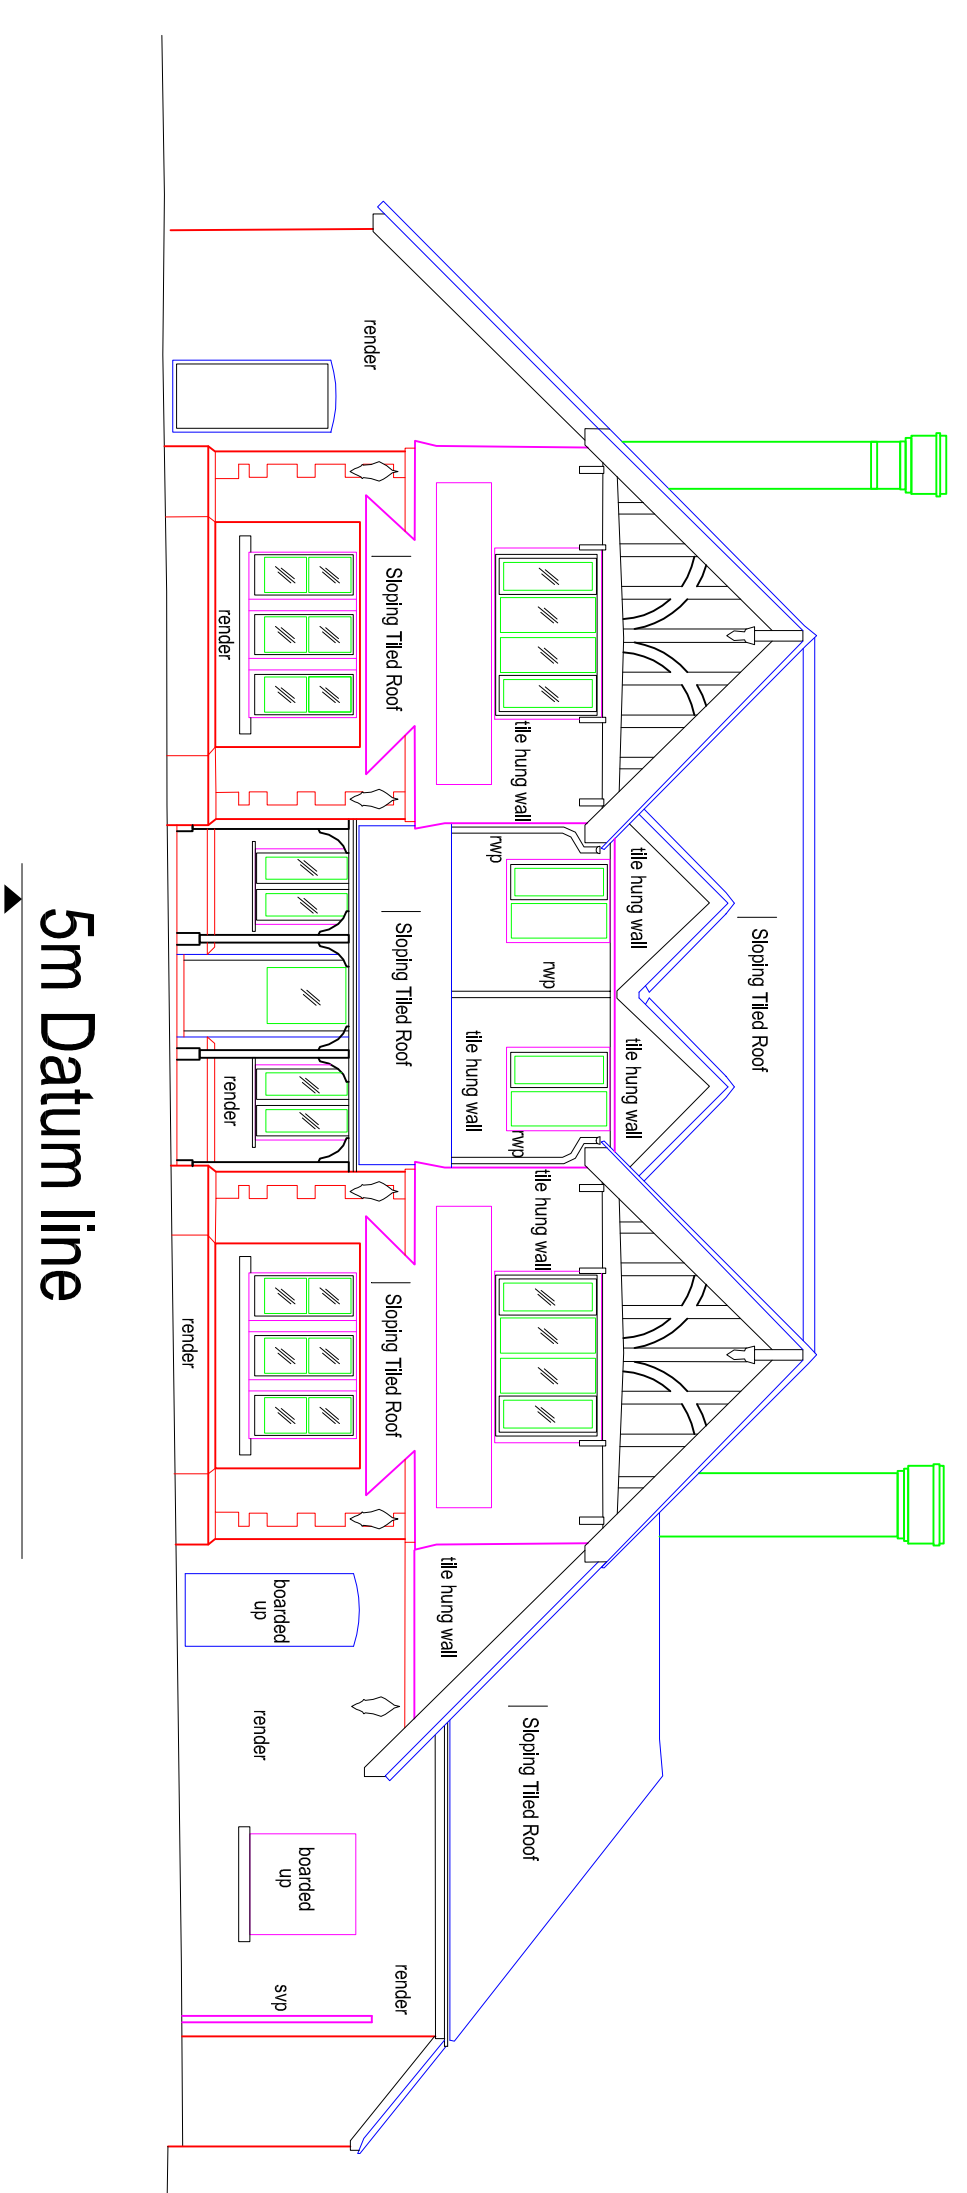


North Elevation

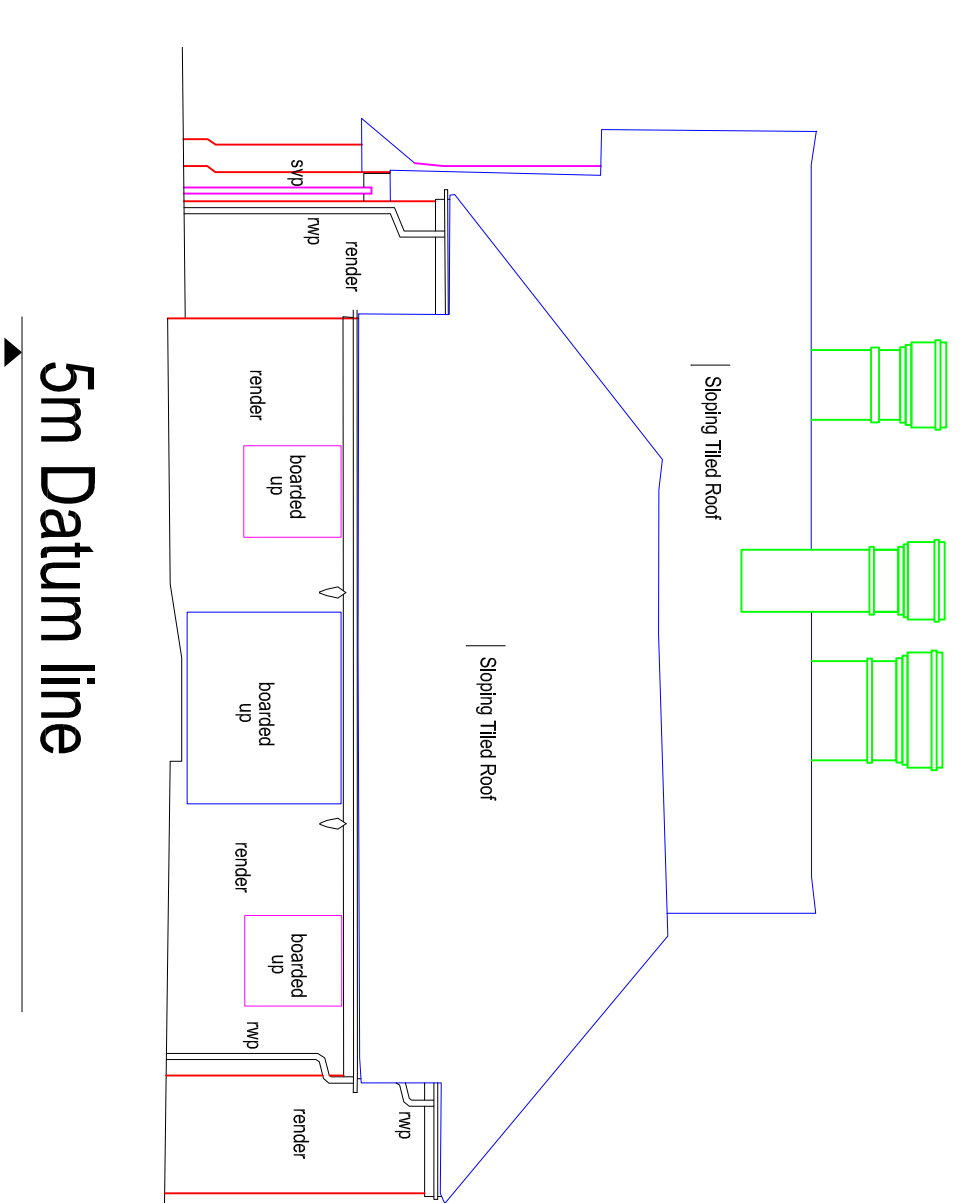


West Elevation

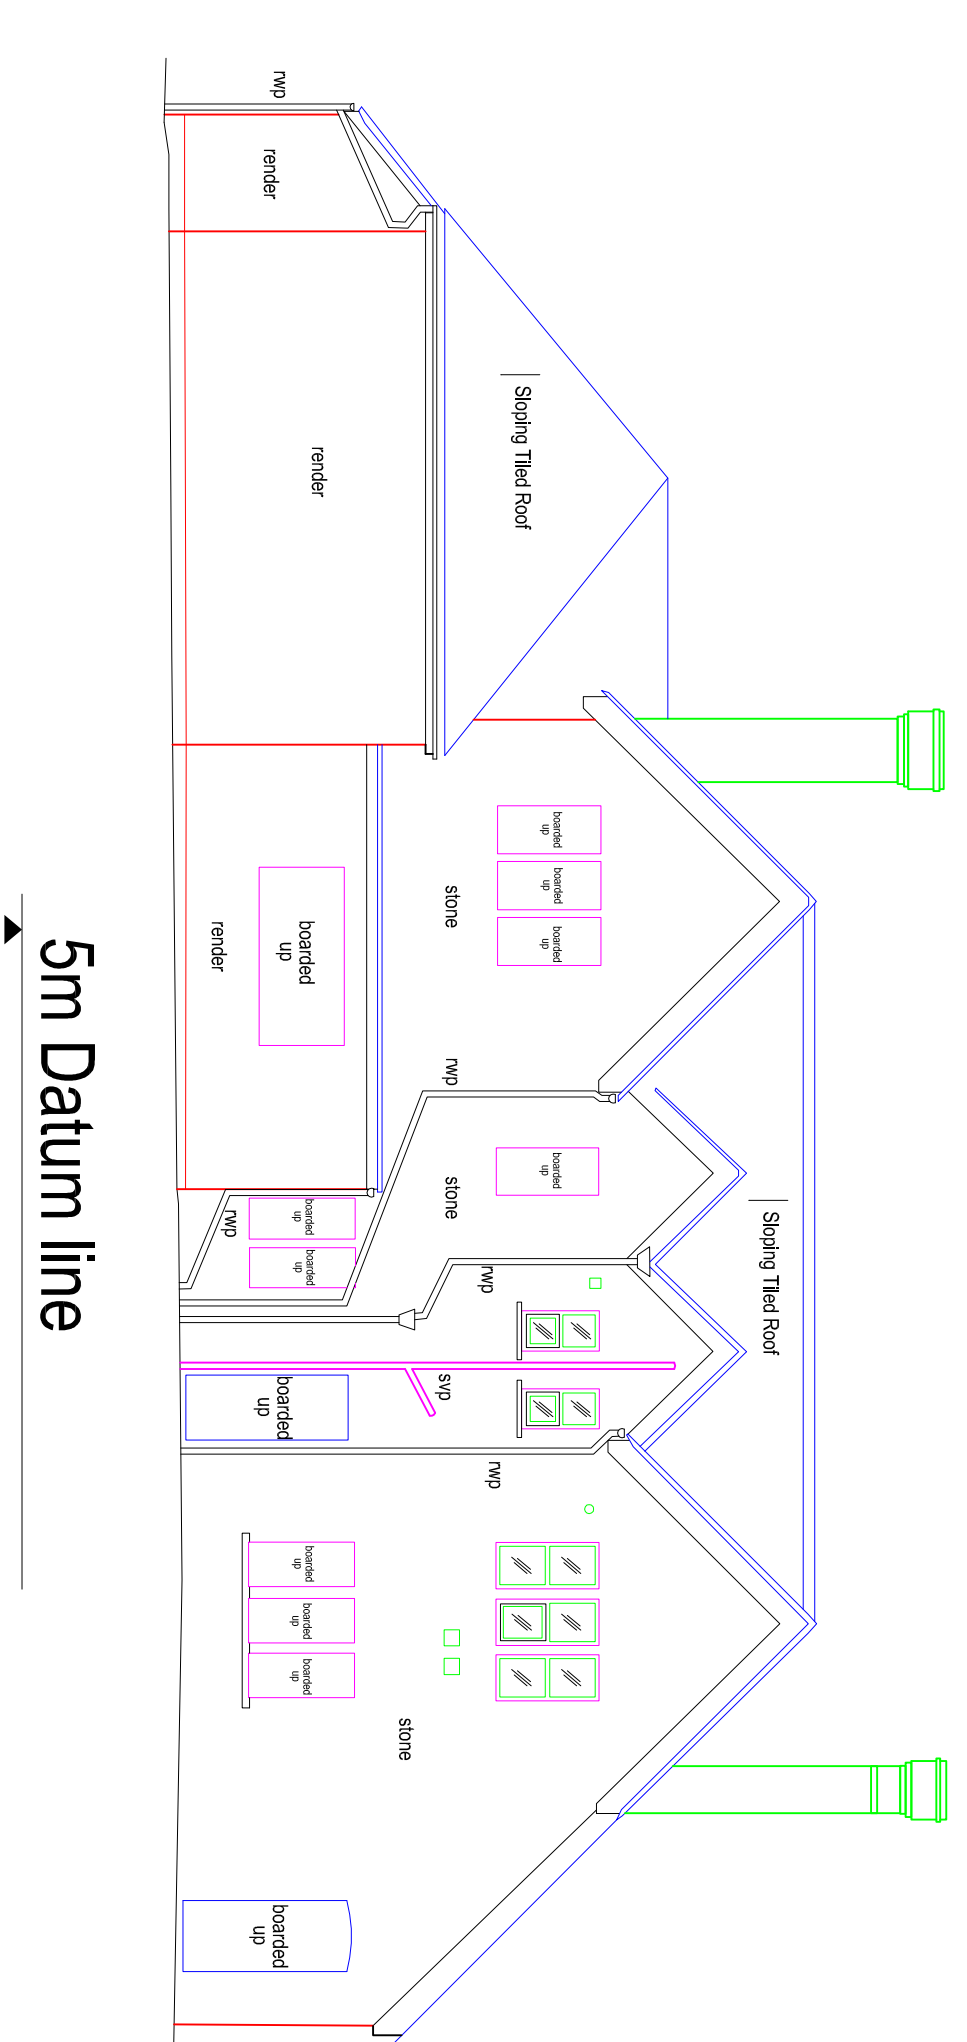

Elevation locations

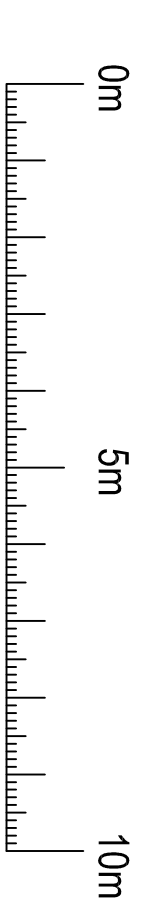

Scale Bar

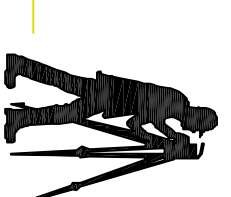

J. Brotherton & Partners

Land Surveyors & Engineers

"Firdown" 113 Frogmore Lane
Waterloo, Hampshire PO8 9FR

Tel: 023 9259 1979

Email: enquiries@ibpsurveys.co.uk
Web: www.ibpsurveys.co.uk

-
-
-

Kullars Ltd

Measured Building Survey

General Henrys, Littlehampton

Revisions / Status / Notes

datum for this survey is 1

survey grid USGB36, site

011 GF-31 With a scale factor

000000	Surveyor: ME
000000	Drawn By: ME

US0636	Drawn by: ME
--------	--------------

General Henry's Pub File

Date: _____

25-08-17

also removes all warranties	
-----------------------------	--

positions and levels to be checked

[illegible]

1000000