




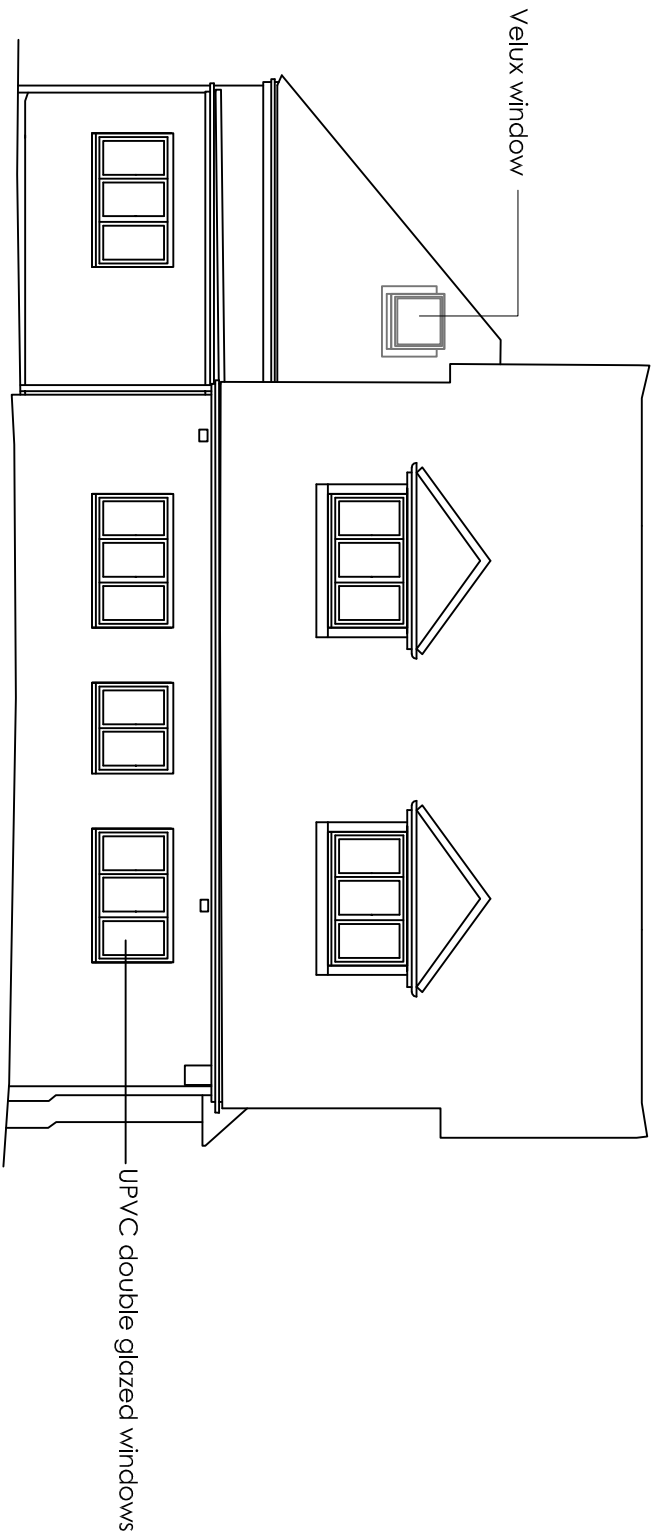

South Elevation

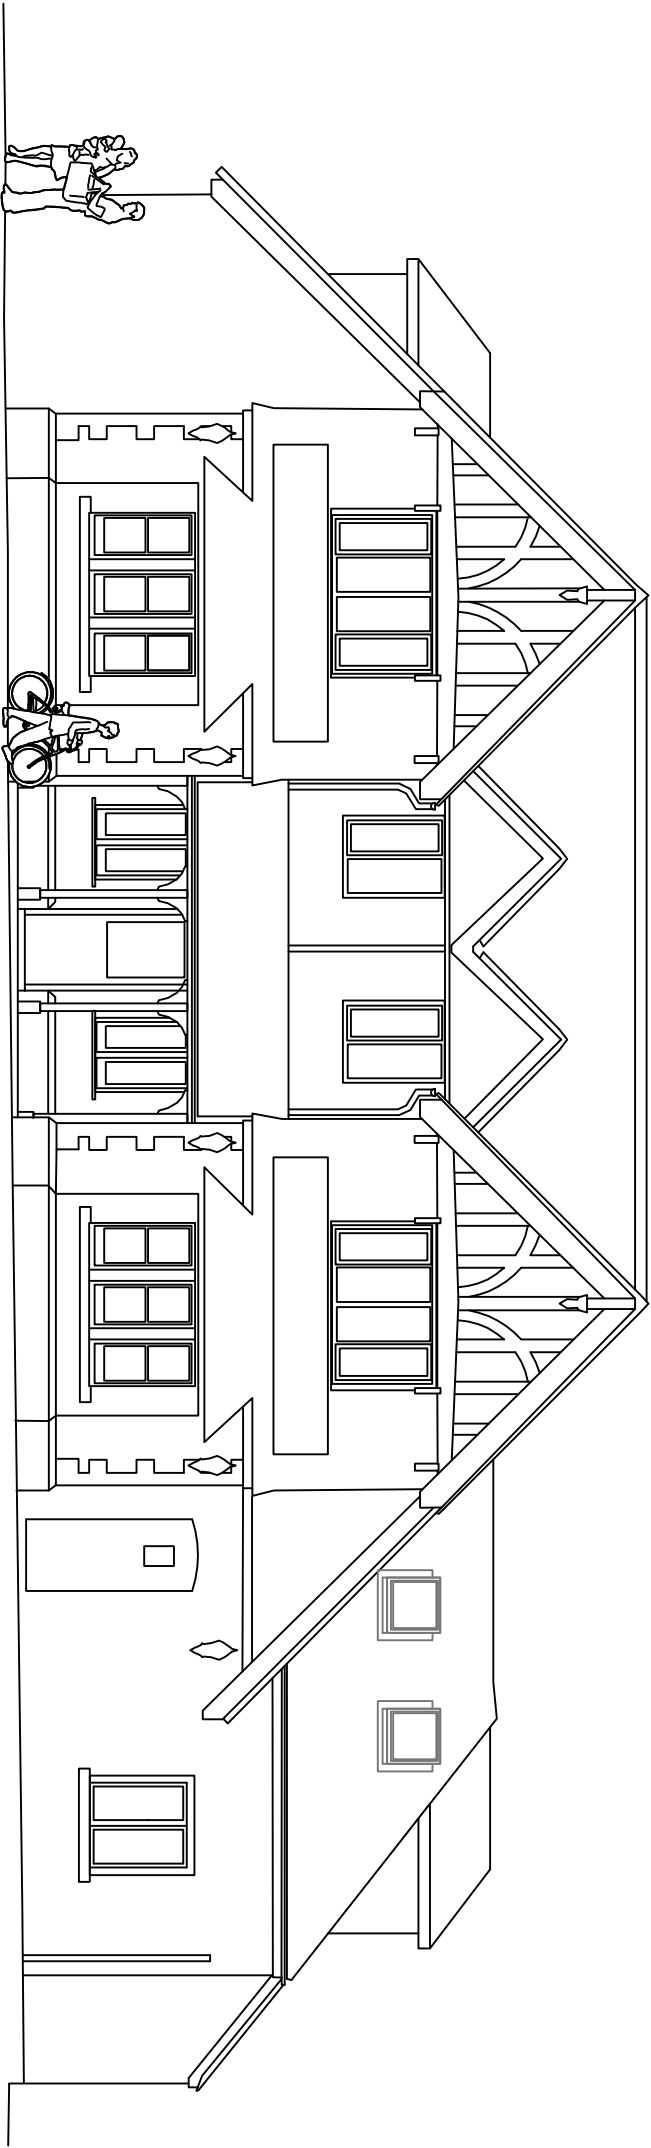

East Elevation

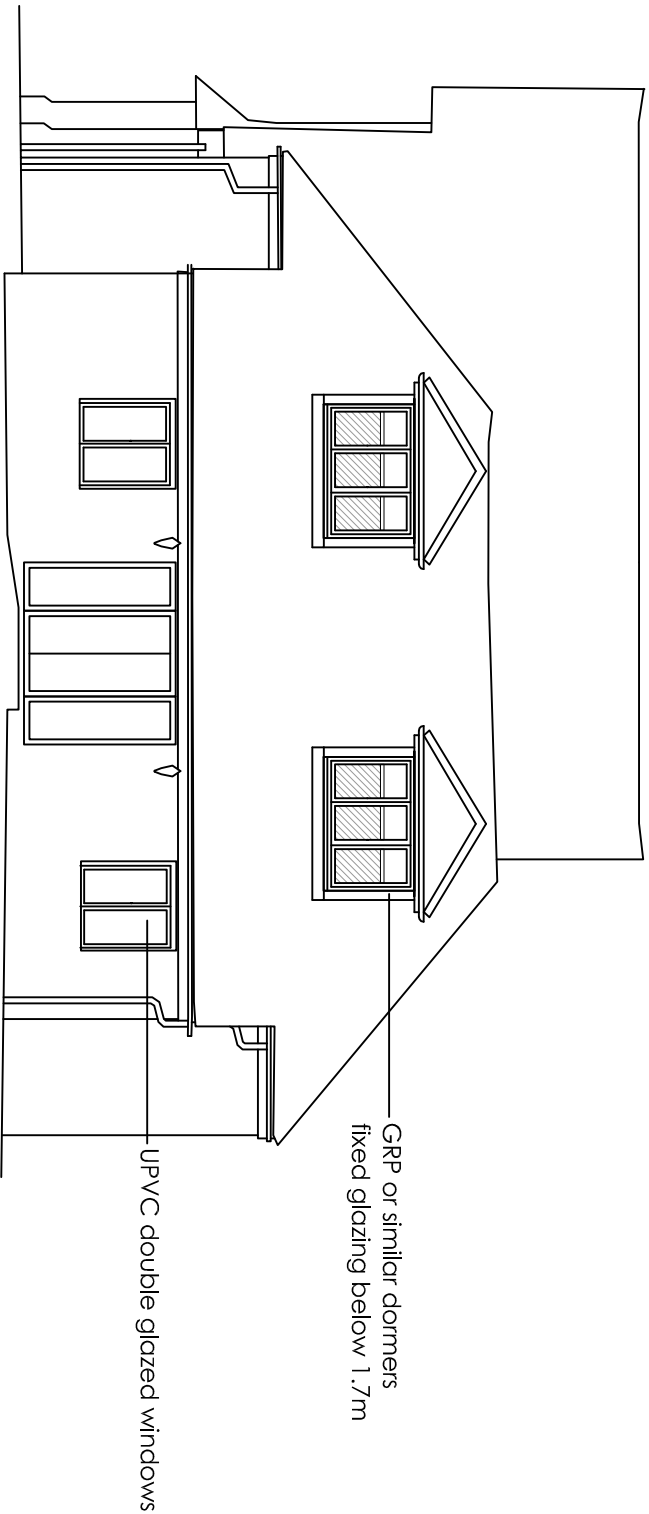

North Elevation

Scale in Metres
0 1 2 3 4 5 for 1:100

Materials to match existing

REVISION:

01 North elevation dormer adjusted velux windows added 12/03/18

Drawing Title :

Proposed Conversion Elevations

Project :

General Henrys
31 Horsham Rd,
Littlehampton
BN17 6BZ

Drawn By

CRF

30/08/17

A2

Approved By

Date

Drawing No.

CFA

FULL

BS

Revision:

01

Scale:

1/100

Chris Flint Associates Ltd

CHARTERED SURVEYORS - PROJECT MANAGERS
DEVELOPMENT CONSULTANTS

2 Emerald Close Waterlooville Hants PO7 8VZ
tel: 023 92 432484 fax: 023 92 355554
Email: chrisflintassociates@gmail.com