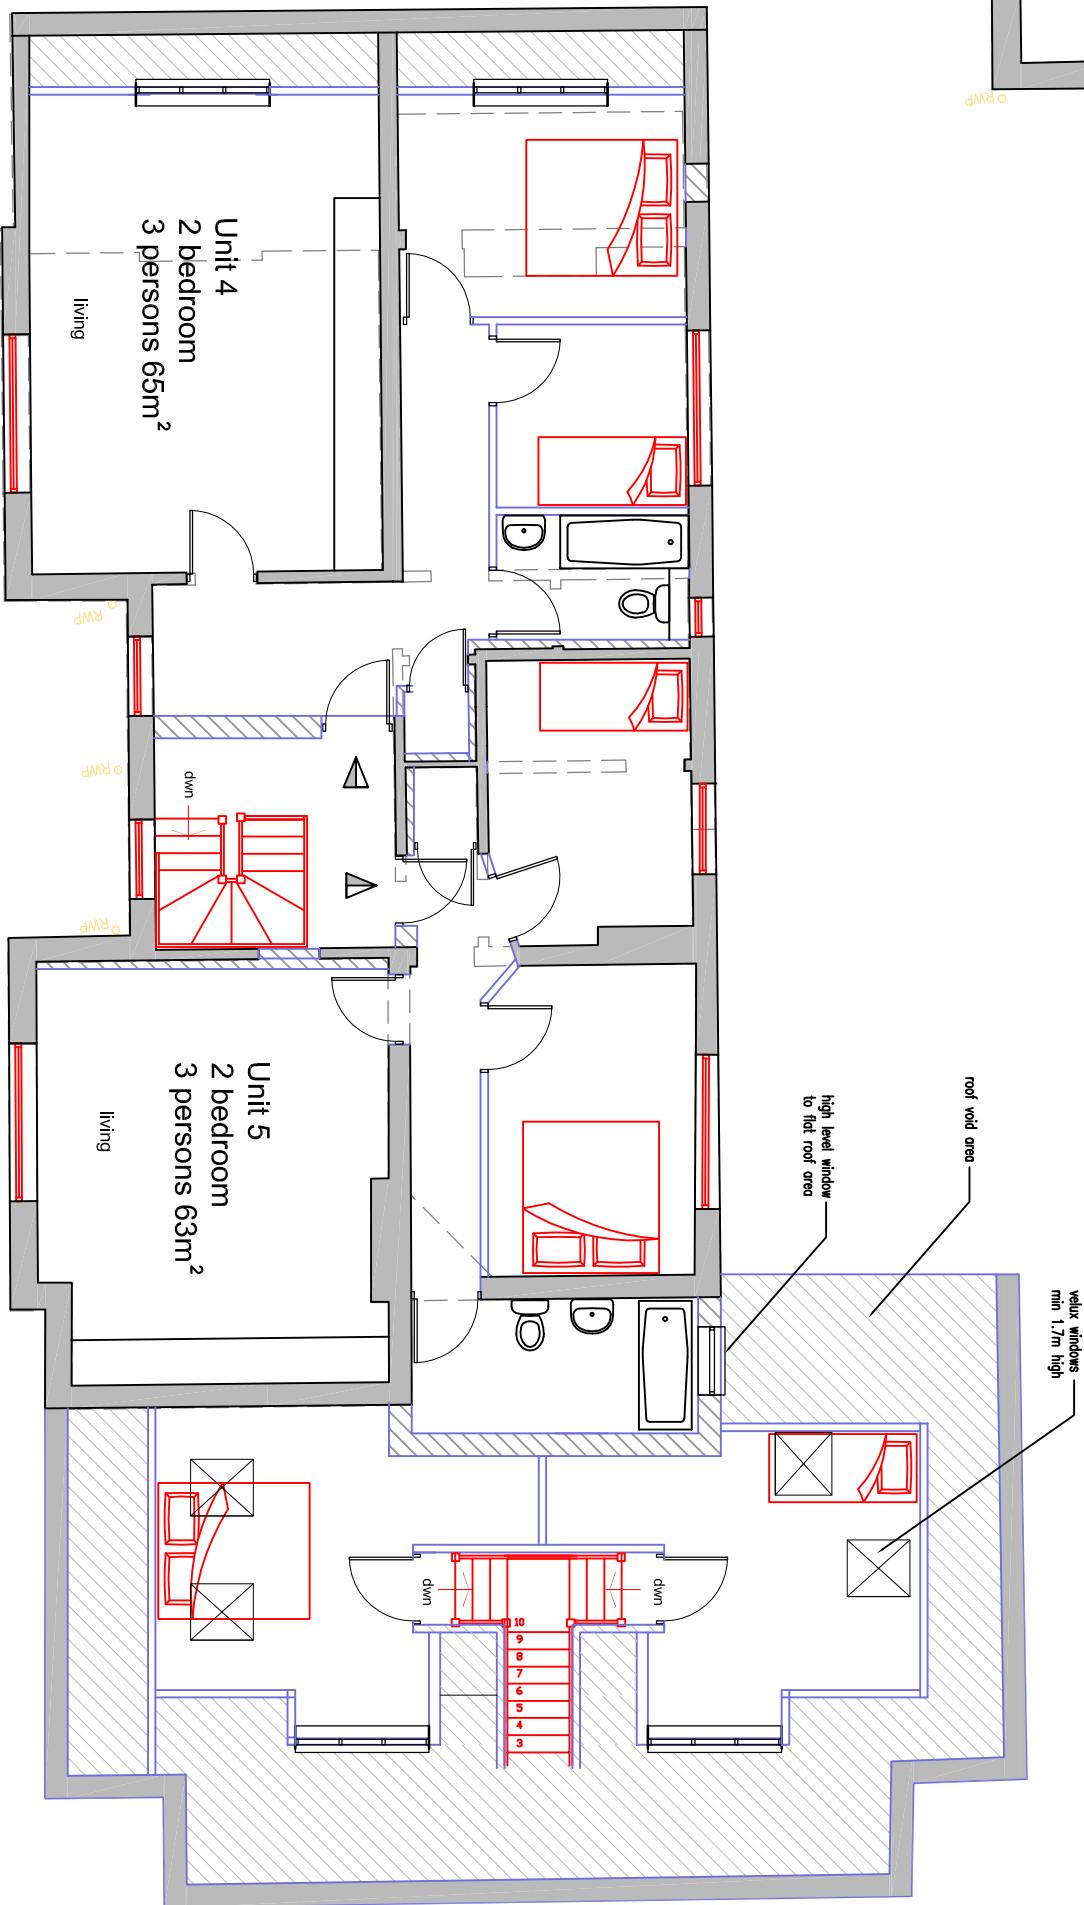
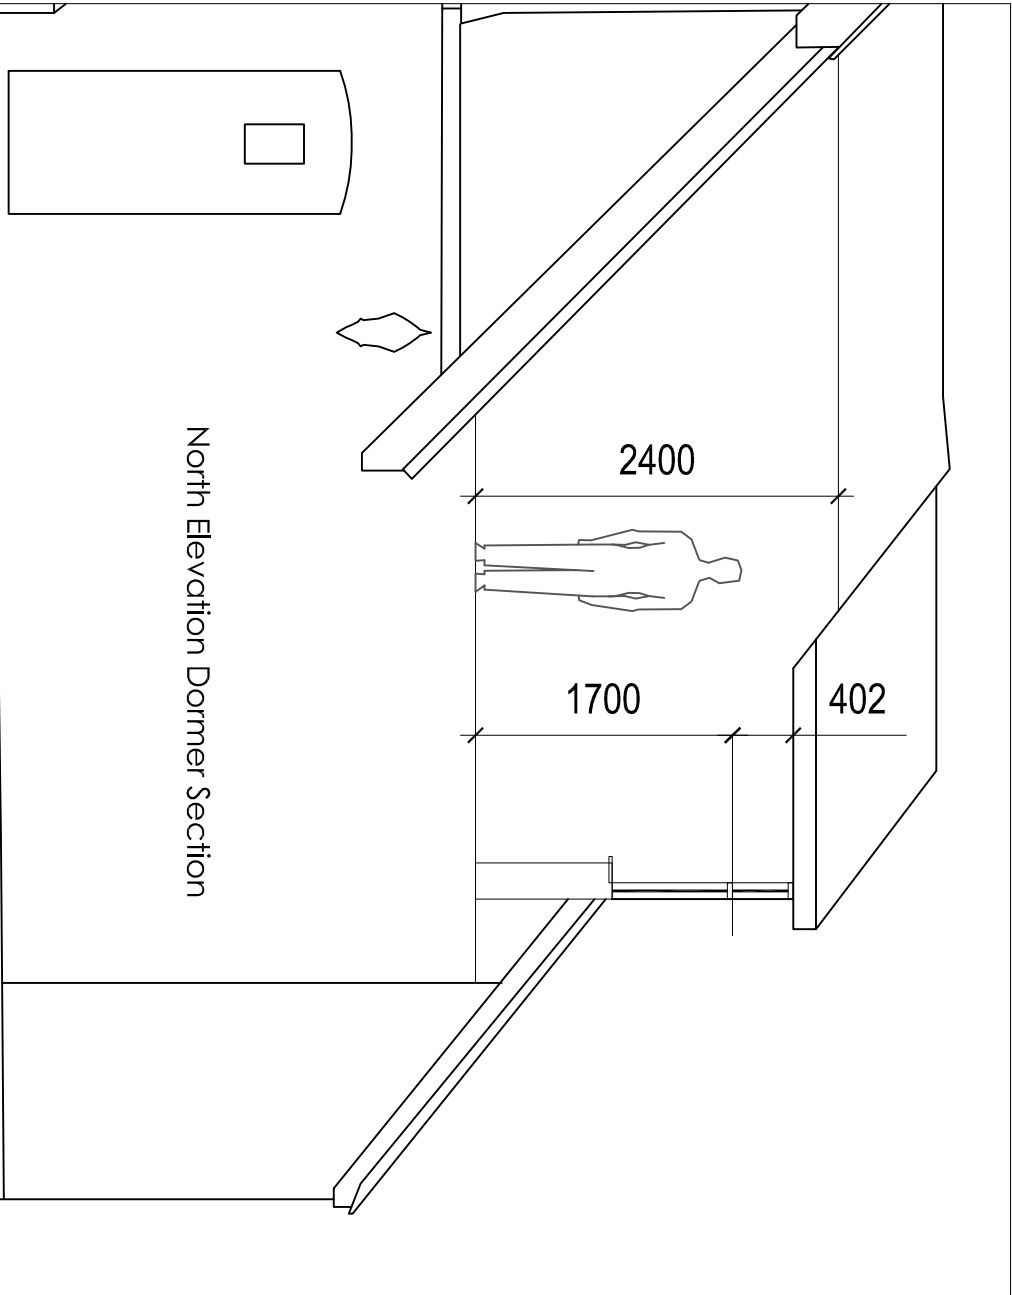
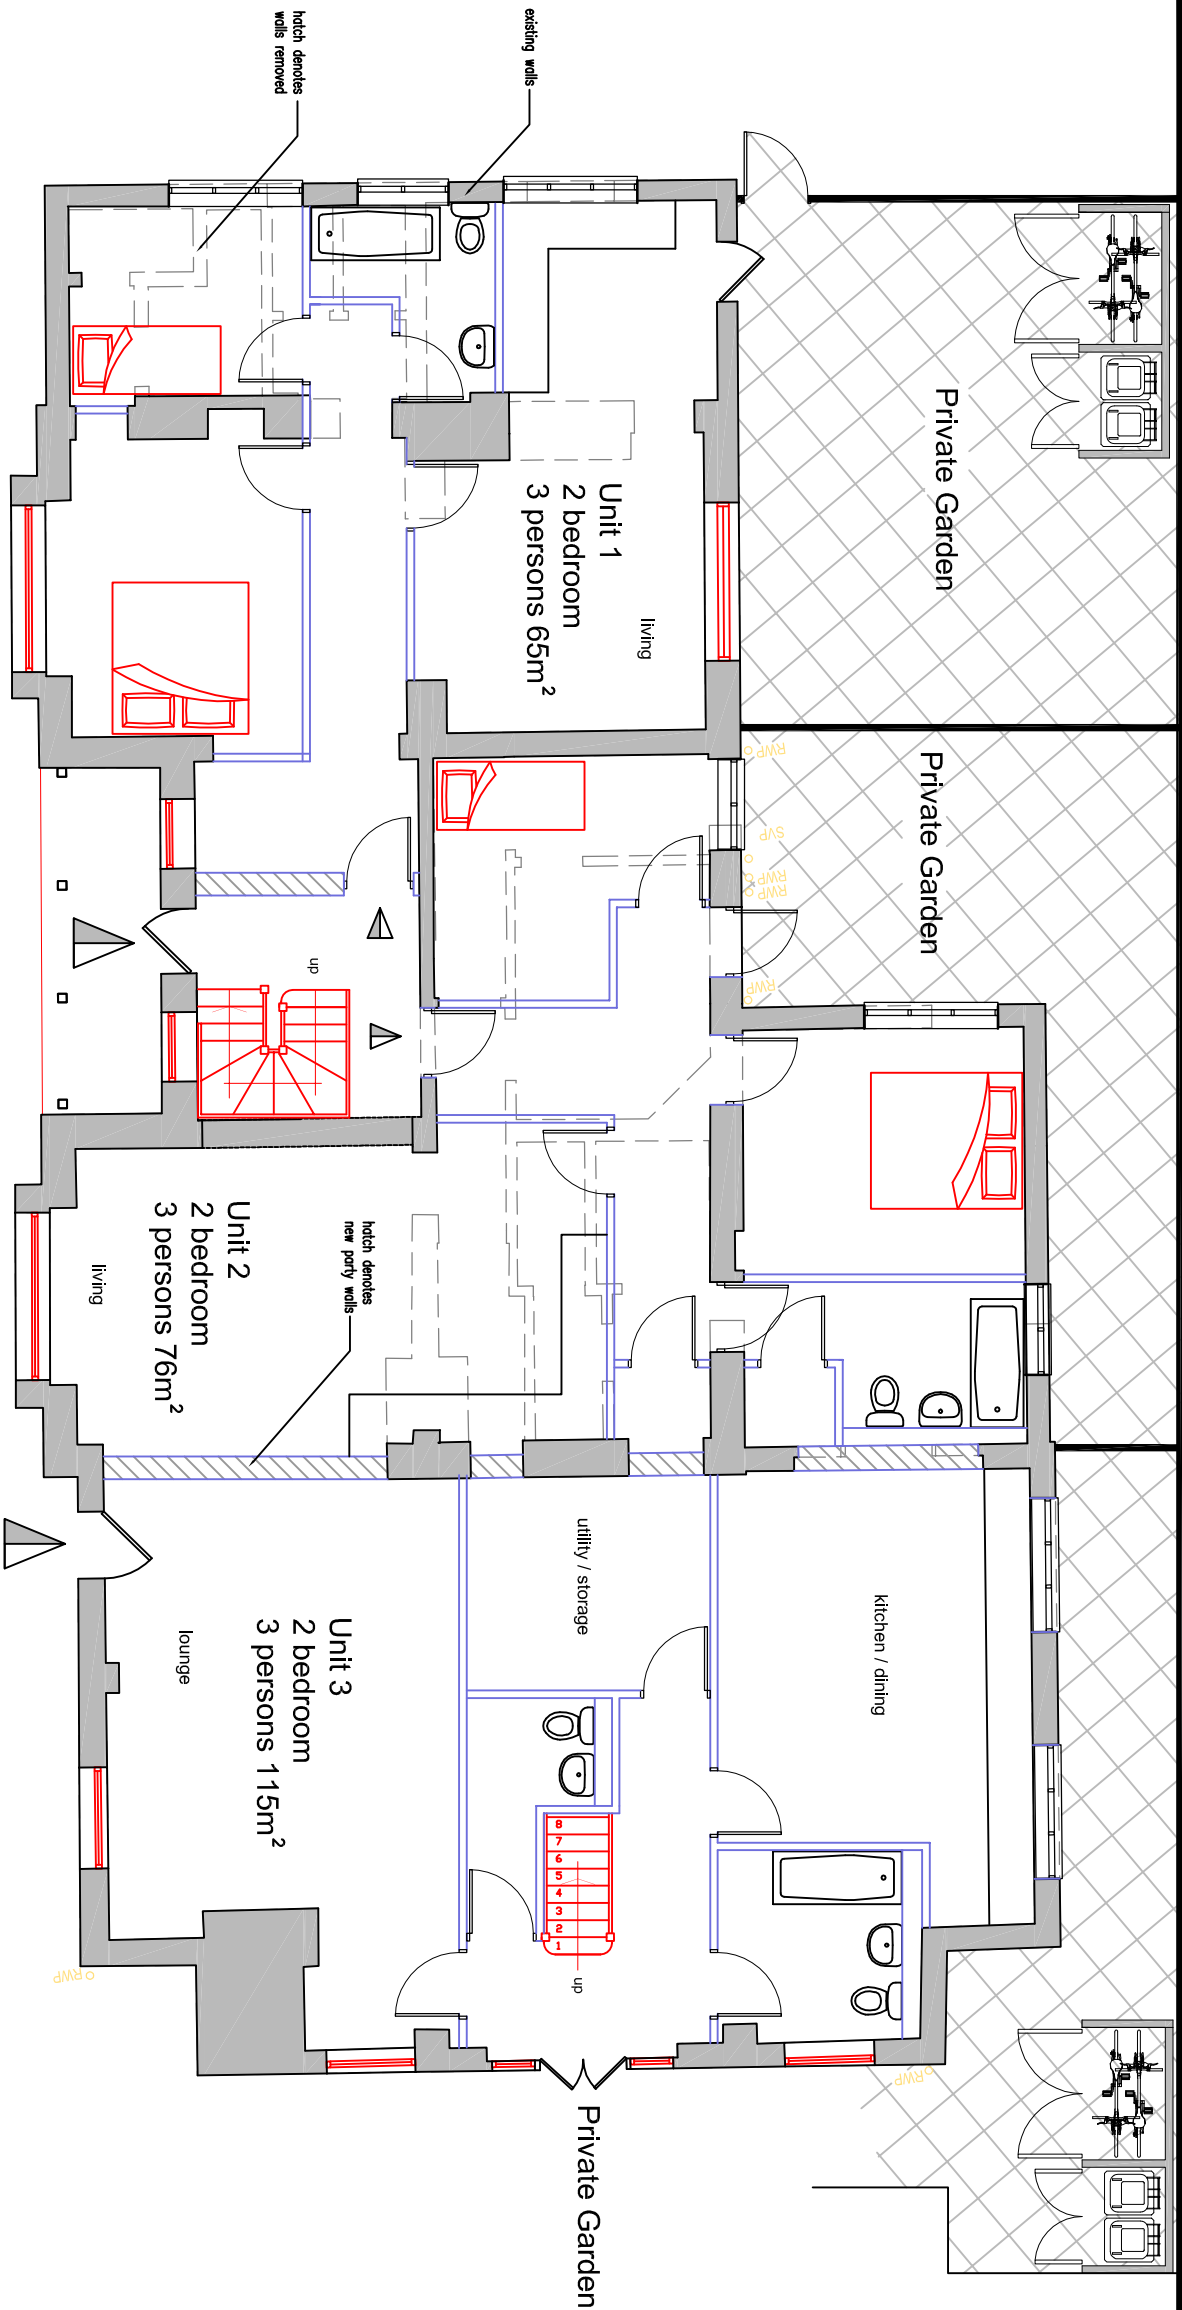


REVISION:
01 North elevation dormer adjusted villa windows added 12-03-18

Drawing Title :
Proposed Conversion Floor Plans

Project :
General Henrys
31 Horsham Rd,
Littlehampton
BN17 6BZ

Drawn By	Date	SHEET SIZE	Approved By	Date
CRF	30/08/17	A2		
Drawing No.		Revision:	Scale:	
CFA FULL BS		01	1/100	

PLANNING

Chris Flint Associates Ltd
CHARTERED SURVEYORS - PROJECT MANAGERS
DEVELOPMENT CONSULTANTS

2 Emerald Close Waterlooville Hants PO7 8NZ
tel: 023 92 432484 fax: 023 92 355554
Email: chrisflintassociates@gmail.com