




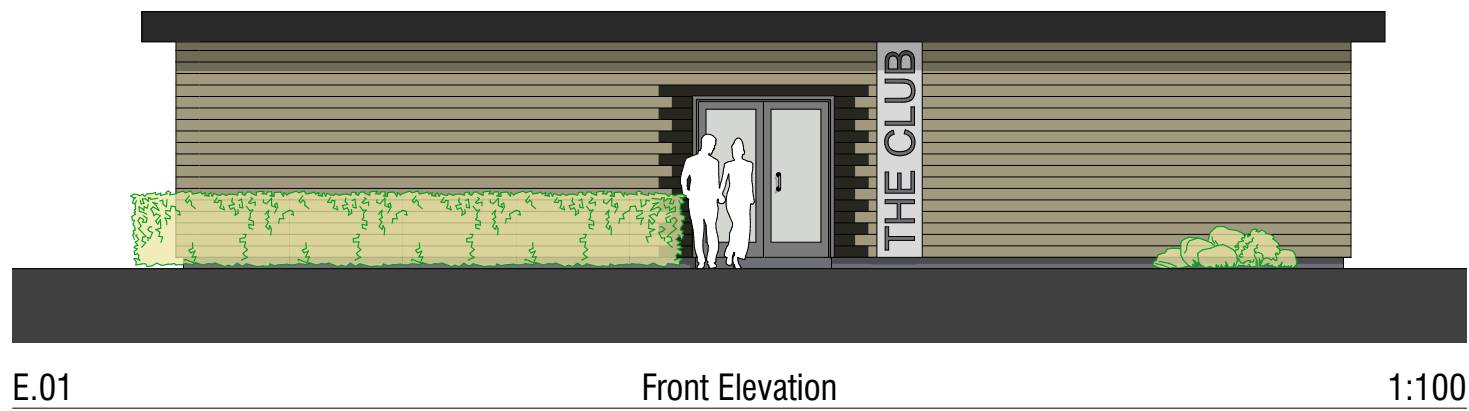


E.01 Front Elevation 1:100

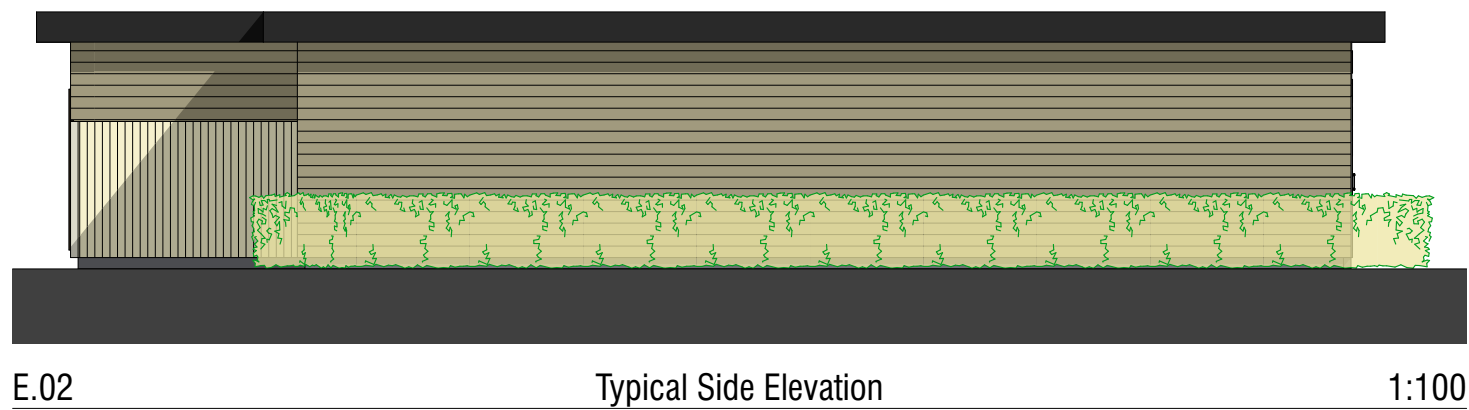


E.02 Typical Side Elevation 1:100

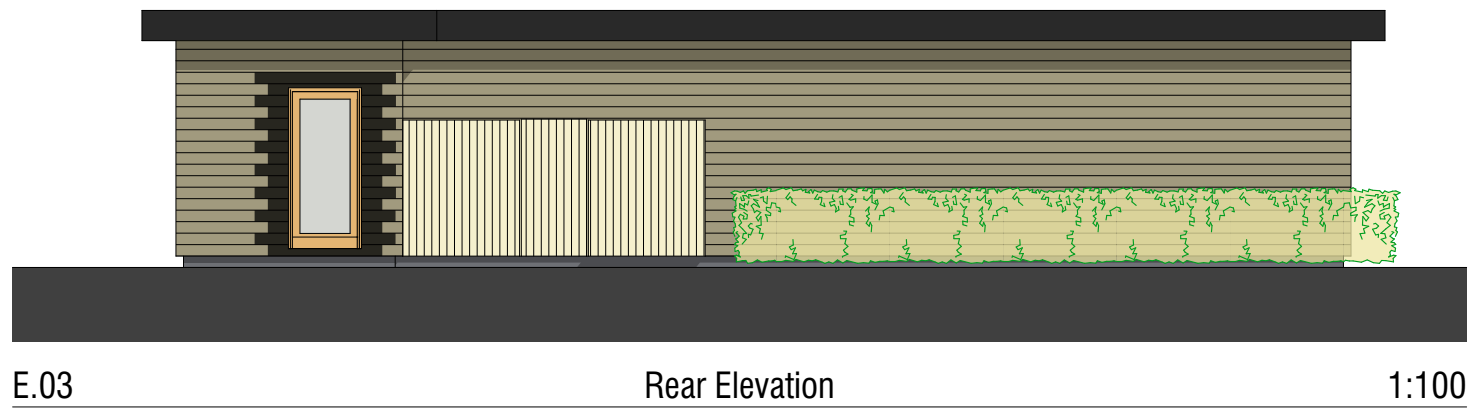

E.03 Rear Elevation 1:100

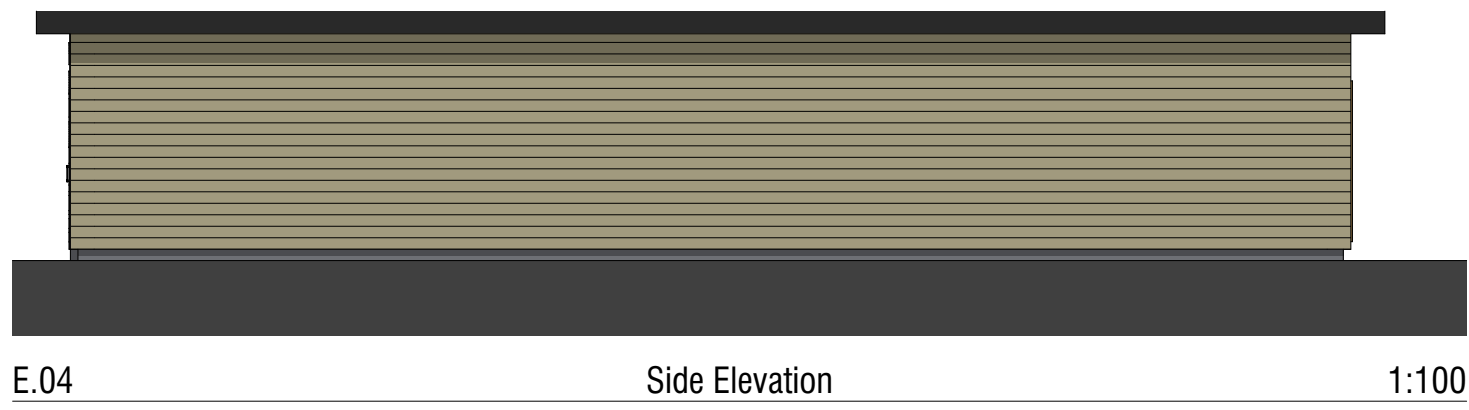

E.04 Side Elevation 1:100

 

Rev	Description	PM	Issued on
F	Landscaping elements added to Changing Facilities drawings and Main Entrance sign amended following comments from Client	RLC	August 2016
G	Hedge height amended to be 1000 mm	RLC	17/05/2019
H	Canopies omitted following comments from Client	RLC	30/05/2019
J	Fascia colour changed to black and feature frame added to external openings following comments from Client	RLC	07/06/2019
K	Water tanks & wooden enclosure added to the rear of the building	RLC	13/08/2019
L	Water tanks removed	RLC	14/08/2019

Planning

CLIENT



TITLE

COURTWICK, LITTLEHAMPTON
Changing Facilities

Scale @ A2: 1:100

Drawn by: FL

Drawing No: 16.041.004

Revision:

L

Date: 14/08/2019

Checked by: RLC



FURZEHALL FARM, WICKHAM ROAD
FAREHAM, HAMPSHIRE, PO16 7JH
T: 01329 283 225
F: 01329 237 004
E: EMAIL@HGP-ARCHITECTS.CO.UK
W: WWW.HGP-ARCHITECTS.CO.UK



HGP Architects Ltd.
Copyright Reserved.
Check dims. on site.