


Block/Site Plan

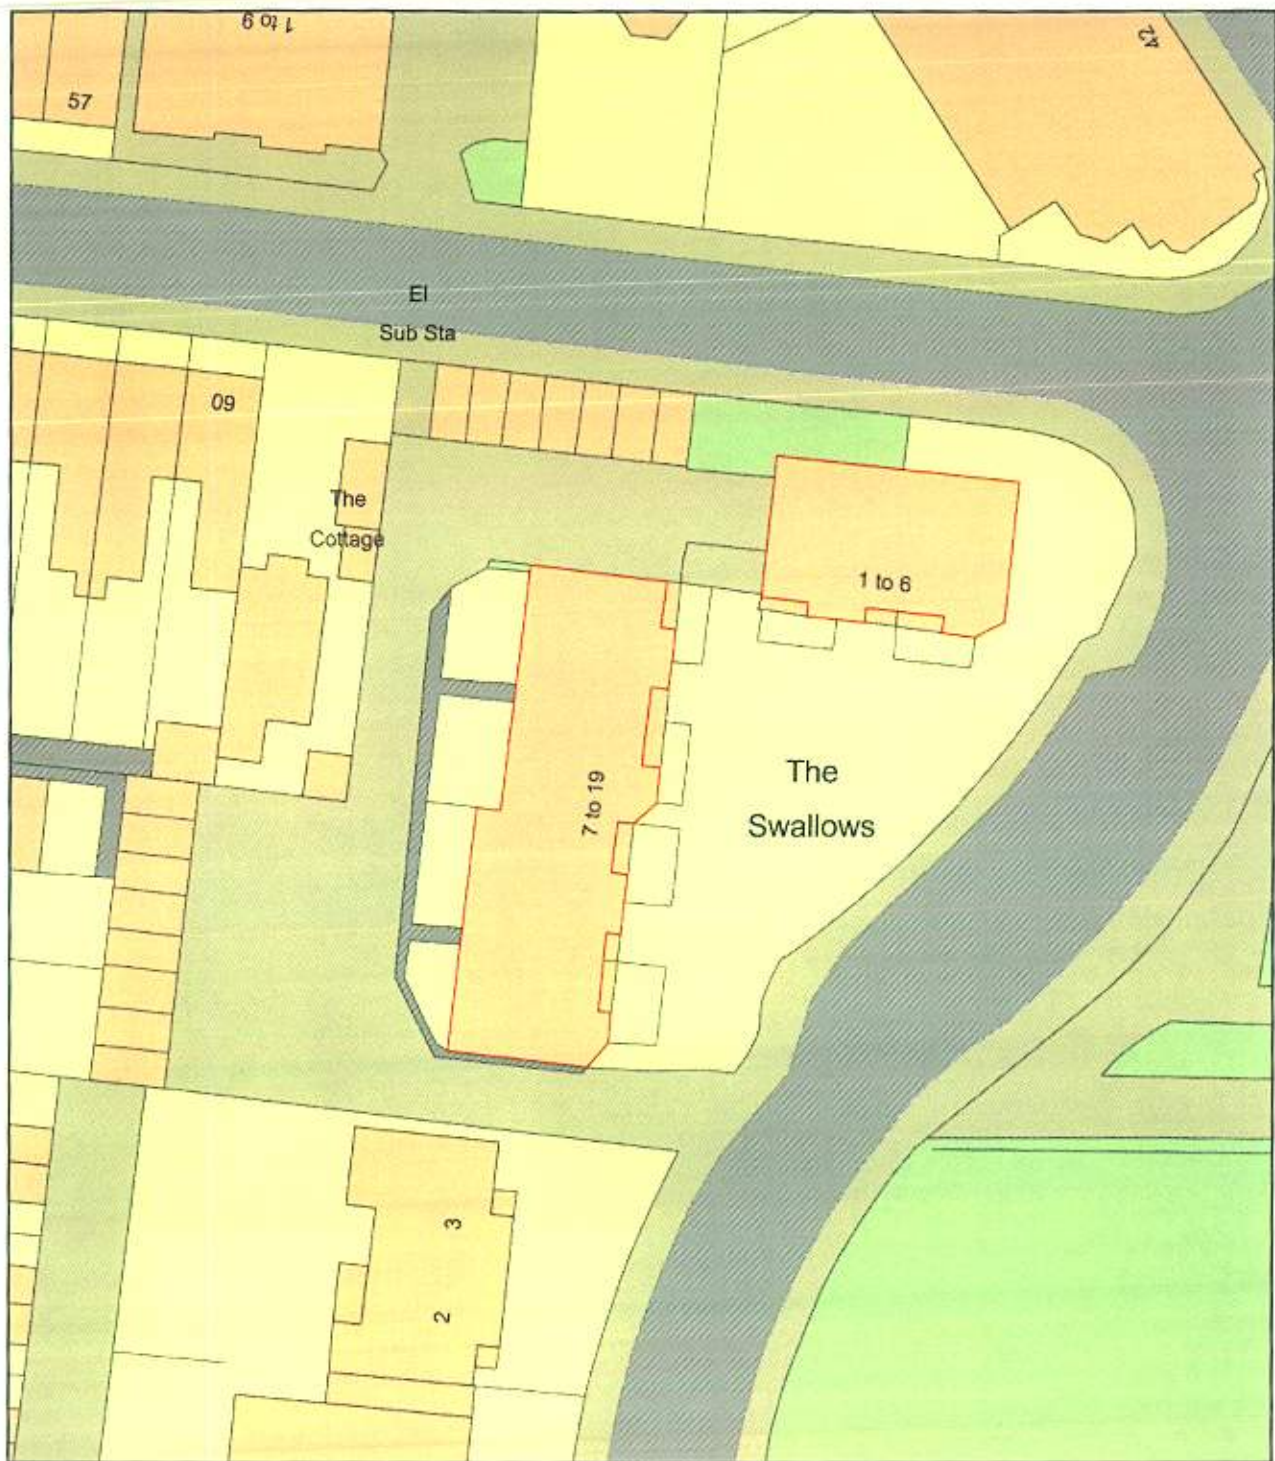

0 20
Metres



Plan Produced for: Swallows Management

Date Produced: 25 Jul 2019

Plan Number/Project ID: TQRQM19206170915097

Scale: 1:500 @ A4